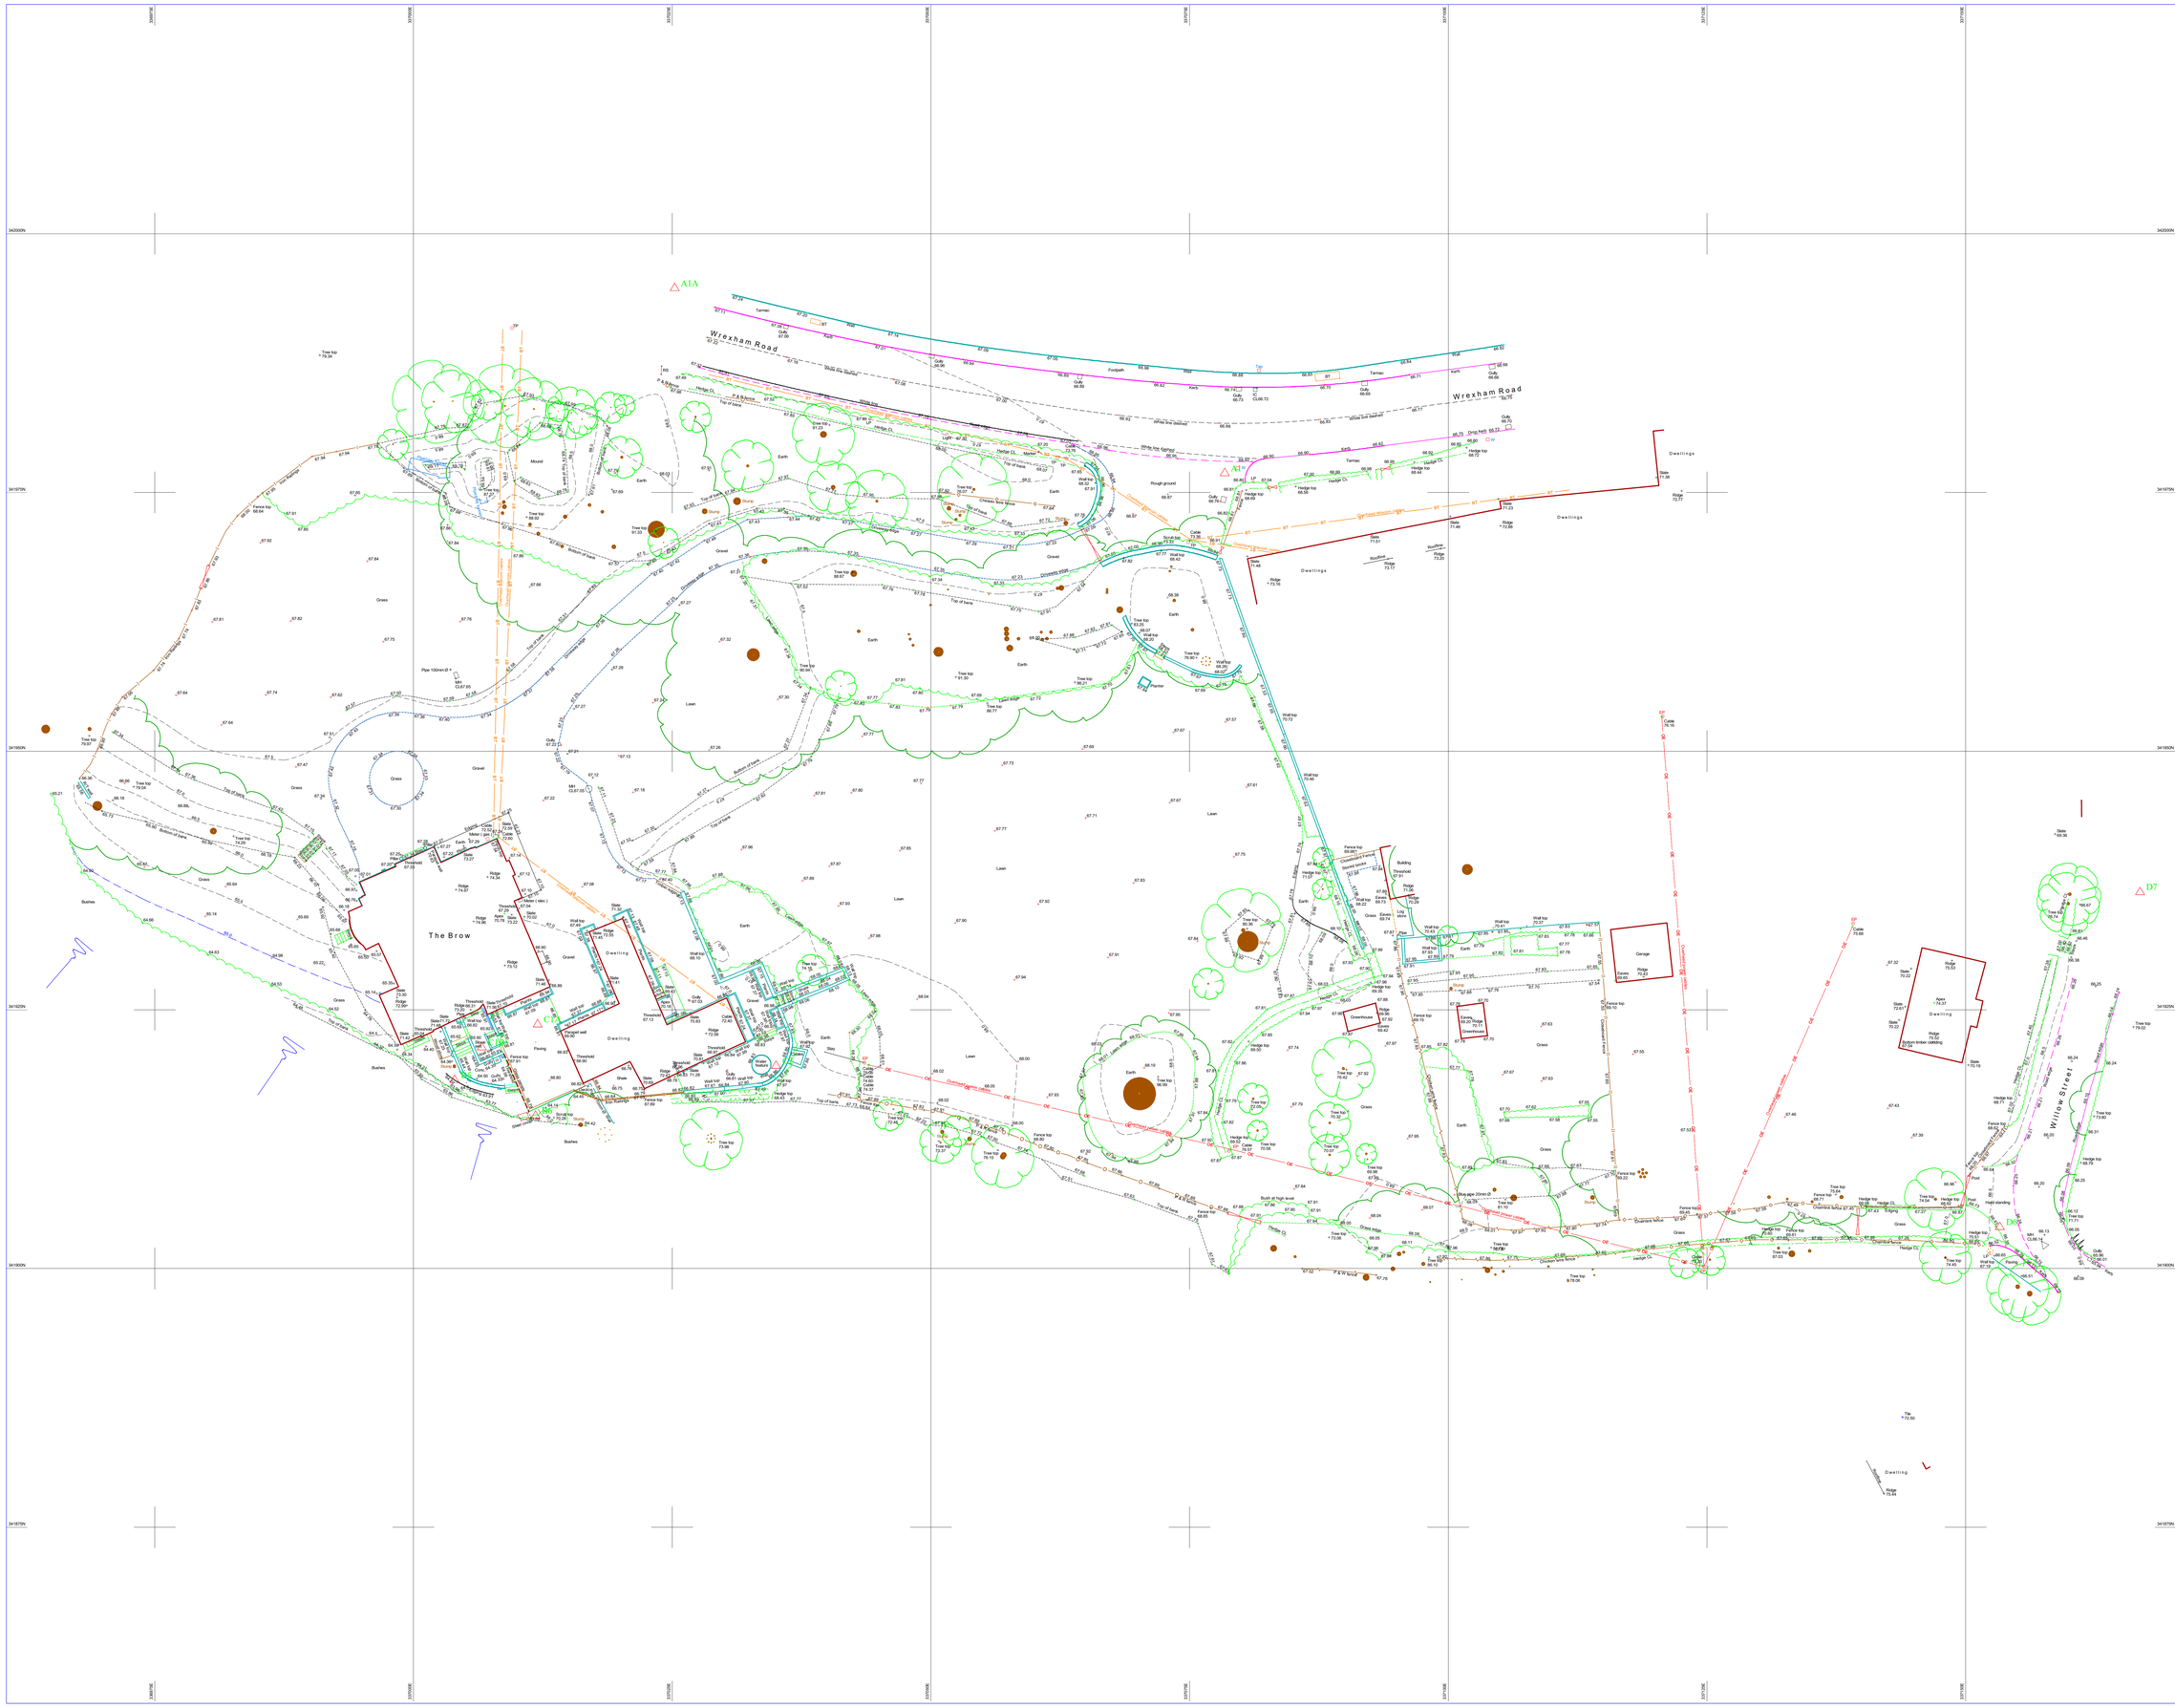


Services carried out by Cheshire Surveys Ltd

Topographical Surveys - Measured Building Surveys - 3D Laser Scanning - Check Surveys
Monitoring Surveys - Deformation Surveys - Volumetric Surveys - Levelling - Setting Out

Disclaimer:
All efforts have been made to survey all utility services within the boundary of the survey We can not guarantee that we have been able to locate everything and further investigation will be required to establish full extents of services

SURVEY STATIONS

Name	Easting	Northing	Height
A1	337078.398	341976.863	66.887
A1A	337025.235	341994.742	67.260
B5	337003.982	341918.204	64.162
B6	337011.801	341914.743	63.854
C1A	337012.001	341923.599	66.838
C1B	337006.601	341921.374	65.915
C2	337035.046	341919.580	66.855
D6	337153.305	341904.001	66.398
D7	337166.846	341936.373	66.173

Notes:
This survey is to a local grid orientated to OS grid. Position is only true at one point to OS coordinates. Horizontal and vertical control established using SmartNet GPS Network and OSGB36('15) coordinate System

Topographical Surveys
Measured Building Surveys
3D Laser Scanning
Deformation Surveys
Floor Level Surveys

Residential Setting out
Volumetric Surveys
Commercial Setting out
3D Ground Modelling
Monitoring

Cheshire Surveys Ltd.
Measuring the world around us
Unit 2, Barrowmoor Enterprise Estate, Gt Barrow, Chester CH3 7JS
Email : info@cheshiresurveys.co.uk Tel: 01829 741859 : Mob: 077 7474 1397
Web: Cheshiresurveys.co.uk, Find Us on: Facebook Twitter & Linkedin

Client
Rafela Fitzhugh

Location
The Brow, Overton

Description
Topographical Survey

	Client	Cntrct	N4ce	Mdl	Sheet	Rev.
Drg. No.:	0667	4684	01	01	1of1	*
Date:	21/02/2024		Scale: 1:200		@A0	
Surveyed By: GF			Drawn By: GF			