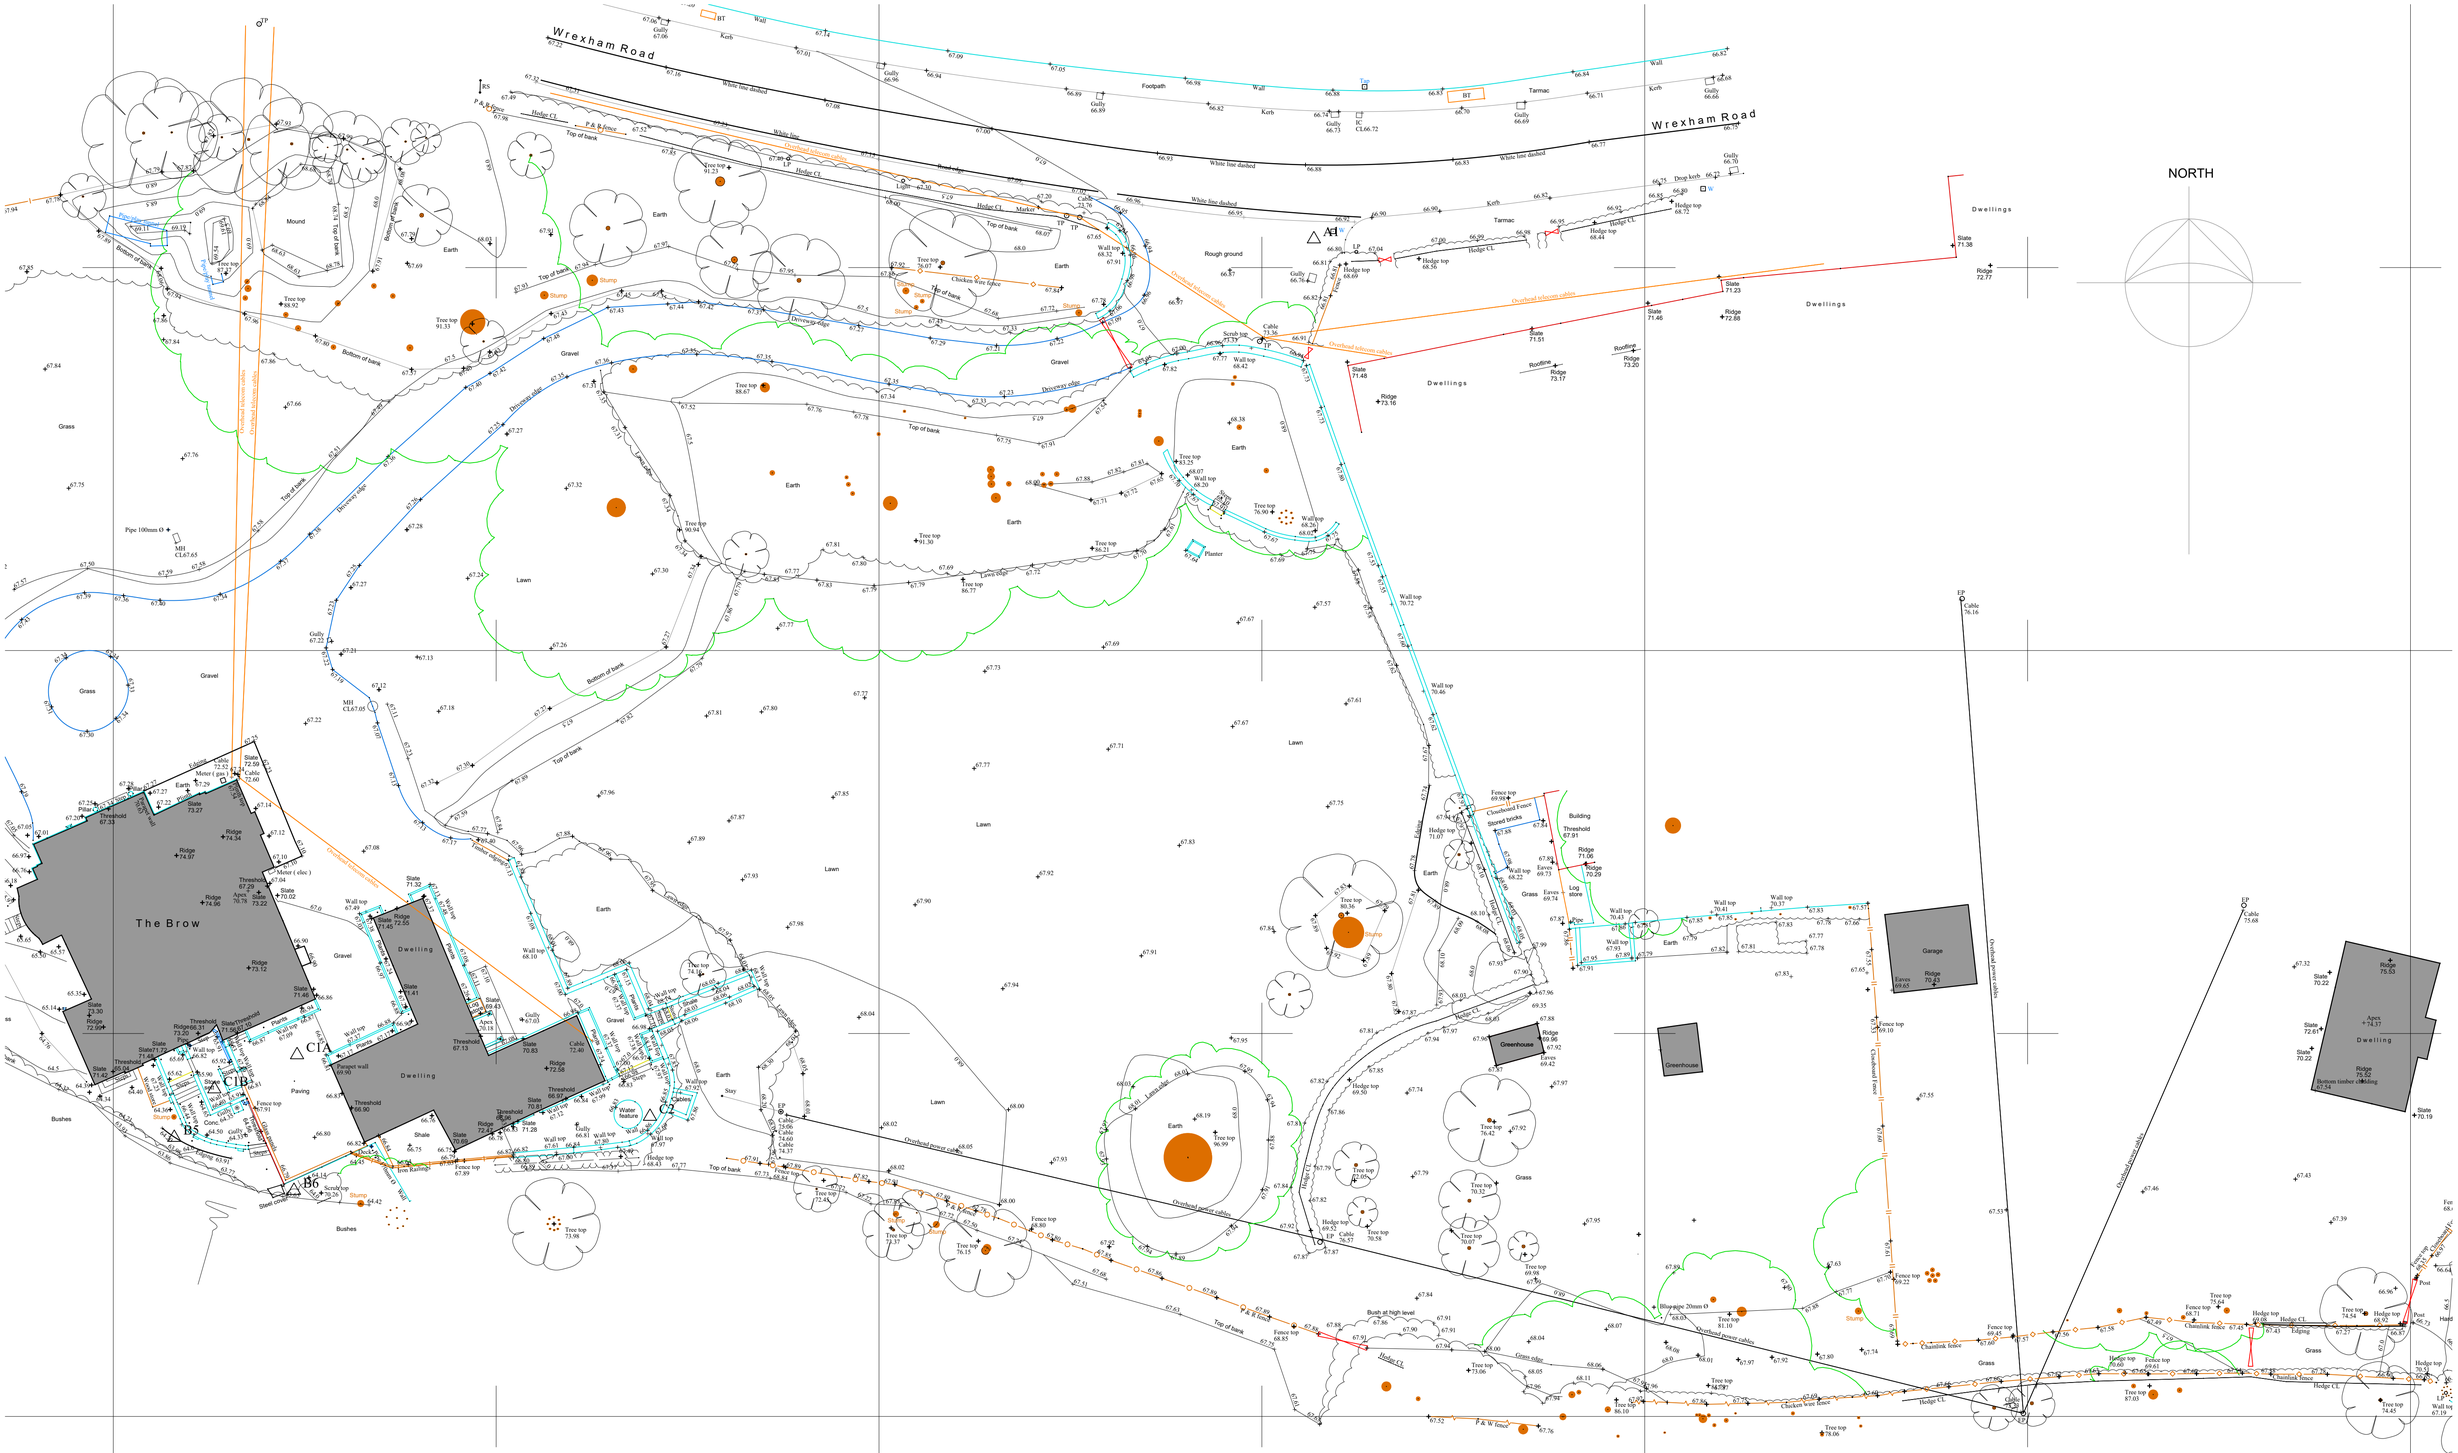

Wrexham Road
Wrexham Road
NORTH
The Brow
Dwelling
Dwellings
Garage
Greenhouse
Greenhouse
Grass
Gravel
Lawn
Earth
Mound
Rough ground
Tarmac
Footpath
Paving
Bushes
Shale
Water feature
Planter
Stored bricks
Log store
Chainlink fence
Chicken wire fence
Hedge CL
Top of bank
Bottom of bank
Kerb
Wall
Gully
Tree top
Hedge top
Wall top
Fence top
Ridge
Eaves
Slate
Cable
Overhead telecom cables
Overhead power cables
Underground telecom cables
Underground power cables
Driveway edge
Lawn edge
Grass edge
Footpath
Tarmac
Dwellings
Dwelling
Garage
Greenhouse
Greenhouse