
1 CONSTRUCTION TRAFFIC SITE MANAGEMENT PLAN

NTS

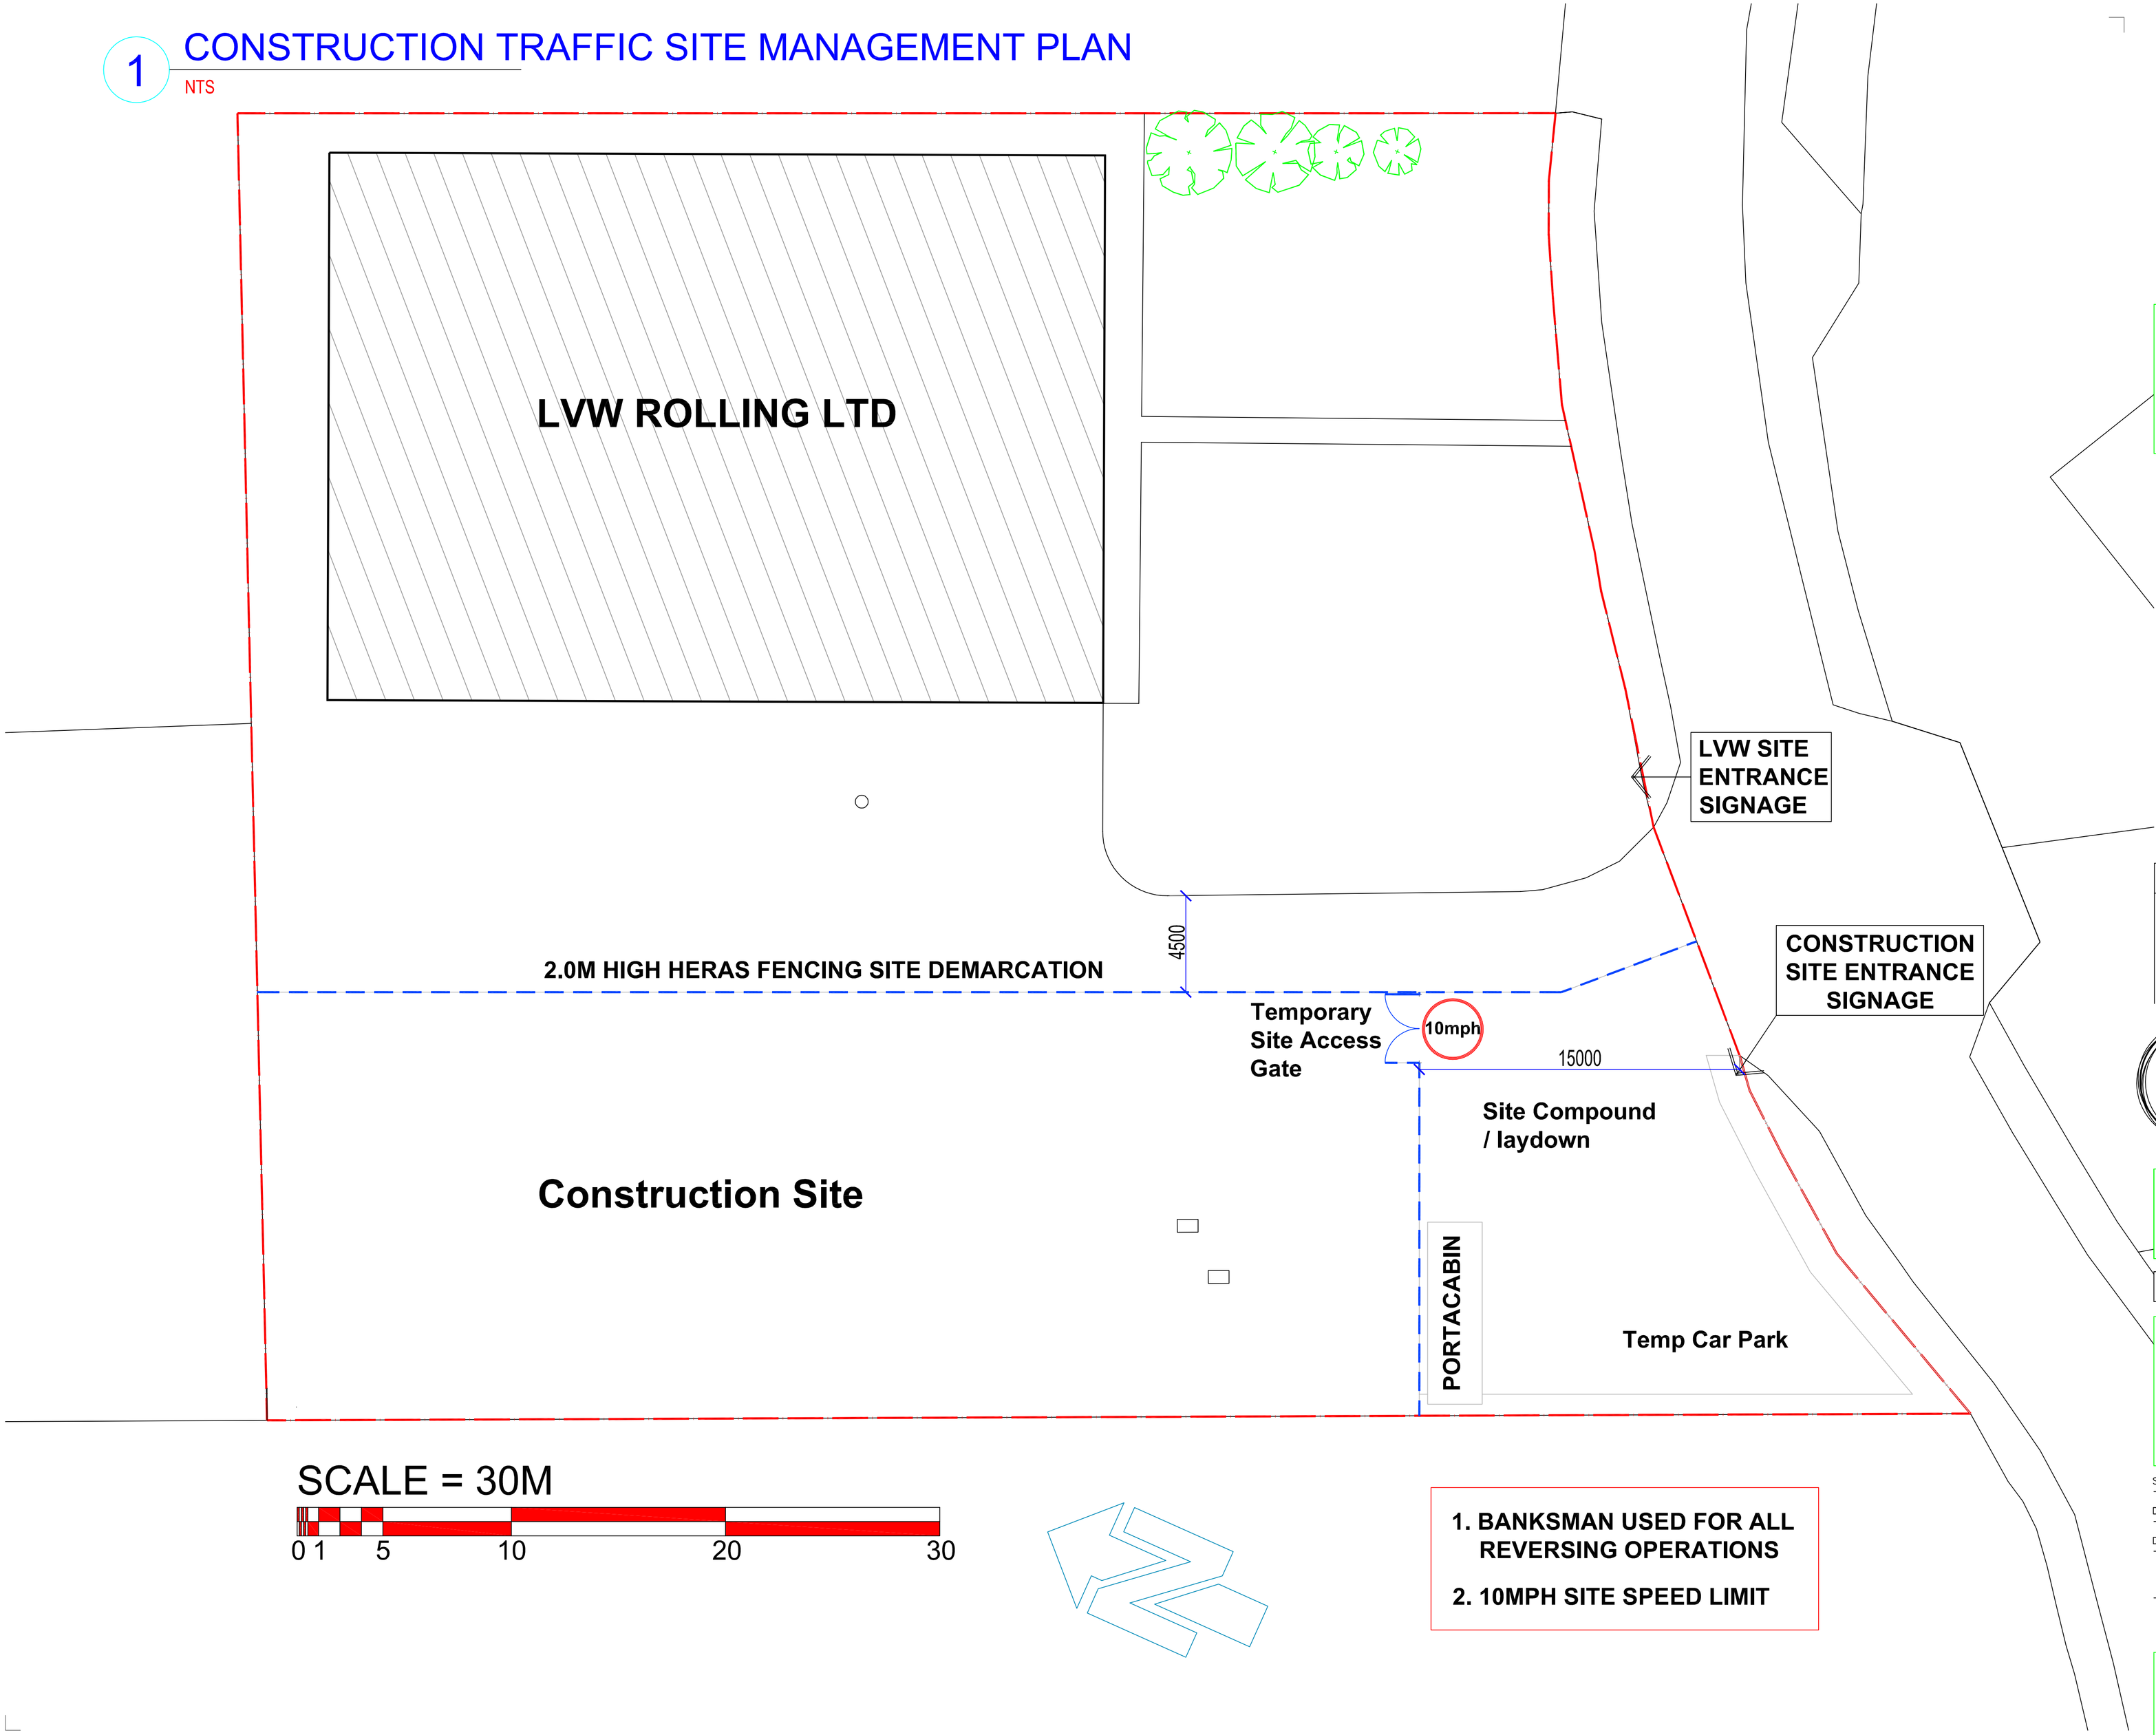

SCALE = 30M

0 1 5 10 20 30

1. BANKSMAN USED FOR ALL REVERSING OPERATIONS
2. 10MPH SITE SPEED LIMIT

jfw Construction

Notes to the Contractor

ALL DIMENSIONS AND LEVELS SHOWN ON THIS DRAWING ARE TO BE CHECKED BY THE CONTRACTOR(S) AND ANY DISCREPANCIES MUST BE REPORTED TO THE ARCHITECT PRIOR TO THE COMMENCEMENT OF ANY WORK ON SITE.
USE SCALEBAR FOR DIMENSIONS. DIMENSIONS ARE IN MILLIMETRES. COPYRIGHT OF THIS DRAWING BELONGS SOLELY TO AZZURRI ARCHITECTS©

Revised Issues	By	Date

AZZURRI ARCHITECTS

LVW Ltd
RHOSDDU INDUSTRIAL ESTATE
WREXHAM
LL11 4YL

Client:- LVW GROUP LTD

LAND ADJACENT TO :- LVW Ltd
RHOSDDU INDUSTRIAL ESTATE
WREXHAM LL11 4YL

PROPOSED LIGHT INDUSTRIAL UNITS

CONSTRUCTION TRAFFIC MANAGEMENT PLAN

Scales NTS@A1 CAD E/PROJECTS

Date JUNE/2024 Status DESIGN

Drawn DSP Checked

AZZURRI ARCHITECTS
Chartered Architects

No.1 Rock Park, Birkenhead, Wirral CH42 1PJ
Tel : 0151 641 9863
E-mail : daveriba@hotmail.com

2219/DD/006