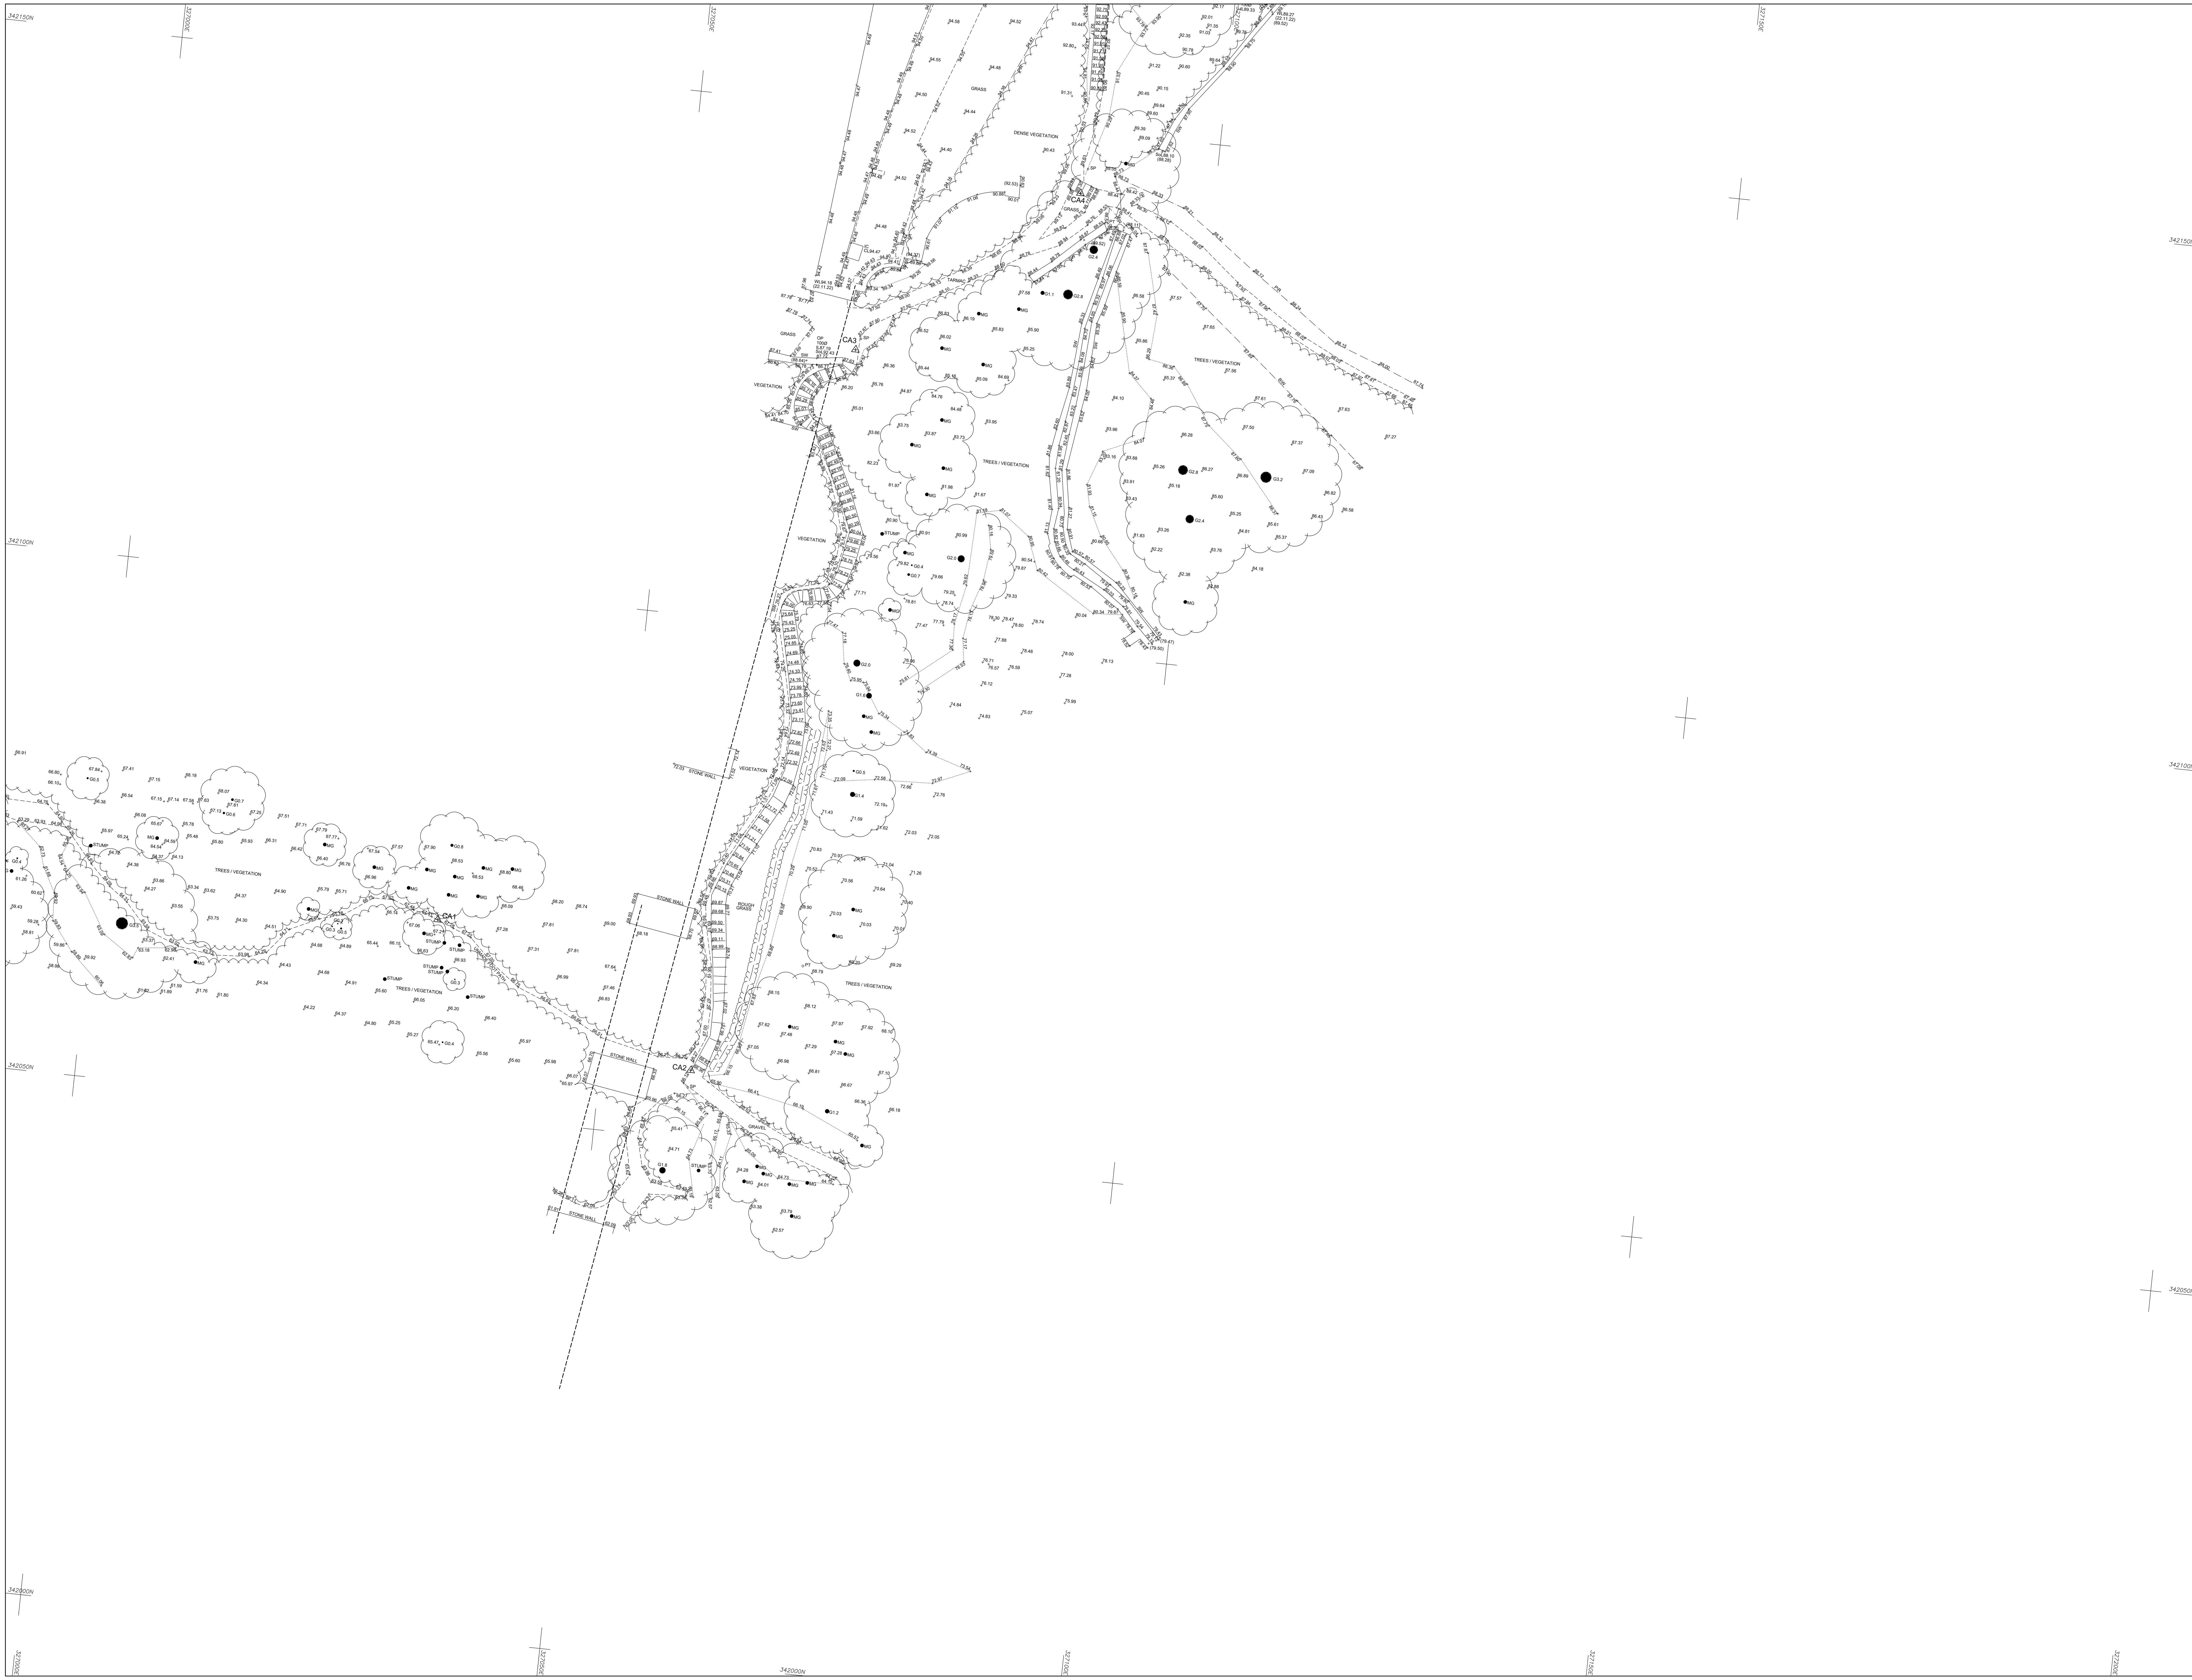


© Survey Operations Limited 2022
Reproduction in whole or in part by any means is prohibited without the prior permission of Survey Operations Limited.

N

Note:
The survey is plotted on a plane local Grid. Orientation to National Grid. All levels relate to Ordnance Datum, achieved using the OS National GPS Network.

Survey Control Markers established for Mapping purposes only and should not be used for Construction without the written approval of Survey Operations Ltd.

Levels in parenthesis indicate tops of walls.


SURVEY STATIONS

Name	Easting	Northing	Height
CA1	327033.07	342068.45	67.39
CA2	327058.68	342056.59	66.10
CA3	327067.27	342126.89	87.76
CA4	327087.16	342144.02	89.18
CA5	327086.78	342171.02	94.46
CA6	327092.34	342200.94	94.55
CA7	327089.64	342220.21	94.56
LB1	327193.42	342261.20	93.16
LB2	327201.99	342277.25	92.92
LB3	326801.27	342077.21	65.02
LB4	326803.26	342049.31	64.81
SO1	327227.83	342483.40	96.43
SO2	327257.30	342454.04	96.27
SO3	327229.96	342386.53	95.01
SO4	327202.06	342331.83	94.78
SO5	327158.26	342280.08	94.70
SO6	327125.64	342240.52	94.50

STANDARD REFERENCE & ABBREVIATIONS

(AR)........Assumed Route
AB.........Air Brick
AV.........Air Valve
B/W........Barbed Wire
BAR........Barrier
BB.........Belisha Beacon
BH.........Borehole
BL.........Bed Level
BOL........Bollard
BS.........Bus Stop
BT Box.....British Telecom Box
BT.........British Telecom IC
BRTW.......Brick Retaining Wall
BW.........Brick Wall
C/B........Close Boarded
C/I........Corrugated Iron
C/P........Chestnut Paling
CB.........Control Box
CBW........Concrete Block Wall
CCTV.......Closed Circuit TV
CD.........Cable Duct
CEL........Cellar Light
CH/L.......Chain Link
CHY........Chimney
CL.........Cover Level
CM.........Cable Marker
COL........Column
CONC.......Concrete
CP.........Catch Pit
CRTW.......Concrete Retaining Wall
CTV........Cable Television
CUL........Culvert
CW.........Concrete Block Wall
DC.........Drainage Channel
DPC........Damp Proof Course
DR.........Drain
DSW........Dry Stone Wall
ECP........Electricity Cable Pit
EIC........Electricity Inspection Cover
EJ.........Expansion Joint
EJB........Electricity Junction Box
EL SUB STN..Electricity Sub Station
EL.........Eaves Level
ELB........Electricity Box
EP.........Electricity Pole
ER.........Earth Rod
ETL........Electricity Transmission Line
FB.........Flower Bed
FH.........Fire Hydrant
FL.........Floor Level
FP.........Flagpole
G*.*.......Girth (of tree)
G..........Gulley
GAB........Gabion
GIP........Gas Inlet Pipe
GMKR.......Gas Marker
GST........Gas Stop Tap (Domestic)
GSV........Gas Stop Valve (Mains)
HSE........Housing
Ht.........Height
HV.........High Voltage
I/R........Iron Railing
IC.........Inspection Cover
IL.........Invert Level
IP.........Inlet Pipe
KO.........Kerb Outlet
LB.........Letter Box
LP.........Lamp Post
MG.........Multi-Girth
MH.........Manhole
MKR........Marker
MP.........Mooring Point
NP.........Street Name Plate
O/H........Overhead
O/P........Open Paling
OE.........Overhead Electric Wire
OP.........Outfall Pipe
OSBM.......Ordnance Survey Bench Mark
OT.........Overhead Telecom Wire
P/C........Post & Chain
P/R........Post & Rail
P/W........Post & Wire
PAV........Paving
PB.........Pillar Box
PC.........Pedestrian Crossing
PP.........Petrol Pump
PT.........Post or Pillar
RE.........Rodding Eye
RS.........Road Sign
RTW........Retaining Wall
RWP........Rain Water Pipe
SAP........Sapling
SL.........Sump Level
SoL........Soffit Level
SP.........Sign Post
SPL........Springing Level
SRTW.......Stone Retaining Wall
SV.........Stop Valve (unspecified)
SVP........Soil Vent Pipe
SW.........Stone Wall
TAC........Tactile Paving
TB.........Traffic Bollard
TBM........Temporary Bench Mark
TCB........Telephone Call Box
TFR........Taken From Records
TIE........Anchor Point (Masts/Poles)
TL.........Traffic Light
TLB........Traffic Light Control Box
TM.........Ticket Machine
TMC........Tarmac
TP.........Telecommunications Pole
TPIT.......Trial Pit
TS.........Trash Screen
U/C........Under Construction
U/G........Underground
UTL........Unable to Lift (MH,IC etc)
UTS........Unable to Survey
VDP........Vehicle Detector Pad
VP.........Vent Pipe
W/M........Wire Mesh
WL.........Water Level
WM.........Water Meter
WO.........Wash Out
WP.........Waste Pipe
WST........Water Stop Tap (domestic)
WSV........Water Stop Valve (mains)

Sheet Layout

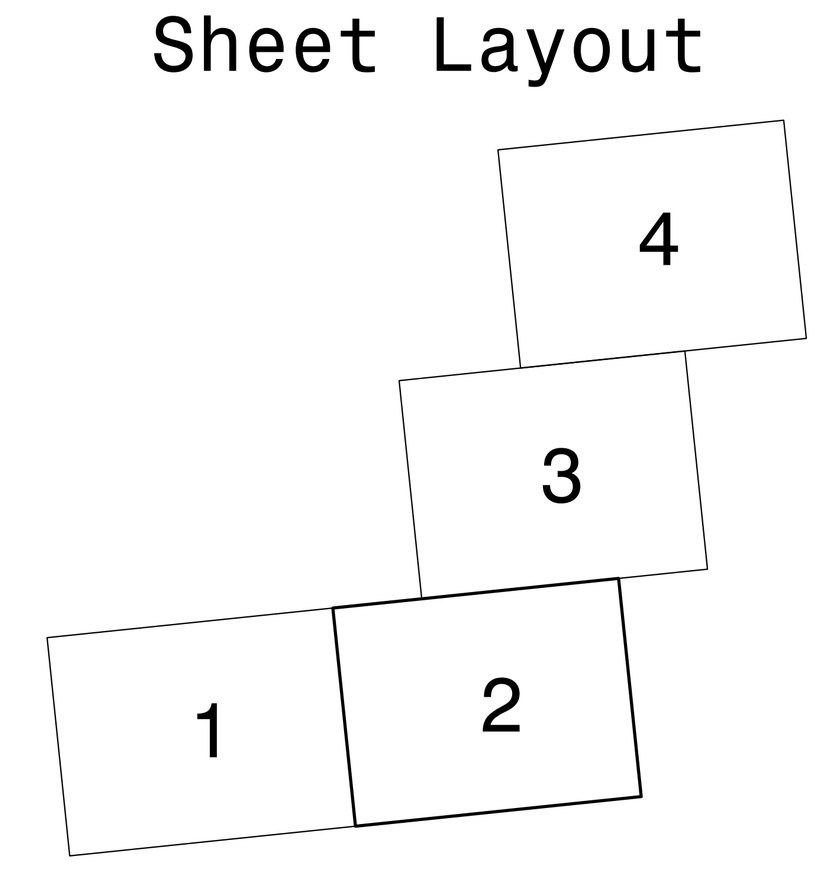

Survey Operations
Smith Street, Skelmersdale, Lancs. WN8 8LN
Tel: 01695 725662 Fax: 01695 51816
Email: mail@survops.co.uk – www.survops.co.uk

Client
Canal & River Trust

Drawing Title
Topographical Survey of Land at:
2223-32 Trevor Basin
Llangollen
Sheet 2 of 4

Scale(s)	1:200	Surveyor	CA/LB
Date	Dec 22	Drawn	OKS
Job Number	22I237	Checked	TP

Sheet Size & Drg Number & Revision
A0 22I237/002



© Survey Operations Limited 2022

Reproduction in whole or in part by any means is prohibited without the prior permission of Survey Operations Limited.

N

Note:

The survey is plotted on a plane local Grid. Orientation to National Grid.

All levels relate to Ordnance Datum, achieved using the OS National GPS Network.

Survey Control Markers established for Mapping purposes only and should not be used for Construction without the written approval of Survey Operations Ltd.

Levels in parenthesis indicate tops of walls.


SURVEY STATIONS

Name	Easting	Northing	Height
CA1	327033.07	342068.45	97.39
CA2	327067.27	342158.89	97.78
CA3	327067.27	342216.89	97.78
CA4	327087.16	342144.02	89.18
CA5	327086.78	342171.02	94.46
CA6	327092.34	342200.94	94.55
CA7	327089.64	342220.21	94.56
LB1	327193.42	342261.20	93.16
LB2	327193.42	342261.20	93.16
LB3	326801.27	342017.21	93.52
LB4	326803.26	342049.31	94.81
SO1	327227.83	342483.40	96.43
SO2	327257.30	342454.04	96.27
SO3	327229.96	342386.53	95.01
SO4	327202.06	342331.83	94.78
SO5	327150.27	342280.00	94.72
SO6	327125.64	342240.52	94.50

STANDARD REFERENCE & ABBREVIATIONS

(AB)..... Assumed Route	I|..... Invert Level
AB..... Air Brick	IP..... Inlet Pipe
AV..... Air Valve	KO..... Kerb Outlet
B/W..... Barbed Wire	LB..... Letter Box
BAR..... Barrier	LP..... Lamp Post
BB..... Bellside Beacon	MO..... Multi-Outlet
BH..... Borehole	MH..... Manhole
BL..... Bed Level	MKR..... Marker
BOL..... Bollard	MP..... Mooring Point
BS..... Bus Stop	NP..... Street Name Plate
BT Box..... British Telecom Box	O/H..... Overhead
BT..... British Telecom IC	O/P..... Open Paling
BRTW..... Brick Retaining Wall	OE..... Overhead Electric Wire
BW..... Brick Wall	OP..... Outfall Pipe
C/B..... Close Boarded	OSBM..... Ordnance Survey Bench Mark
C/I..... Corrugated Iron	OT..... Overhead Telecom Wire
C/P..... Chestnut Paling	P/C..... Post & Chain
CB..... Control Box	P/R..... Post & Rail
CBW..... Concrete Block Wall	P/W..... Post & Wire
CCTV..... Closed Circuit TV	PAV..... Paving
CD..... Cable Duct	PB..... Pillar Box
CEL..... Cellar Light	PC..... Pedestrian Crossing
CHL..... Chain Link	PP..... Petrol Pump
CHY..... Chimney	PT..... Post or Pillar
CL..... Cover Level	R/E..... Rodding Eye
CM..... Cable Marker	RS..... Road Sign
COL..... Column	RTW..... Retaining Wall
CONC..... Concrete	RWP..... Rain Water Pipe
CP..... Catch Pit	SAP..... Sapling
CRTW..... Concrete Retaining Wall	SL..... Soap Level
CTV..... Cable Television	SoL..... Soffit Level
CU..... Culvert	SP..... Sign Post
CW..... Concrete Block Wall	SPL..... Springing Level
DC..... Drainage Channel	SRTW..... Stone Retaining Wall
DPC..... Damp Proof Course	SV..... Stop Valve (unspecified)
DR..... Drain	SVP..... Soil Vent Pipe
DSW..... Dry Stone Wall	SW..... Stone Wall
ECP..... Electricity Cable Pit	TAC..... Textile Paving
ECO..... Electricity Inspection Cover	TB..... Traffic Bollard
EJ..... Expansion Joint	TBM..... Temporary Bench Mark
ELB..... Electricity Junction Box	TCB..... Telephone Call Box
EL SUB STN..Electricity Sub Station	TFR..... Taken From Records
EL..... Exess Level	TIE..... Anchor Point (Masts/Poles)
ELS..... Electricity Box	TL..... Traffic Light
EP..... Electricity Pole	TLB..... Traffic Light Control Box
ER..... Earth Rod	TM..... Ticket Machine
ETL..... Electricity Transmission Line	TWC..... Tarmac
FB..... Flower Bed	TY..... Telecommunications Pole
FH..... Fire Hydrant	TP(T)..... Trial Pit
FL..... Floor Level	TS..... Trash Screen
FP..... Flagpole	U/C..... Under Construction
G*..... Gutrtr (of tree)	U/G..... Underground
G..... Gulley	UTL..... Unable to Lift (BM,IC etc)
GAB..... Gabion	UTS..... Unable to Survey
GIP..... Gas Inlet Pipe	VDP..... Vehicle Detector Pad
GMKR..... Gas Marker	VP..... Vent Pipe
GSV..... Gas Stop Tap (Domestic)	W/M..... Wire Mesh
GSV..... Gas Stop Valve (Mains)	WL..... Water Level
HDL..... Hooding	WM..... Water Meter
HT..... Height	WO..... Wash Out
HV..... High Voltage	WP..... Waste Pipe
I/R..... Iron Railing	WST..... Water Stop Tap (Domestic)
IC..... Inspection Cover	WSV..... Water Stop Valve (Mains)

Sheet Layout

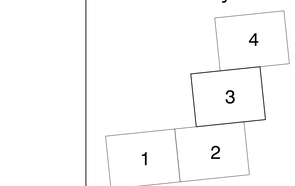

Survey Operations

Smith Street, Skelmersdale, Lancs. WN8 8LN
Tel: 01695 725662 Fax: 01695 51816
Email: mail@survops.co.uk – www.survops.co.uk

Client
Canal & River Trust

Drawing Title
Topographical Survey of Land at:
2223-32 Trevor Basin
Llangollen
Sheet 3 of 4

Scale(s) 1:200	Surveyor CA/LB
Date Dec 22	Drawn OKS
Job Number 22I237	Checked TP

Sheet Size & Drg Number & Revision
A0 22I237/003