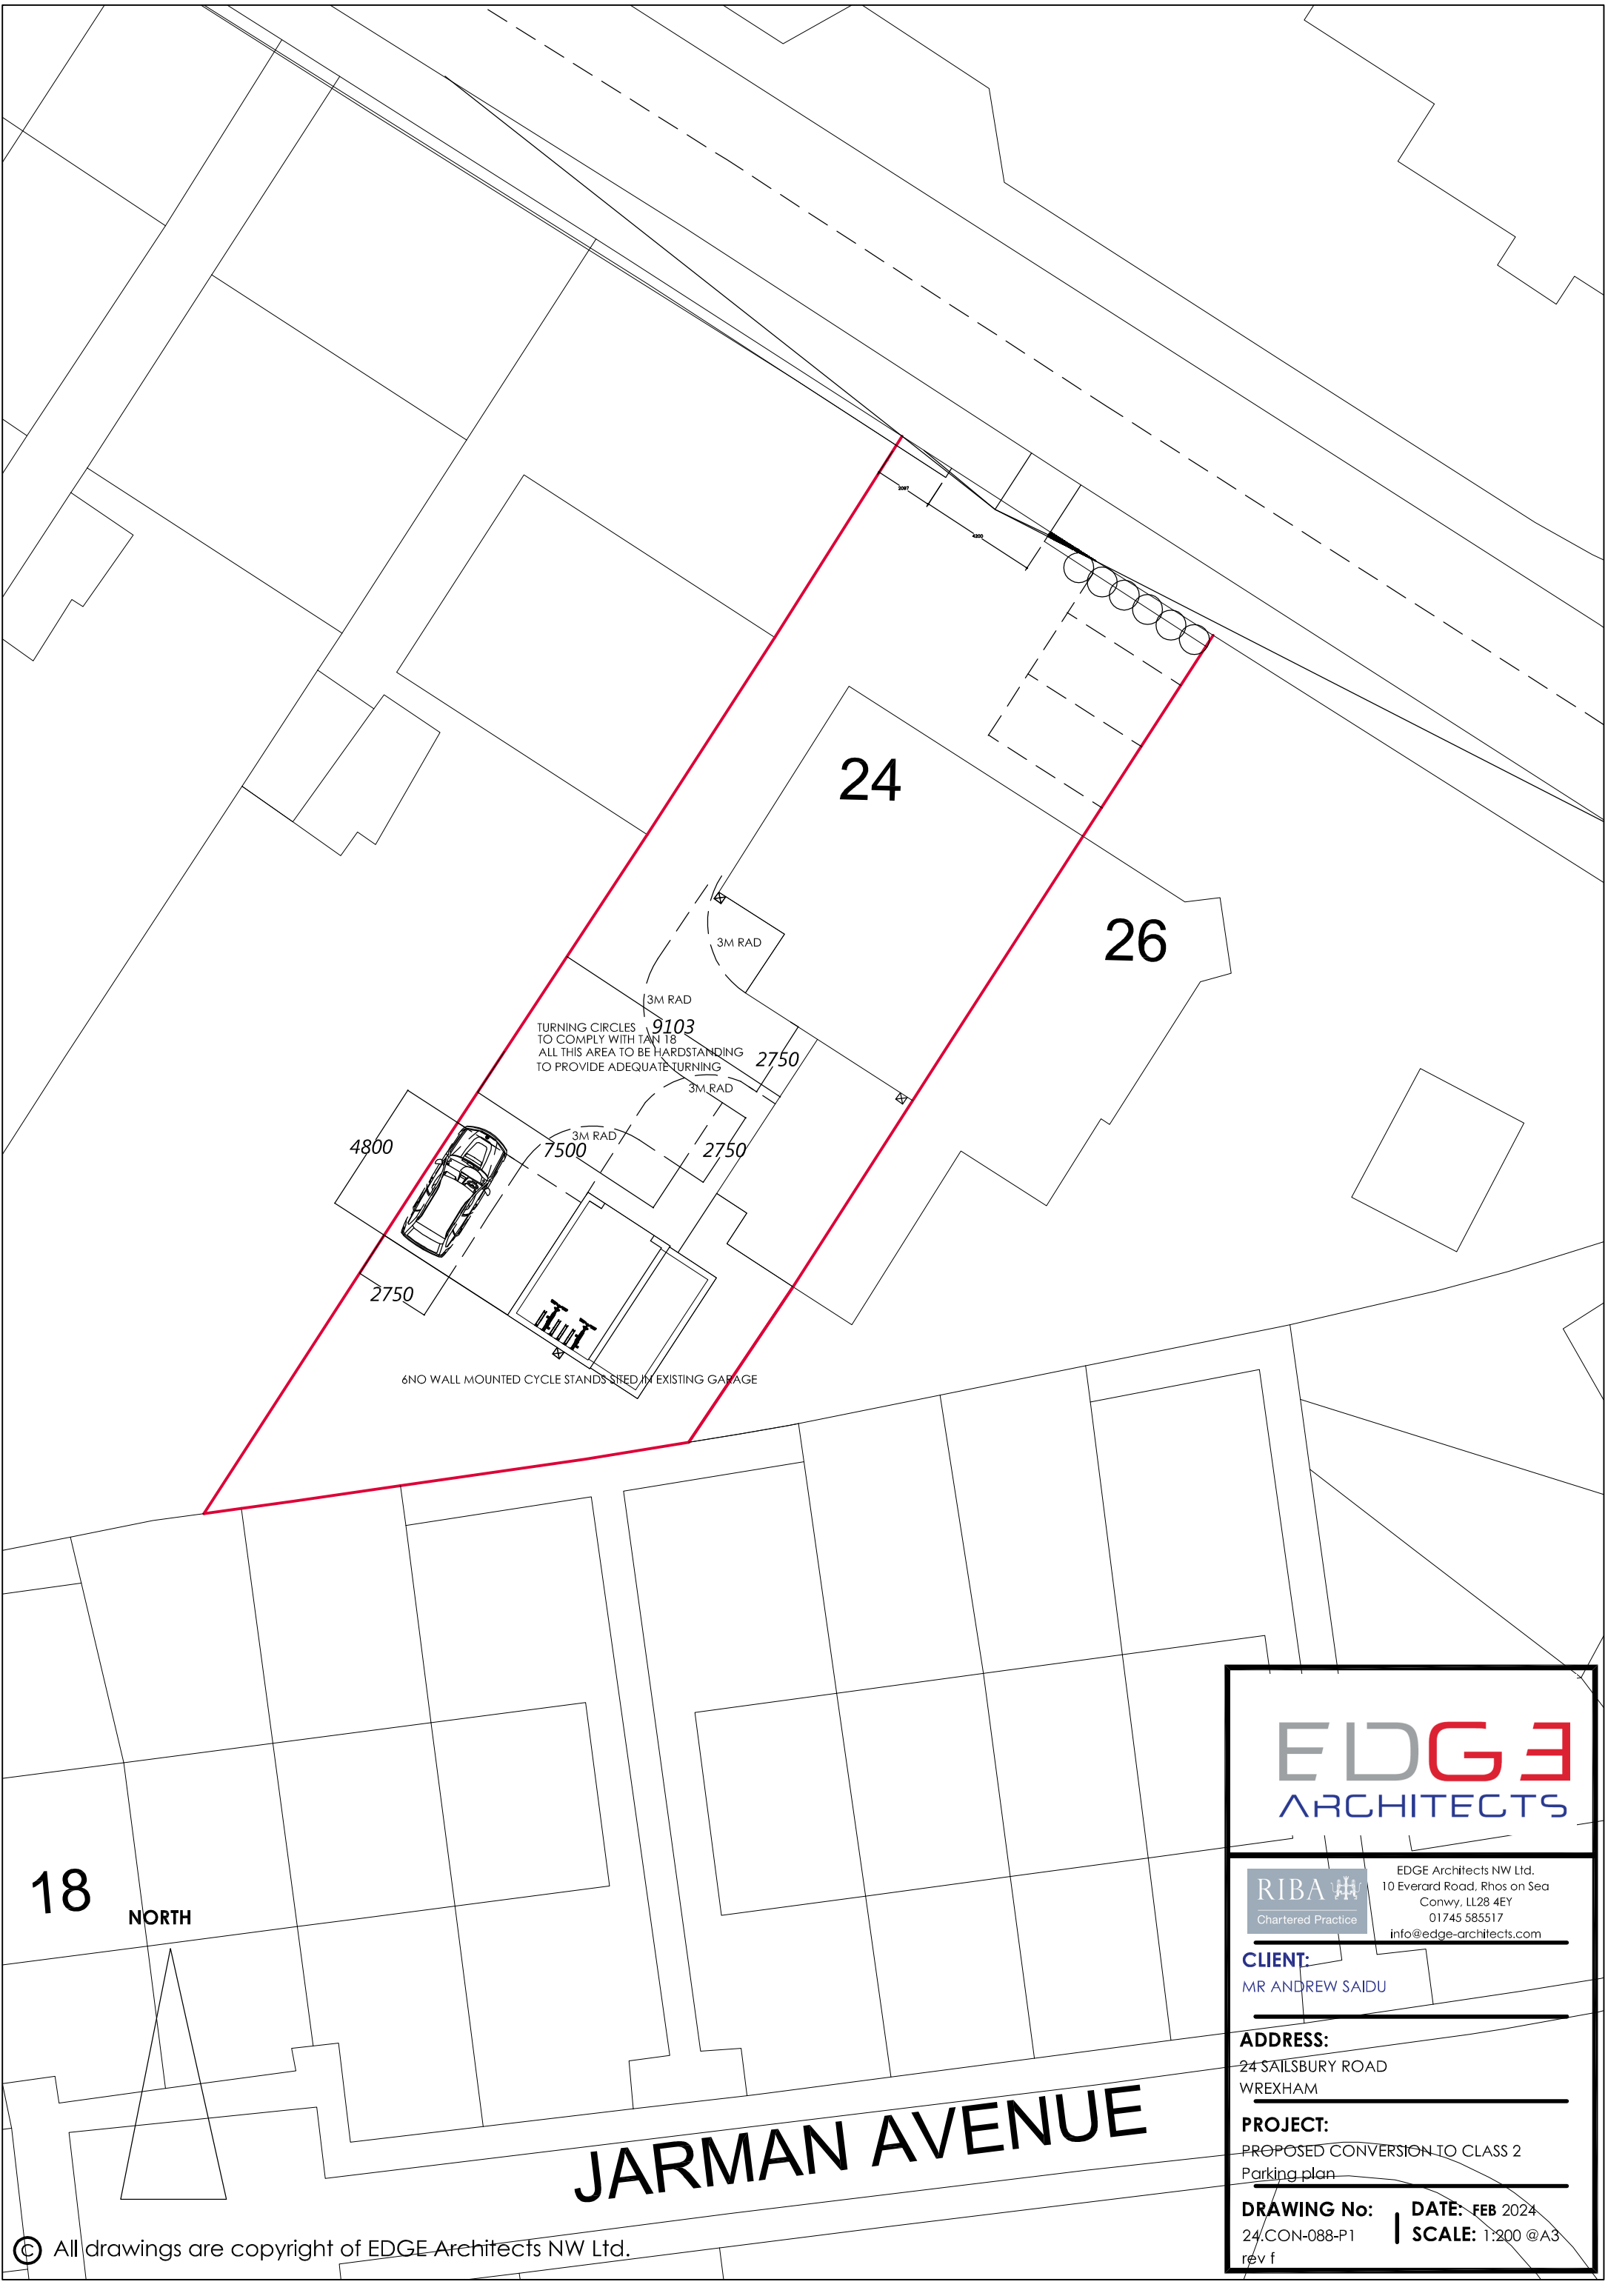


© All drawings are copyright of EDGE Architects NW Ltd.

EDGE ARCHITECTS

EDGE Architects NW Ltd.
10 Everard Road, Rhos on Sea
Conwy, LL28 4EY
01745 585517
info@edge-architects.com

RIBA Chartered Practice

CLIENT:
MR ANDREW SAIDU

ADDRESS:
24 SAILSBURY ROAD
WREXHAM

PROJECT:
PROPOSED CONVERSION TO CLASS 2
Parking plan

DRAWING No:
24.CON-088-P1
rev f

DATE: FEB 2024
SCALE: 1:200 @A3