



REMOVE EXISTING GLAZED TILES FROM FRONT AND SIDE ELEVATIONS, PREPARE SURFACE AND FIX NEW TILES IN STACK BOND AS INDICATED.

WEST ELEVATION PROPOSED

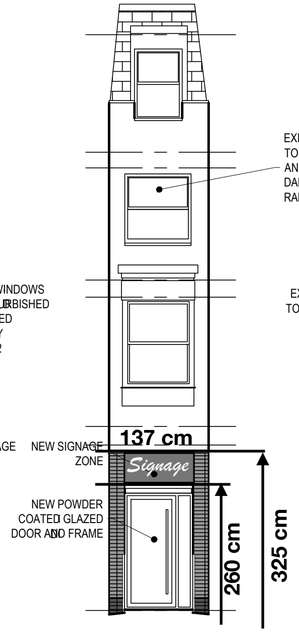

REMOVE EXISTING GLAZED TILES FROM FRONT AND SIDE ELEVATIONS, PREPARE SURFACE AND FIX NEW TILES IN STACK BOND AS INDICATED.

SOUTH WEST ELEVATION PROPOSED

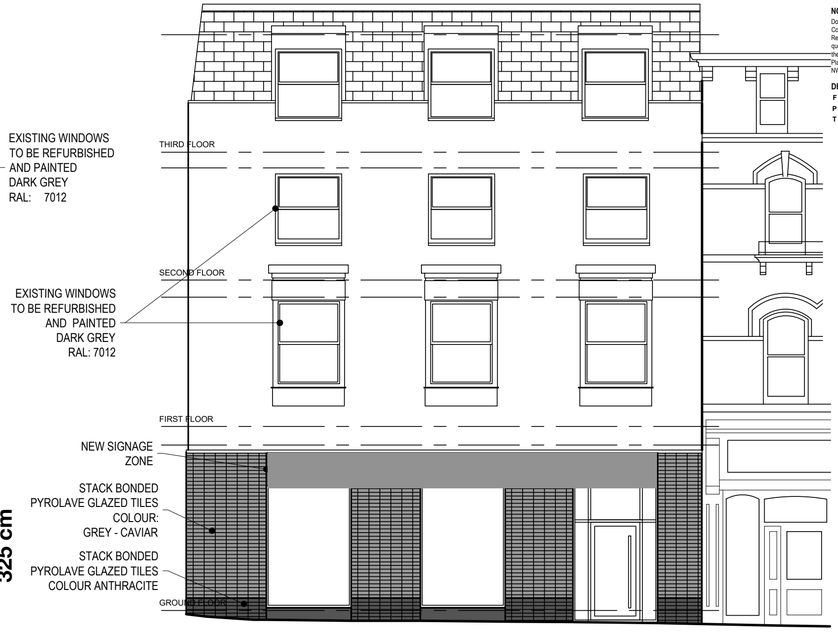

REMOVE EXISTING WINDOW, BREAK OUT CILL, FORM NEW THRESHOLD AND MAKE GOOD TO REVEALS. INSTALL NEW POWDER COATED GLAZED DOOR AND SIDE SCREENS TO MATCH EXISTING

SOUTH ELEVATION PROPOSED

NOTES

Do not scale from this drawing. Only figured dimensions are to be taken from this drawing. Contractor must verify all dimensions on site before commencing any work or shop drawings. Report any discrepancies to the architect before commencing work. If this drawing exceeds the quantities taken in any way the architects are to be informed before the work is initiated. Work within the Construction (Design & Management) Regulations 2015 is not to start until a Health and Safety Plan has been produced. This drawing is copyright and must not be reproduced without consent of NW Architects Limited.

DRAWING STATUS/TYPE KEY

F Feasibility	**SK** Sketch	**L** Landscape	**C** Construction
P Planning	**M** Marketing	**S** Survey	**AB** As Built
T Tender	**TNT** Tenant	**OS** Ordnance Survey	

Front elevation sketch




65 cm
(Width / Height)
137 cm (Length)

Top view sketch



12 cm
(Depth)
137 cm (Length)

Side elevation sketch

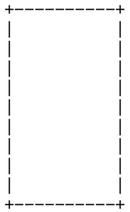

12 cm
(Depth)
65 cm (Width / Height)

SCALE BAR - 1:100

0 1m 2m 3m 4m 5m 10m

REV	DESCRIPTION	DRAWN	DATE	CHECKED	DATE

REVISIONS

NW-ARCHITECTS
27 York Place · Leeds · LS1 2EY
leeds@nw-architects.co.uk · Tel: 0113 880 0510 · Fax: 0113 880 0511
www.nw-architects.co.uk

CLIENT
COURTS DEVELOPMENTS

PROJECT
1-2 High Street
Wrexham

DRAWING TITLE
Proposed Elevations

DRAFT

Scale	Drawn By	Date Drawn
1:50@A3	PF	29.10.20
	Checked By	Date Checked
	NW	29.10.20
Drawing No.		Revision
20029-T120		-