


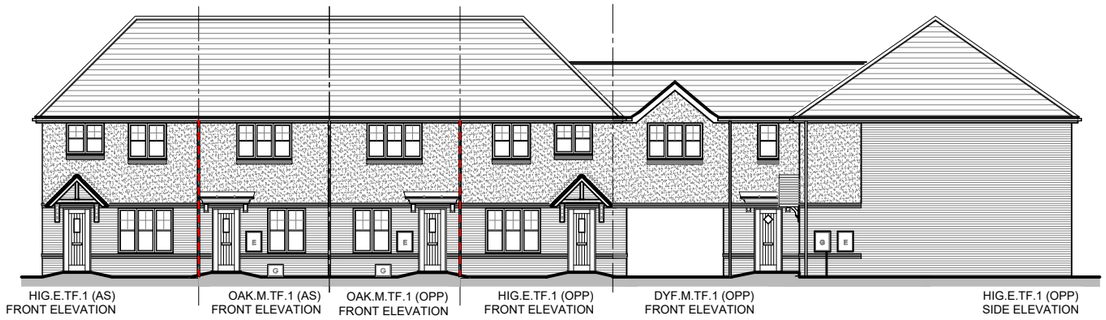


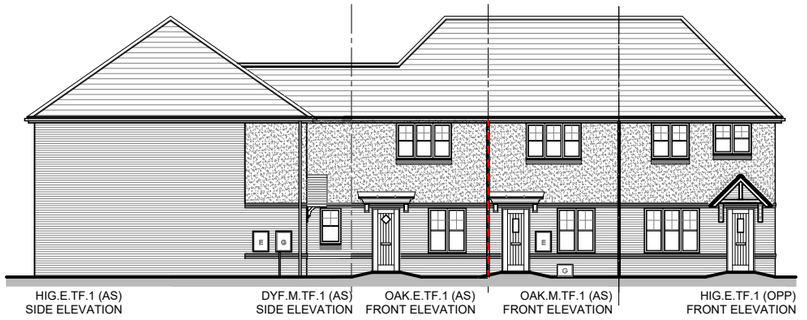

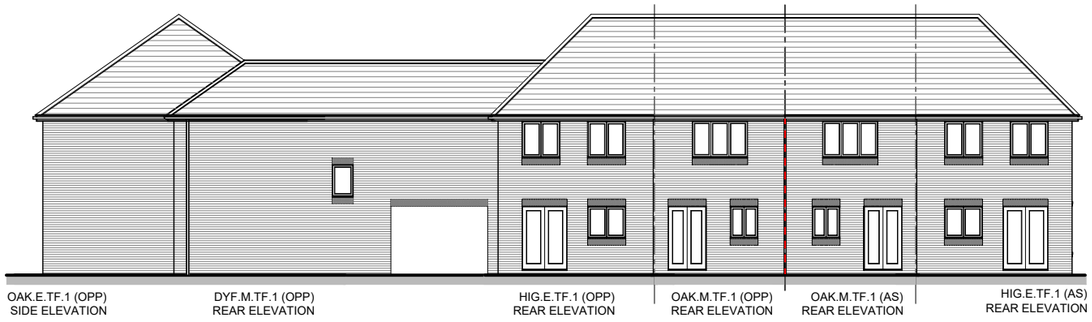

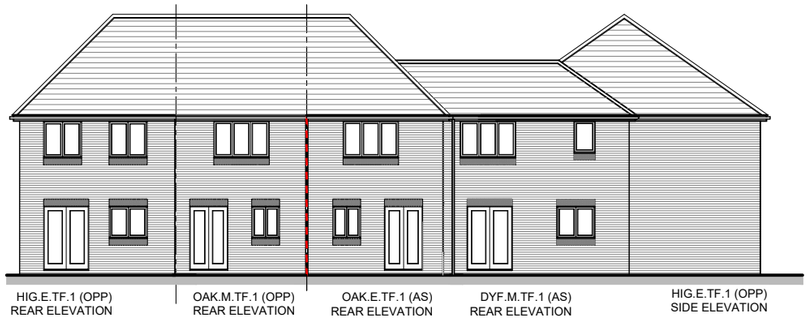

Rev:	Description:	Date:

Castle Green

Castle Green Homes,
Unit 20,
St. Asaph Business Park,
Ffordd Richard Davies, St Asaph,
Denbighshire. LL17 0LJ.
Tel. 01745 536677

Site:
Main Road, Rhosrobin, Wrexham


Title:
HIG-OAK-DYF-8 BLK- Elevations (Render)

Scale:
1:200 @ A3

Date:
18.04.2024

Ref:
MRRW-PHP-HIG-OAK-DYF-8BLK

Rev:
-

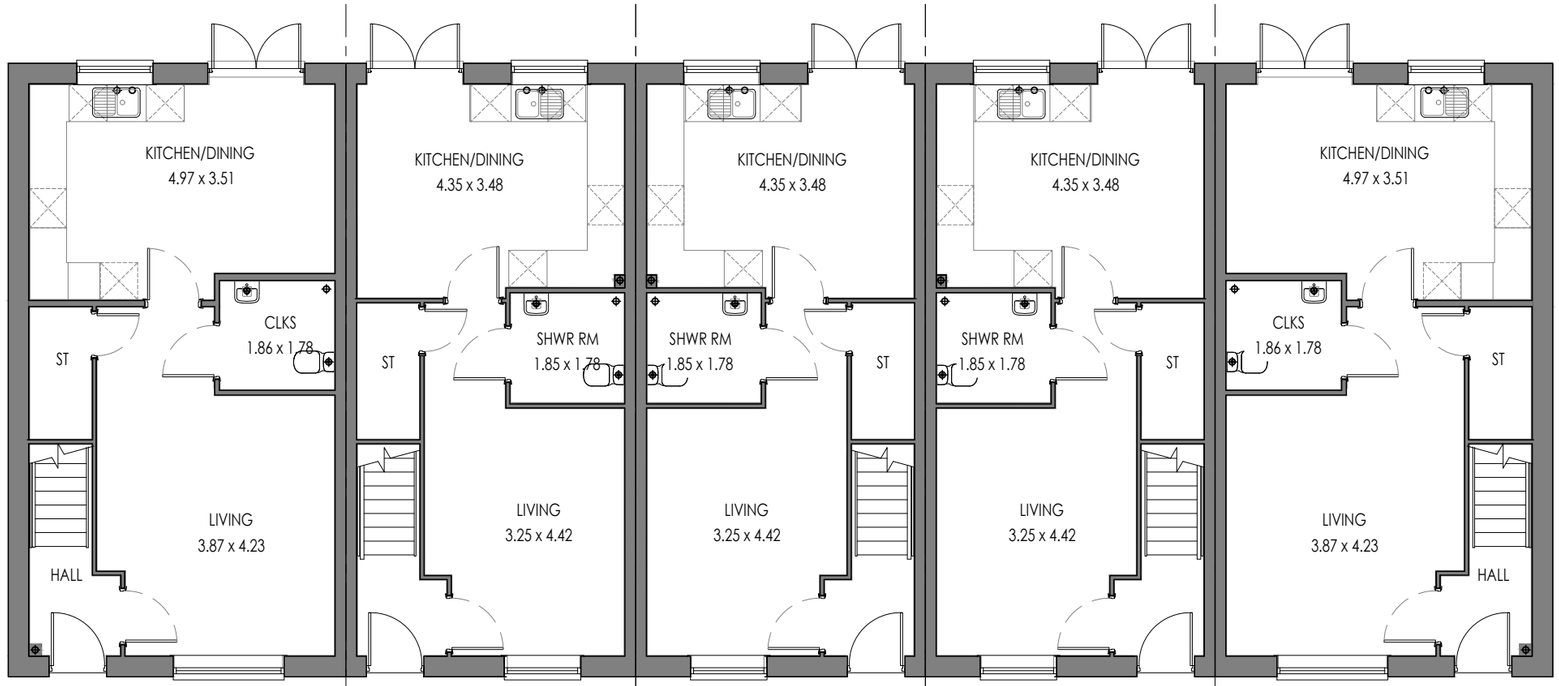


5P3B END (AS)
GROUND FLOOR

4P2B MID (AS)
GROUND FLOOR

4P2B MID (OPP)
GROUND FLOOR

4P2B MID (OPP)
GROUND FLOOR

5P3B END (OPP)
GROUND FLOOR

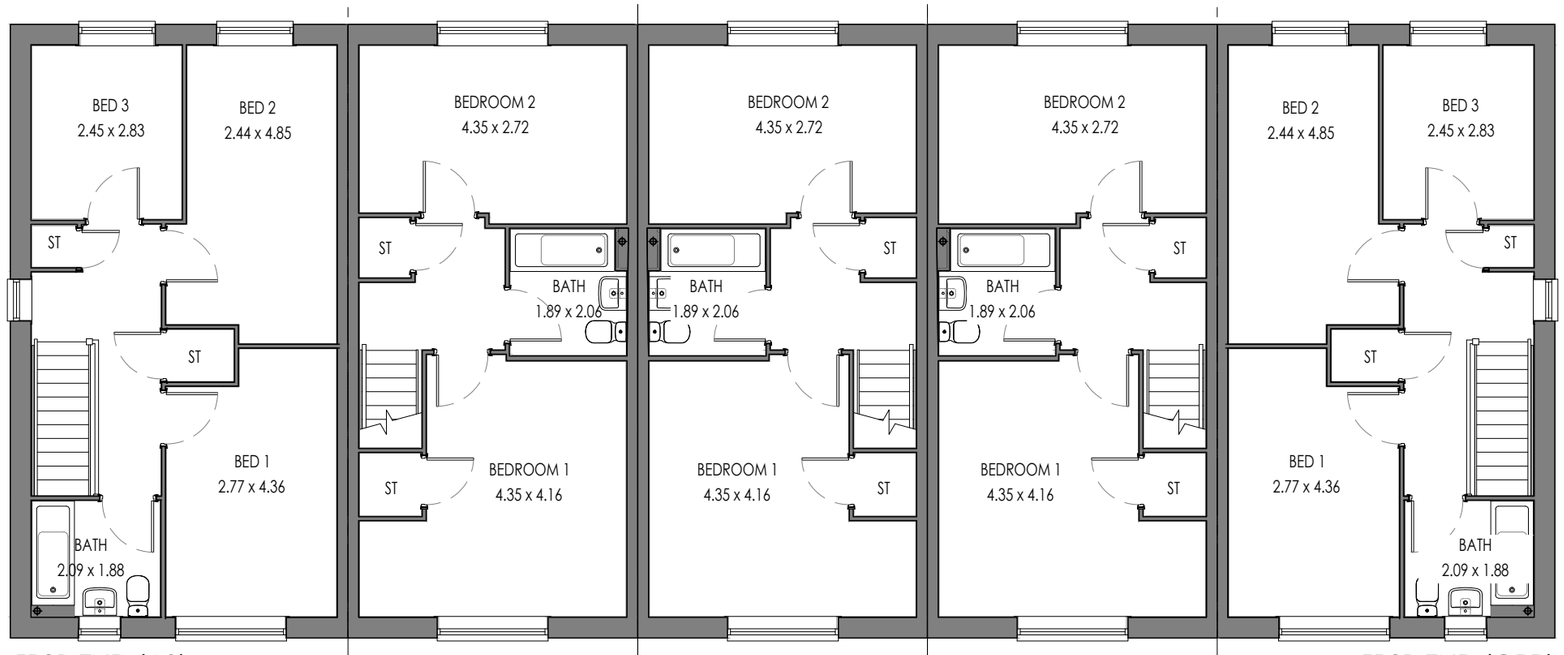

5P3B END (AS)
FIRST FLOOR

4P2B MID (AS)
FIRST FLOOR

4P2B MID (OPP)
FIRST FLOOR

4P2B MID (OPP)
FIRST FLOOR

5P3B END (OPP)
FIRST FLOOR

Rev:	Description:	Date:

Castle Green Homes,
Unit 20,
St. Asaph Business Park,
Ffordd Richard Davies, St Asaph,
Denbighshire. LL17 0LJ.
Tel. 01745 536677

Site:
Main Road, Rhosrobin, Wrexham

Title:
5P3B-4P2B-4BLK- Floor Plans

Scale:
1:100 @ A3

Date:
18.04.2024

Ref:
MRRW-PHP-5P3B-4P2B-4BLK

Rev:
-




5P3B END (AS)
FRONT ELEVATION

4P2B MID (AS)
FRONT ELEVATION

4P2B MID (OPP)
FRONT ELEVATION

4P2B MID (OPP)
FRONT ELEVATION

5P3B END (OPP)
FRONT ELEVATION

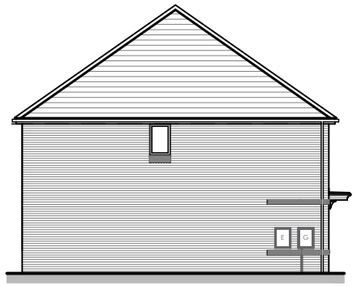

5P3B END (AS)
SIDE ELEVATION




5P3B END (OPP)
GROUND FLOOR

4P2B MID (OPP)
REAR ELEVATION

4P2B MID (OPP)
REAR ELEVATION

4P2B MID (AS)
REAR ELEVATION

5P3B END (AS)
GROUND FLOOR

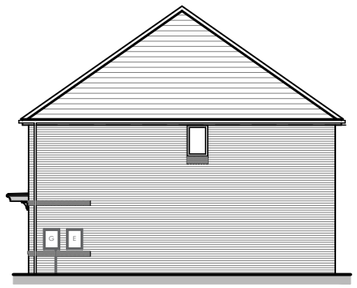

5P3B END (OPP)
SIDE ELEVATION

Rev:	Description:	Date:

Castle Green Homes,
Unit 20,
St. Asaph Business Park,
Ffordd Richard Davies, St Asaph,
Denbighshire. LL17 0LJ.
Tel. 01745 536677

Site:
Main Road, Rhosrobin, Wrexham

Title:
5P3B-4P2B-4BLK- Elevations (Brick)

Scale:
1:200 @ A3

Date:
18.04.2024

Ref:
MRRW-PHP-5P3B-4P2B-4BLK

Rev:
-




5P3B END (AS)
FRONT ELEVATION

4P2B MID (AS)
FRONT ELEVATION

4P2B MID (OPP)
FRONT ELEVATION

4P2B MID (OPP)
FRONT ELEVATION

5P3B END (OPP)
FRONT ELEVATION

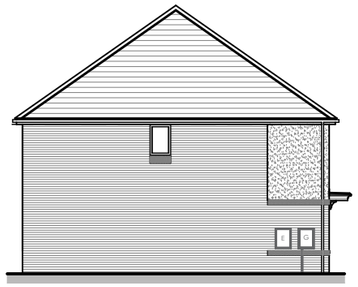

5P3B END (AS)
SIDE ELEVATION




5P3B END (OPP)
REAR ELEVATION

4P2B MID (OPP)
REAR ELEVATION

4P2B MID (OPP)
REAR ELEVATION

4P2B MID (AS)
REAR ELEVATION

5P3B END (AS)
REAR ELEVATION

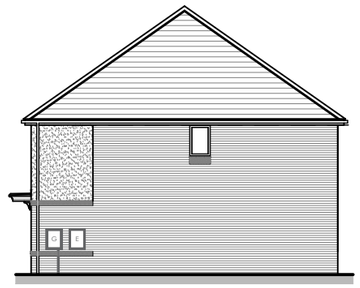

5P3B END (OPP)
SIDE ELEVATION

Rev:	Description:	Date:

Castle Green

Castle Green Homes,
Unit 20,
St. Asaph Business Park,
Ffordd Richard Davies, St Asaph,
Denbighshire. LL17 0LJ.
Tel. 01745 536677

Site:
Main Road, Rhosrobin, Wrexham


Title:
5P3B-4P2B-4BLK- Elevations (Render)

Scale:
1:200 @ A3

Date:
18.04.2024

Ref:
MRRW-PHP-5P3B-4P2B-4BLK


Rev:
-

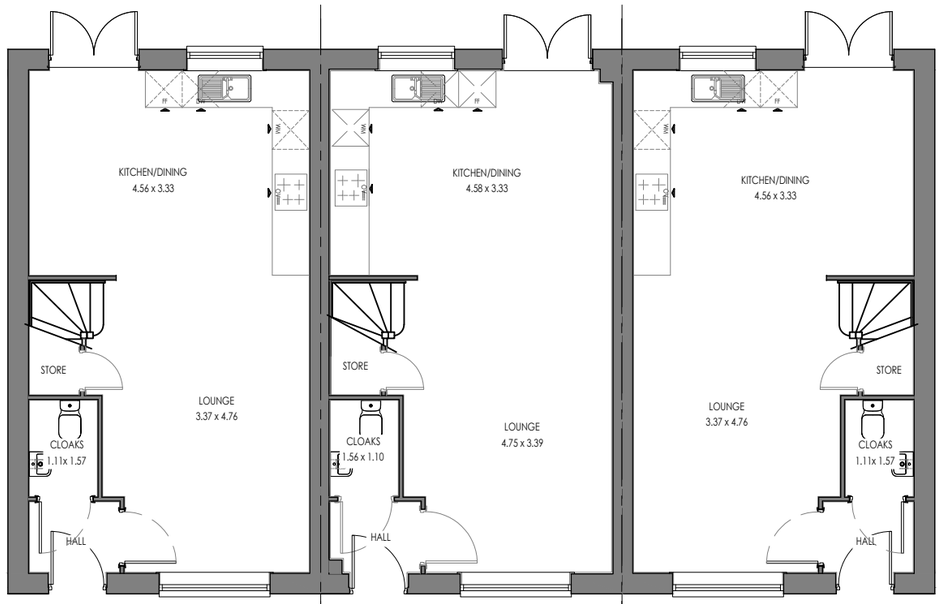

HIG.E.TF.1 (AS)
GROUND FLOOR
OPEN PLAN

EAT.M.TF.1 (AS)
GROUND FLOOR
OPEN PLAN

HIG.E.TF.1 (OPP)
GROUND FLOOR
OPEN PLAN

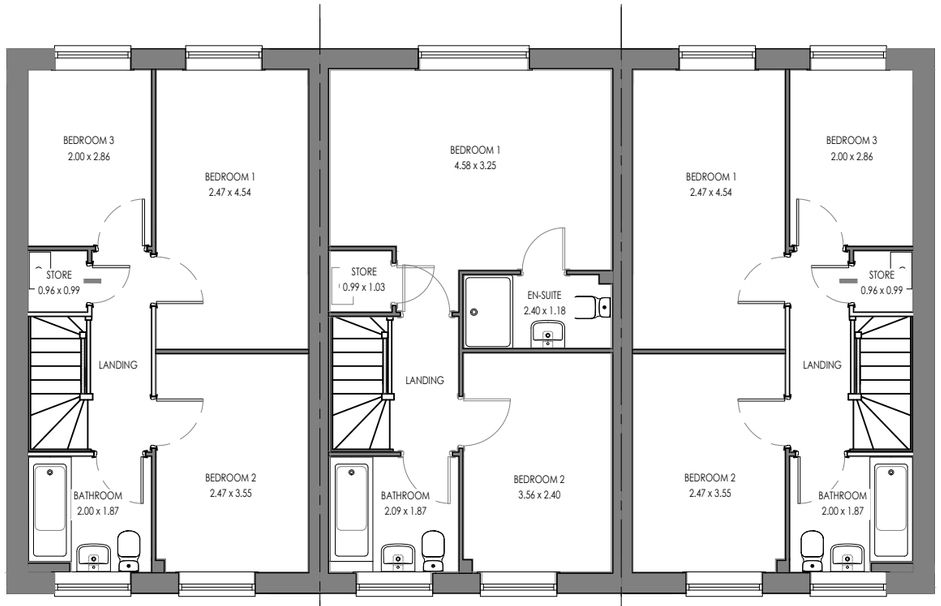

HIG.E.TF.1 (AS)
FIRST FLOOR

EAT.M.TF.1 (AS)
FIRST FLOOR

HIG.E.TF.1 (OPP)
FIRST FLOOR

Rev:	Description:	Date:

Castle Green Homes,
Unit 20,
St. Asaph Business Park,
Ffordd Richard Davies, St Asaph,
Denbighshire. LL17 0LJ.
Tel. 01745 536677

Site:
Main Road, Rhosrobin, Wrexham

Title:
HIG-EAT-3BLK- Floor Plans

Scale:
1:100 @ A3

Date:
18.04.2024

Ref:
MRRW-PHP-HIG-EAT-3BLK


Rev:
-




HIG.E.TF.1 (AS)
FRONT ELEVATION

EAT.M.TF.1 (AS)
FRONT ELEVATION

HIG.E.TF.1 (OPP)
FRONT ELEVATION

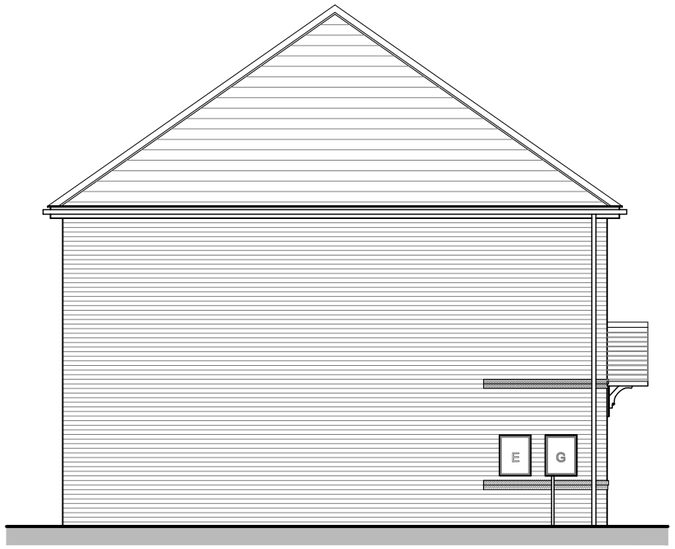

HIG.E.TF.1 (AS)
SIDE ELEVATION

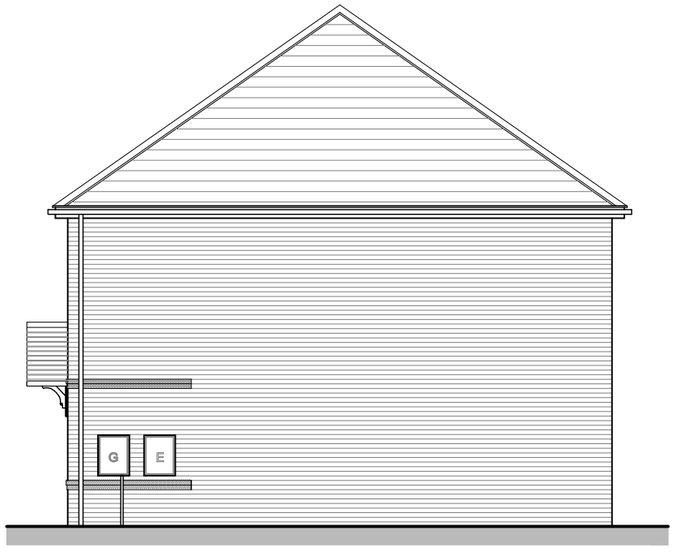

HIG.E.TF.1 (OPP)
SIDE ELEVATION



HIG.E.TF.1 (OPP)
REAR ELEVATION

EAT.M.TF.1 (AS)
REAR ELEVATION

HIG.E.TF.1 (AS)
REAR ELEVATION

Rev:	Description:	Date:

Castle Green

Castle Green Homes,
Unit 20,
St. Asaph Business Park,
Ffordd Richard Davies, St Asaph,
Denbighshire. LL17 0LJ.
Tel. 01745 536677

Site:
Main Road, Rhosrobin, Wrexham

Title:
HIG-EAT-3BLK- Elevations (Brick)

Scale:
1:100 @ A3

Date:
18.04.2024

Ref:
MRRW-PHP-HIG-EAT-3BLK


Rev:
-




HIG.E.TF.1 (AS)
FRONT ELEVATION

EAT.M.TF.1 (AS)
FRONT ELEVATION

HIG.E.TF.1 (OPP)
FRONT ELEVATION

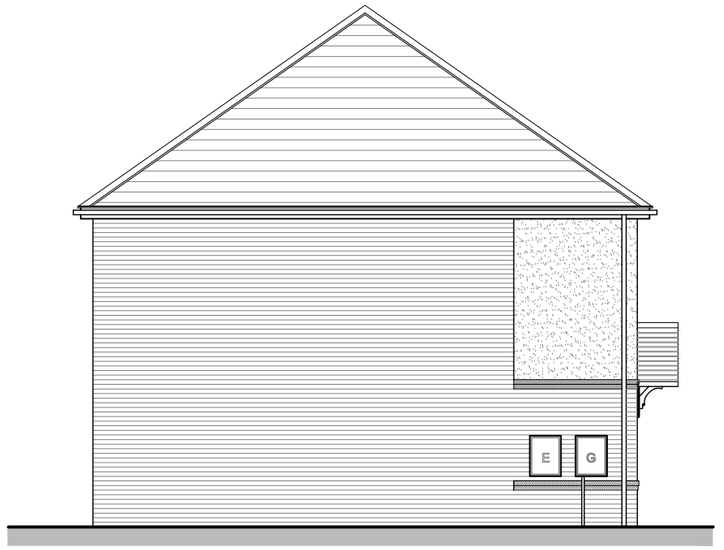

HIG.E.TF.1 (AS)
SIDE ELEVATION

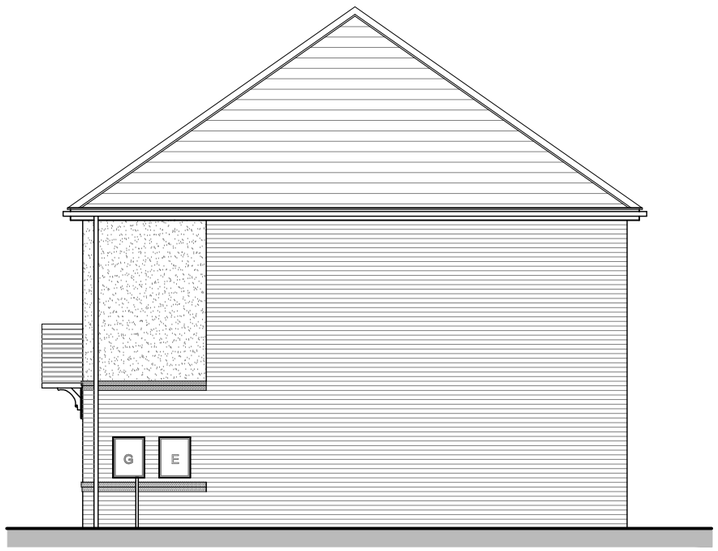

HIG.E.TF.1 (OPP)
SIDE ELEVATION



HIG.E.TF.1 (OPP)
REAR ELEVATION

EAT.M.TF.1 (AS)
REAR ELEVATION

HIG.E.TF.1 (AS)
REAR ELEVATION

Rev:	Description:	Date:

Castle Green

Castle Green Homes,
Unit 20,
St. Asaph Business Park,
Ffordd Richard Davies, St Asaph,
Denbighshire. LL17 0LJ.
Tel. 01745 536677

Site:
Main Road, Rhosrobin, Wrexham


Title:
HIG-EAT-3BLK- Elevations (Render)

Scale:
1:100 @ A3

Date:
18.04.2024

Ref:
MRRW-PHP-HIG-EAT-3BLK

Rev:
-

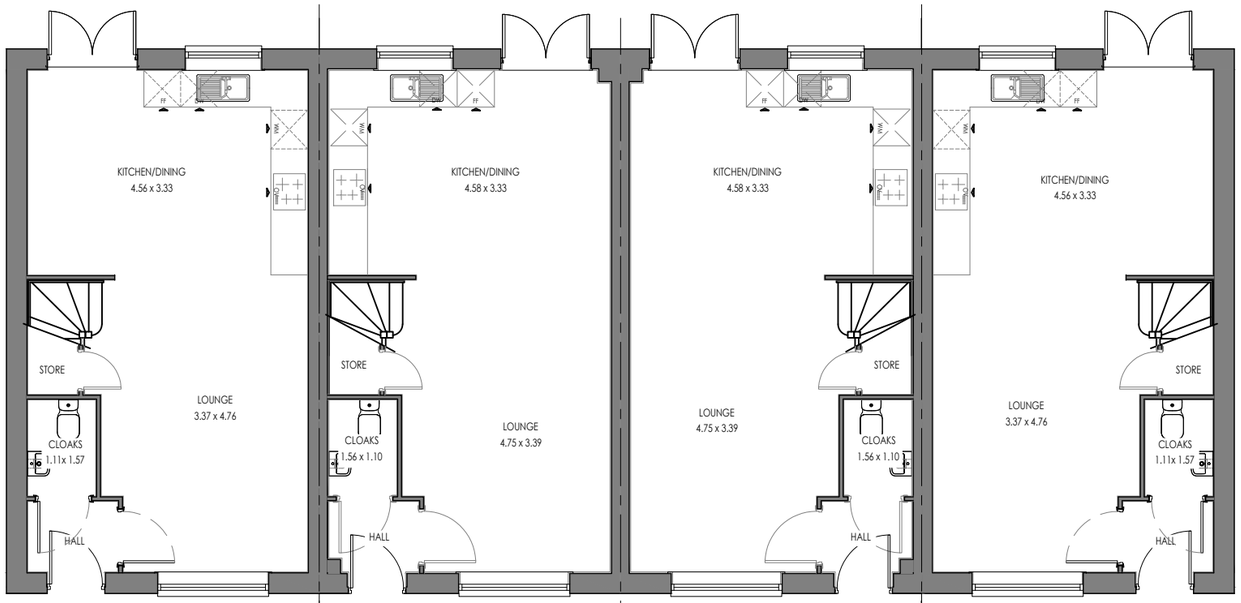


HIG.E.TF.1 (AS)
GROUND FLOOR
OPEN PLAN

EAT.M.TF.1 (AS)
GROUND FLOOR
OPEN PLAN

EAT.M.TF.2 (OPP)
GROUND FLOOR
OPEN PLAN

HIG.E.TF.1 (OPP)
GROUND FLOOR
OPEN PLAN

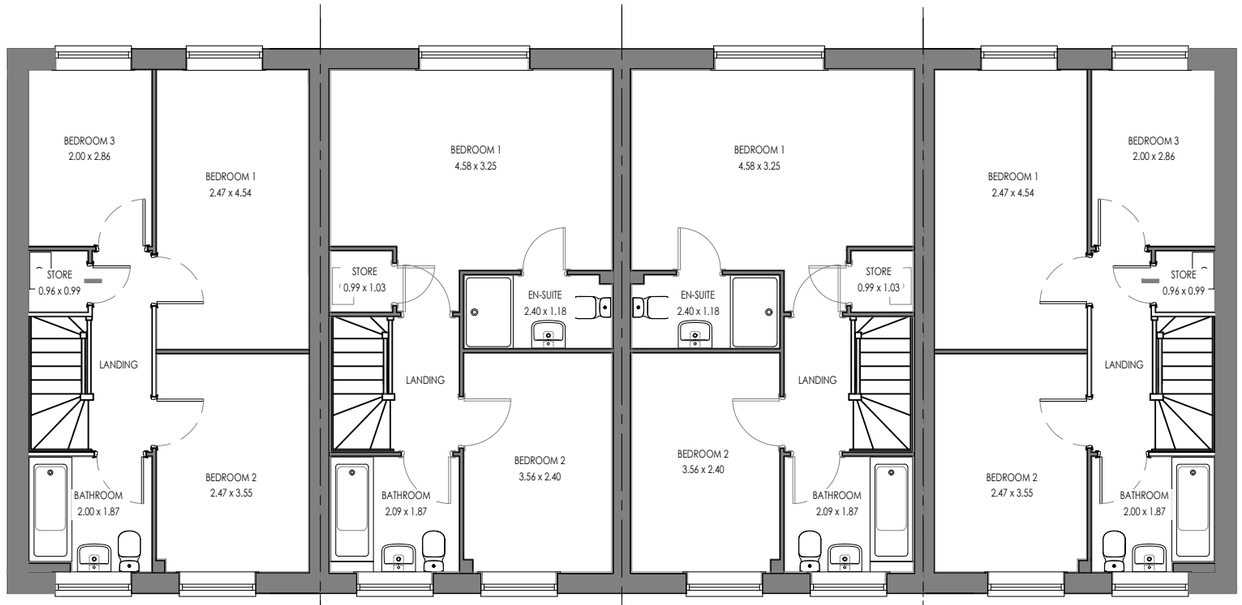

HIG.E.TF.1 (AS)
FIRST FLOOR

EAT.M.TF.1 (AS)
FIRST FLOOR

EAT.M.TF.1 (OPP)
FIRST FLOOR

HIG.E.TF.1 (OPP)
FIRST FLOOR

Rev:	Description:	Date:

Castle Green Homes,
Unit 20,
St. Asaph Business Park,
Ffordd Richard Davies, St Asaph,
Denbighshire. LL17 0LJ.
Tel. 01745 536677

Site:
Main Road, Rhosrobin, Wrexham

Title:
HIG-EAT-4BLK- Floor Plans

Scale:
1:100 @ A3

Date:
18.04.2024

Ref:
MRRW-PHP-HIG-EAT-4BLK

Rev:
-




HIG.E.TF.1 (AS)
FRONT ELEVATION


EAT.M.TF.1 (AS)
FRONT ELEVATION

EAT.M.TF.1 (OPP)
FRONT ELEVATION

HIG.E.TF.1 (OPP)
FRONT ELEVATION

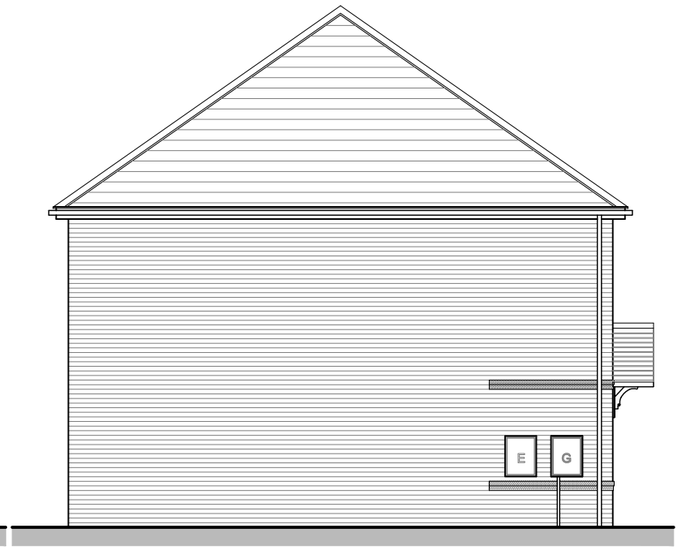

HIG.E.TF.1 (AS)
SIDE ELEVATION

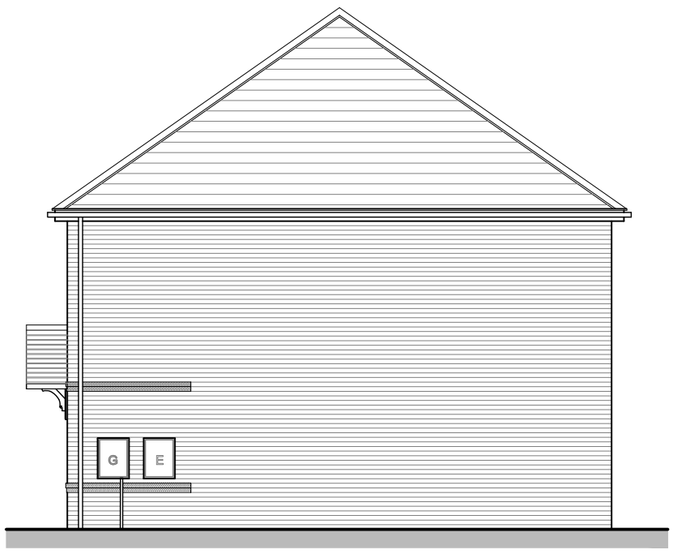

HIG.E.TF.1 (OPP)
SIDE ELEVATION



HIG.E.TF.1 (OPP)
REAR ELEVATION

EAT.M.TF.1 (OPP)
REAR ELEVATION

EAT.M.TF.1 (AS)
REAR ELEVATION

HIG.E.TF.1 (AS)
REAR ELEVATION

Rev:	Description:	Date:

Castle Green

Castle Green Homes,
Unit 20,
St. Asaph Business Park,
Ffordd Richard Davies, St Asaph,
Denbighshire. LL17 0LJ.
Tel. 01745 536677

Site:
Main Road, Rhosrobin, Wrexham

Title:
HIG-EAT-4BLK- Elevations (Brick)

Scale:
1:100 @ A3

Date:
18.04.2024

Ref:
MRRW-PHP-HIG-EAT-4BLK

Rev:
-




HIG.E.TF.1 (AS)
FRONT ELEVATION

EAT.M.TF.1 (AS)
FRONT ELEVATION

EAT.M.TF.1 (OPP)
FRONT ELEVATION

HIG.E.TF.1 (OPP)
FRONT ELEVATION

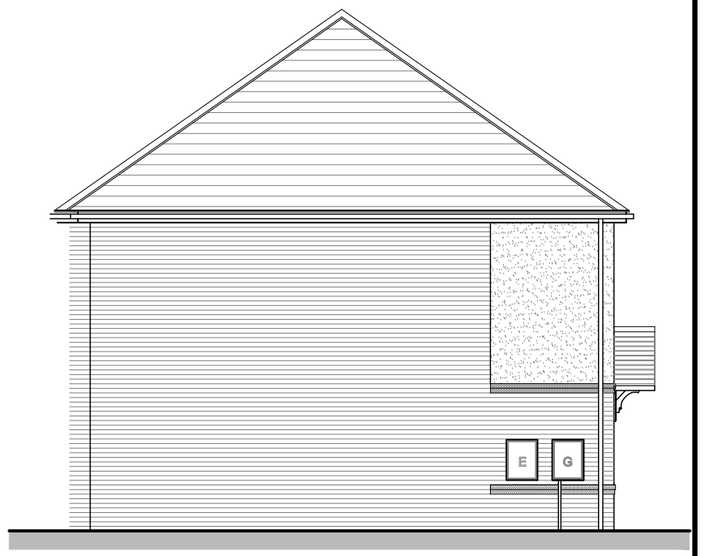

HIG.E.TF.1 (AS)
SIDE ELEVATION



HIG.E.TF.1 (OPP)
SIDE ELEVATION



HIG.E.TF.1 (OPP)
REAR ELEVATION

EAT.M.TF.1 (OPP)
REAR ELEVATION

EAT.M.TF.1 (AS)
REAR ELEVATION

HIG.E.TF.1 (AS)
REAR ELEVATION

Rev:	Description:	Date:

Castle Green Homes,
Unit 20,
St. Asaph Business Park,
Ffordd Richard Davies, St Asaph,
Denbighshire. LL17 0LJ.
Tel. 01745 536677

Site:
Main Road, Rhosrobin, Wrexham


Title:
HIG-EAT-4BLK- Elevations (Render)

Scale:
1:100 @ A3

Date:
18.04.2024


Ref:
MRRW-PHP-HIG-EAT-4BLK

Rev:
-

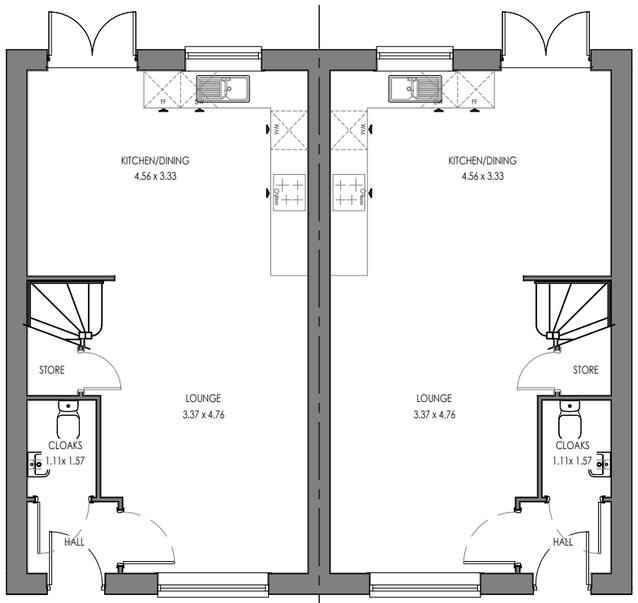

HIG.E.TF.1 (AS)
GROUND FLOOR
OPEN PLAN

HIG.E.TF.1 (OPP)
GROUND FLOOR
OPEN PLAN

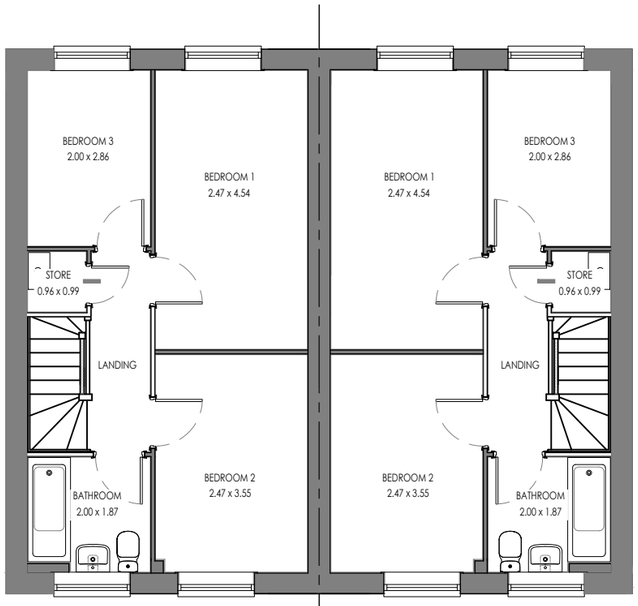

HIG.E.TF.1 (AS)
FIRST FLOOR

HIG.E.TF.1 (OPP)
FIRST FLOOR

Rev:	Description:	Date:

Castle Green Homes,
Unit 20,
St. Asaph Business Park,
Ffordd Richard Davies, St Asaph,
Denbighshire. LL17 0LJ.
Tel. 01745 536677

Site:
Main Road, Rhosrobin, Wrexham

Title:
HIG.E-Semi- Floor Plans

Scale:
1:100 @ A3


Date:
18.04.2024

Ref:
MRRW-PHP-HIG.EX2

Rev:
-



HIG.E.TF.1 (AS)
FRONT ELEVATION

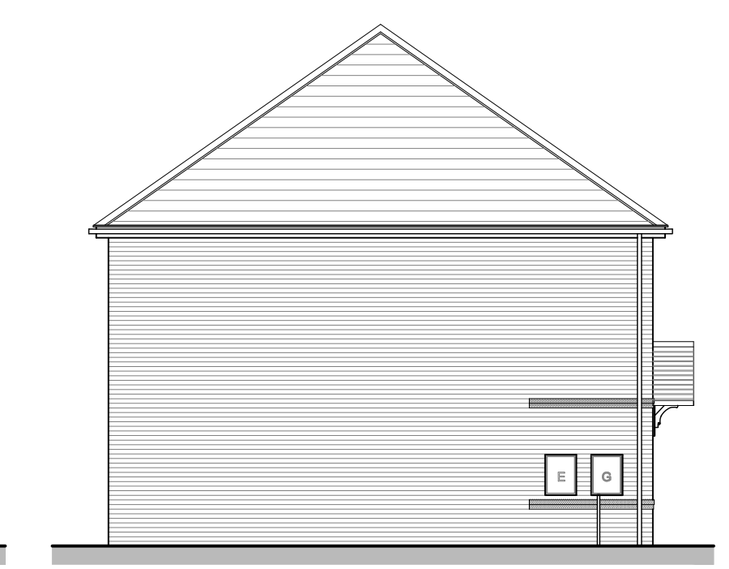

HIG.E.TF.1 (OPP)
FRONT ELEVATION

HIG.E.TF.1 (AS)
SIDE ELEVATION



HIG.E.TF.1 (OPP)
SIDE ELEVATION



HIG.E.TF.1 (OPP)
REAR ELEVATION

HIG.E.TF.1 (AS)
REAR ELEVATION

Rev:	Description:	Date:

Castle Green

Castle Green Homes,
Unit 20,
St. Asaph Business Park,
Ffordd Richard Davies, St Asaph,
Denbighshire. LL17 0LJ.
Tel. 01745 536677

Site:
Main Road, Rhosrobin, Wrexham

Title:
HIG.E-Semi- Elevations (Brick)

Scale:
1:100 @ A3


Date:
18.04.2024

Ref:
MRRW-PHP-HIG.EX2


Rev:
-




HIG.E.TF.1 (AS)
FRONT ELEVATION

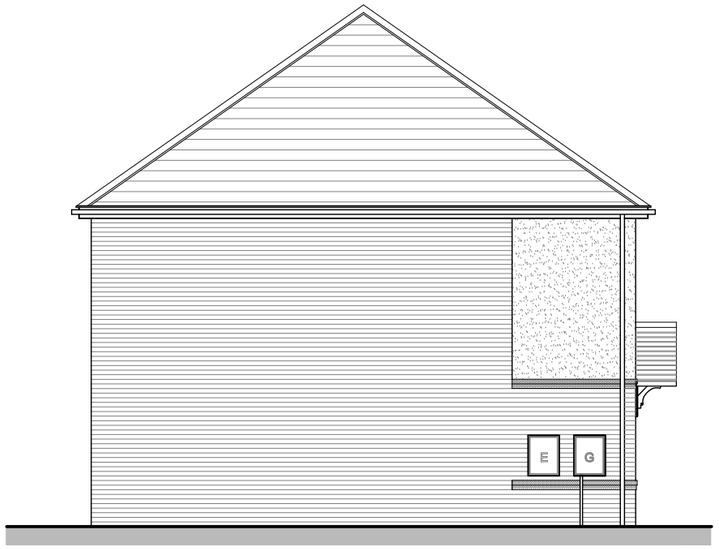

HIG.E.TF.1 (AS)
SIDE ELEVATION

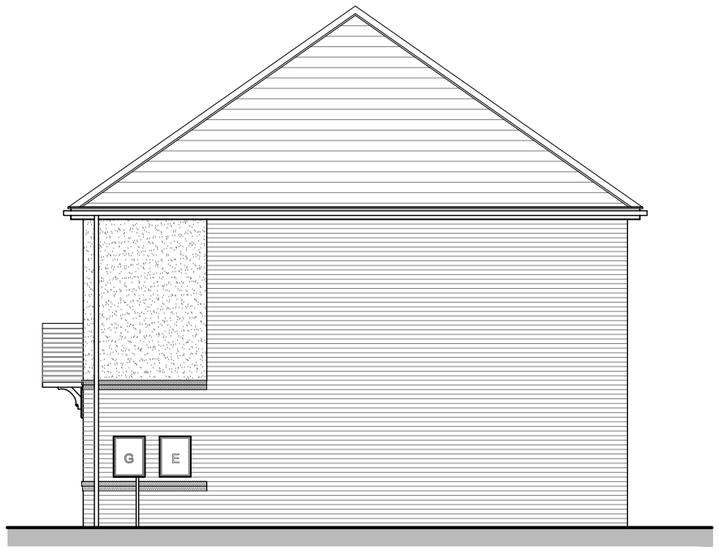

HIG.E.TF.1 (OPP)
SIDE ELEVATION

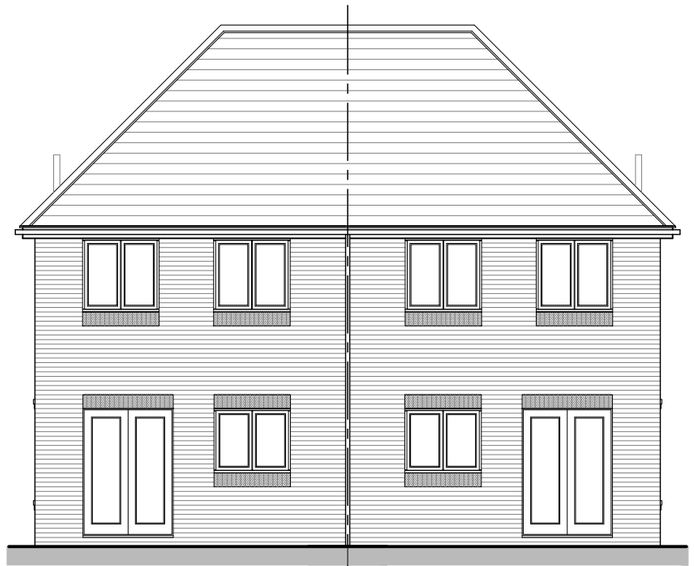

HIG.E.TF.1 (OPP)
REAR ELEVATION

HIG.E.TF.1 (OPP)
FRONT ELEVATION

HIG.E.TF.1 (AS)
REAR ELEVATION

Rev:	Description:	Date:

Castle Green

Castle Green Homes,
Unit 20,
St. Asaph Business Park,
Ffordd Richard Davies, St Asaph,
Denbighshire. LL17 0LJ.
Tel. 01745 536677

Site:
Main Road, Rhosrobin, Wrexham


Title:
HIG.E-Semi- Elevations (Render)

Scale:
1:100 @ A3

Date:
18.04.2024


Ref:
MRRW-PHP-HIG.EX2

Rev:
-

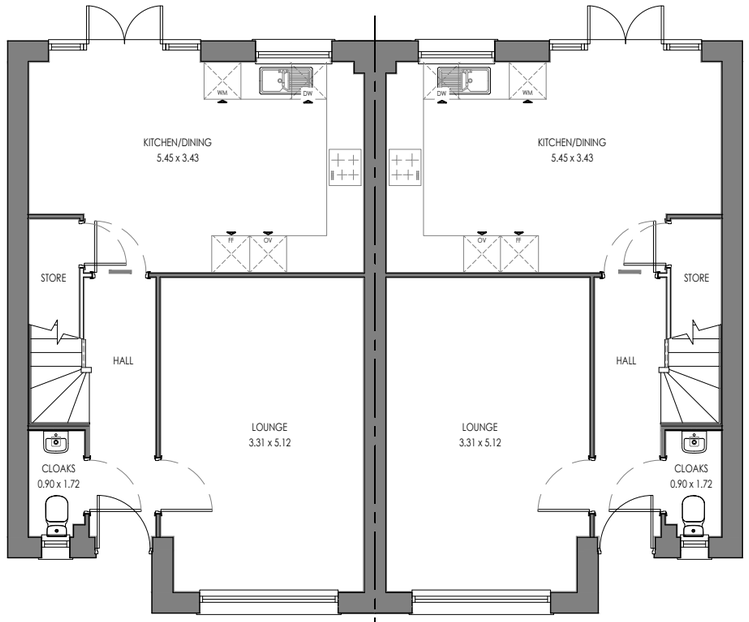

MAR.E.TF.2 (AS)
GROUND FLOOR

MAR.E.TF.2 (OPP)
GROUND FLOOR

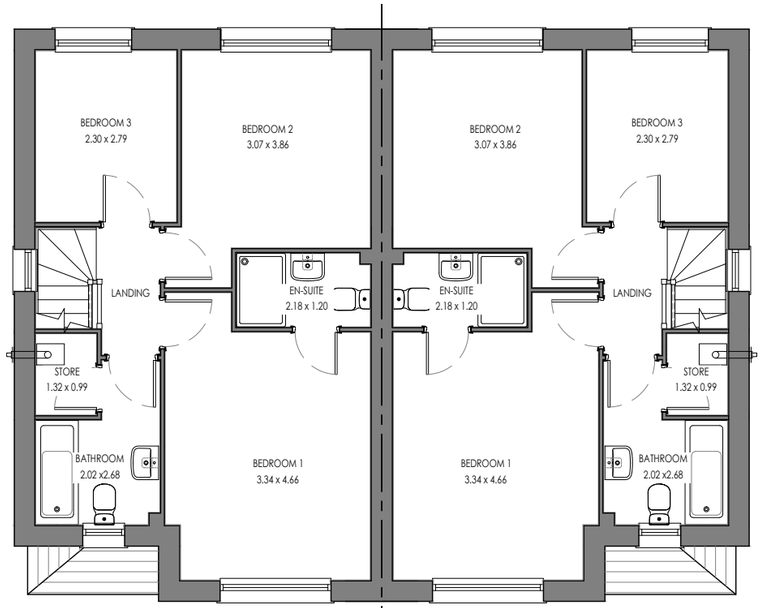

MAR.E.TF.2 (AS)
FIRST FLOOR

MAR.E.TF.2 (OPP)
FIRST FLOOR

Rev:	Description:	Date:

Castle Green Homes,
Unit 20,
St. Asaph Business Park,
Ffordd Richard Davies, St Asaph,
Denbighshire. LL17 0LJ.
Tel. 01745 536677

Site:
Main Road, Rhosrobin, Wrexham

Title:
MAR.E-Semi-Floor Plans

Scale:
1:100 @ A3

Date:
18.04.2024

Ref:
MRRW-PHP-MAR.EX2

Rev:
-