
Disclaimer:
Do not scale from this drawing
All contractors must visit the site and be responsible for taking and checking dimensions.
All construction information should be taken from figured dimensions only.
Any discrepancies between drawings, specifications and site conditions must be brought to the attention of the supervising officer.

This drawing is for planning purposes only. It is not intended to be used for construction purposes. Whilst all reasonable efforts are used to ensure drawings are accurate, Astle Planning and Design Ltd accept no responsibility or liability for any reliance placed on, or use made of, this plan by anyone for purposes other than those stated above.

GATEWEN ROAD, WREXHAM

BOUNDARY TREATMENTS PLAN

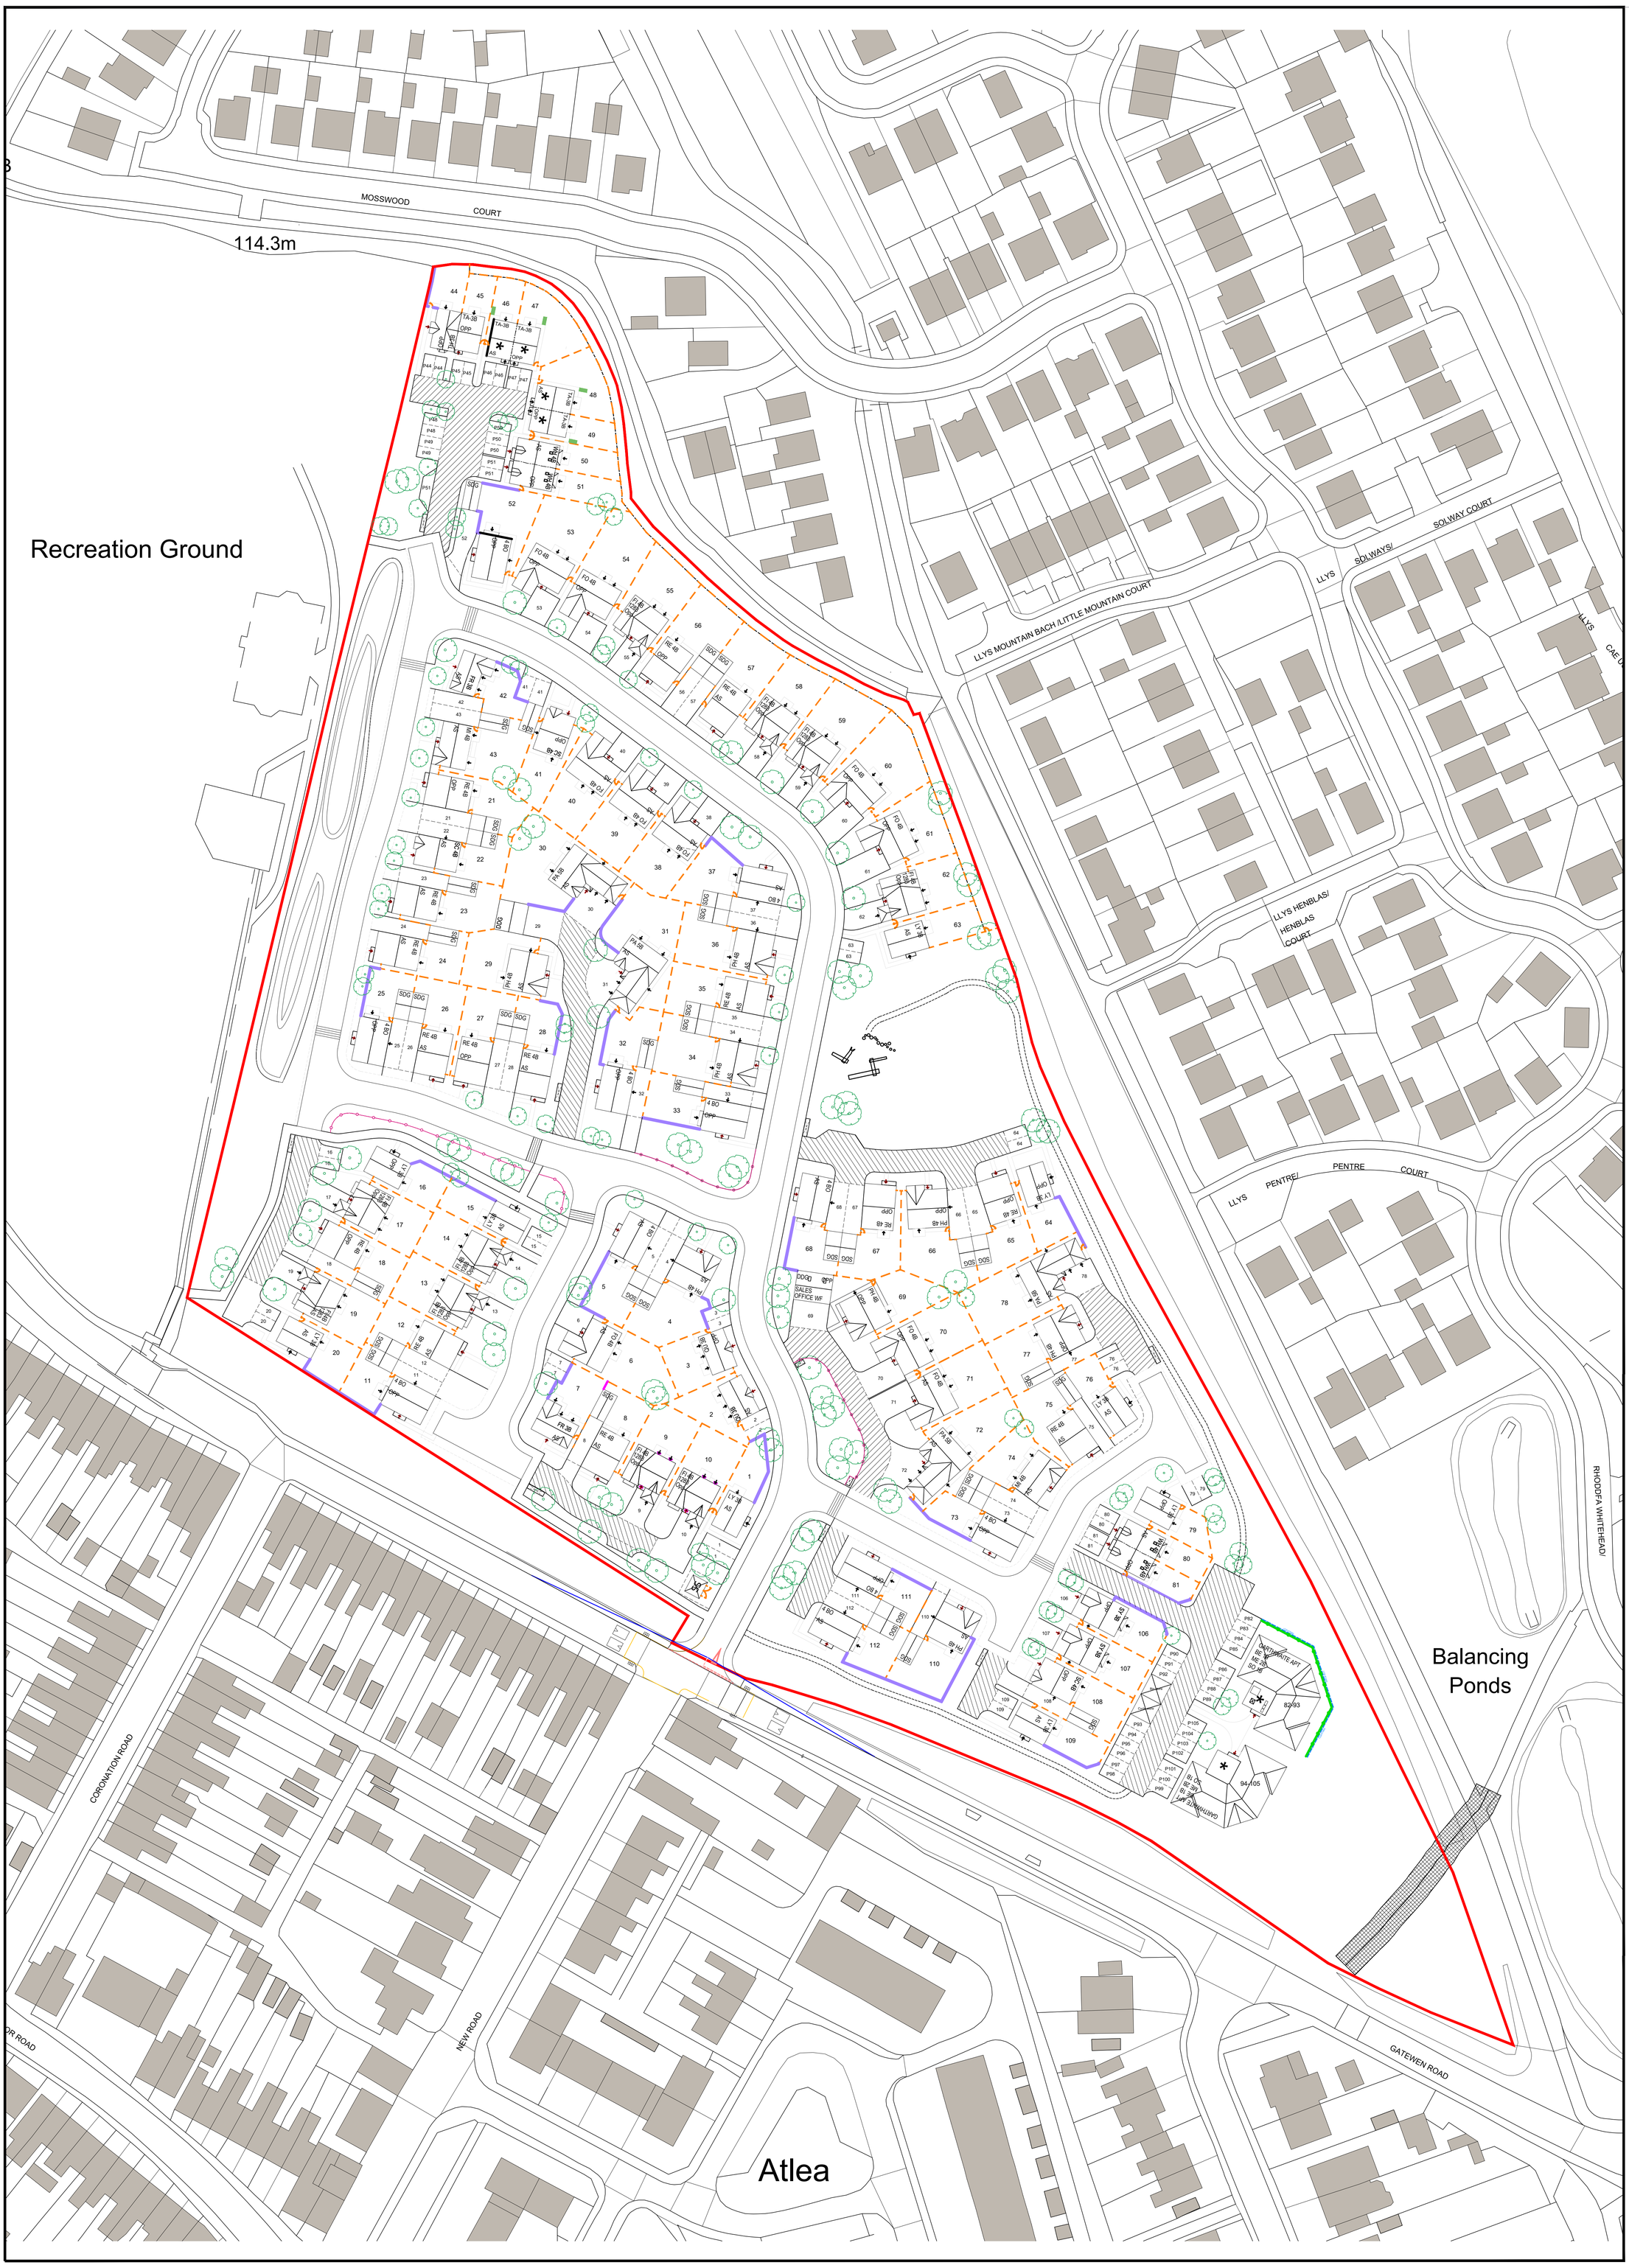

Boundary Treatment Key

- 0.9m Post & Rail fence
- 1.8m High close boarded fence with gates as required
- 1.8m High screen wall
- 1.0m High Hoop topped railing
- 0.45m High Knee Rail

General Notes

This drawing needs to be read in conjunction with the following plans;

- **Landscaping Layout**
- **Boundary Treatment Plan**
- **Hard Surfacing Plan**

References.

Highways - tbc
Topographical Survey - tbc
Red Edge Boundary - tbc
Tree Survey - tbc

1:500 0 5 10 15 25m

G	20.08.2024	Updated as per amended Planning Layout.	DC	
F	18.07.2024	Updated as per amended Master Deed Plan.	DC	
E	Nov.23	Updated to rev G Planning Layout	JNL	
D	Sept.22	Knee rail detail added	JNL	
C	Aug.22	Updated to latest planning layout	RH	JNL
B	30.09.21	Updated to latest planning layout	LS	JNL
A	21.07.21	1st Issue	HA	JNL
Rev.	Date	Description	By	Chd

Client

Bellway

Project

Gatewen Road
Wrexham

Drawing Title

Boundary Treatments Plan

Drawn by	AE	Checked by	JNL	Date	June 2021
Status	PLANNING	Scale @ A0	1:500		
Job no.	Dwg.no.	Rev.			
BHNW130	BT01	G			

Astle Planning & Design Limited
The Steam Mill,
Steam Mill Street,
Chester,
CH3 5AN
01244 886644
info@astlepd.co.uk
www.astlepd.co.uk
architecture masterplanning urban design

This drawing is the copyright © of Astle Planning & Design Ltd and shall not be altered, copied, photographed or reproduced in any way without the written authority of Astle Planning & Design Ltd.