



Elevation A

Scale 1:100

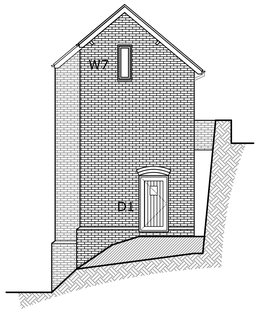


Elevation B

Scale 1:100

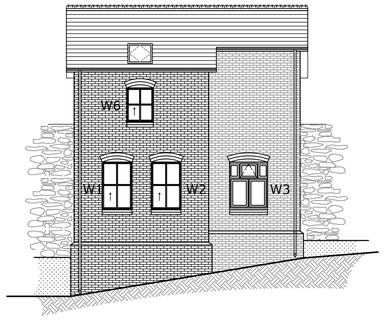

Elevation C


Scale 1:100

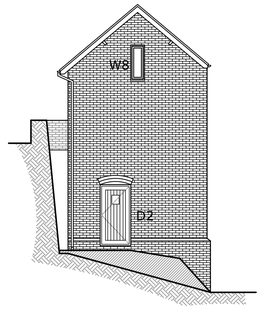

Elevation D


Scale 1:100

Painted timber sash window

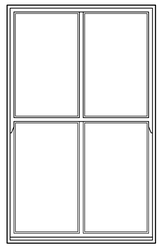


W1 & W2

Painted timber casement window

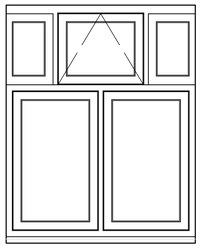


W3

Painted timber sash window

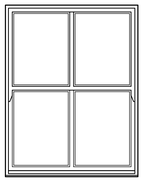


W6

Painted timber top hung casement window

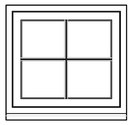


Painted timber casement window

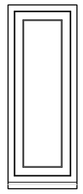


W4 & W5

W7 & W8

Painted timber door

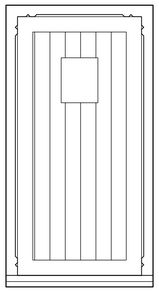


D1 & D2

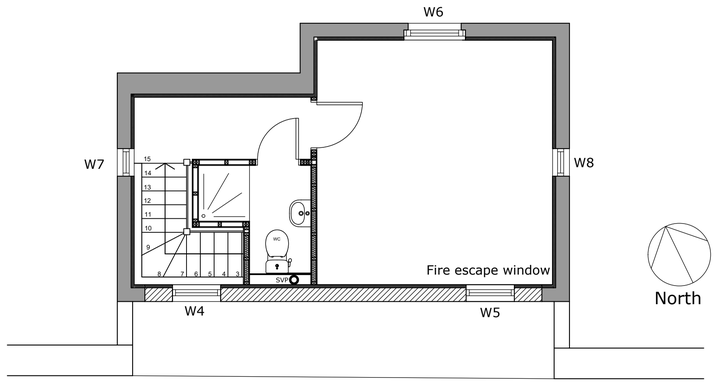

Upper Level Plan

Scale 1:50

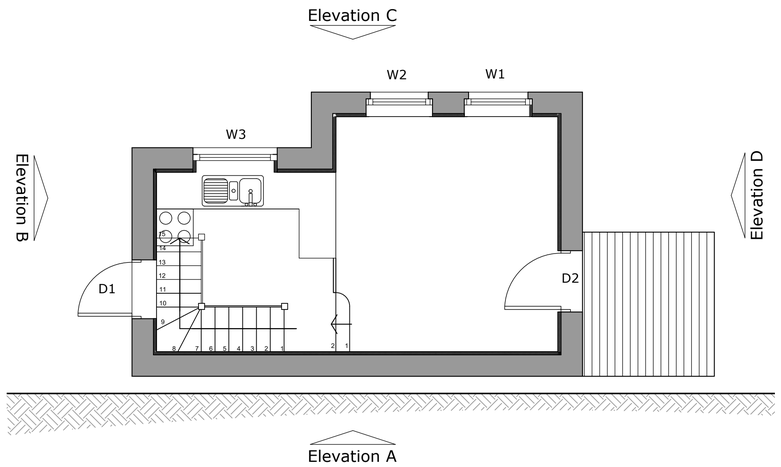


Lower Level Plan

Scale 1:50

Elevations


Scale 1:20

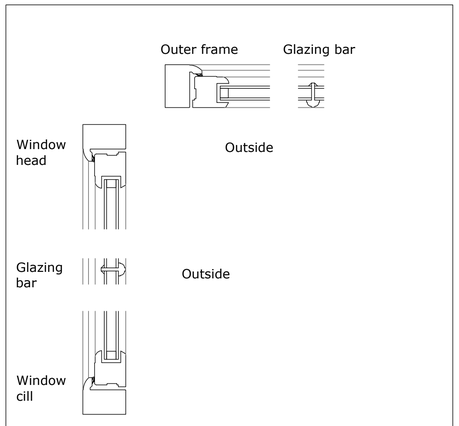

W3, W4 & W5

Casement Window Details


Scale 1:5

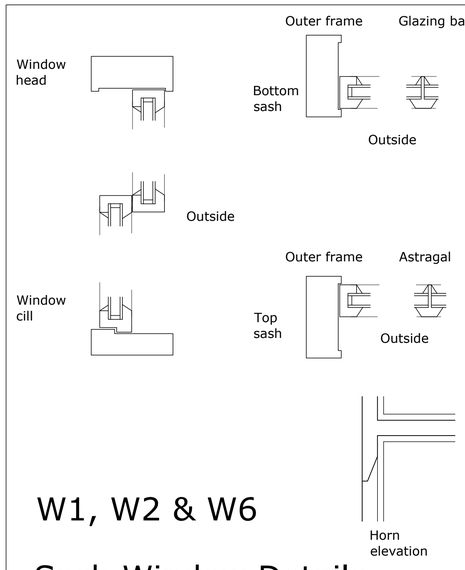

W1, W2 & W6

Sash Window Details

Scale 1:5

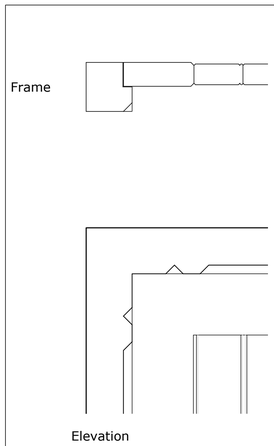

D1 & D2

External Door Details

Scale 1:5

See elevations for opening positions

This drawing is for planning purposes only and is based on the building as built. Dimensions to be taken on site prior to ordering materials

The Contractor must check all dimensions on site before commencing setting out works. Any discrepancies are to be reported immediately.

DO NOT PROCEED IN THE EVENT OF A DISCREPANCY. DO NOT SCALE FROM THE PRINTS.

Fire escape window's openable area should be less than 1100mm from the floor and should open without obstruction to at least 0.33m² and at least 450mm high or 450mm wide. If one of the dimensions is at the 450mm minimum then the other dimension will need to be at least 734mm to achieve 0.33m2

All glazing up to 800mm, all glazing in doors and all glazing in critical locations to be toughened glass. Also all windows adjacent to doors.

Windows to habitable rooms to have opening lights equal to minimum one twentieth floor area. All windows to have controllable trickle slot vents of minimum 8000 sq.mm.

C	16/09/2024	Gable windows shown
B	04/09/2024	Timber sections shown
A	16/02/2024	Numbering corrected
-	15/02/2024	-

Drawing Revisions

PROJECT

The Cross Shop

Froncysyllte

Drawing Title

Window Details For Planning Approval Only

Drawing Number	Revision
02-01/WD01	C

Scale: As Shown @ A1

Date: Feb.24

DO NOT SCALE

COPYRIGHT RESERVED