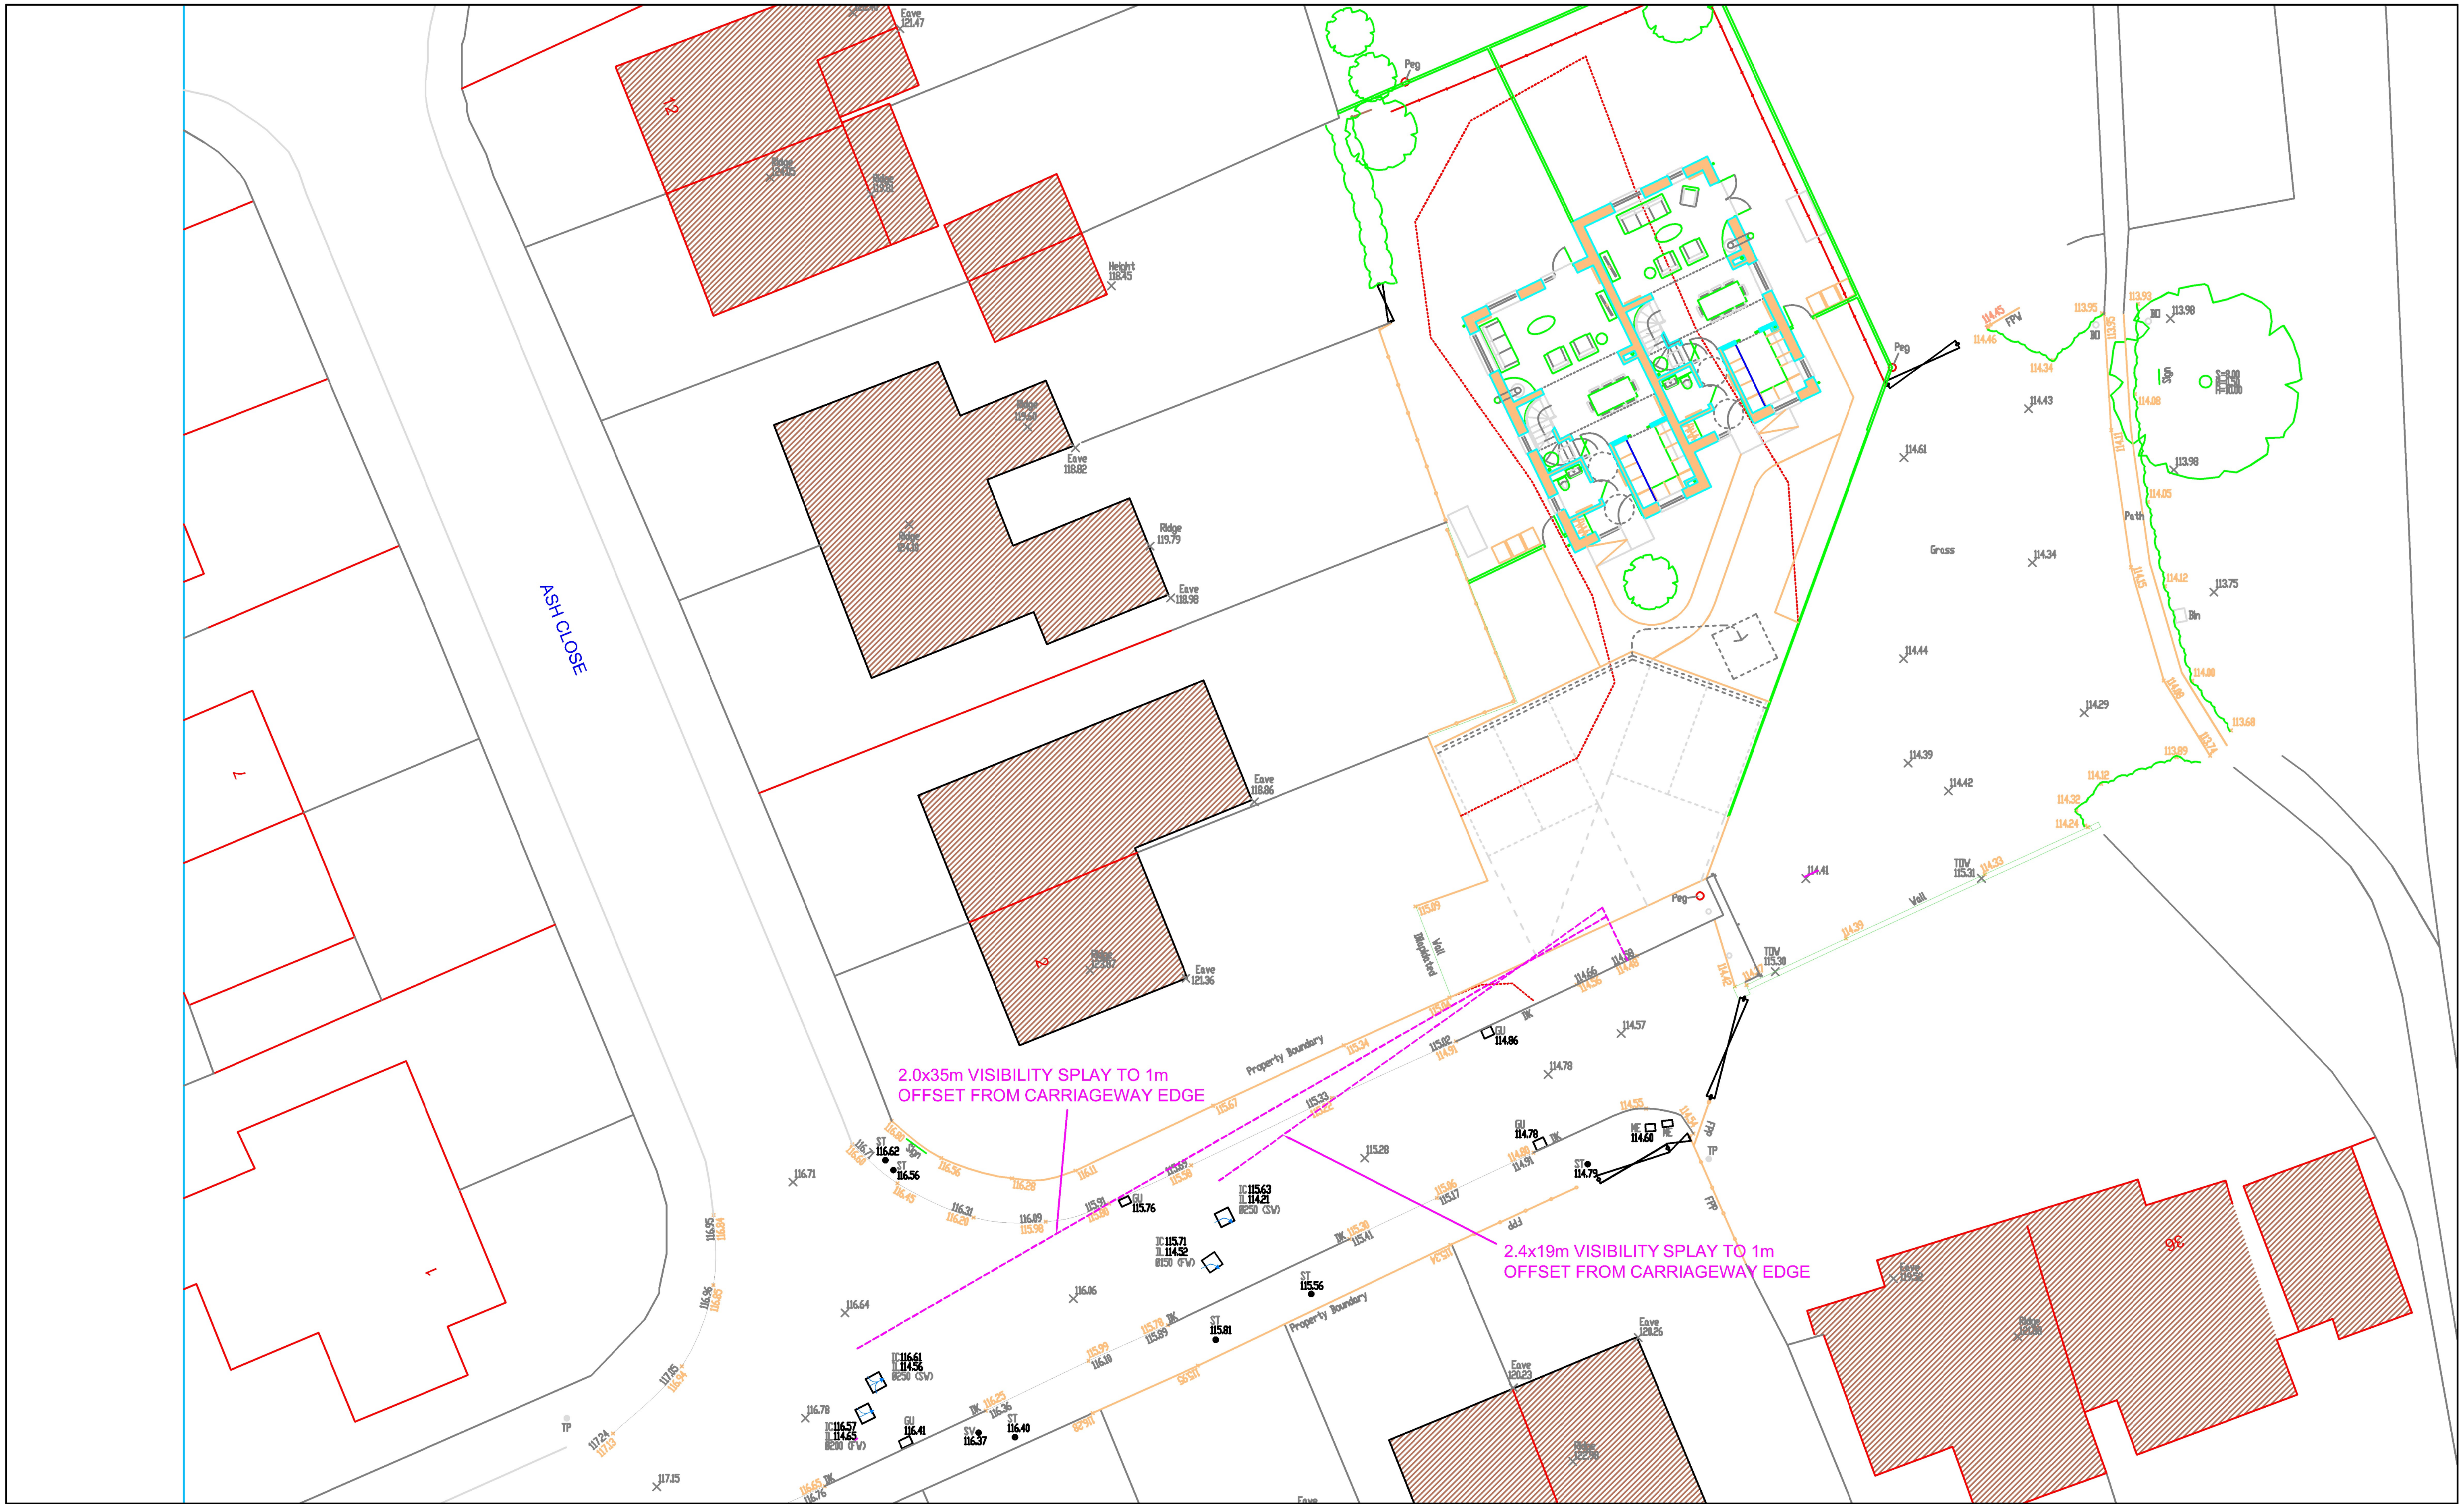


KEY PLAN

VEHICLE MODELS USED IN SWEPT PATH ANALYSIS

NOTES

FASTNET

Fastnet Transport Planning
54 St James Street
Liverpool
L1 0AB

07529 204 168

www.fastnetltd.co.uk

Registered in England and Wales: 13286661

DRAWING TITLE
VISIBILITY SPLAYS

CLIENT
SJH Living

PROJECT
Residential Development

DRAWING NO.	SCALE @ A3
J240924-001	1:250

REVISIONS

REV	FIRST ISSUE		
-	DRAWN R.OSBORNE	CHECKED J.PARRY	REV DATE 27/02/24