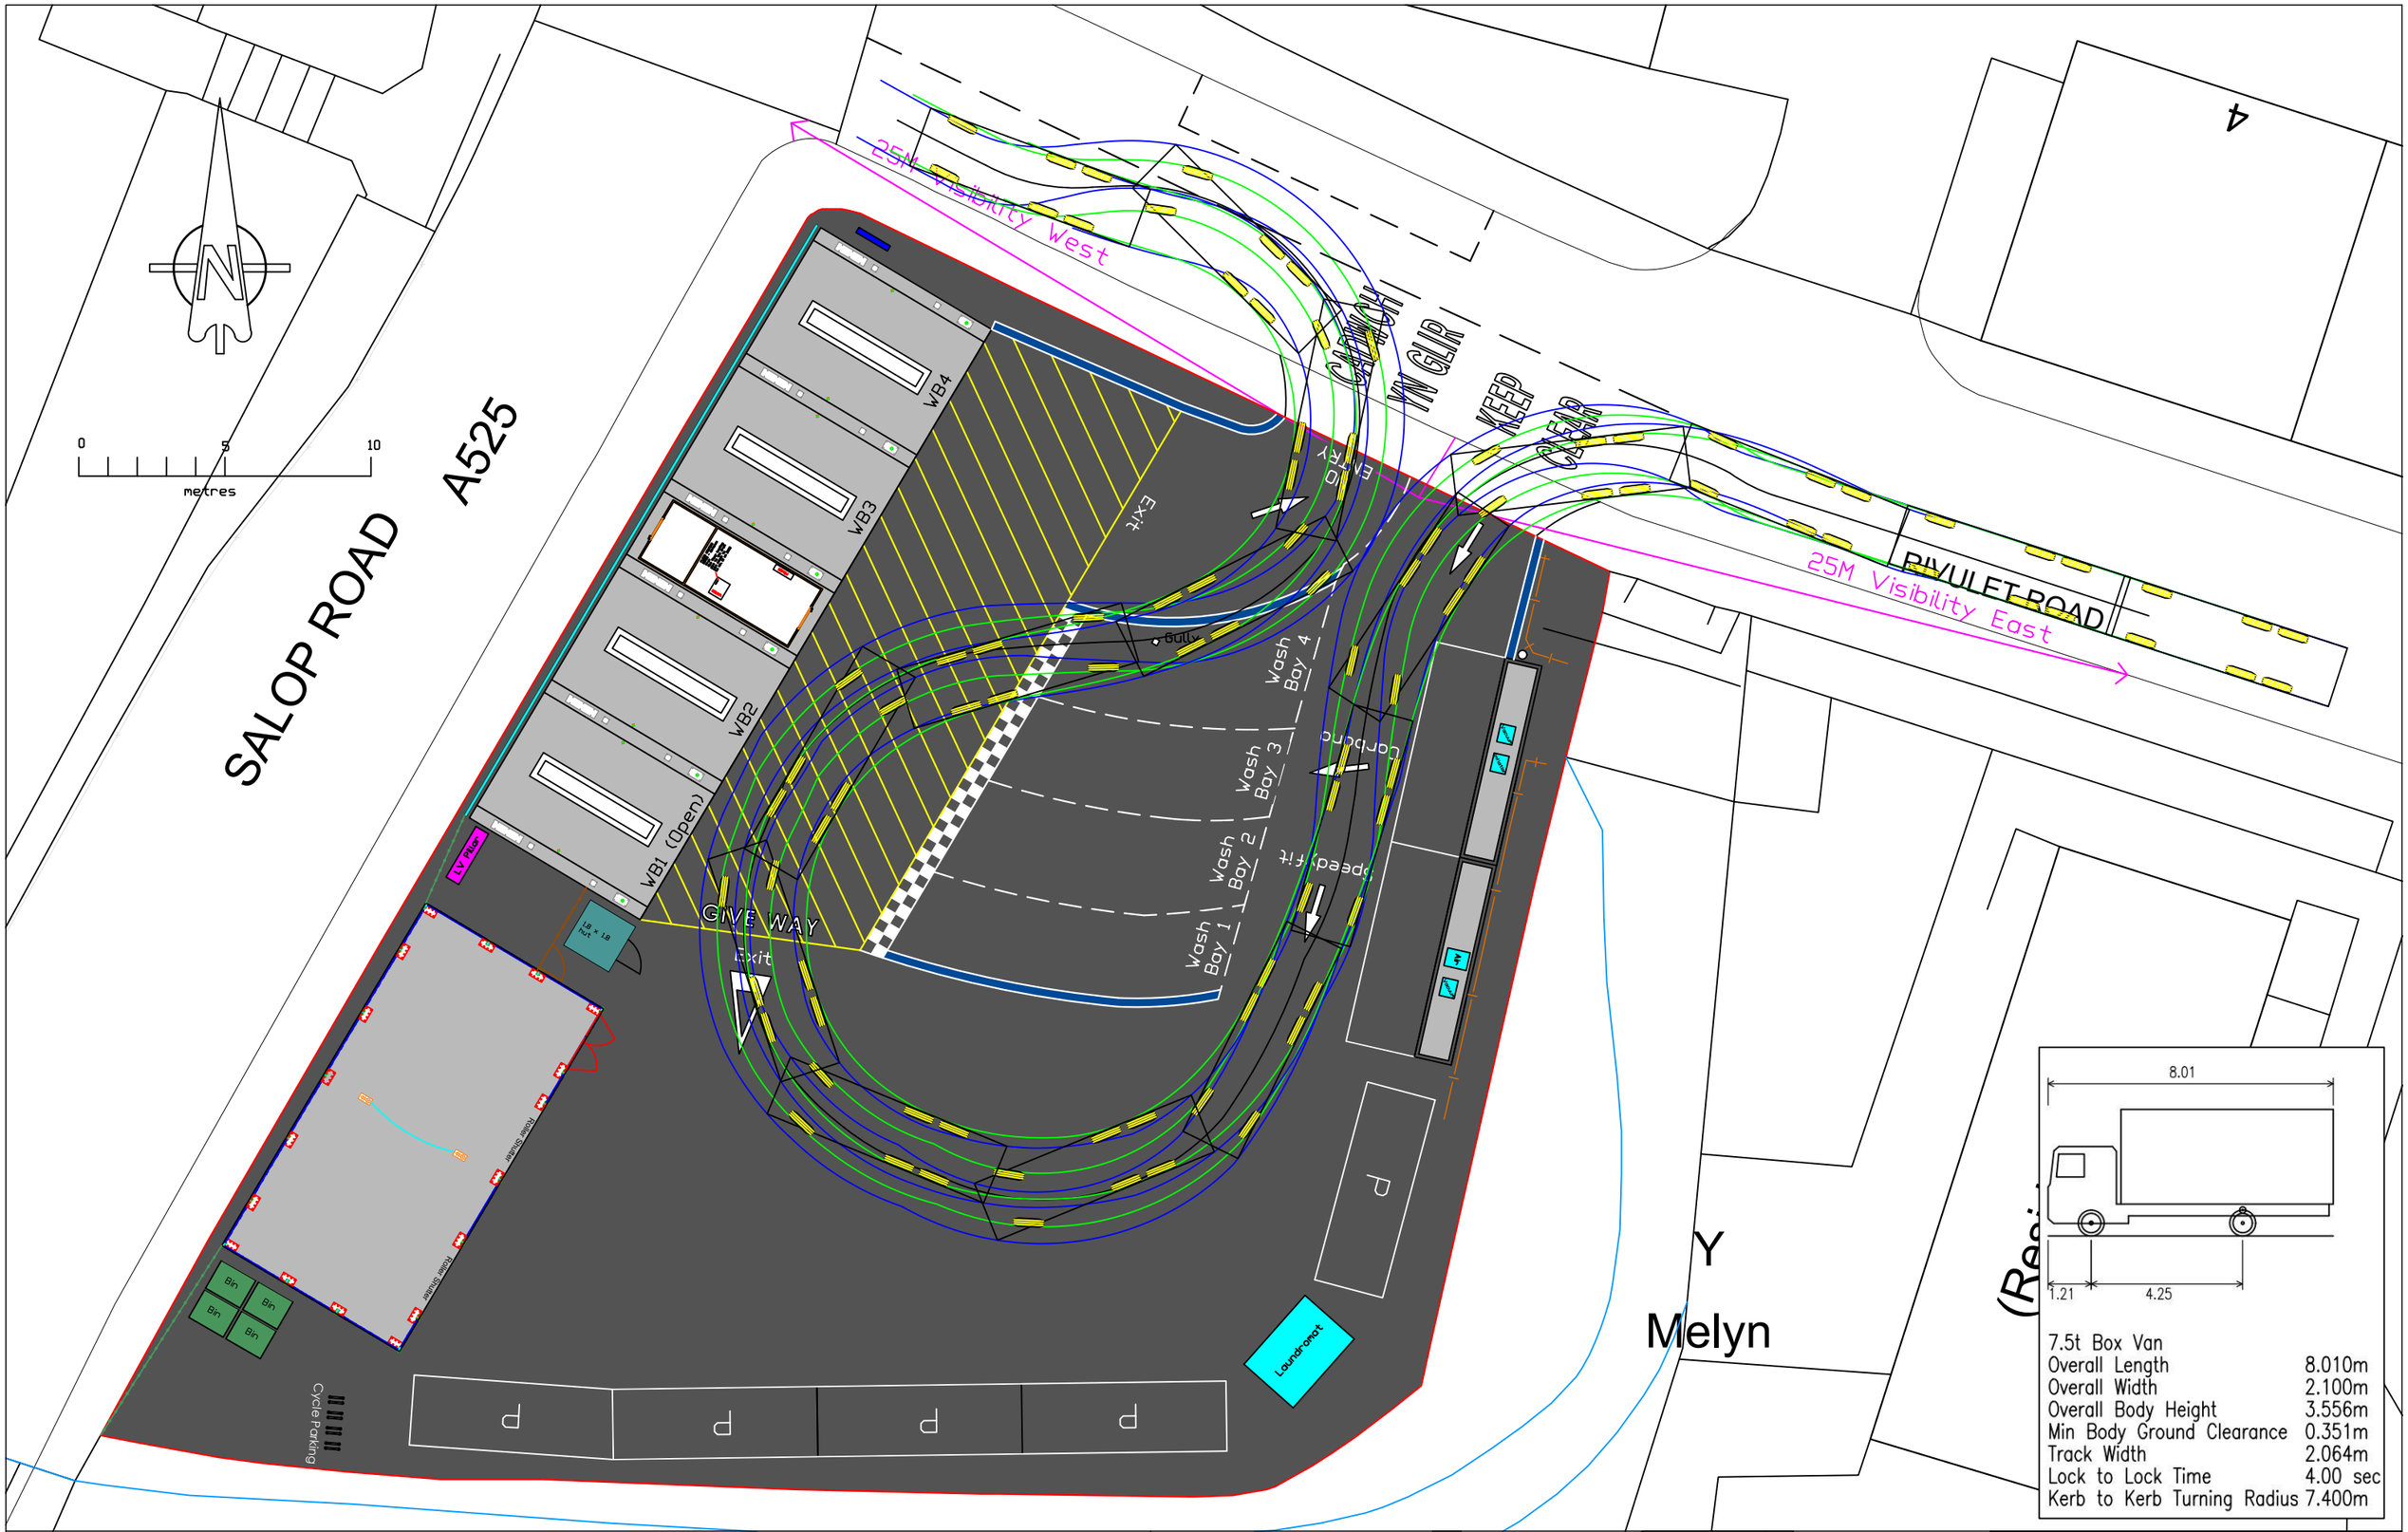


7.5t Box Van	
Overall Length	8.010m
Overall Width	2.100m
Overall Body Height	3.556m
Min Body Ground Clearance	0.351m
Track Width	2.064m
Lock to Lock Time	4.00 sec
Kerb to Kerb Turning Radius	7.400m

NOTES:

Route shows a 7.5t delivery van entering the site from the east and egressing west avoiding the parking bays on Rivulet road. During deliveries, the queueing area for bay 4 will be closed off to allow for egress.

Client: Carbana

Job Title: Wrexham, Salop Road

CARBANA
CLEAN CAR, CLEAN CONSCIENCE

Scale: 1 in 200 A3

Date: 26/11/2024

Drawing Title: Swept Path Analysis 1

Drg No.: SPA1

Rev: 9