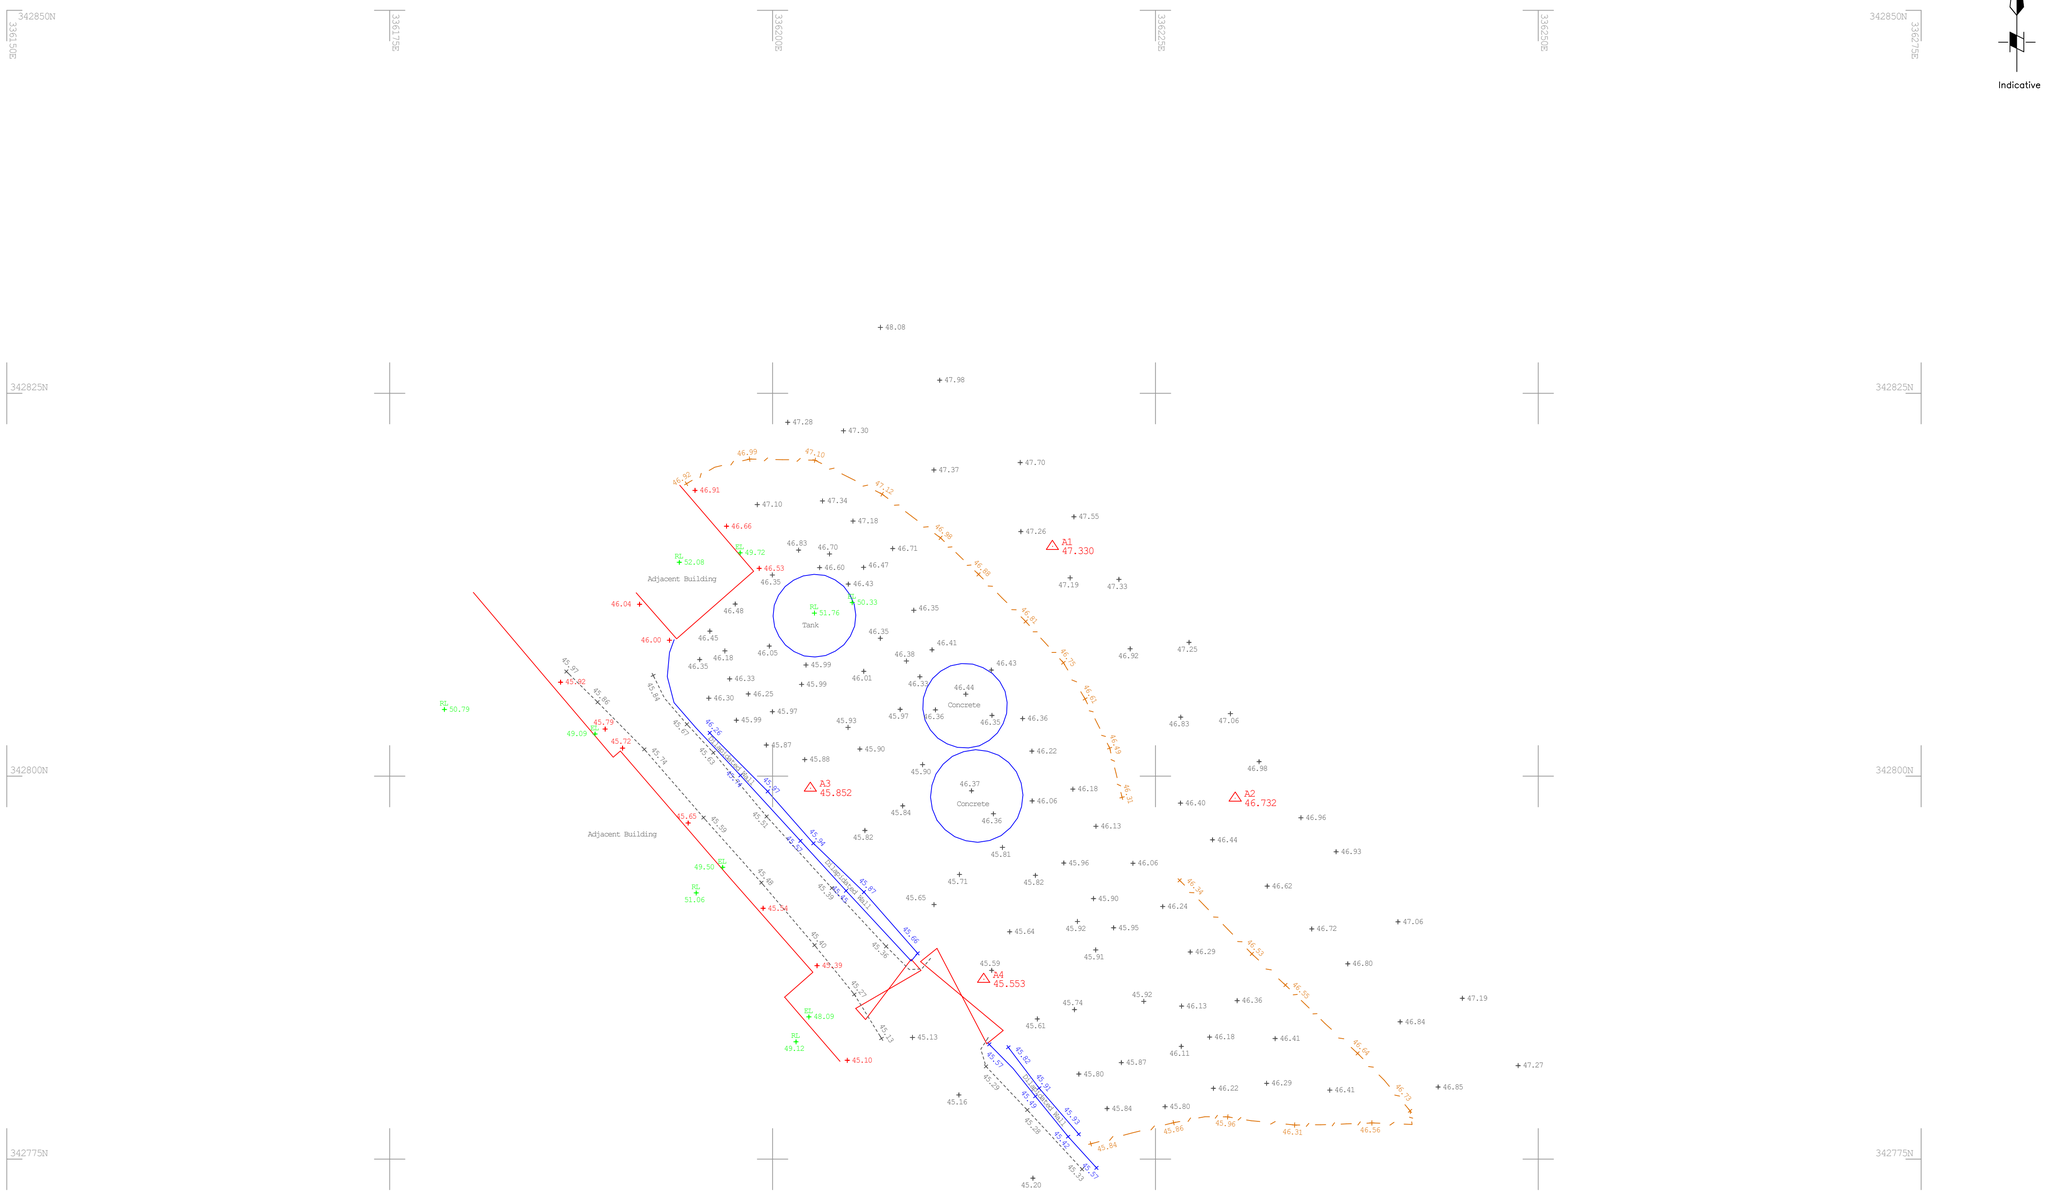


NOTES

Copyright of this drawing remains with M.B.Surveying 4D Ltd. Do not scale from this drawing, work to figured dimensions. Check all dimensions on-site. In the event of any discrepancy, please refer query to M.B.Surveying 4D Limited.

Legend

AV	Air valve
BH	Borehole
BOL	Bollard
BT	British Telecom cover
CATV	Cable television cover
CL	Cover level
DPC	Damp proof coarsing level
Earth/ER	Earthing rod
ELEC	Electric cover
EP	Electricity pole
Fence I/R	Iron railing fence
Fence C/B	Closeboard fence
Fence C/P&P	Concrete post & panel fence
Fence Pa	Palisade fence
Fence P/W	Post and wire fence
Fence P/R	Post and rail fence
Fence P/P	Post and panel fence
FFL	Finished floor level
F/B	Flower bed
FH	Fire Hydrant
GY	Gulley
GAS	Gas cover
IC	Inspection chamber
IL	Invert level
INV	Invert level
LP	Lamp post
LT	Light
MH	Manhole
Nynex	Telecommunications cover
OSBM	Ordnance Survey Bench Mark
PTM	Parking ticket machine
RE	Rodding eye
RS	Road sign
Rtt wall	Retaining wall
SBX	Switch box
SP	Sign post
SPS	Safety playing surface
ST	Stop tap
SV	Service valve
TBM	Temporary Bench Mark
TP	Telegraph pole
THL	Threshold Level
TRL	Traffic light
W-Ht	Wall Height
WL	Water level
WO	Wash out

Building
Building overhead / Foundations / Ruins
Road edge / Change of surface / Drain
Change of slope
Fence
Safety barrier
Overhead cable
Gate
Hedge
Limit of foliage/tree canopies
Stile
Tree
52.47 Spot level

Co-ordinates and Levels related to Ordnance Survey National Grid and Datum using Leica's GS08+ dual frequency GNSS receiver and SmartNet RTK corrections.

Station	Easting	Northing	Level
A1	336218.275	342815.003	47.330
A2	336230.208	342798.567	46.732
A3	336202.465	342799.217	45.852
A4	336213.784	342786.740	45.553

REV	DESCRIPTION	DWN	CHK'D	DATE

CLIENT
Bryn-Y-Pas Estate

PROJECT
Home Farm

TITLE
Topographical Survey

DWN	DATE	CHK'D	DATE	APP'D	DATE	SCALE
MB	01/02/2024					1-200@A1

MB SURVEYING 4D
Land & Hydrographic Surveyors
Pine Cottage,Kelsall Road,
Ashton Hayes,Cheshire, CH3 8BH
Tel: 01829 759306
www.mbsurveying.co.uk

Drawing Number MBS1083
A1
REV

NATIONWIDE SERVICE