


NOT FOR APPROVAL

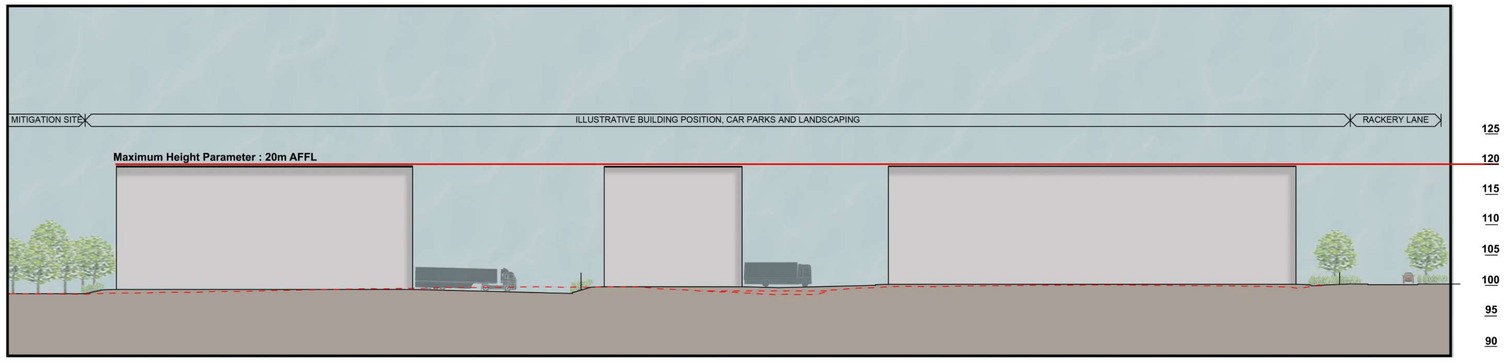


Section A - 1:500@ A1

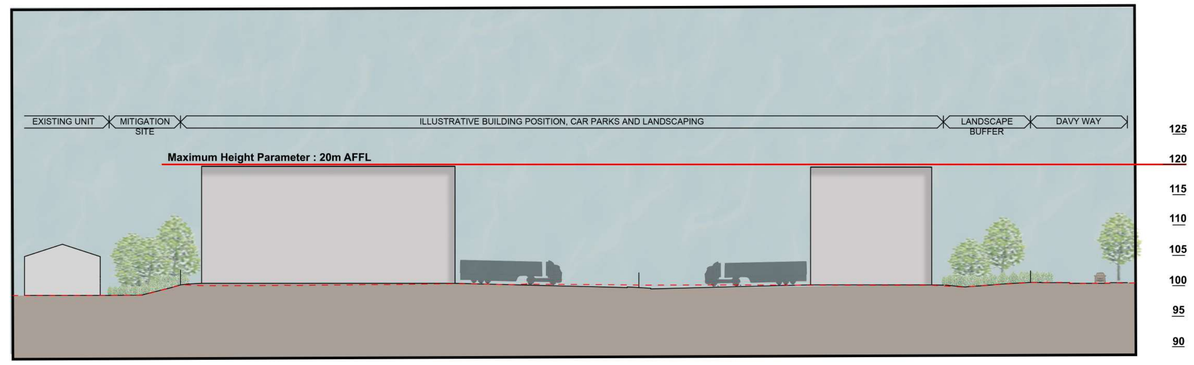


Section B - 1:500@ A1

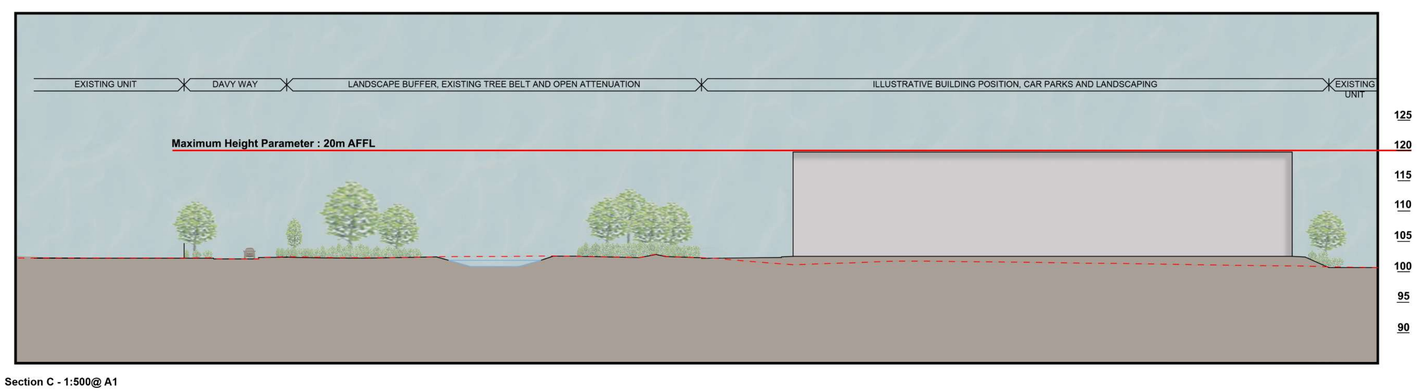

Section C - 1:500@ A1

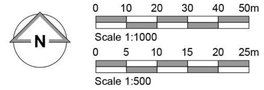

Red line site boundary: 3.23ha / 7.98 acres (as Title CYM589598)

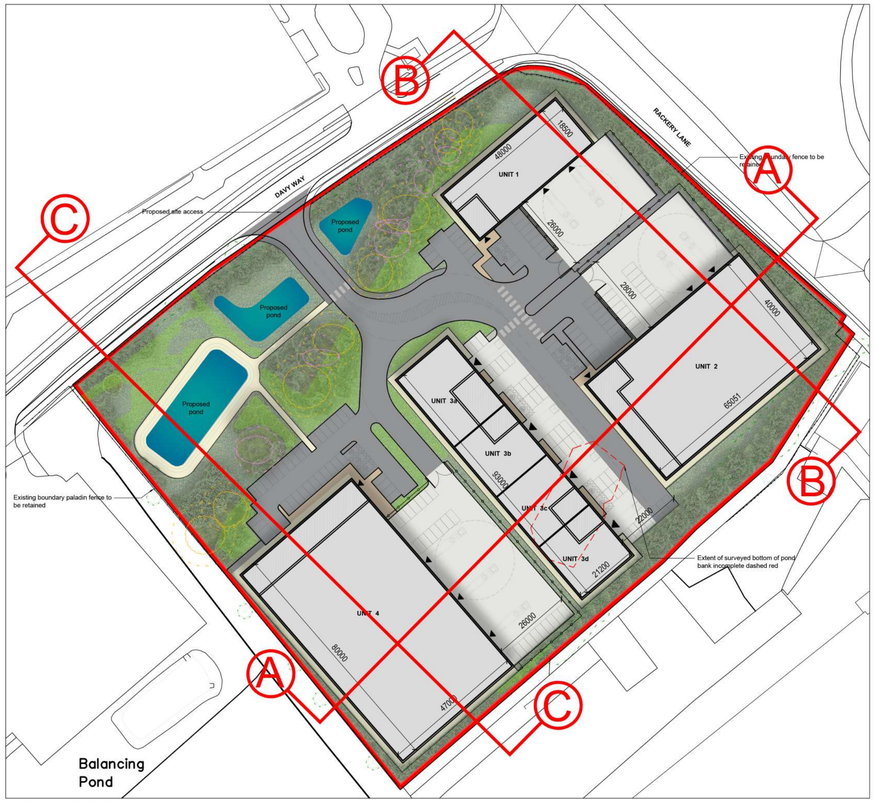

Key Plan-1:1000@ A1

N

Rackery Lane, LLay Industrial Estate

13361-AEW-XX-XX-DR-A-0508_P01_Illustrative Site Sections (Option 4B)

Scale: As stated TS/TF 01/05/2024