Bridge

Railway Line

TREE OF SIGNIFICANT MERIT

RED - AREAS OF CUT

GREEN - AREAS OF FILL

LINK PATH

LINK ROUTE

CLAWDD 1

CLAWDD 1

CLAWDD 2

CLAWDD 2

CLAWDD 2


2.50

100mm PERFORATED LAND DRAINAGE PIPES TO BE LAID AT CIRCA. 10m CENTRES ACROSS PATHS & CLAWDDS AT 90° TO REDUCE RISK OF PONDING EXACT LOCATIONS TO BE DETERMINED ON SITE TO SUIT TOPOGRAPHY

100mm PERFORATED LAND DRAINAGE PIPES TO BE LAID AT CIRCA. 10m CENTRES ACROSS PATHS & CLAWDDS AT 90° TO REDUCE RISK OF PONDING EXACT LOCATIONS TO BE DETERMINED ON SITE TO SUIT TOPOGRAPHY

REFER TO M.E.I.LANDSCAPE DRAWINGS FOR DETAILS OF FIELD GATE ACCESS / FIELD CROSSING POINT AND KISSING GATE TO HAFOD ROAD

Hafod Road

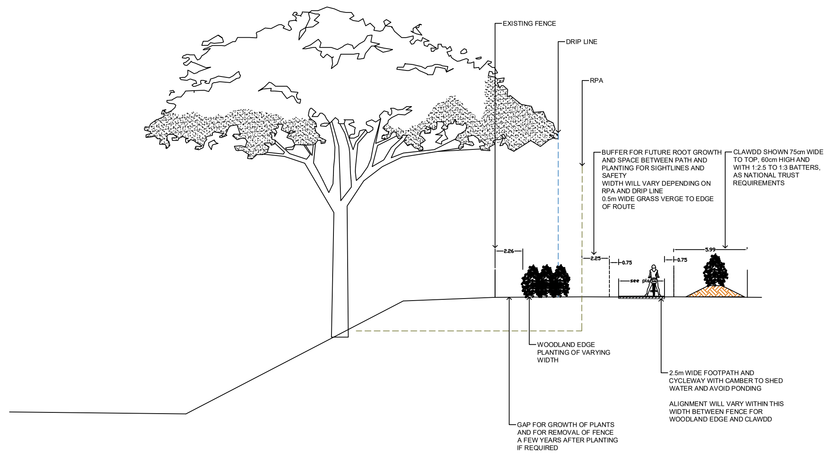

rev	Revision details	RevBy	Date
E	AMENDED FOR PLANNING APPLICATION	RF	22.08.22
D	PATH 1 ALIGNMENT REVISED	RF	05.08.22
C	TD NEW PATH ALIGNMENT CLAWDDS ADDED	GVH	8.3.22
B	SLOPING BRIDGE PROPOSAL REVISED	GVH	9.1.22
A	REVISED FOR CLIENT	GVH	19.10.22

smas worksafe designer www.smasltd.com SSIP SAFETY SCHEMES IN PROCUREMENT

Drawing Stage		Drawing Status	
	Draft		Comments
●	Issued	●	Information
			Approval
			Tender
			Construction
			As Built

Client

S G ESTATES LIMITED

Job title

WREXHAM ROAD RHOSTYLLEN

Drawing title

NATIONAL TRUST LINK PATH

REFA
45 Bridgeman Terrace
Wigan, Lancs
WN1 1TT
Tel:-(01942) 826020
Fax:-(01942) 230816
CONSULTING ENGINEERS
CIVIL • STRUCTURAL
GEOTECHNICAL • ENVIRONMENTAL

Date	Scale	Drawn
19.7.22	1/500	GMH

DRAWING No 22094/104/1 Rev E

© This drawing is the property of REFA and should not be copied, used or its contents divulged without prior written consent.

A0 SHEET