Bridge

Railway Line

TREE OF SIGNIFICANT MERIT

RED - AREAS OF CUT

GREEN - AREAS OF FILL

LINK ROUTE

LINK PATH

CLAWDD 1

CLAWDD 1


CLAWDD 2

2.50

S1 S2 S3 S4 S5 S6 S7

HP

100mm PERFORATED LAND DRAINAGE PIPES TO BE LAID AT CIRCA. 10m CENTRES ACROSS PATHS & CLAWDDS AT 90° TO REDUCE RISK OF PONDING EXACT LOCATIONS TO BE DETERMINED ON SITE TO SUIT TOPOGRAPHY

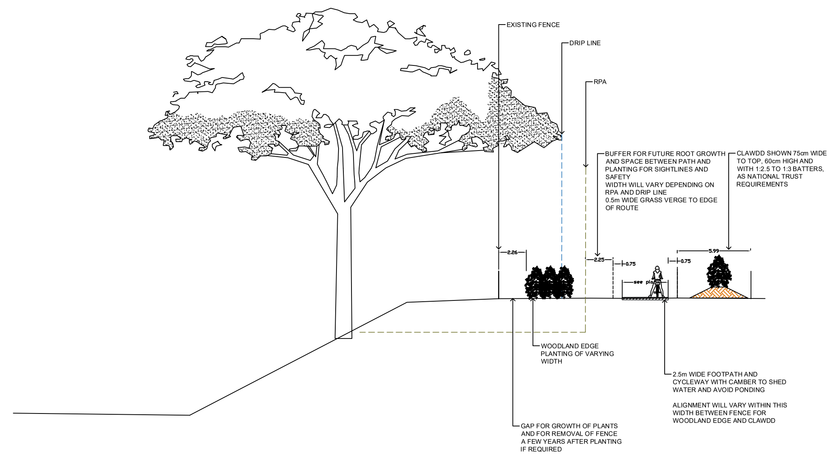

rev	Revision details	Rev.By	Date
C	AMENDED FOR PLANNING APPLICATION	RF	22.06.22
B	TO NEW PATH ALIGNMENT CLAWDDS ADDED	GWH	8.3.22
A	REVISED FOR CLIENT	GWH	19.12.22

smas worksafe designer — SSIP SAFETY SCHEMES IN PROCUREMENT — www.smasltd.com

Drawing Stage			Drawing Status		
	Draft		Comments		Tender
●	Issued	●	Information		Construction
			Approval		As Built

Client

S G ESTATES LIMITED

Job title

WREXHAM ROAD RHOSTYLLEN

Drawing title

NATIONAL TRUST LINK PATH

REFA
45 Bridgeman Terrace
Wigan, Lancs
WN1 1TT
Tel:-(01942) 826020
Fax:-(01942) 230816
CONSULTING ENGINEERS
CIVIL • STRUCTURAL
GEOTECHNICAL • ENVIRONMENTAL

Date	Scale	Drawn
19.7.22	1/250	GWH

DRAWING No 22094/104/3 Rev C

© This drawing is the property of REFA and should not be copied, used or its contents divulged without prior written consent.

A0 SHEET