COSTA

COFFEE

DRIVE THRU

Wrexham Border Retail Park

ashleigh®

COPYRIGHT:
THE ATTACHED DESIGNS AND ILLUSTRATIONS ARE INTENDED SOLELY FOR AND SHOULD ONLY BE USED BY, THOSE TO WHOM THIS DESIGN SPECIFICATION IS ADDRESSED

THE CONTENTS ARE STRICTLY PRIVATE AND CONFIDENTIAL
ANY FORM OF REPRODUCTION, DISSEMINATION, COPYING, DISCLOSURE, MODIFICATION OR DISTRIBUTION IS STRICTLY PROHIBITED WITHOUT THE PRIOR WRITTEN CONSENT OF ASHLEIGH SIGNS LTD (COMPANY NO: 1325080)

REGISTERED ADDRESS:
ASHLEIGH HOUSE, BECKBRIDGE ROAD, NORMANTON INDUSTRIAL ESTATE, NORMANTON, WF6 1TE

COSTA COFFEE DT
WREXHAM BORDER RP
HOLT ROAD
WREXHAM
LL13 8NG

180754 (REV G)
02/01/25 - KSE

COSTA COFFEE DRIVE THRU



COPYRIGHT:
THE ATTACHED DESIGNS AND ILLUSTRATIONS ARE INTENDED SOLELY FOR AND SHOULD ONLY BE USED BY, THOSE TO WHOM THIS DESIGN SPECIFICATION IS ADDRESSED

THE CONTENTS ARE STRICTLY PRIVATE AND CONFIDENTIAL
ANY FORM OF REPRODUCTION, DISSEMINATION, COPYING, DISCLOSURE, MODIFICATION OR DISTRIBUTION IS STRICTLY PROHIBITED WITHOUT THE PRIOR WRITTEN CONSENT OF ASHLEIGH SIGNS LTD (COMPANY NO: 1525080)

REGISTERED ADDRESS:
ASHLEIGH HOUSE, BECKBRIDGE ROAD, NORMANTON INDUSTRIAL ESTATE, NORMANTON, WF6 1TE

COSTA COFFEE DRIVE THRU

ashleigh®

COSTA COFFEE DT
WREXHAM BORDER RP
HOLT ROAD
WREXHAM
LL13 8NG

180754 (REV G)
02/01/25 - KSE

21 EXISITNG ESTATE TOTEM



Click to view on Google Maps

COPYRIGHT:
THE ATTACHED DESIGNS AND ILLUSTRATIONS ARE INTENDED SOLELY FOR AND SHOULD ONLY BE USED BY, THOSE TO WHOM THIS DESIGN SPECIFICATION IS ADDRESSED

THE CONTENTS ARE STRICTLY PRIVATE AND CONFIDENTIAL
ANY FORM OF REPRODUCTION, DISSEMINATION, COPYING, DISCLOSURE, MODIFICATION OR DISTRIBUTION IS STRICTLY PROHIBITED WITHOUT THE PRIOR WRITTEN CONSENT OF ASHLEIGH SIGNS LTD (COMPANY NO: 1325080)

REGISTERED ADDRESS:
ASHLEIGH HOUSE, BECKBRIDGE ROAD, NORMANTON INDUSTRIAL ESTATE, NORMANTON, WF6 1TE













COPYRIGHT:
THE ATTACHED DESIGNS AND ILLUSTRATIONS ARE INTENDED SOLELY FOR, AND SHOULD ONLY BE USED BY, THOSE TO WHOM THIS DESIGN SPECIFICATION IS ADDRESSED

THE CONTENTS ARE STRICTLY PRIVATE AND CONFIDENTIAL
ANY FORM OF REPRODUCTION, DISSEMINATION, COPYING, DISCLOSURE, MODIFICATION OR DISTRIBUTION IS STRICTLY PROHIBITED WITHOUT THE PRIOR WRITTEN CONSENT OF ASHLEIGH SIGNS LTD (COMPANY NO: 1325080)

REGISTERED ADDRESS:
ASHLEIGH HOUSE, BECKBRIDGE ROAD, NORMANTON INDUSTRIAL ESTATE, NORMANTON, WF6 1TE



N

Scale 1:500 @ A3

COSTA COFFEE DRIVE THRU

ashleigh®

COPYRIGHT:
THE ATTACHED DESIGNS AND ILLUSTRATIONS ARE INTENDED SOLELY FOR AND SHOULD ONLY BE USED BY, THOSE TO WHOM THIS DESIGN SPECIFICATION IS ADDRESSED


THE CONTENTS ARE STRICTLY PRIVATE AND CONFIDENTIAL
ANY FORM OF REPRODUCTION, DISSEMINATION, COPYING, DISCLOSURE, MODIFICATION OR DISTRIBUTION IS STRICTLY PROHIBITED WITHOUT THE PRIOR WRITTEN CONSENT OF ASHLEIGH SIGNS LTD (COMPANY NO: 1525080)

REGISTERED ADDRESS:
ASHLEIGH HOUSE, BECKBRIDGE ROAD, NORMANTON INDUSTRIAL ESTATE, NORMANTON, WF6 1TE

COSTA COFFEE DT
WREXHAM BORDER RP
HOLT ROAD
WREXHAM
LL13 8NG

180754 (REV G)
02/01/25 - KSE

Scale 1:200 @ A3

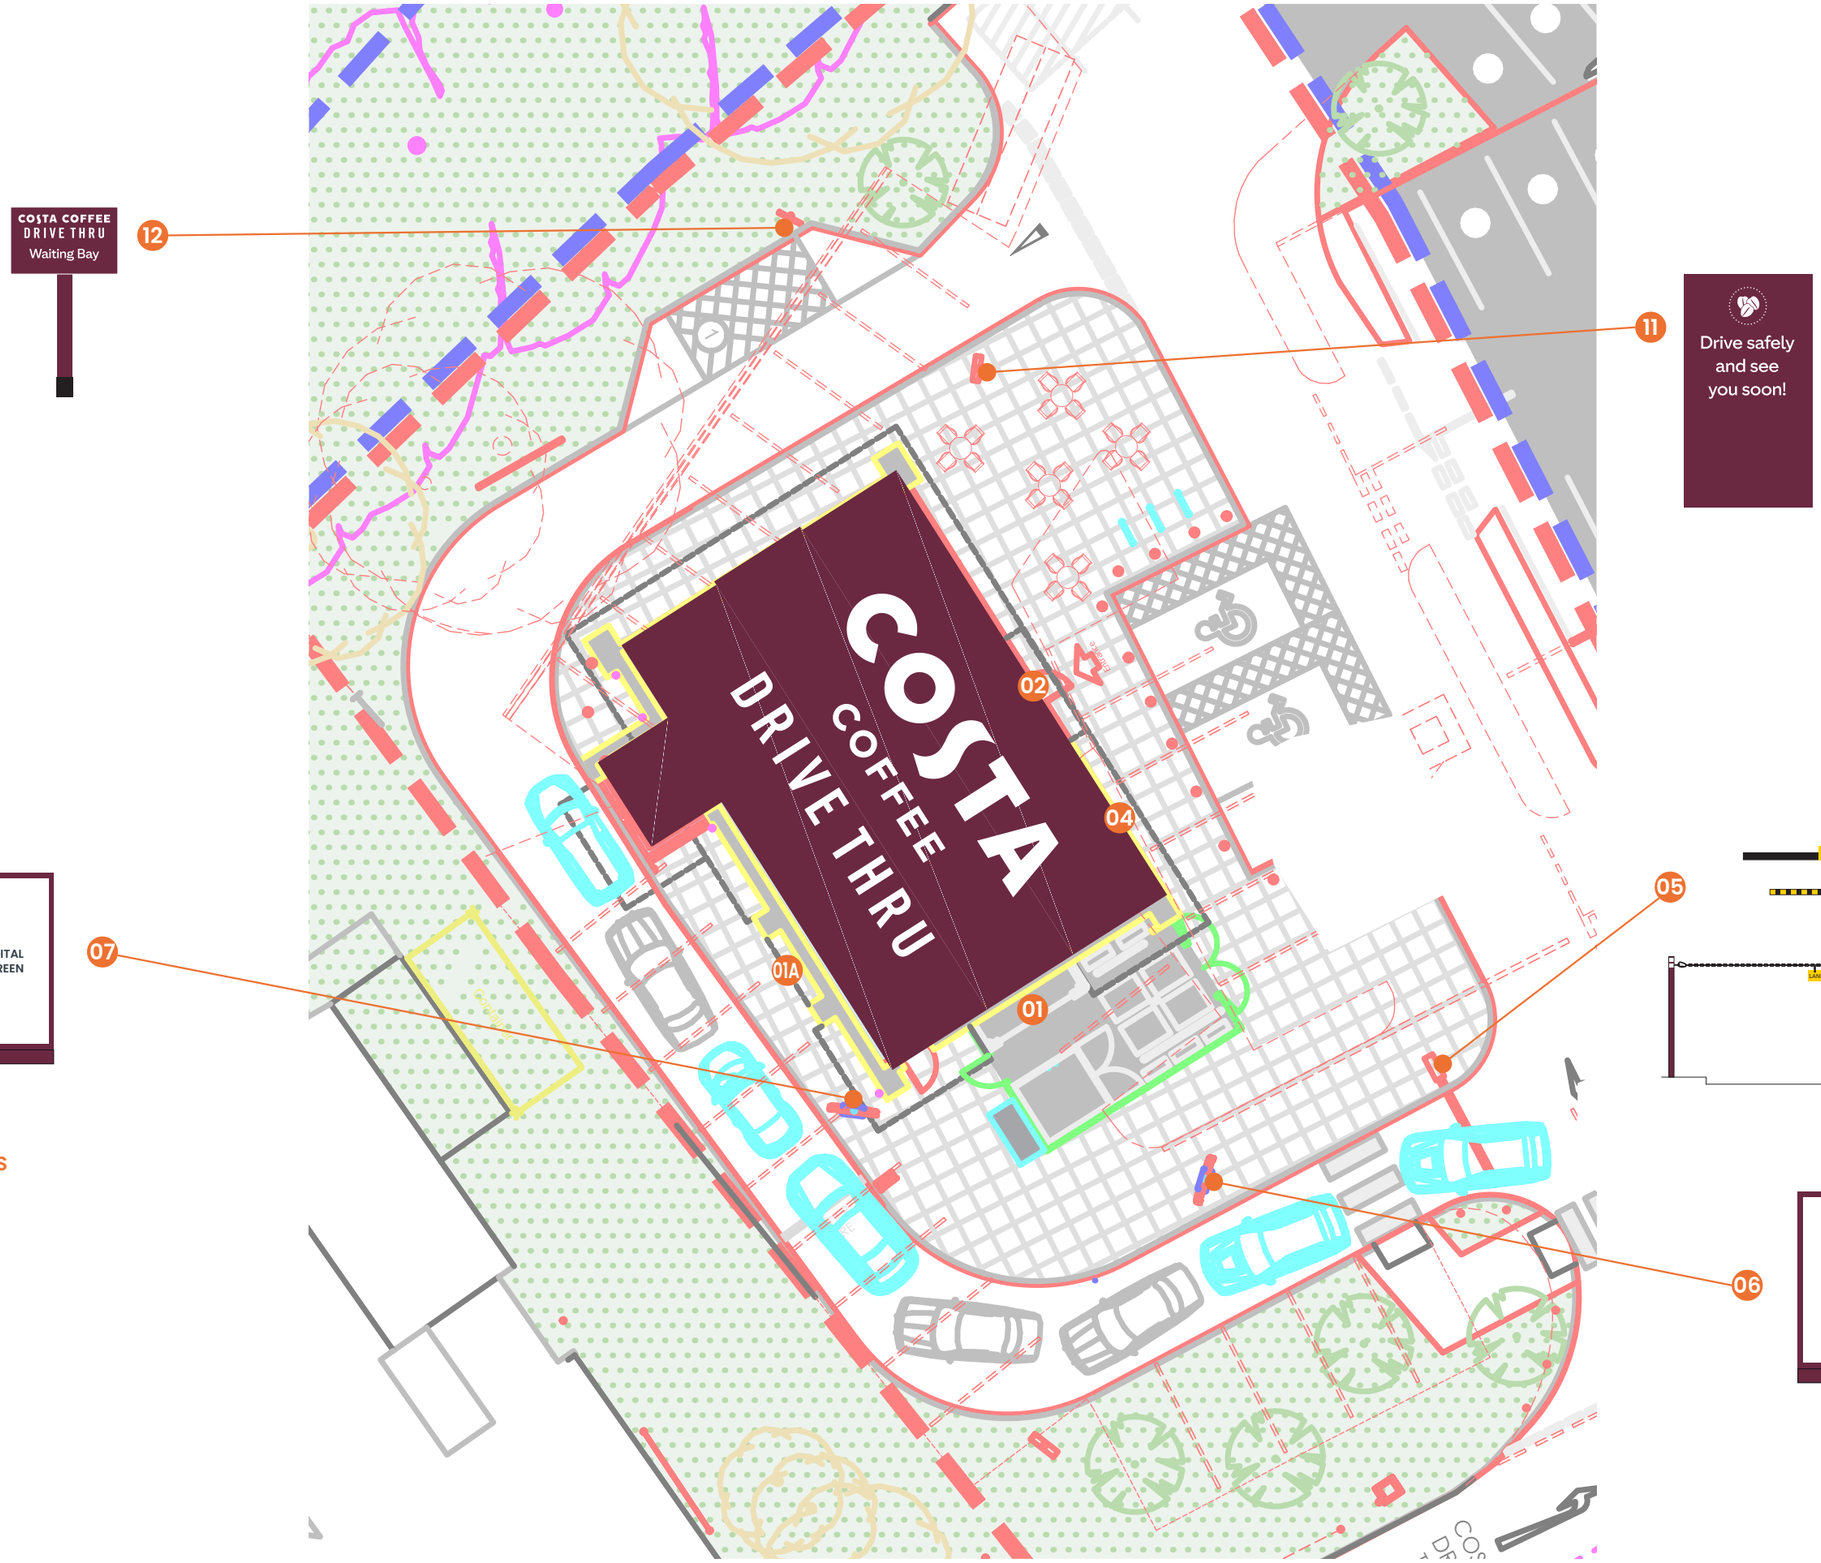

COSTA COFFEE DRIVE THRU

ashleigh®

COPYRIGHT:
THE ATTACHED DESIGNS AND ILLUSTRATIONS ARE INTENDED SOLELY FOR AND SHOULD ONLY BE USED BY, THOSE TO WHOM THIS DESIGN SPECIFICATION IS ADDRESSED

THE CONTENTS ARE STRICTLY PRIVATE AND CONFIDENTIAL
ANY FORM OF REPRODUCTION, DISSEMINATION, COPYING, DISCLOSURE, MODIFICATION OR DISTRIBUTION IS STRICTLY PROHIBITED WITHOUT THE PRIOR WRITTEN CONSENT OF ASHLEIGH SIGNS LTD (COMPANY NO: 1325080)

REGISTERED ADDRESS:
ASHLEIGH HOUSE, BECKBRIDGE ROAD, NORMANTON INDUSTRIAL ESTATE, NORMANTON, WF6 1TE

COSTA COFFEE DT
WREXHAM BORDER RP
HOLT ROAD
WREXHAM
LL13 8NG

180754 (REV G)
02/01/25 - KSE


Scale 1:100 @ A3



SOUTH ELEVATION



WEST ELEVATION

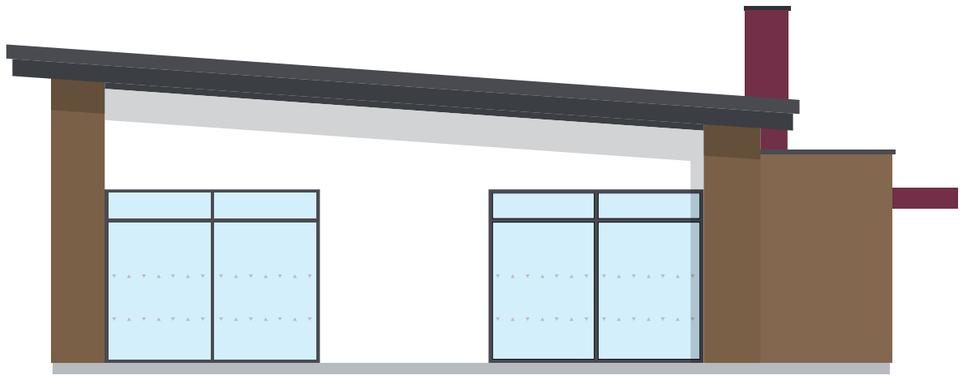

NORTH ELEVATION



EST ELEVATION

COSTA COFFEE DRIVE THRU

ashleigh®

COPYRIGHT:
THE ATTACHED DESIGNS AND ILLUSTRATIONS ARE INTENDED SOLELY FOR, AND SHOULD ONLY BE USED BY, THOSE TO WHOM THIS DESIGN SPECIFICATION IS ADDRESSED

THE CONTENTS ARE STRICTLY PRIVATE AND CONFIDENTIAL
ANY FORM OF REPRODUCTION, DISSEMINATION, COPYING, DISCLOSURE, MODIFICATION OR DISTRIBUTION IS STRICTLY PROHIBITED WITHOUT THE PRIOR WRITTEN CONSENT OF ASHLEIGH SIGNS LTD (COMPANY NO: 1925080)

REGISTERED ADDRESS:
ASHLEIGH HOUSE, BECKBRIDGE ROAD, NORMANTON INDUSTRIAL ESTATE, NORMANTON, WF6 1TE

COSTA COFFEE DT
WREXHAM BORDER RP
HOLT ROAD
WREXHAM
LL13 8NG

180754 (REV G)
02/01/25 - KSE

ITEM 01 (Qty 1) COSTA-DT-001A

COSTA

Built up rimless aluminium letters coated RAL 9910 (matt)

Featuring:

- 100mm returns with 70mm digitally printed vinyl band applied
- 5mm opal acrylic faces & 10mm foamex backs
- Internal LED 6500k cool white face illumination

COFFEE & DRIVE THRU

Built up rimless aluminium letters coated RAL 9910 (matt)


Featuring:

- 60mm returns
- 5mm opal acrylic faces & 10mm foamex backs
- Internal LED 6500k cool white face illumination

FRAMEWORK

Fabricated 25x25mm aluminium Ashleigh runner bar frame coated RAL 9022 inc. mounting plates

Scale 1:25

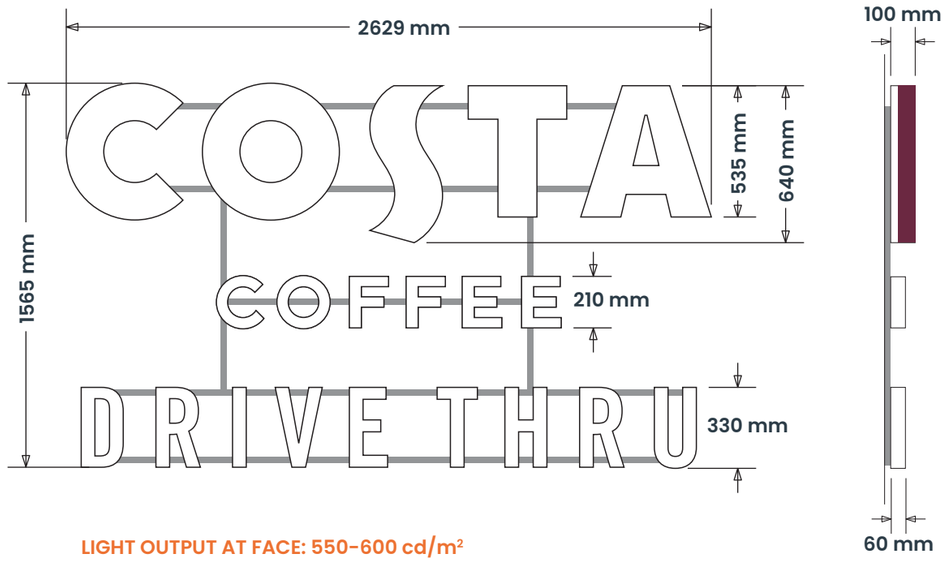

LIGHT OUTPUT AT FACE: 550-600 cd/m²

CAD REF: CC-DTL-RL (A)

ITEM 01A (Qty 1) COSTA-DT-001

COSTA

Built up rimless aluminium letters coated RAL 9910 (matt)

Featuring:

- 100mm returns with 70mm digitally printed vinyl band applied
- 5mm opal acrylic faces & 10mm foamex backs
- Internal LED 6500k cool white face illumination

COFFEE & DRIVE THRU

Built up rimless aluminium letters coated RAL 9910 (matt)


Featuring:

- 60mm returns
- 5mm opal acrylic faces & 10mm foamex backs
- Internal LED 6500k cool white face illumination

FRAMEWORK

Fabricated 25x25mm aluminium Ashleigh runner bar frame coated RAL 9022 inc. mounting plates

Scale 1:25

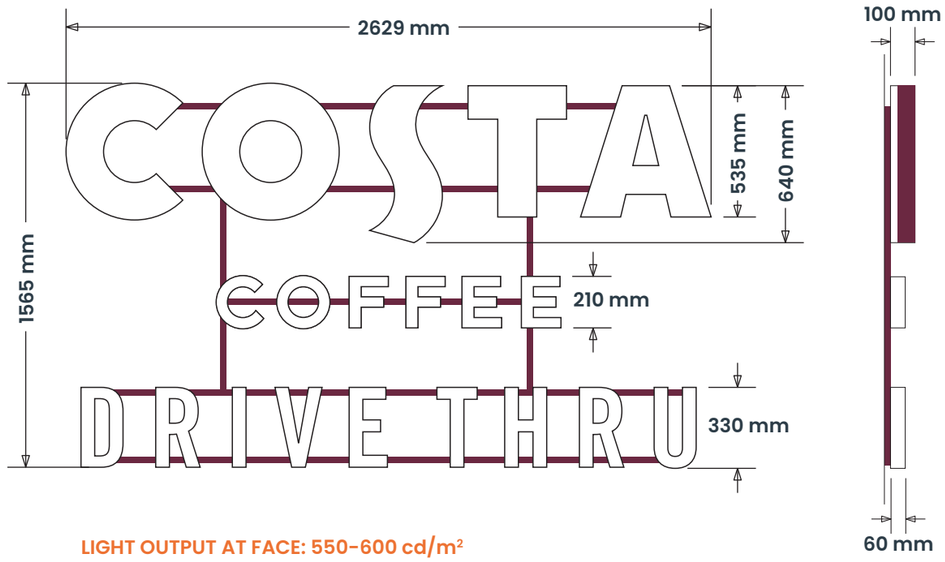

LIGHT OUTPUT AT FACE: 550-600 cd/m²

CAD REF: CC-DTL-RL (A)

SIGN COLOUR

NEW COSTA RED
HMG 827-25030P-6144 (matt)

RAL 9910 (matt)

RAL 9005 (matt)

RAL 9022 (matt)

RAL 9010 (matt)

BRAND TYPEFACES

Primary :
Costa Coffee

Secondary :
Costa Display

COPYRIGHT:
THE ATTACHED DESIGNS AND ILLUSTRATIONS ARE INTENDED SOLELY FOR AND SHOULD ONLY BE USED BY, THOSE TO WHOM THIS DESIGN SPECIFICATION IS ADDRESSED

THE CONTENTS ARE STRICTLY PRIVATE AND CONFIDENTIAL
ANY FORM OF REPRODUCTION, DISSEMINATION, COPYING, DISCLOSURE, MODIFICATION OR DISTRIBUTION IS STRICTLY PROHIBITED WITHOUT THE PRIOR WRITTEN CONSENT OF ASHLEIGH SIGNS LTD (COMPANY NO: 1325080)

REGISTERED ADDRESS:
ASHLEIGH HOUSE, BECKBRIDGE ROAD, NORMANTON INDUSTRIAL ESTATE, NORMANTON, WF6 1TE

ITEM 02 (Qty 1) COSTA-DT-002

COSTA

Built up flat faced aluminium letters coated HMG 827-25030P-6144 (matt)

Featuring:

- 100mm returns
- 5mm opal acrylic backs
- Internal LED 6500k cool white halo illumination

COFFEE

Built up flat faced aluminium letters coated HMG 827-25030P-6144 (matt)


Featuring:

- 60mm returns
- 5mm opal acrylic backs
- Internal LED 6500k cool white halo illumination

FRAMEWORK

Fabricated 25x25mm aluminium Ashleigh runner bar frame coated RAL 9010 (matt)

Scale 1:20

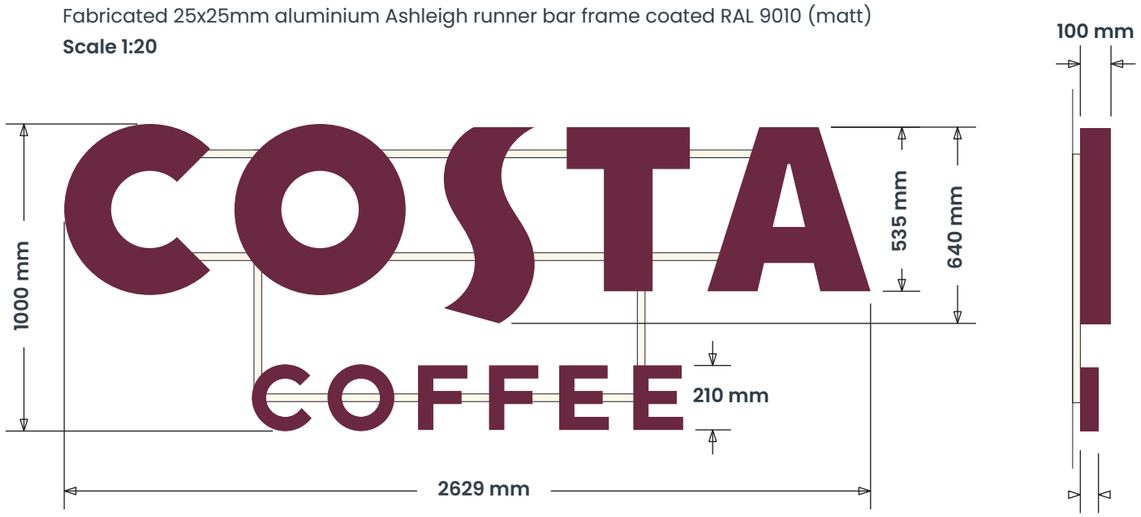

LIGHT OUTPUT: 150 cd/m²

CAD REF: CC-DTL-HL (A)

SIGN COLOUR

NEW COSTA RED
HMG 827-25030P-6144 (matt)

RAL 9910 (matt)

RAL 9005 (matt)

RAL 9022 (matt)

RAL 9010 (matt)

BRAND TYPEFACES

Primary :
Costa Coffee

Secondary :
Costa Display

ashleigh®


COPYRIGHT:
THE ATTACHED DESIGNS AND ILLUSTRATIONS ARE INTENDED SOLELY FOR, AND SHOULD ONLY BE USED BY, THOSE TO WHOM THIS DESIGN SPECIFICATION IS ADDRESSED

THE CONTENTS ARE STRICTLY PRIVATE AND CONFIDENTIAL
ANY FORM OF REPRODUCTION, DISSEMINATION, COPYING, DISCLOSURE, MODIFICATION OR DISTRIBUTION IS STRICTLY PROHIBITED WITHOUT THE PRIOR WRITTEN CONSENT OF ASHLEIGH SIGNS LTD (COMPANY NO: 1525080)

REGISTERED ADDRESS:
ASHLEIGH HOUSE, BECKBRIDGE ROAD, NORMANTON INDUSTRIAL ESTATE, NORMANTON, WF6 1TE

ITEM 03
REMOVED

ITEM 04 (Qty 1) COSTA-DT-004
3mm flat cut aluminium logo coated RAL 9910 (matt)
Featuring:
• Threaded pins to rear - to sit flat to render
Scale 1:25

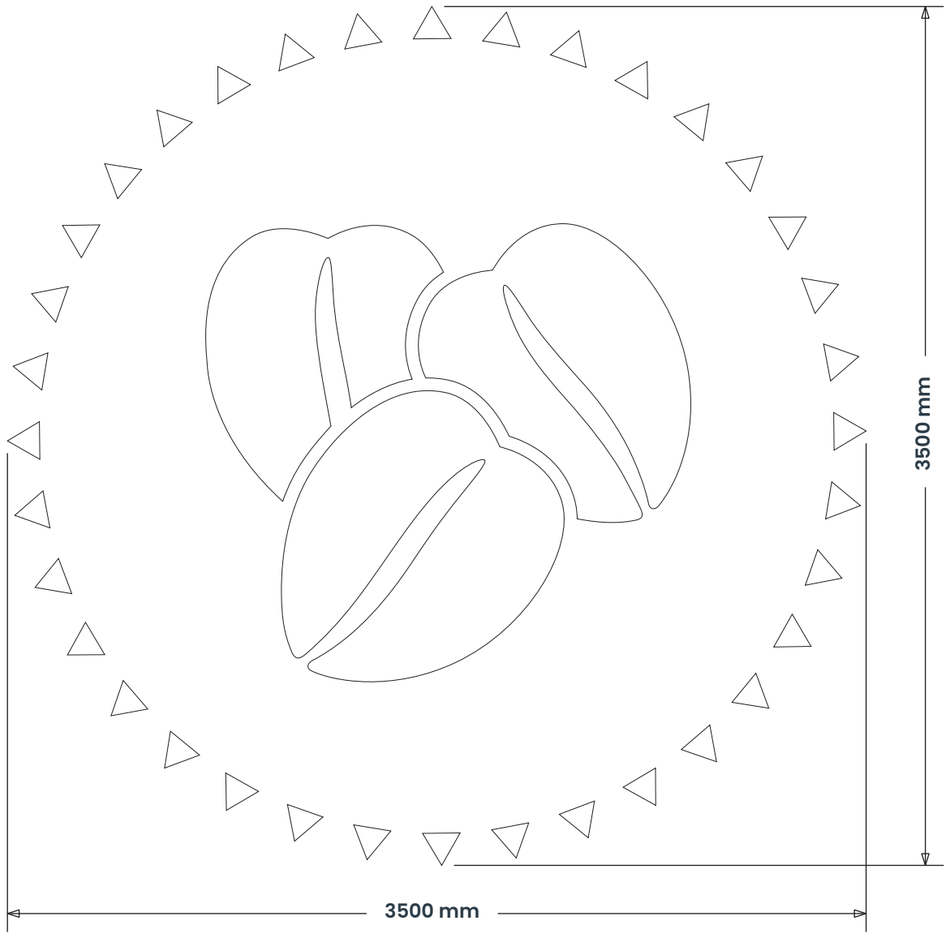

SIGN COLOUR

NEW COSTA RED
HMG 827-25030P-6144 (matt)

RAL 9910 (matt)

RAL 9005 (matt)

RAL 9022 (matt)

RAL 9010 (matt)

BRAND TYPEFACES

Primary :
Costa Coffee

Secondary :
Costa Display

COPYRIGHT:
THE ATTACHED DESIGNS AND ILLUSTRATIONS ARE INTENDED SOLELY FOR AND SHOULD ONLY BE USED BY, THOSE TO WHOM THIS DESIGN SPECIFICATION IS ADDRESSED
THE CONTENTS ARE STRICTLY PRIVATE AND CONFIDENTIAL
ANY FORM OF REPRODUCTION, DISSEMINATION, COPYING, DISCLOSURE, MODIFICATION OR DISTRIBUTION IS STRICTLY PROHIBITED WITHOUT THE PRIOR WRITTEN CONSENT OF ASHLEIGH SIGNS LTD (COMPANY NO: 1325080)
REGISTERED ADDRESS:
ASHLEIGH HOUSE, BECKBRIDGE ROAD, NORMANTON INDUSTRIAL ESTATE, NORMANTON, WF6 1TE

ITEM 05 (Qty 1) COSTA-DT-005

PANELS/ CLADDING

2mm formed aluminium panels coated HMG 827-25030P-6144 (matt)

Featuring:

- Fret cut 3mm opal 050 acrylic backed text/ details
- 2mm formed aluminium side infills coated HMG 827-25030P-6144 (matt)
- 2mm formed aluminium base shroud coated RAL 9005 (matt)

CROSS BEAM

100x50mm aluminium R/H/S crossbeam coated RAL 9005 (matt)

MAX HEIGHT PANEL

3mm flat aluminium panel coated RAL 1023 (gloss)

Featuring:

- Face applied black vinyl text over yellow reflective
- Face fixed to cross beam

CRASH BAR

76mm tubular bar finished RAL 9005 (matt)

Featuring:

- Face applied yellow reflective stripes
- Chain suspension from crossbeam

MISC

- Internal GE 6500k LED face illumination
- 3mm flat aluminium panel coated RAL 1023 (gloss) with face applied black vinyl text over yellow reflective
- 4x26mm straigthlink side welded chain (black)
- 200x200x150mm loackable enclosure for chain (RS 775-5785)

Scale 1:25

LIGHT OUTPUT AT FACE: 201 cd/m²

CAD REF: CC-DT-HR (ALT HB)

ITEM 05A (Qty 1) COSTA-DT-006

Black A1 snapframe


Featuring:

- Digitally printed opening times insert

Scale 1:25



FOR OPENING HOURS SEE WORKS ORDER

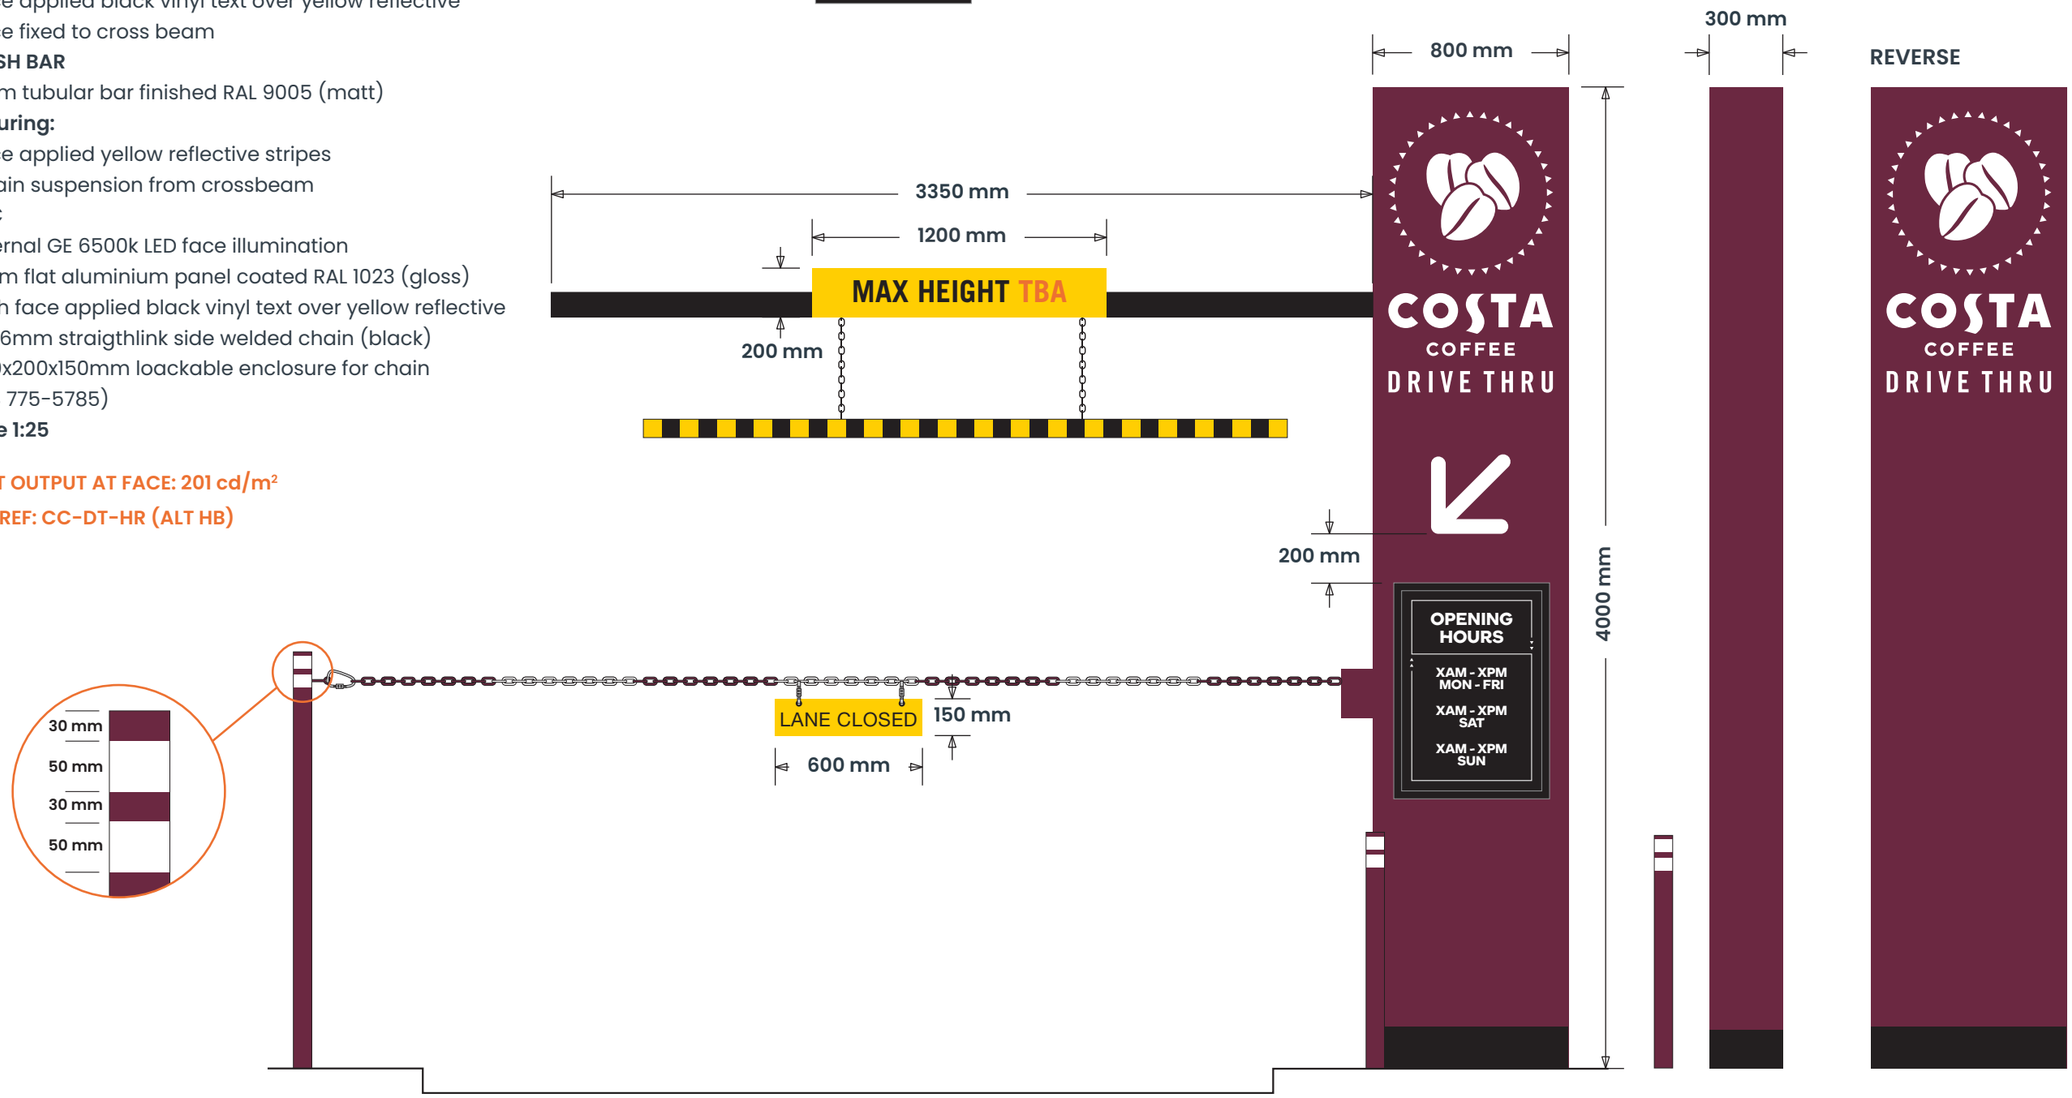

SIGN COLOUR

- NEW COSTA RED HMG 827-25030P-6144 (matt)
- RAL 9910 (matt)
- RAL 9005 (matt)
- RAL 9022 (matt)
- RAL 9010 (matt)

BRAND TYPEFACES

Primary :
Costa Coffee

Secondary :
Costa Display

COPYRIGHT:
THE ATTACHED DESIGNS AND ILLUSTRATIONS ARE INTENDED SOLELY FOR AND SHOULD ONLY BE USED BY, THOSE TO WHOM THIS DESIGN SPECIFICATION IS ADDRESSED


THE CONTENTS ARE STRICTLY PRIVATE AND CONFIDENTIAL
ANY FORM OF REPRODUCTION, DISSEMINATION, COPYING, DISCLOSURE, MODIFICATION OR DISTRIBUTION IS STRICTLY PROHIBITED WITHOUT THE PRIOR WRITTEN CONSENT OF ASHLEIGH SIGNS LTD (COMPANY NO: 1525080)

REGISTERED ADDRESS:
ASHLEIGH HOUSE, BECKBRIDGE ROAD, NORMANTON INDUSTRIAL ESTATE, NORMANTON, WF6 1TE

ITEM 06 (Qty 1) COSTA-DT-007

SINGLE SIDED DIGITAL MENU

Scale 1:20

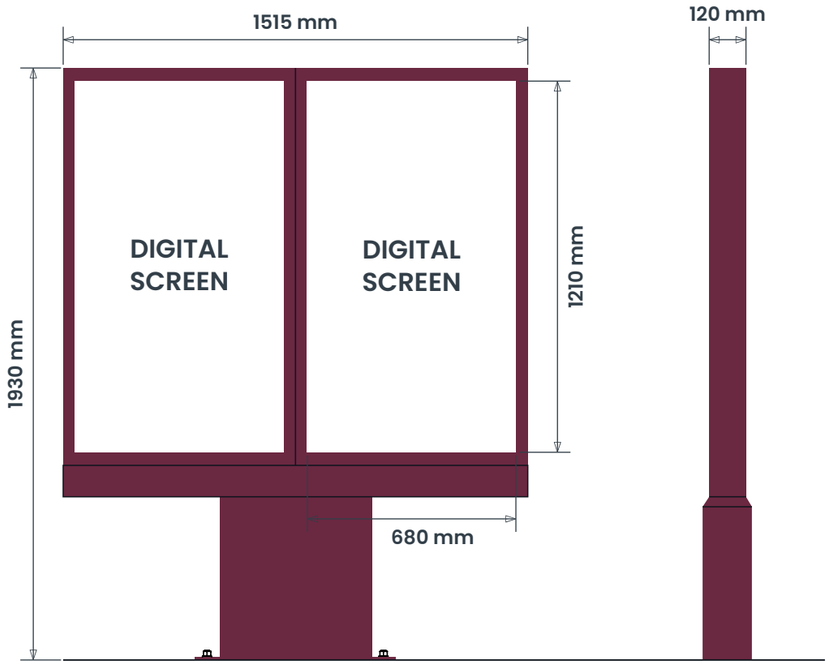


***BY OTHERS**

ITEM 07 (Qty 1) COSTA-DT-008

SINGLE SIDED DIGITAL MENU

Scale 1:20

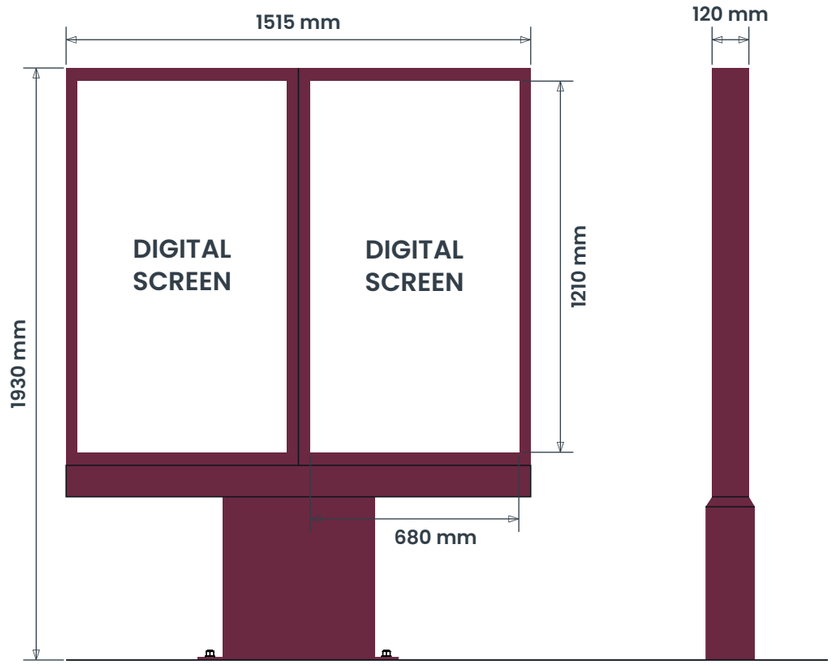

***BY OTHERS**

ITEM 08, 09 & 10
DELETED

SIGN COLOUR

NEW COSTA RED
HMG 827-25030P-6144 (matt)

RAL 9910 (matt)

RAL 9005 (matt)

RAL 9022 (matt)

RAL 9010 (matt)

BRAND TYPEFACES

Primary :
Costa Coffee

Secondary :
Costa Display

COSTA COFFEE DRIVE THRU

ashleigh®

COPYRIGHT:
THE ATTACHED DESIGNS AND ILLUSTRATIONS ARE INTENDED SOLELY FOR AND SHOULD ONLY BE USED BY, THOSE TO WHOM THIS DESIGN SPECIFICATION IS ADDRESSED

THE CONTENTS ARE STRICTLY PRIVATE AND CONFIDENTIAL
ANY FORM OF REPRODUCTION, DISSEMINATION, COPYING, DISCLOSURE, MODIFICATION OR DISTRIBUTION IS STRICTLY PROHIBITED WITHOUT THE PRIOR WRITTEN CONSENT OF ASHLEIGH SIGNS LTD (COMPANY NO: 1325080)


REGISTERED ADDRESS:
ASHLEIGH HOUSE, BECKBRIDGE ROAD, NORMANTON INDUSTRIAL ESTATE, NORMANTON, WF6 1TE

COSTA COFFEE DT
WREXHAM BORDER RP
HOLT ROAD
WREXHAM
LL13 8NG

180754 (REV G)
02/01/25 - KSE


ITEM 11 (Qty 1) COSTA-DT-013
2mm formed aluminium tray and back panel coated HMG 827-25030P-6144 (matt)
Featuring:
- Fret cut logo and text to face backed up with opal acrylic
- Internal LED 6500k cool white face illumination
- Digitally printed reflective vinyl to reverse
- 114mm C/H/S post coated HMG 827-25030P-6144 (matt)

Scale 1:20

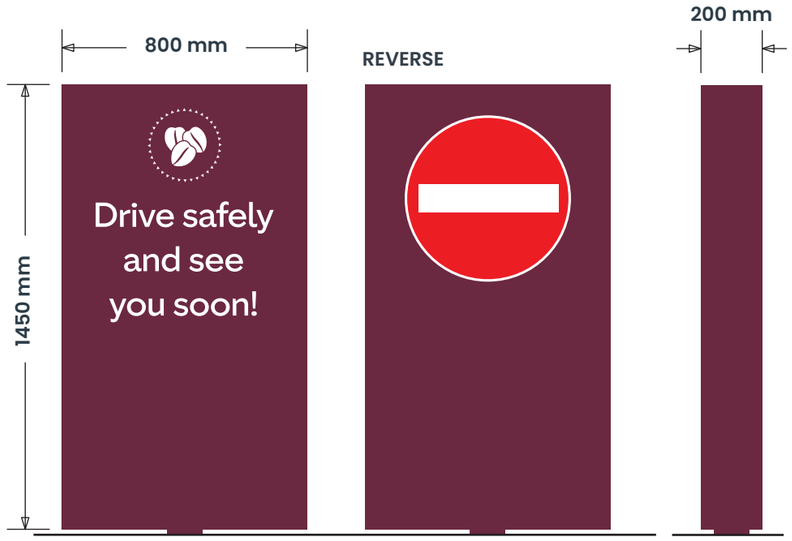

ITEM 12 (Qty 1) COSTA-DT-014
2mm flat aluminium panel coated HMG 827-25030P-6144 (matt)
Featuring:
- Face applied white vinyl details
- Signfix channel to rear
- Post mount clips
- 114mm C/H/S post coated HMG 827-25030P-6144 (matt)

Scale 1:20

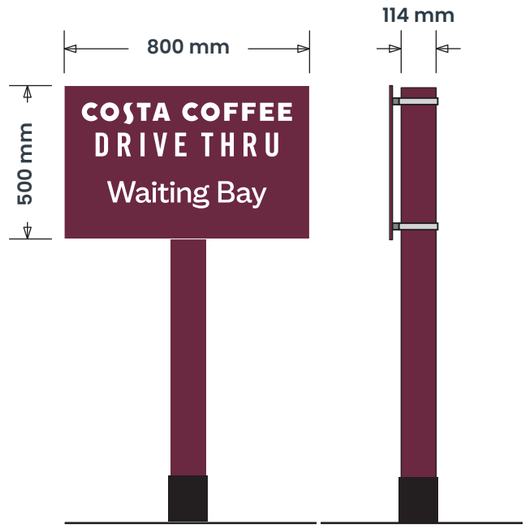

ITEM 12A (Qty 1) COSTA-DT-012
2mm flat aluminium panel
coated HMG 827-25030P-6144 (matt)
Featuring:
- Face applied white vinyl details
- Signfix channel to rear
- Post mount clips
- 114mm C/H/S post coated
  HMG 827-25030P-6144 (matt)

Scale 1:20





SIGN COLOUR

NEW COSTA RED
HMG 827-25030P-6144 (matt)

RAL 9910 (matt)

RAL 9005 (matt)

RAL 9022 (matt)

RAL 9010 (matt)

BRAND TYPEFACES

Primary :
Costa Coffee

Secondary :
Costa Display

COSTA COFFEE DRIVE THRU

ashleigh®

COPYRIGHT:
THE ATTACHED DESIGNS AND ILLUSTRATIONS ARE INTENDED SOLELY FOR AND SHOULD ONLY BE USED BY, THOSE TO WHOM THIS DESIGN SPECIFICATION IS ADDRESSED
THE CONTENTS ARE STRICTLY PRIVATE AND CONFIDENTIAL
ANY FORM OF REPRODUCTION, DISSEMINATION, COPYING, DISCLOSURE, MODIFICATION OR DISTRIBUTION IS STRICTLY PROHIBITED WITHOUT THE PRIOR WRITTEN CONSENT OF ASHLEIGH SIGNS LTD (COMPANY NO: 1325080)
REGISTERED ADDRESS:
ASHLEIGH HOUSE, BECKBRIDGE ROAD, NORMANTON INDUSTRIAL ESTATE, NORMANTON, WF6 1TE

COSTA COFFEE DT
WREXHAM BORDER RP
HOLT ROAD
WREXHAM
LL13 8NG

180754 (REV G)
02/01/25 - KSE


ITEM 13 (Qty 1) COSTA-DT-016

3mm perforated aluminium panel coated RAL 9005 (matt)

Featuring:

• 80mm² posts coated RAL 9005 (matt)

Scale 1:25

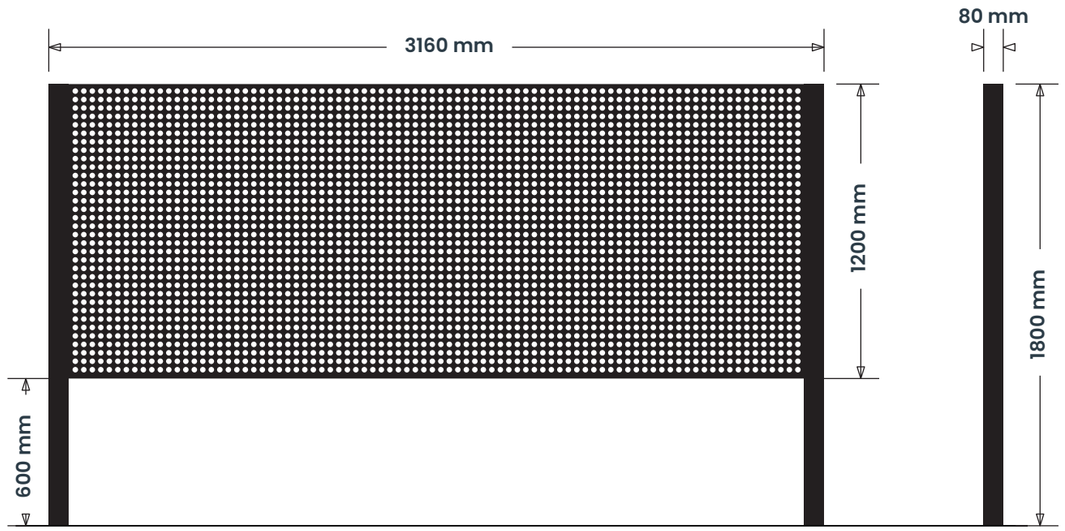

CAD REF: CC-DT-BF (A)

ITEM 14 (Qty 2) COSTA-DT-017

Digitally printed mesh banner

Featuring:

• Hemms & eyelets

• Cable ties for banner fixing

Scale 1:25



SIGN COLOUR

NEW COSTA RED
HMG 827-25030P-6144 (matt)

RAL 9910 (matt)

RAL 9005 (matt)

RAL 9022 (matt)

RAL 9010 (matt)

BRAND TYPEFACES

Primary :
Costa Coffee

Secondary :
Costa Display

COPYRIGHT:
THE ATTACHED DESIGNS AND ILLUSTRATIONS ARE INTENDED SOLELY FOR, AND SHOULD ONLY BE USED BY, THOSE TO WHOM THIS DESIGN SPECIFICATION IS ADDRESSED

THE CONTENTS ARE STRICTLY PRIVATE AND CONFIDENTIAL
ANY FORM OF REPRODUCTION, DISSEMINATION, COPYING, DISCLOSURE, MODIFICATION OR DISTRIBUTION IS STRICTLY PROHIBITED WITHOUT THE PRIOR WRITTEN CONSENT OF ASHLEIGH SIGNS LTD (COMPANY NO: 1325080)

REGISTERED ADDRESS:
ASHLEIGH HOUSE, BECKBRIDGE ROAD, NORMANTON INDUSTRIAL ESTATE, NORMANTON, WF6 1TE


ITEM 15 (Qty 1) COSTA-DT-020

3mm formed aluminium panels coated HMG 827-25030P-6144 (matt)


Featuring:

- 170mm returns (340mm back to back)
- Fret cut 3mm opal 050 acrylic backed text
- Fabricated 70x70mm mild steel S/H/S internal frame coated RAL 9005 (matt)
- 300mm² mild steel S/H/S post with 30mm thick base plate coated RAL 9005 (matt)
- Internal LED 6500k cool white face illumination

Scale 1:50

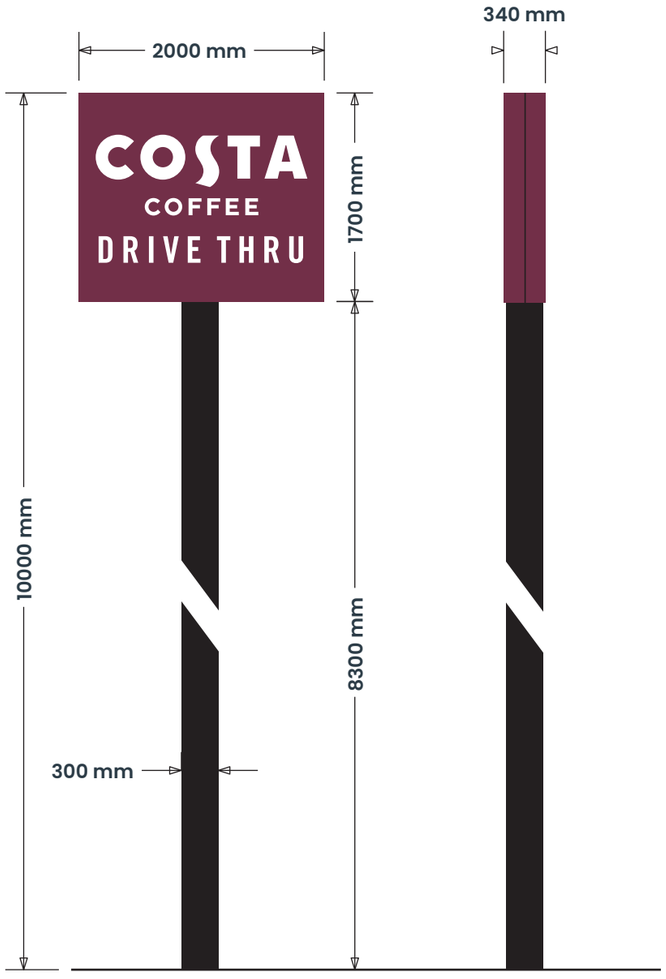

CAD REF: CC-DT-PS-10 (C)

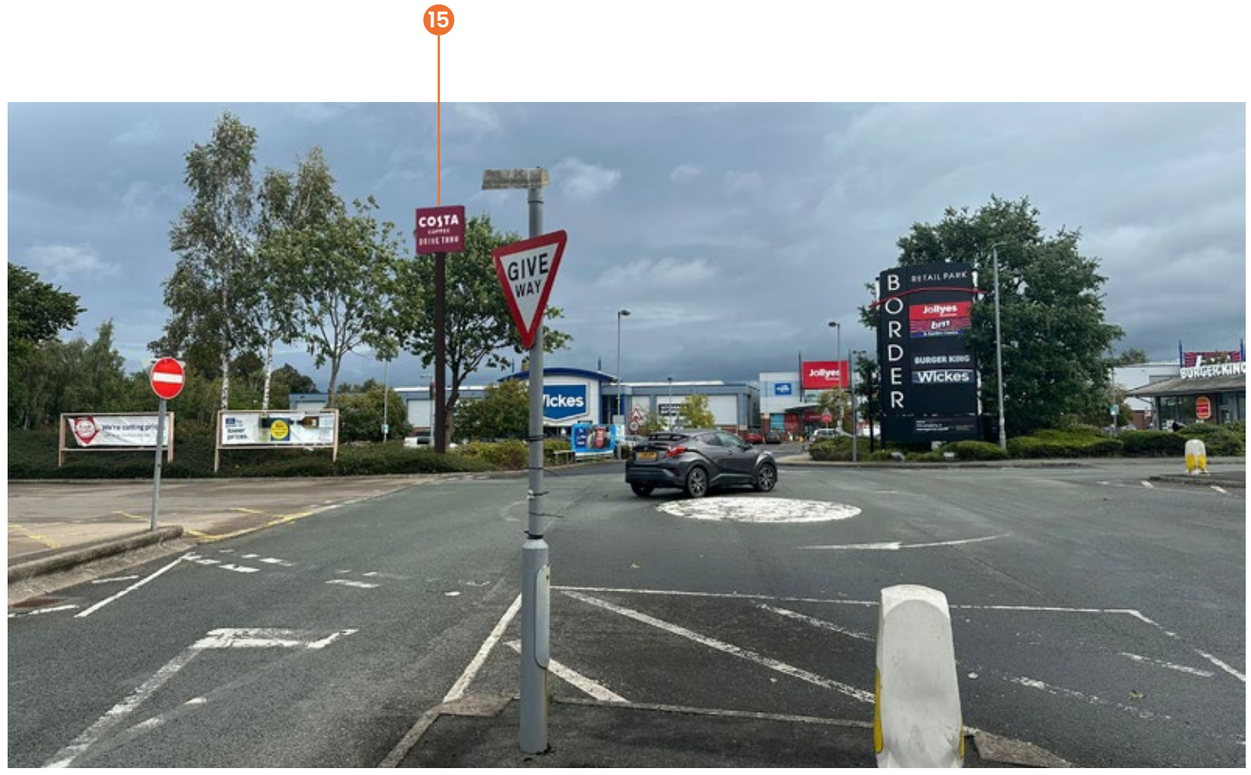

SIGN COLOUR

NEW COSTA RED
HMG 827-25030P-6144 (matt)

RAL 9910 (matt)

RAL 9005 (matt)

RAL 9022 (matt)

RAL 9010 (matt)

BRAND TYPEFACES

Primary :
Costa Coffee

Secondary :
Costa Display

COPYRIGHT:
THE ATTACHED DESIGNS AND ILLUSTRATIONS ARE INTENDED SOLELY FOR, AND SHOULD ONLY BE USED BY, THOSE TO WHOM THIS DESIGN SPECIFICATION IS ADDRESSED

THE CONTENTS ARE STRICTLY PRIVATE AND CONFIDENTIAL
ANY FORM OF REPRODUCTION, DISSEMINATION, COPYING, DISCLOSURE, MODIFICATION OR DISTRIBUTION IS STRICTLY PROHIBITED WITHOUT THE PRIOR WRITTEN CONSENT OF ASHLEIGH SIGNS LTD (COMPANY NO: 1325080)

REGISTERED ADDRESS:
ASHLEIGH HOUSE, BECKBRIDGE ROAD, NORMANTON INDUSTRIAL ESTATE, NORMANTON, WF6 1TE

ITEM 16 (Qty 1) COSTA-DT-029

Digitally printed Avery-SF100–Optical clear vinyl

Featuring:

• Printed white text

Scale 1:10

FOR HOURS SEE WORKS ORDER




ITEM 17 (Qty 15m) COSTA-DT-031

Reverse applied crystal etch manifestation

Scale 1:10




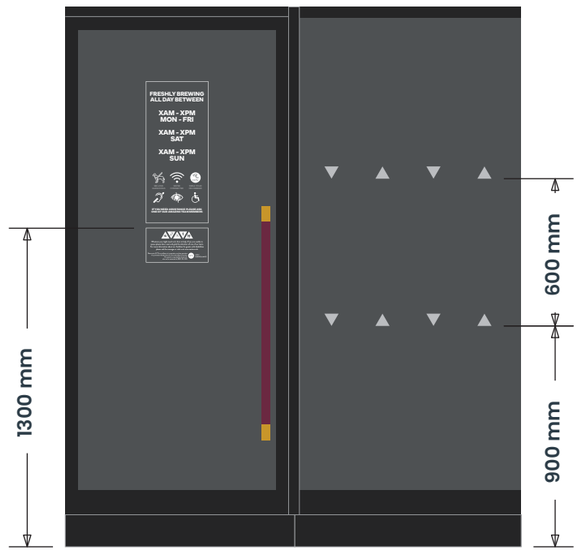

ITEM 18 (Qty 4) COSTA-DT-032


Dura gold A4 snap frame

Scale 1:10

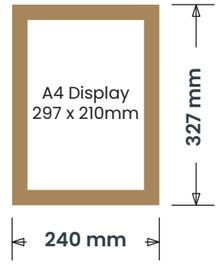

ITEM 19 COSTA-DT-018

Internally applied solar film vinyl to glazing

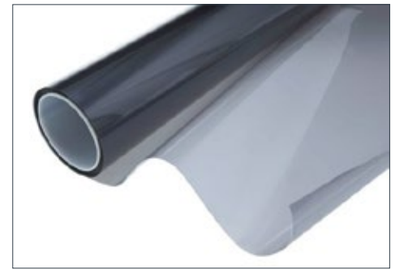

SIGN COLOUR

NEW COSTA RED
HMG 827-25030P-6144 (matt)

RAL 9910 (matt)

RAL 9005 (matt)

RAL 9022 (matt)

RAL 9010 (matt)

BRAND TYPEFACES

Primary :
Costa Coffee

Secondary :
Costa Display

COSTA COFFEE DRIVE THRU

ashleigh®

COPYRIGHT:
THE ATTACHED DESIGNS AND ILLUSTRATIONS ARE INTENDED SOLELY FOR AND SHOULD ONLY BE USED BY, THOSE TO WHOM THIS DESIGN SPECIFICATION IS ADDRESSED

THE CONTENTS ARE STRICTLY PRIVATE AND CONFIDENTIAL
ANY FORM OF REPRODUCTION, DISSEMINATION, COPYING, DISCLOSURE, MODIFICATION OR DISTRIBUTION IS STRICTLY PROHIBITED WITHOUT THE PRIOR WRITTEN CONSENT OF ASHLEIGH SIGNS LTD (COMPANY NO: 1325080)

REGISTERED ADDRESS:
ASHLEIGH HOUSE, BECKBRIDGE ROAD, NORMANTON INDUSTRIAL ESTATE, NORMANTON, WF6 1TE

COSTA COFFEE DT
WREXHAM BORDER RP
HOLT ROAD
WREXHAM
LL13 8NG

180754 (REV G)
02/01/25 - KSE


ITEM 20 (Qty 1) COSTA-HS-040

Digitally printed vinyl applied to existing totem panel
(Remove existing vinyl before application)

Scale 1:20



*SIZES TBC

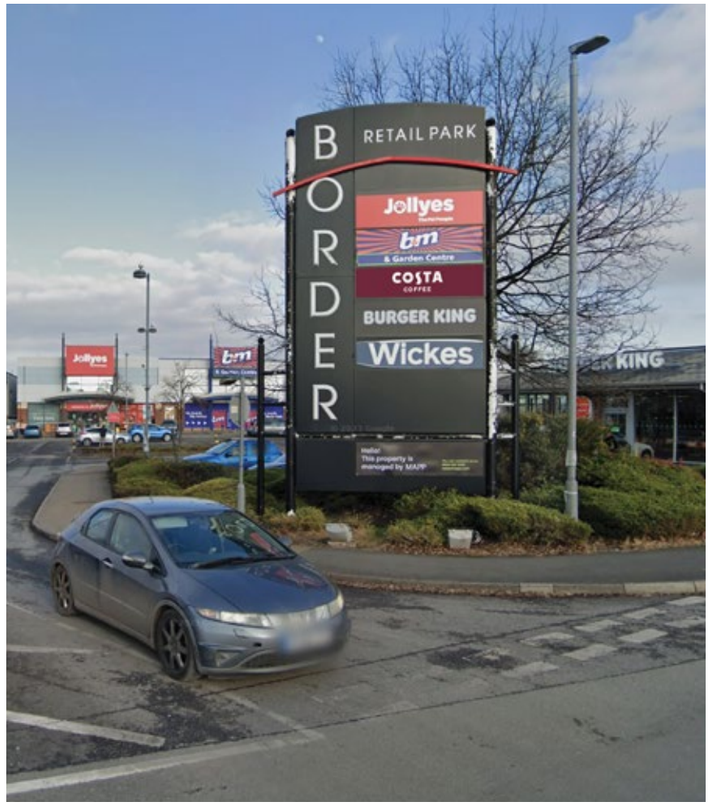

ITEM 21 (Qty 1) COSTA-HS-040

Digitally printed vinyl applied to existing totem panel
(Remove existing vinyl before application)

Scale 1:20



*SIZES TBC



SIGN COLOUR

NEW COSTA RED
HMG 827-25030P-6144 (matt)

RAL 9910 (matt)

RAL 9005 (matt)

RAL 9022 (matt)

RAL 9010 (matt)

BRAND TYPEFACES

Primary :
Costa Coffee

Secondary :
Costa Display

COSTA COFFEE DRIVE THRU

ashleigh®

COPYRIGHT:
THE ATTACHED DESIGNS AND ILLUSTRATIONS ARE INTENDED SOLELY FOR AND SHOULD ONLY BE USED BY, THOSE TO WHOM THIS DESIGN SPECIFICATION IS ADDRESSED

THE CONTENTS ARE STRICTLY PRIVATE AND CONFIDENTIAL
ANY FORM OF REPRODUCTION, DISSEMINATION, COPYING, DISCLOSURE, MODIFICATION OR DISTRIBUTION IS STRICTLY PROHIBITED WITHOUT THE PRIOR WRITTEN CONSENT OF ASHLEIGH SIGNS LTD (COMPANY NO: 1325080)

REGISTERED ADDRESS:
ASHLEIGH HOUSE, BECKBRIDGE ROAD, NORMANTON INDUSTRIAL ESTATE, NORMANTON, WF6 1TE

COSTA COFFEE DT
WREXHAM BORDER RP
HOLT ROAD
WREXHAM
LL13 8NG

180754 (REV G)
02/01/25 - KSE