


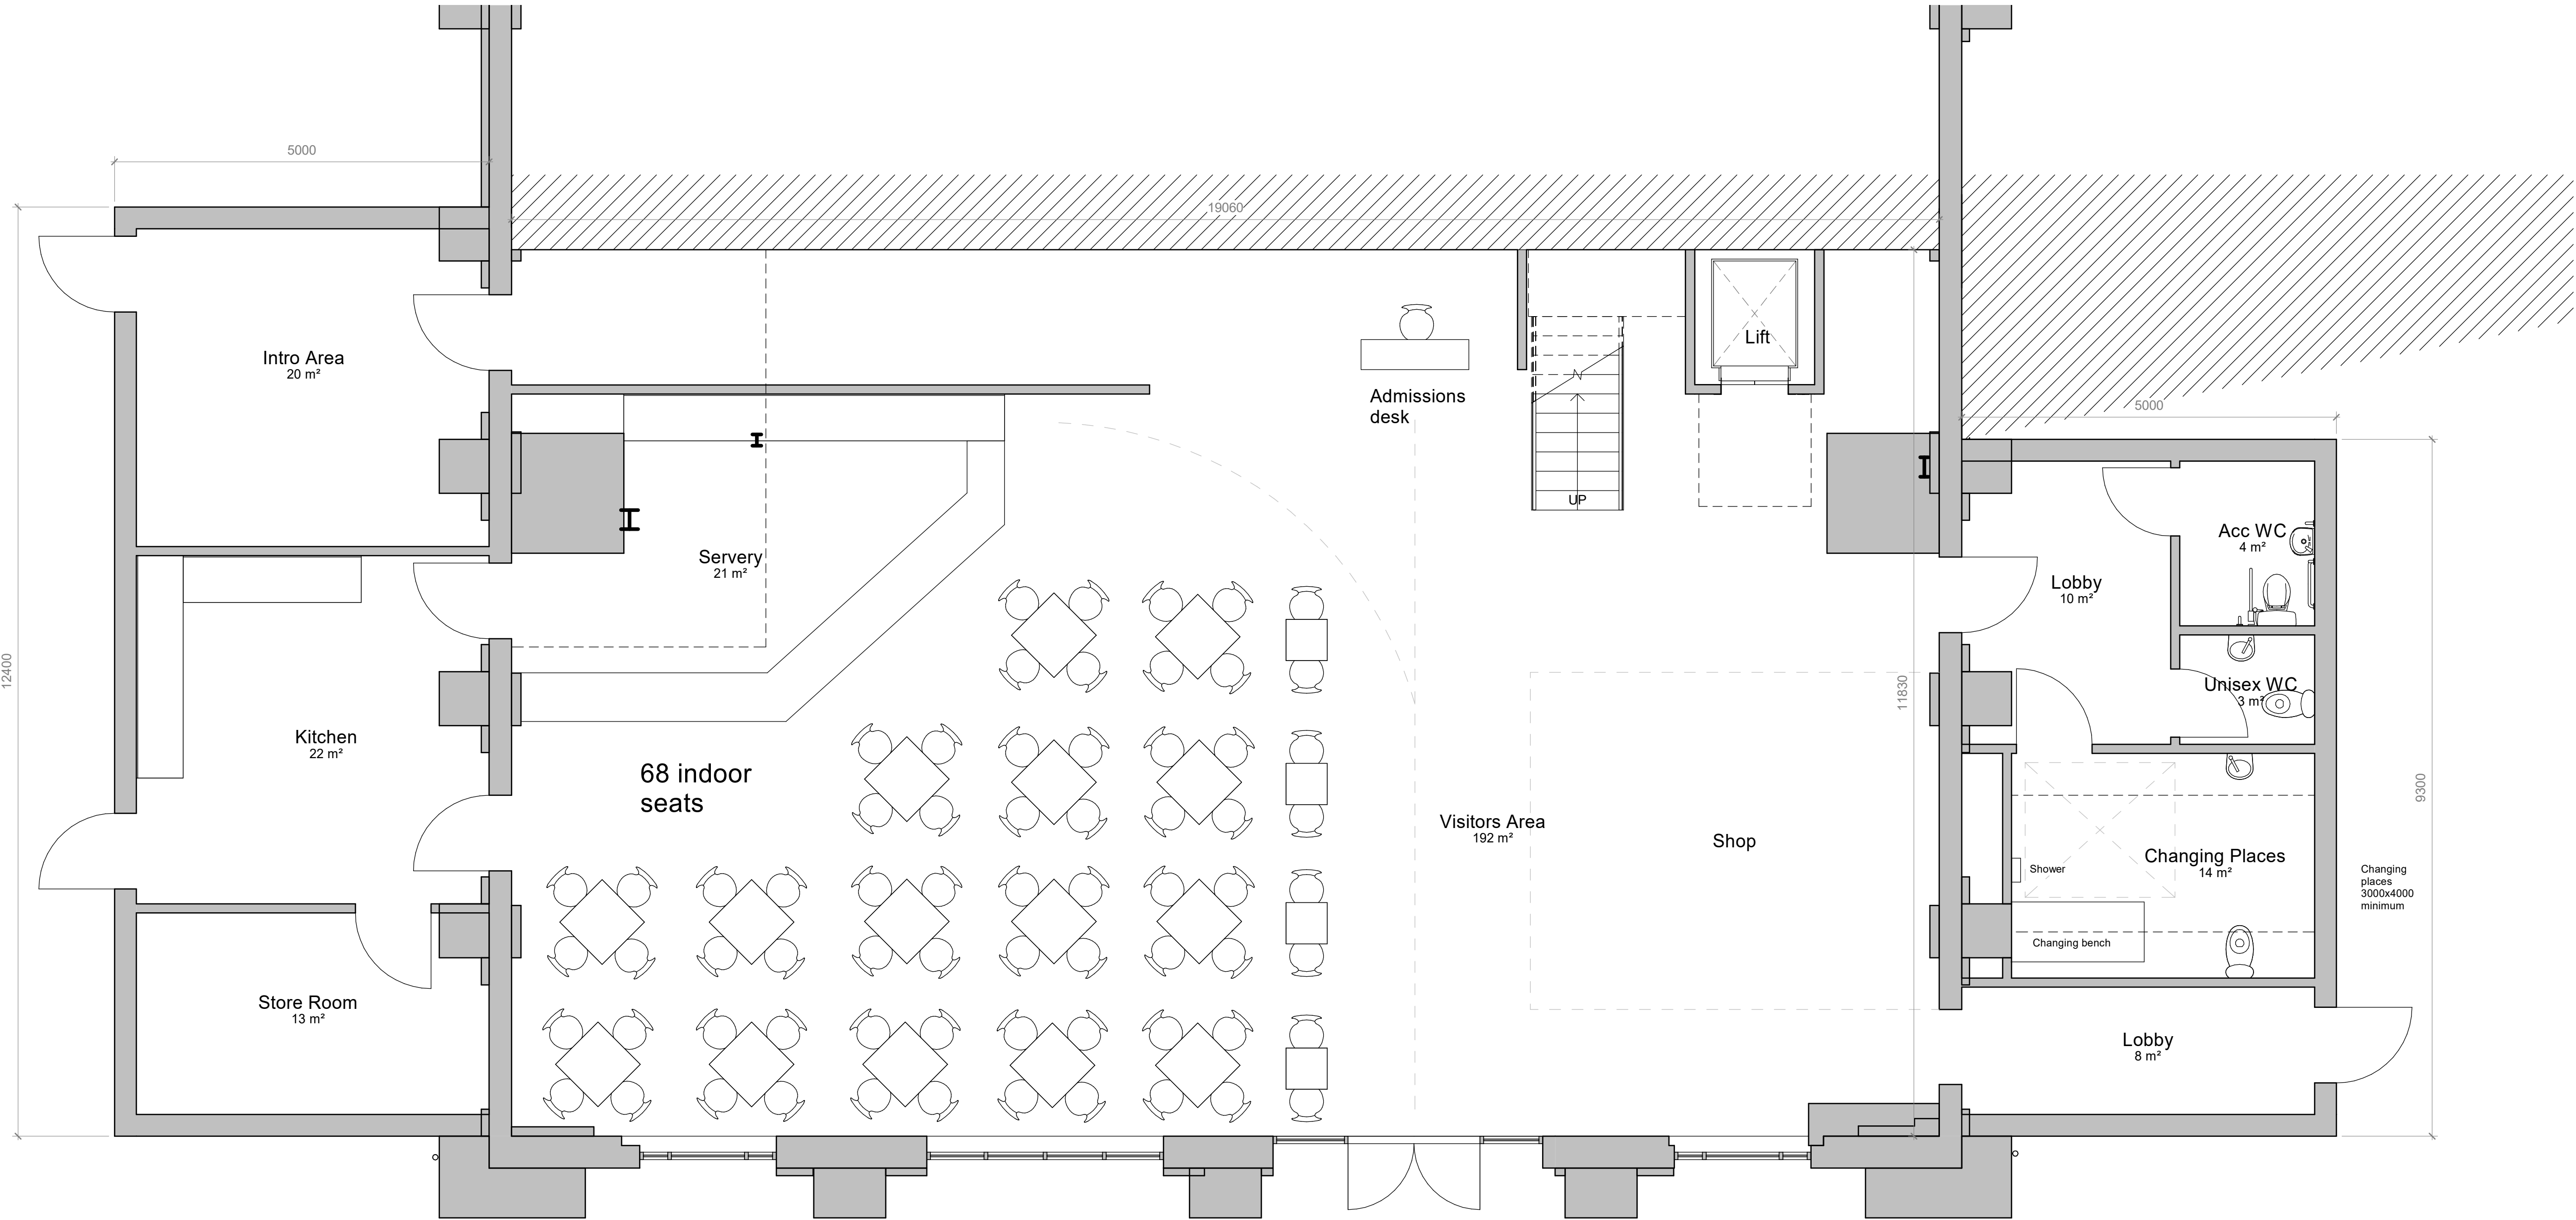

- General Notes
1. Contractor to verify all dimensions and check level datums on site
 2. All of the designs are the sole property of TACP Architects Ltd and may not be used without their written agreement
 3. All prints, specifications and their copyright are the property of TACP Architects Ltd
 4. Do not scale off drawings
 5. All dimensions shall be checked on site before commencement of shop drawings, manufacture and all discrepancies must be reported to TACP Architects Ltd

Risk Assessments

Revisions					
Rev	Date	Description	By	Chc	k
A	15/11/19	Stage 3 issue	MG	KL	

Consultants

Client
Brymbo Heritage Trust 

Project Title
Brymbo Machine Shop

Drawing Title					
Scale	Date	Drawn By	Checked By	Office	
1 : 50@A1	10/10/18	KL	MG	Wrexham	
Job Number	Drawing Number	Revision			
17003	GA-03	A			

TACP Architects Ltd
Pembroke House
Ellice Way, Wrexham Technology Park,
Wrexham, LL13 7YT
01978 291161
admin@tacparchitects.co.uk
www.tacparchitects.co.uk
Architecture • Interior Design • Healthcare Planning • Conservation • Masterplanning • Sustainable Design

