


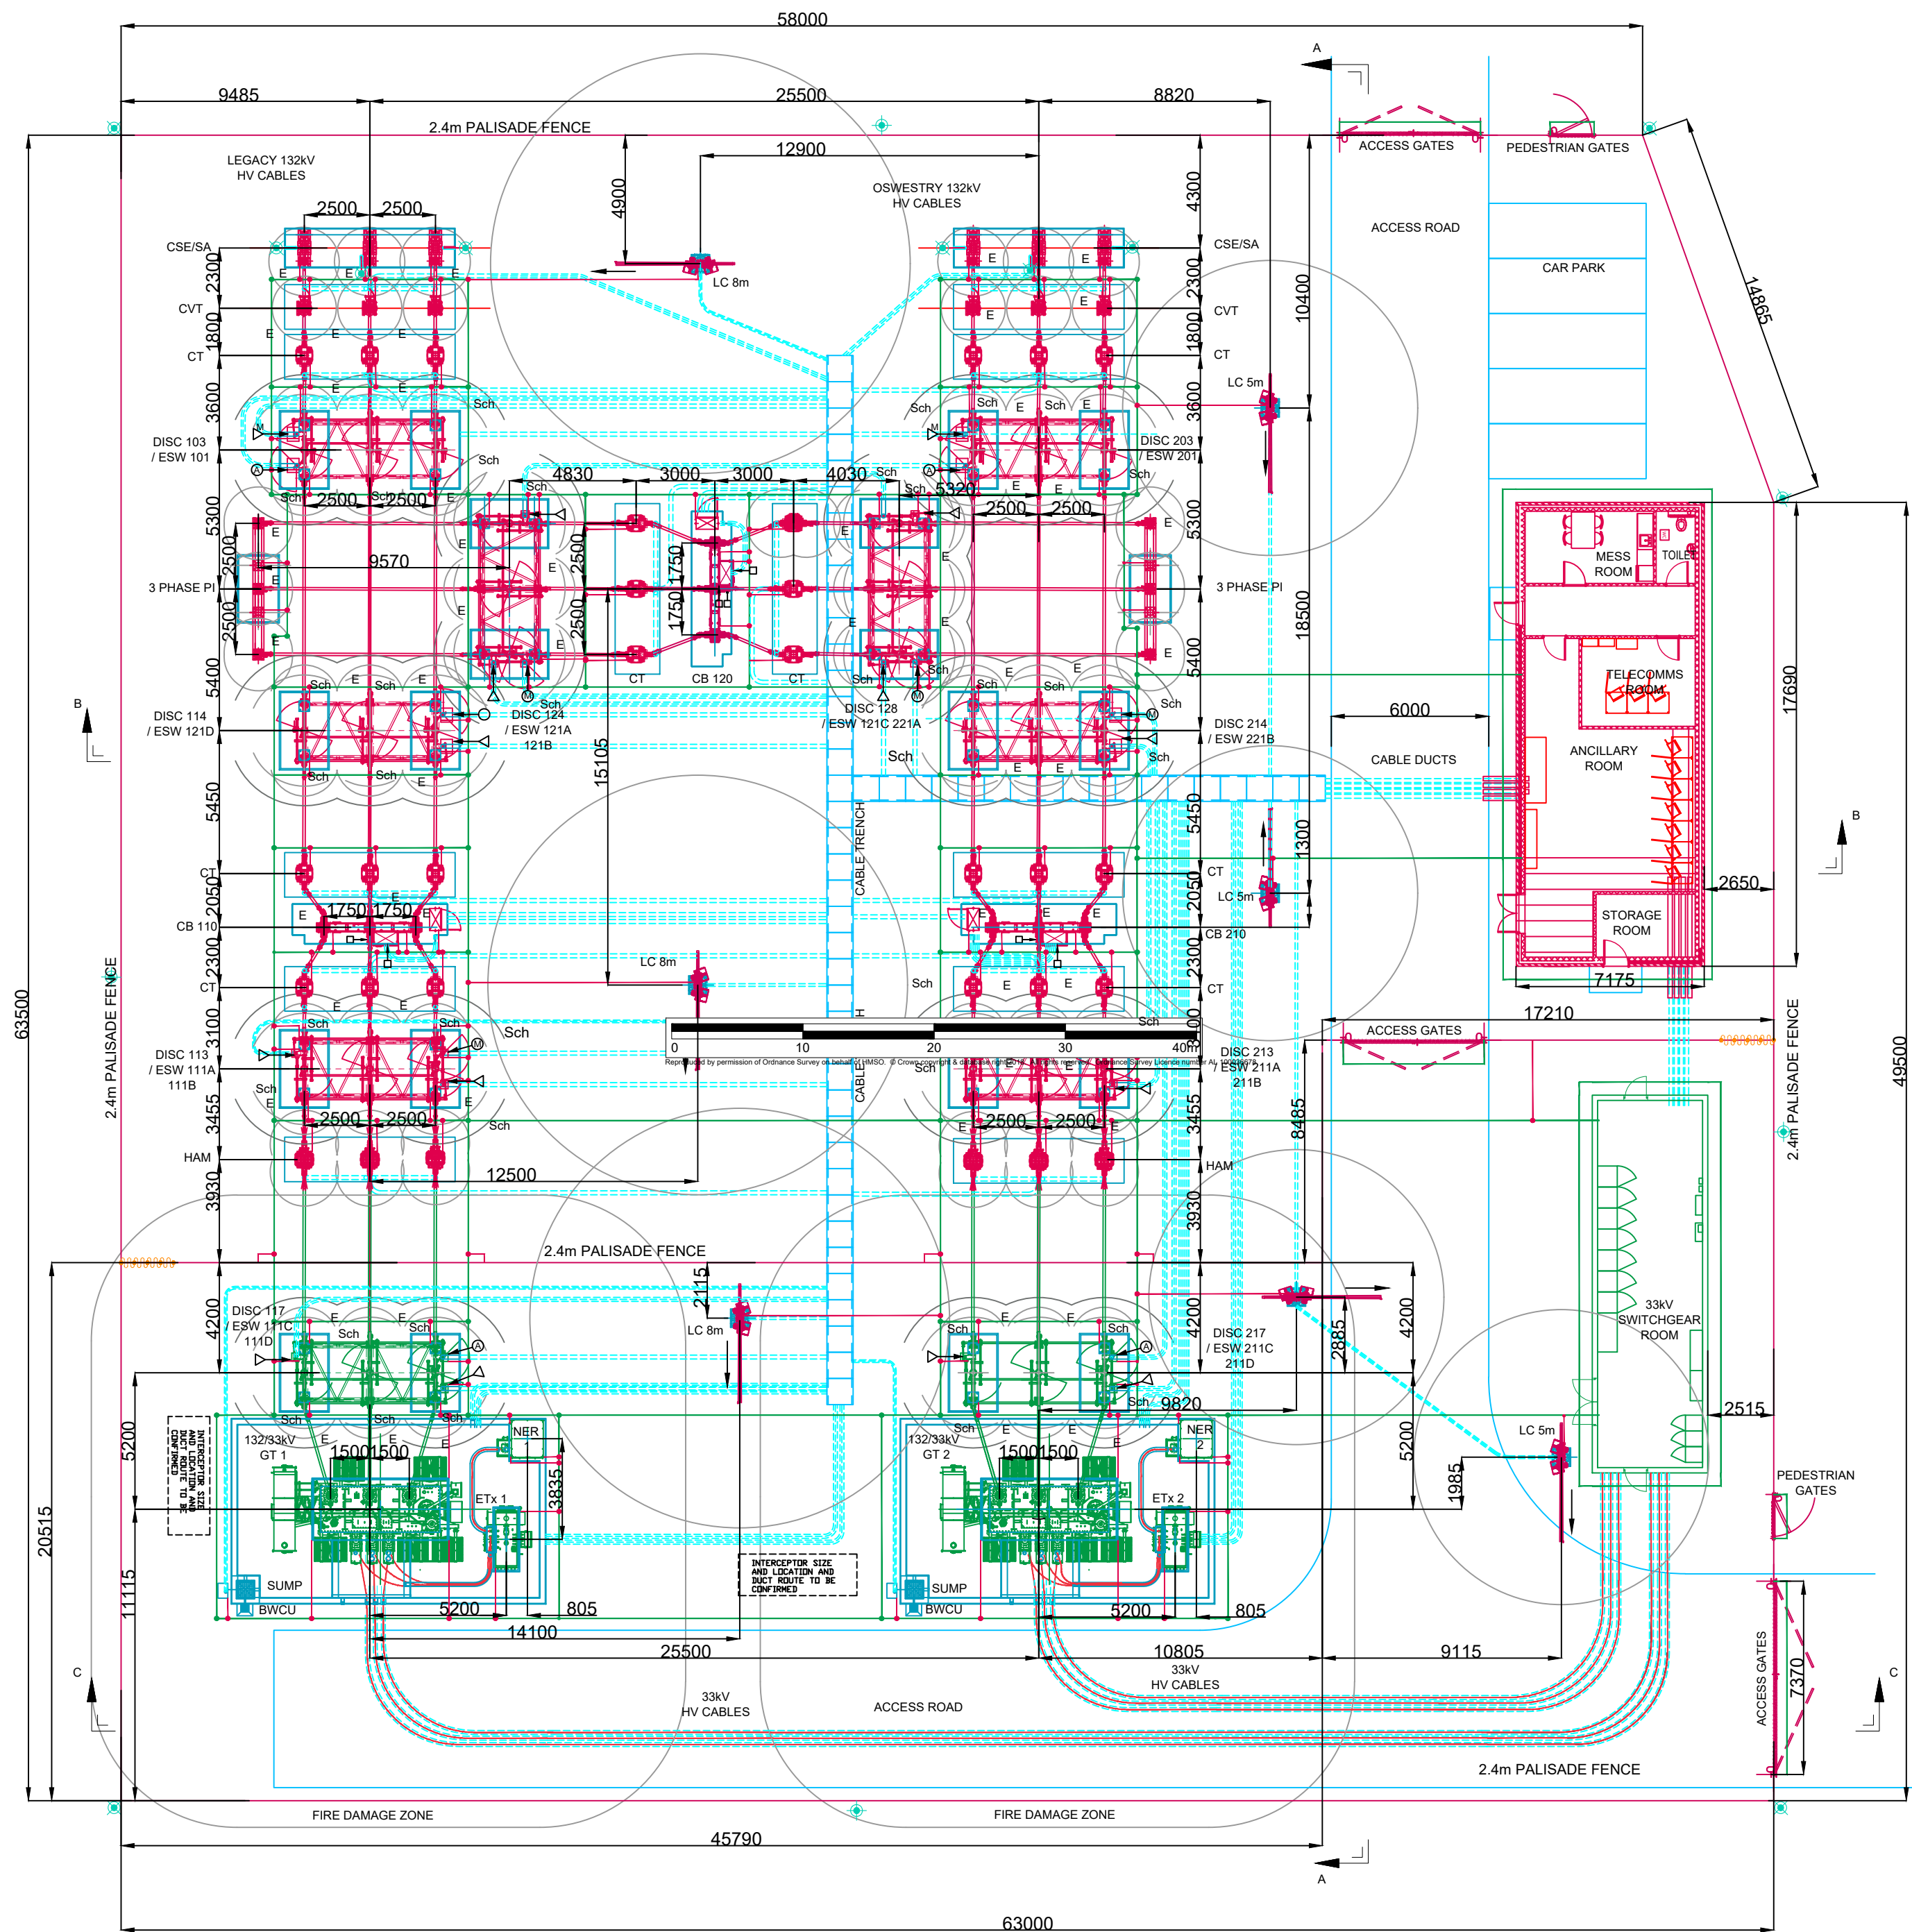

This drawing is the copyright of AXIS P.E.D Limited and may not be loaned, copied or reproduced in any way -or used for any offer, quote, tender or construction purposes without written consent of the company to do so

Follow any figured dimensions - do not scale for construction purposes. IF IN DOUBT ASK.

Revision History		Date
A	SUBSTATION LAYOUT REVISED	15-03-25

LEGEND

- NEW SPEN EQUIPMENT
- NEW KRONSPAN EQUIPMENT
- NEW FOUNDATIONS / NEW TRENCH (INDICATIVE)
- M → EARTH SWITCH MOTORISED MECH BOX
- M ○ → DISCONNECTOR MOTORISED MECH BOX
- ▷ EARTH SWITCH MANUAL MECH BOX
- A ○ → DISCONNECTOR AUTO OPENING
- → DISCONNECTOR MANUAL MECH BOX
- → CIRCUIT BREAKER
- CB MK CIRCUIT BREAKER MARSHALLING KIOSK
- DP CABLE DRAW PIT
- LC LIGHTING COLUMN - 5m MID HINGED
- BWCU BUND WATER CONTROL UNIT
- UPVC MULTICORE CABLE DUCTS Ø150 UNLESS OTHERWISE NOTED
- DIRECTION OF LOWERING OF LIGHTING COLUMN FOR MAINTENANCE
- AREA IN ABEYANCE

Client Office: Well House Farm Bretton Cheshire CH4 8DH	South Manchester Office: Camilla House 76 Water Lane Wilmslow SK9 5BB	axis
0844 8700 007 - www.axisped.co.uk		
client: KRONSPAN		
project: KRONSPAN NORTH ACCESS ROAD		
drawing title: PROPOSED 132kV SUBSTATION - LAYOUT		
date: MARCH 2025	drawn by: SK	checked: BC
drawing number: PLANNING DRAWING G	status: FOR PLANNING	
scale(s): 1:200 @A2	rev: A	
planning environment design		