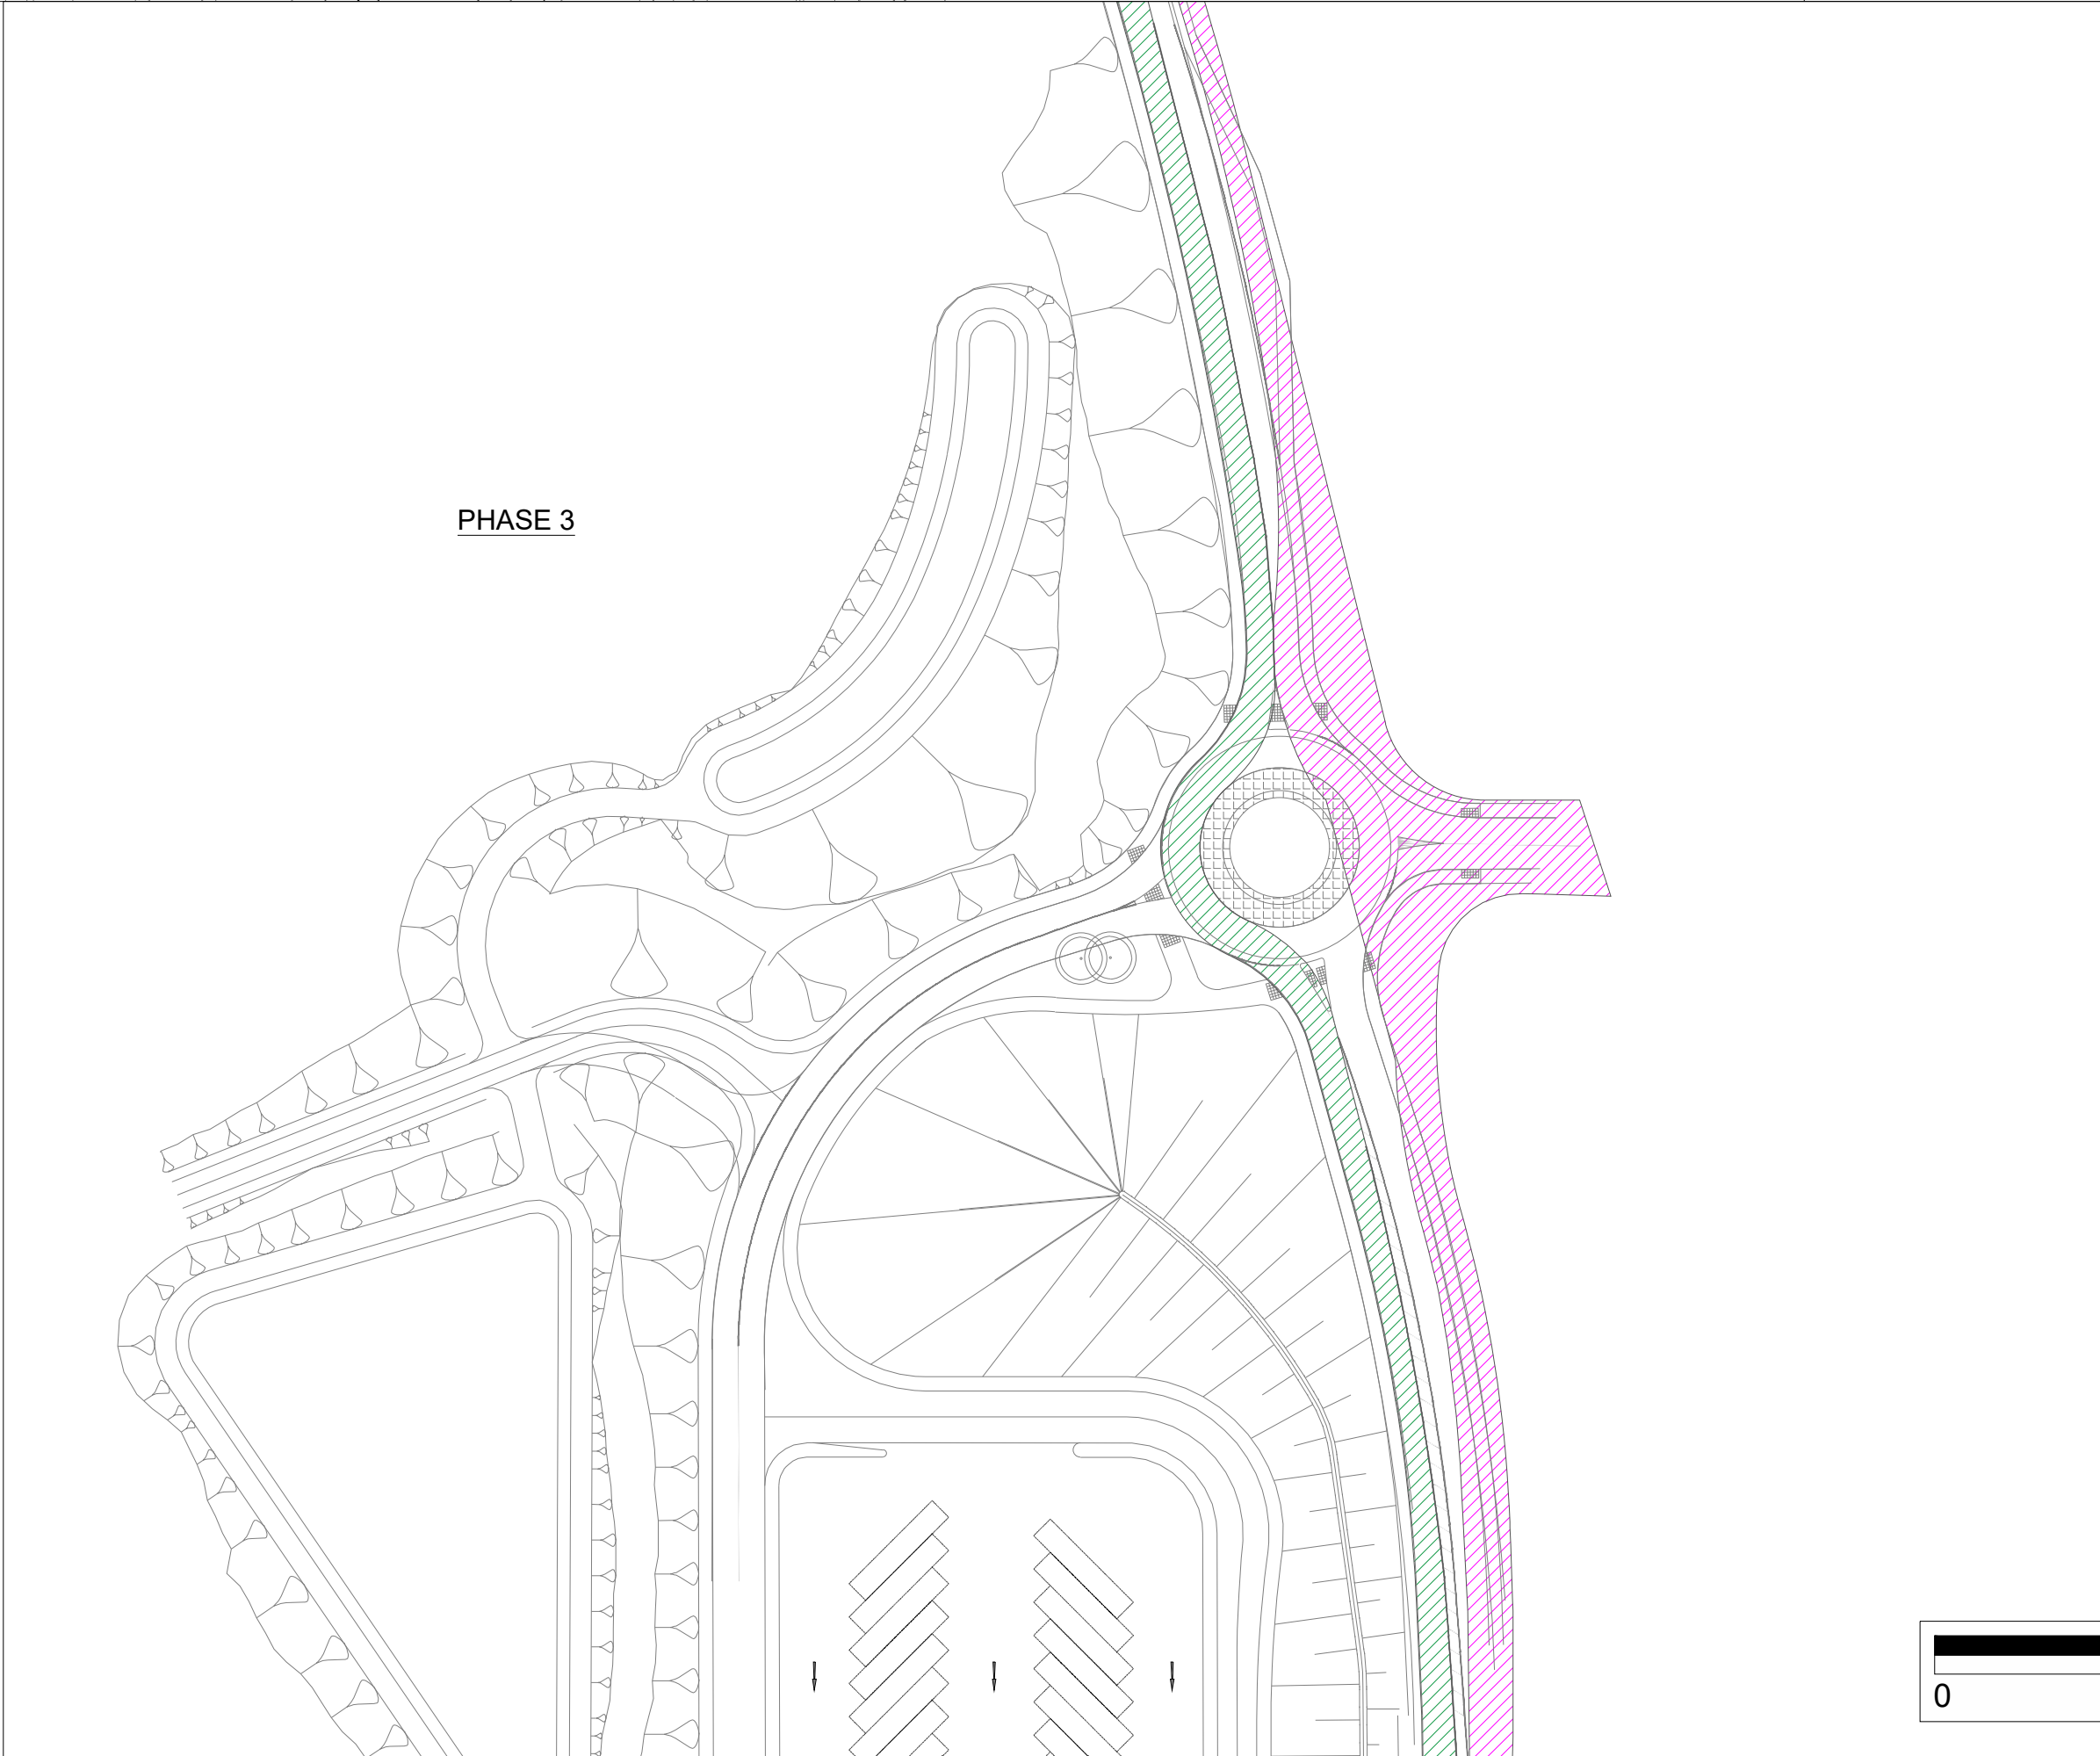
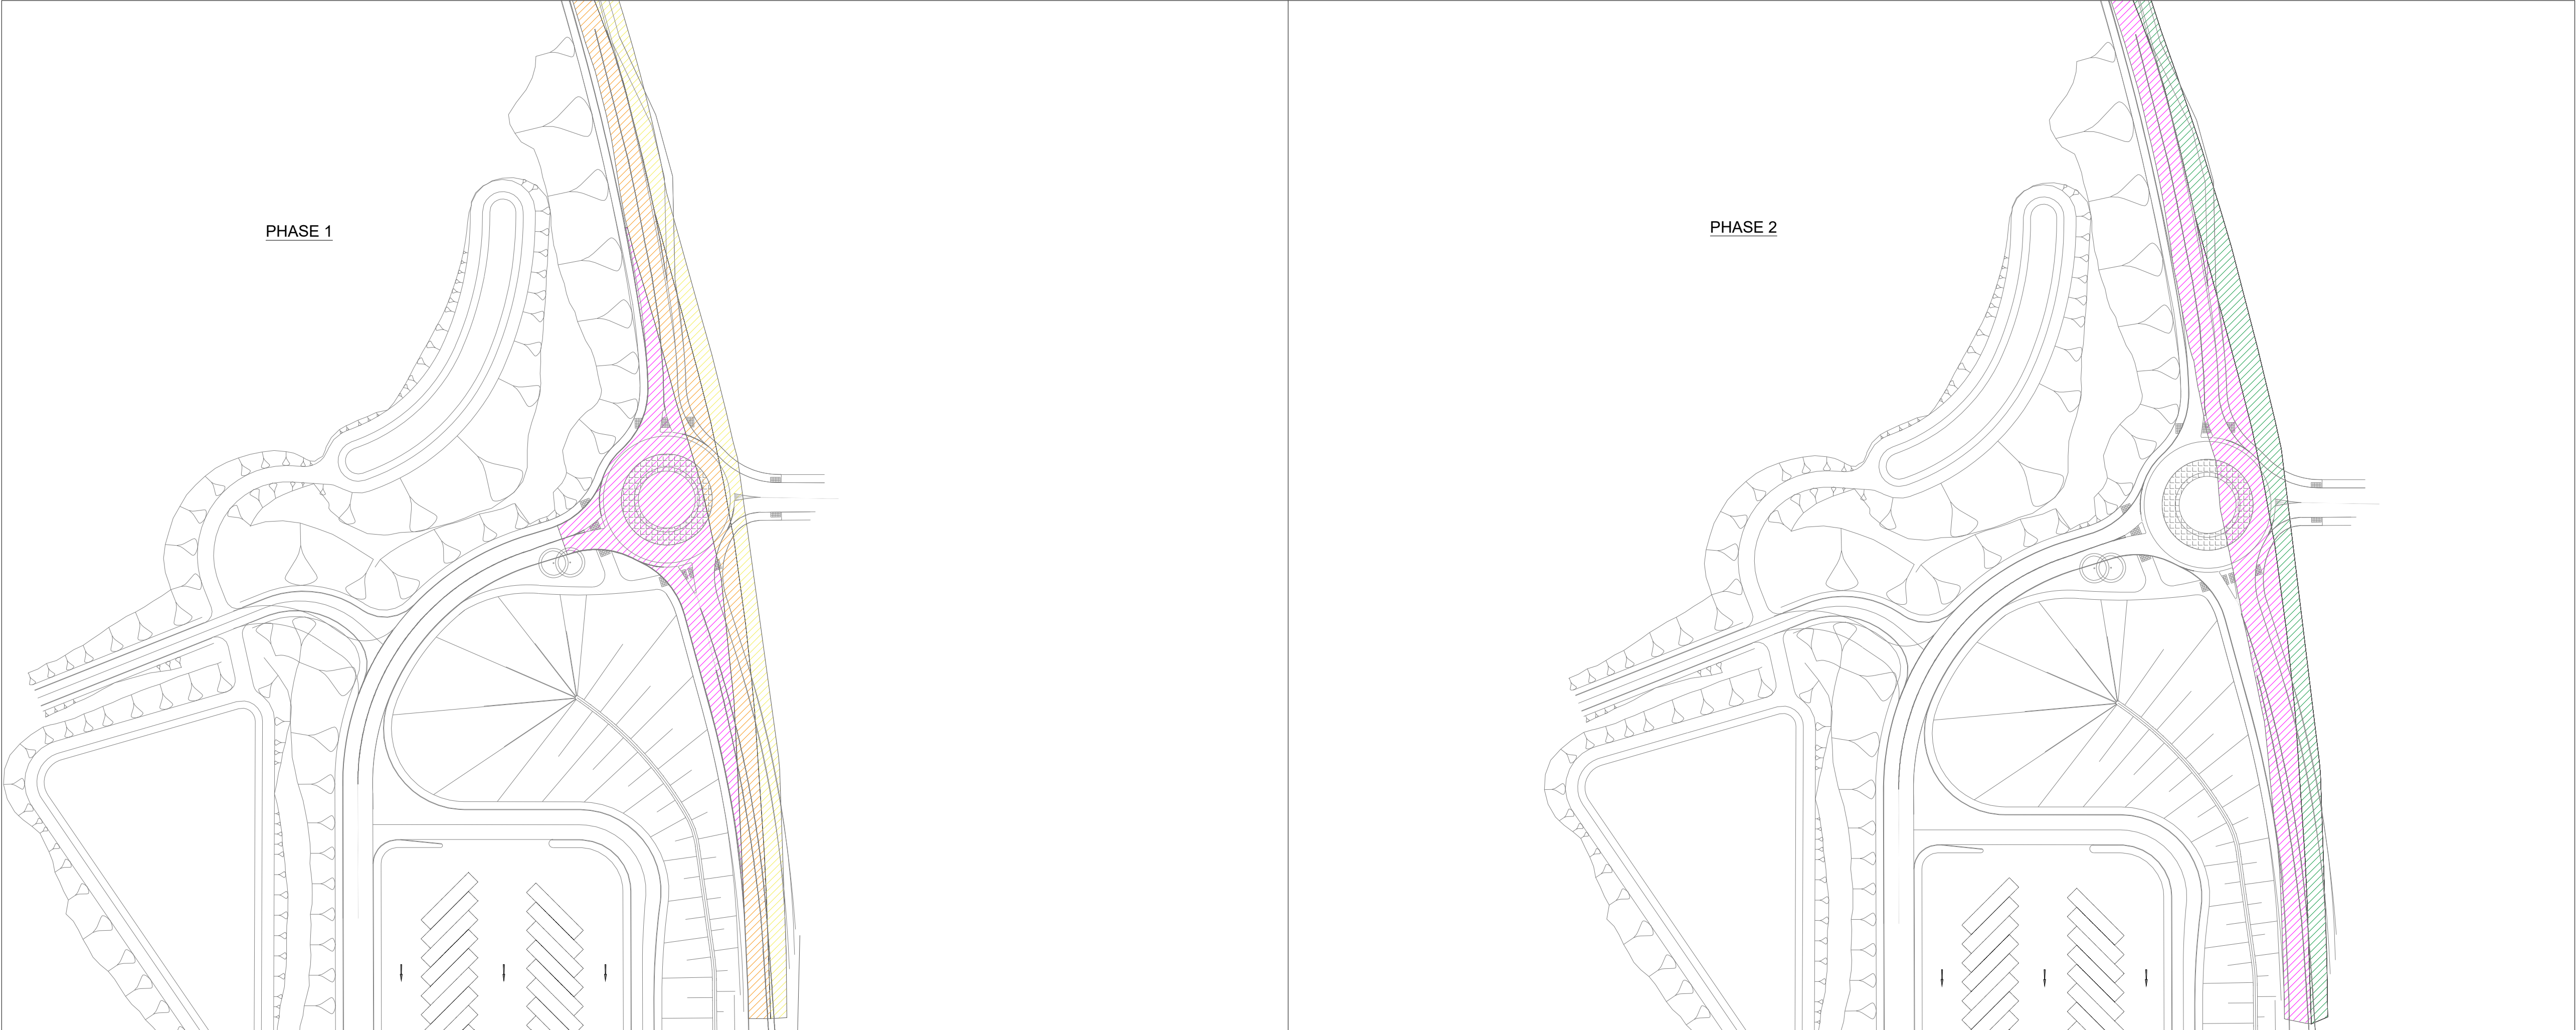


KEY	
	NORTHBOUND TRAFFIC
	SOUTHBOUND TRAFFIC
	WORKS AREA
	SIGNAL CONTROLLED TRAFFIC

KRONOSPAN NORTH ACCESS ROAD

Figure 4.10

Proposed Roundabout -
Indicative Construction Phasing

Scale
1:500@A1

Date
December 2022