

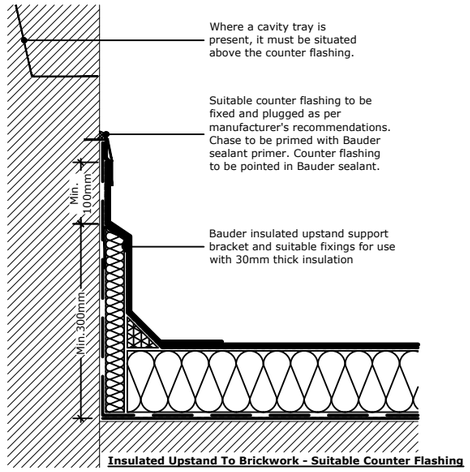


Insulated Upstand To Brickwork - Suitable Counter Flashing

Insulated Upstand
(Drg.No: D0000-00W_201-001)

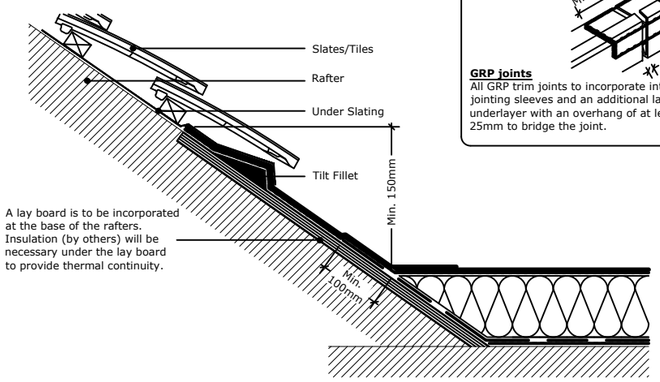


Upstand to Pitched Roof
(Drg.No: D0000-00W_001-004)

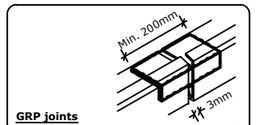


GRP joints
All GRP trim joints to incorporate internal jointing sleeves and an additional layer of underlayer with an overhang of at least 25mm to bridge the joint.

Alternative Details

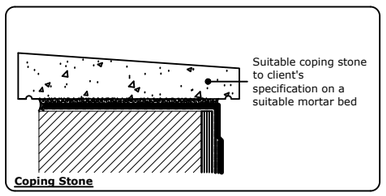


Coping Stone

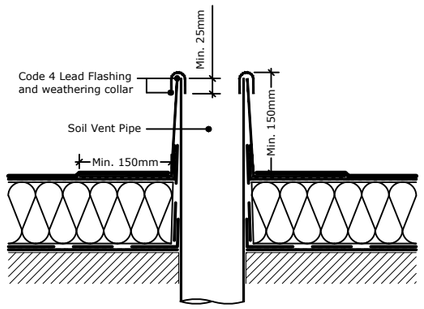


Soil Vent Pipe
(Drg.No: D0000-00W_007-001)


Alternative Details

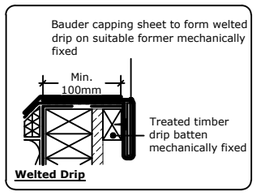

Welded Drip

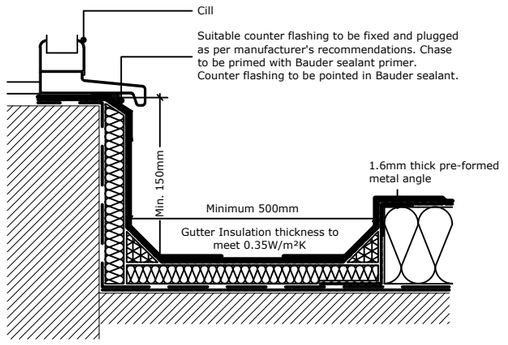


Internal Gutter to Clerestory Window
(Drg.No: D0000-00W_206-003)

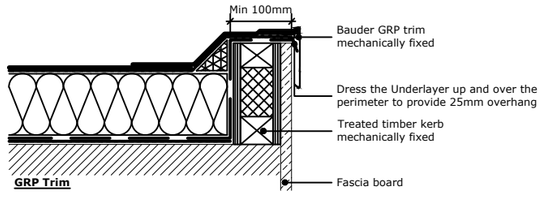

GRP Trim


Perimeter Kerb
(Drg.No: D0000-00W_002-001)

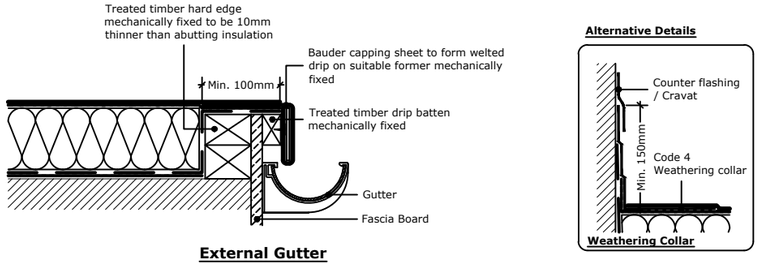


External Gutter
(Drg.No: D0000-00W_006-005)

Alternative Details

Weathering Collar

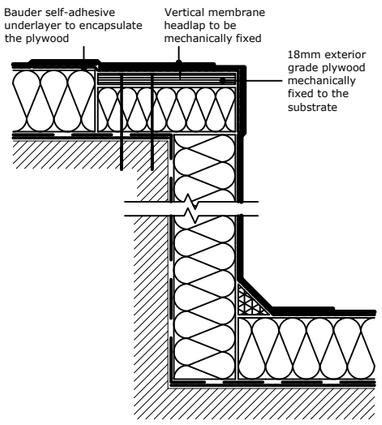


Alternative Detail

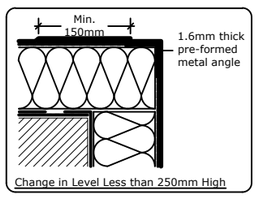

Change in Level Less than 250mm High


Change In Levels Above 250mm Not Exceeding 1800mm High

Alternative Detail

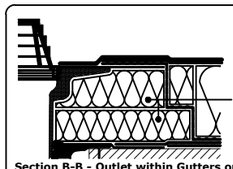

Use sufficient flatboard insulation below the extension unit hosuing to raise the outlet to 10mm lower than the surrounding insulation and infil as required

Section B-B - Outlet within Gutters or where No Sump is Required

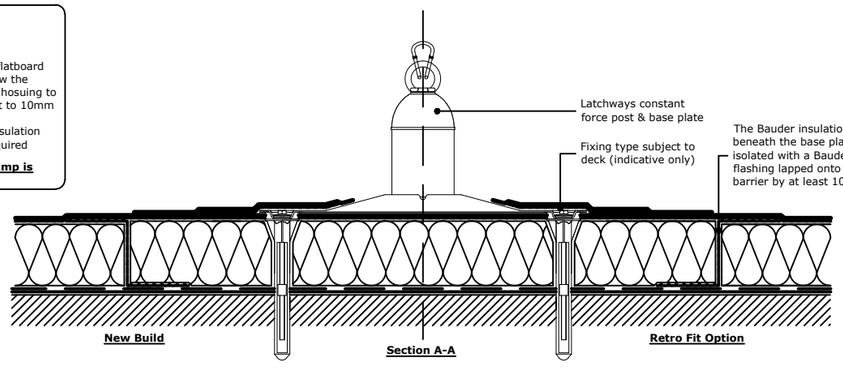


New Build **Section A-A** **Retro Fit Option**

Latchways Constant Force Post
(Drg.No: D0000-00W_009-001)

Typical Insulated Flat Roof Details - Scale - 1: 10 @ A3

0m 1m

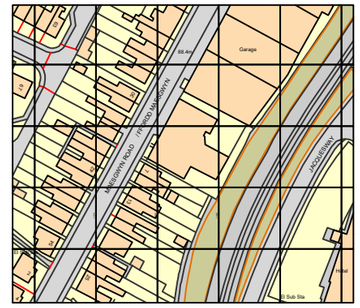

Ordnance Survey, (c) Crown Copyright 2023.
All rights reserved. Licence number 100022432

Site Location Plan - Scale 1:2500

N

Issue.	Date.	Description.	Checked.

AS PROPOSED

Client.
The Trustees of the
Wrexham Miners Project.

Project.
The Miners Rescue Station,
3-5 Maesgwyn Road, Wrexham, LL11 2AP.

Drawing Title.
Typical Flat Roof Details

Dwg. No.
TMRS - GRA-XX-XX-DR-A-Pr21
Project. Company. Zone. Level. Type. Role. Number.

Scale . +/- 1:10 @ A3
Drawn . JGR
Date . 25.02.25
Checked. JGR
Issue. Ref. **P01**

GERAINT ROBERTS ASSOCIATES
ARCHITECT AND HISTORIC BUILDINGS CONSULTANT
2 Maes Derw, Llanfechain, Powys, SY22 6XN
T: 07722 146949 E: geraint@grauk.com