


This drawing is the property of CB ARCHITECTURAL DESIGN.
Copyright is reserved by them and the drawing issued on the condition that it is not copied, reproduced, retained or disclosed to any unauthorised person wholly or in part without the written consent of CB ARCHITECTURAL DESIGN.

1. All dimensions to be verified on site prior to any shop works being commenced.
2. Any discrepancies to be reported to the Designer before any work is put in hand.
3. Do not scale from this drawing.
4. This drawing is to be read in conjunction with relevant consultants and specialists drawings.
5. This is a metric drawing.
6. Dimensions indicated thus "****" are site dimensions and are to be adjusted onsite by the Contractor accordingly.



Legend

- | | | |
|-----------------------------|------------|--------------------|
| Top/Bottom of bank | G | Gully |
| Building | GAS | Gas cover |
| Channel | IC | Inspection cover |
| Concrete slab | LP | Lamp post |
| Closeboard fence | MH | Manhole |
| Chainlink fence | Marker | Marker post |
| Concrete post & panel fence | OSBM | OSBM |
| Iron railing fence | RE | Rodding eye |
| Palisade fence | RS | Road sign |
| Post & Panel fence | SP | Sign post |
| Post & rail fence | Stump | Stump |
| Post and Wire Fence | SV | Sluice Valve |
| Hedge | TP | Telegraph Pole |
| Invert | TRL | Traffic lights |
| Kerb line (bottom) | Tral Pit | Tral pit |
| Kerb line (top) | Tree Trunk | Tree Trunk |
| Overhead Power lines | W | Water cover |
| SBX | Bus Stop | Bus stop |
| Steel | BT | BT rectangle 3 pts |
| Tree spread | | |
| Verge | | |
| Wall | | |
| BH | | |
| Bol | | |
| CATV | | |
| Elec | | |
| EP | | |
| Earth | | |
| FH | | |
| Borehole | | |
| Bollard | | |
| Cable tv | | |
| Electric cover | | |
| Electricity pole | | |
| Earth rod | | |
| Fire hydrant | | |

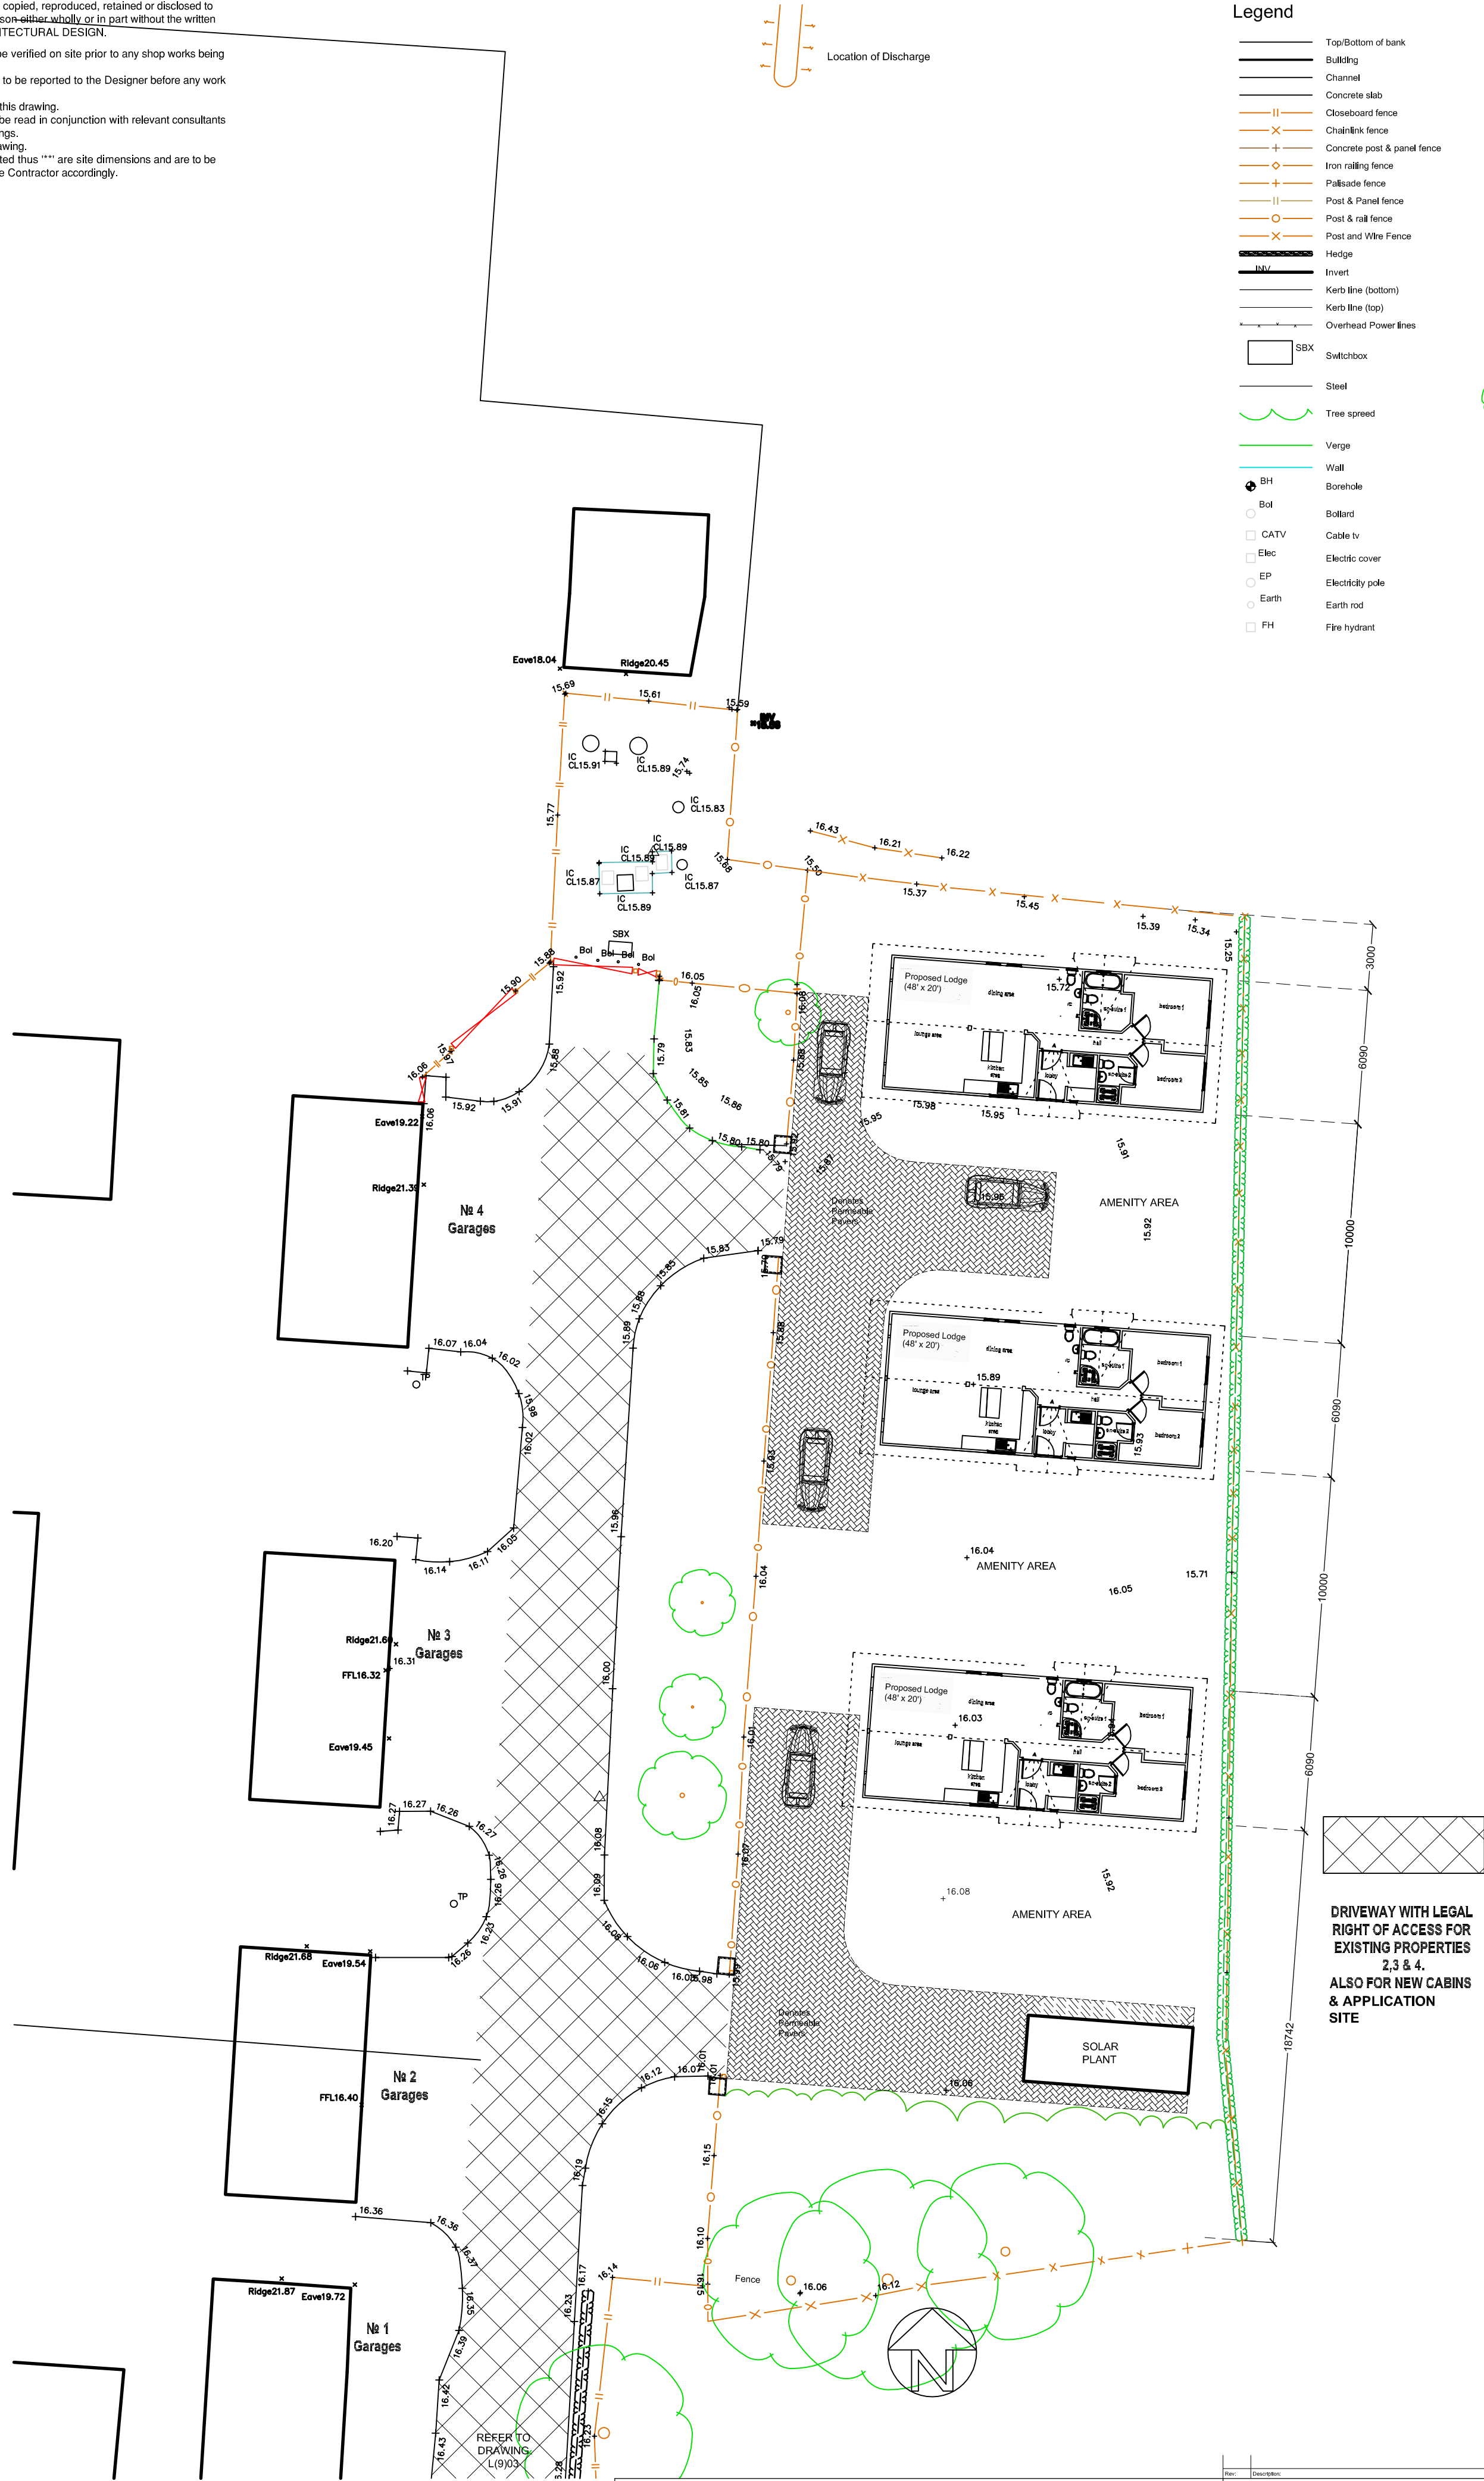

DRIVEWAY WITH LEGAL
RIGHT OF ACCESS FOR
EXISTING PROPERTIES
2,3 & 4.
ALSO FOR NEW CABINS
& APPLICATION
SITE

T: 07833 029535
E: info@cbarchitecturaldesign.co.uk
W: www.cbarchitecturaldesign.co.uk



Rev	Description	Issued	Check
Client	DAG FURBS TRUST		
Project	Holiday Lodges at Land Adj. Park Lane Court Rossett LL12 0BQ		
Drawn	C.L.B.	Checked	C.B.
Date	07/10/23		
Scale	1:200		
Drawn No.	894/L(9)01		
Revision	F		