


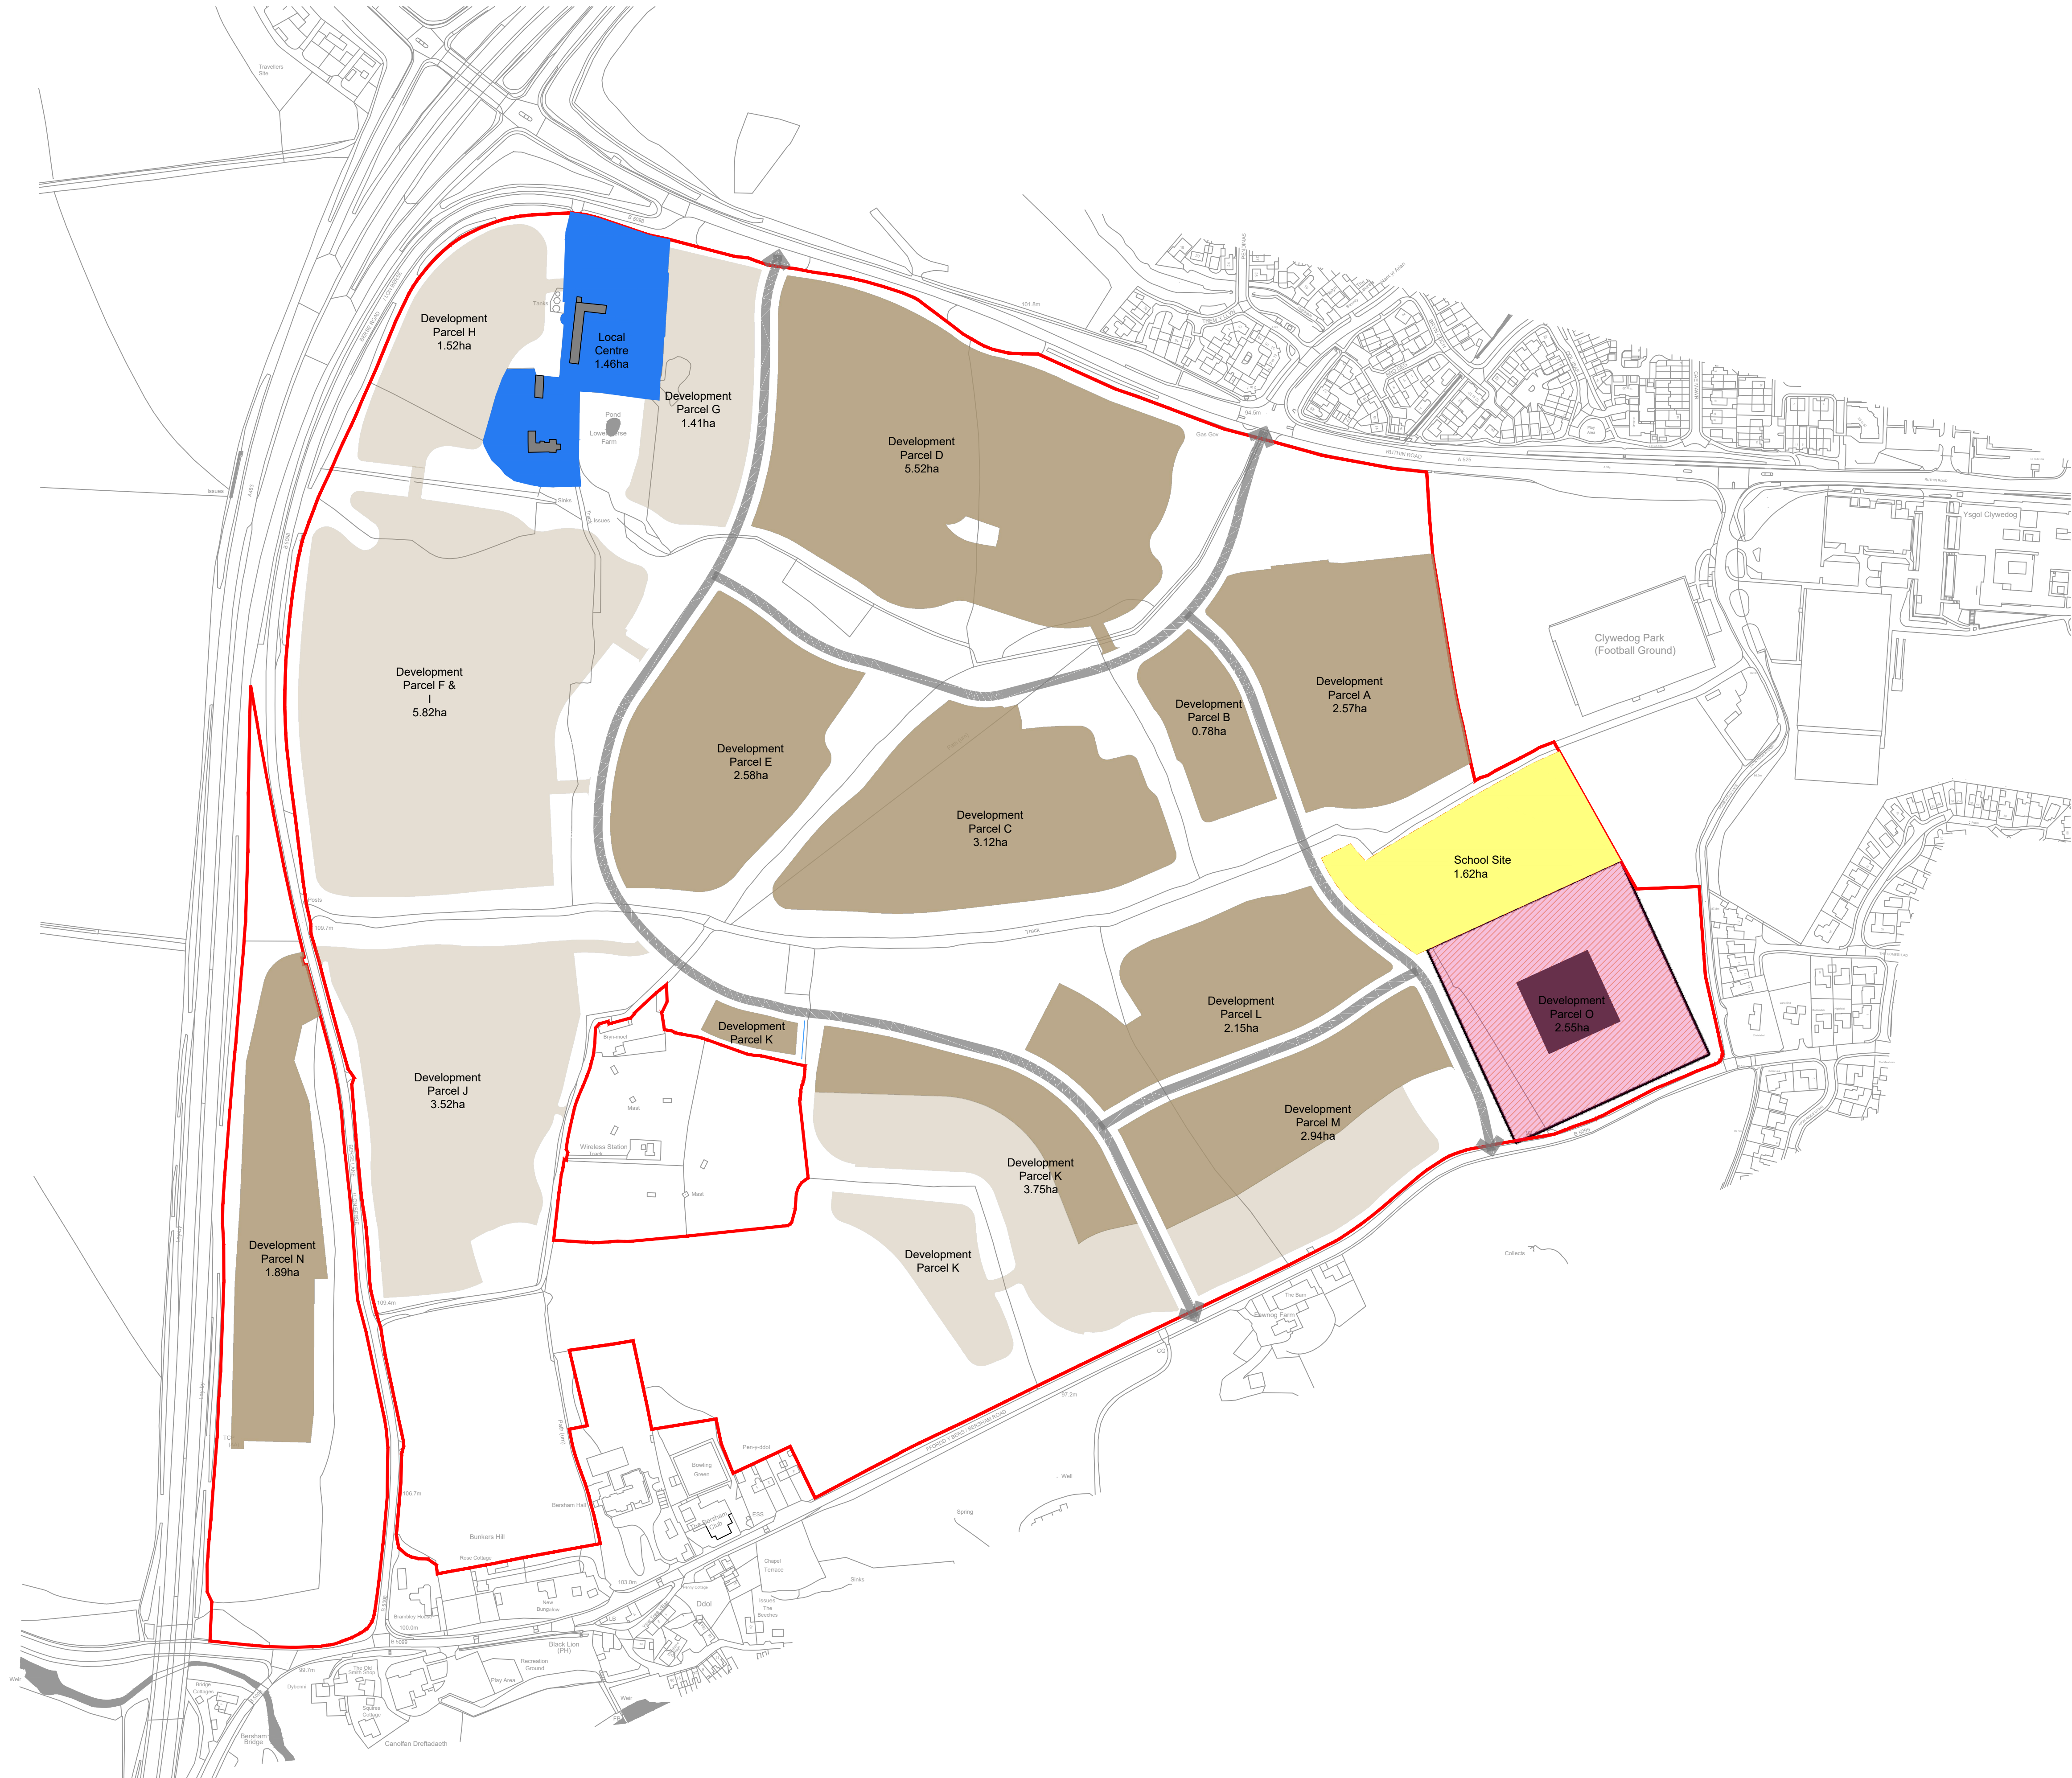

Key

Existing

- Application Boundary (72.85ha)
- Existing Buildings Retained

Proposed

- Residential Development at up to 40dph and up to 3 storeys high with 12m maximum ridge height (21.61ha)
- Residential Development at up to 35dph and up to 2 storeys high with 10m maximum ridge height (15.96ha)
- Wastewater Treatment Plant (if necessary) with 50m easement, or if not necessary, then Residential Development at up to 38dph and up to 2 storeys (10m) high (2.55ha)
- Primary School Site up to 2FE and up to 2 storeys high (1.62ha)
- Local Centre with possible nursery, shops, café, public house and community facilities 1 storey high and up to 7m ridge height (1.46ha)
- Spine Road

Ordnance Survey, © Crown Copyright 2021. All rights reserved. Licence number 100022452

Contains Natural Resources Wales information © Natural Resources Wales and Database Right. All rights reserved. Contains Ordnance Survey data. Ordnance Survey Licence number 100019741. Crown Copyright and Database Right.

© 2022 Wrexham County Borough Council

E	Key updated	NKH	NKH	18/08/23
D	Removal of WG highway scheme	EL	NKH	18/05/23
C	Parcel L and key updated	NKH	NKH	01/02/23
B	Key updated	NKH	NKH	09/12/22
A	WWTW/Resi Colour update	AJG	NKH	08/12/22
Rev	Description	Drawn	Approved	Date



THE ENVIRONMENT PARTNERSHIP

Genesis Centre, Birchwood Science Park, Warrington WA3 7BH
Tel 01925 844004 e-mail tep@tep.uk.com www.tep.uk.com

Project
Lower Berse Farm, Ruthin Road, Wrexham

Title
Parameter Plan - Land Use, Building Heights and Densities

Drawing Number
D9730.009E

Scale 1:2500 @ A1	Date 08/12/2022
Drawn AJG	Checked NKH
	Approved NKH