


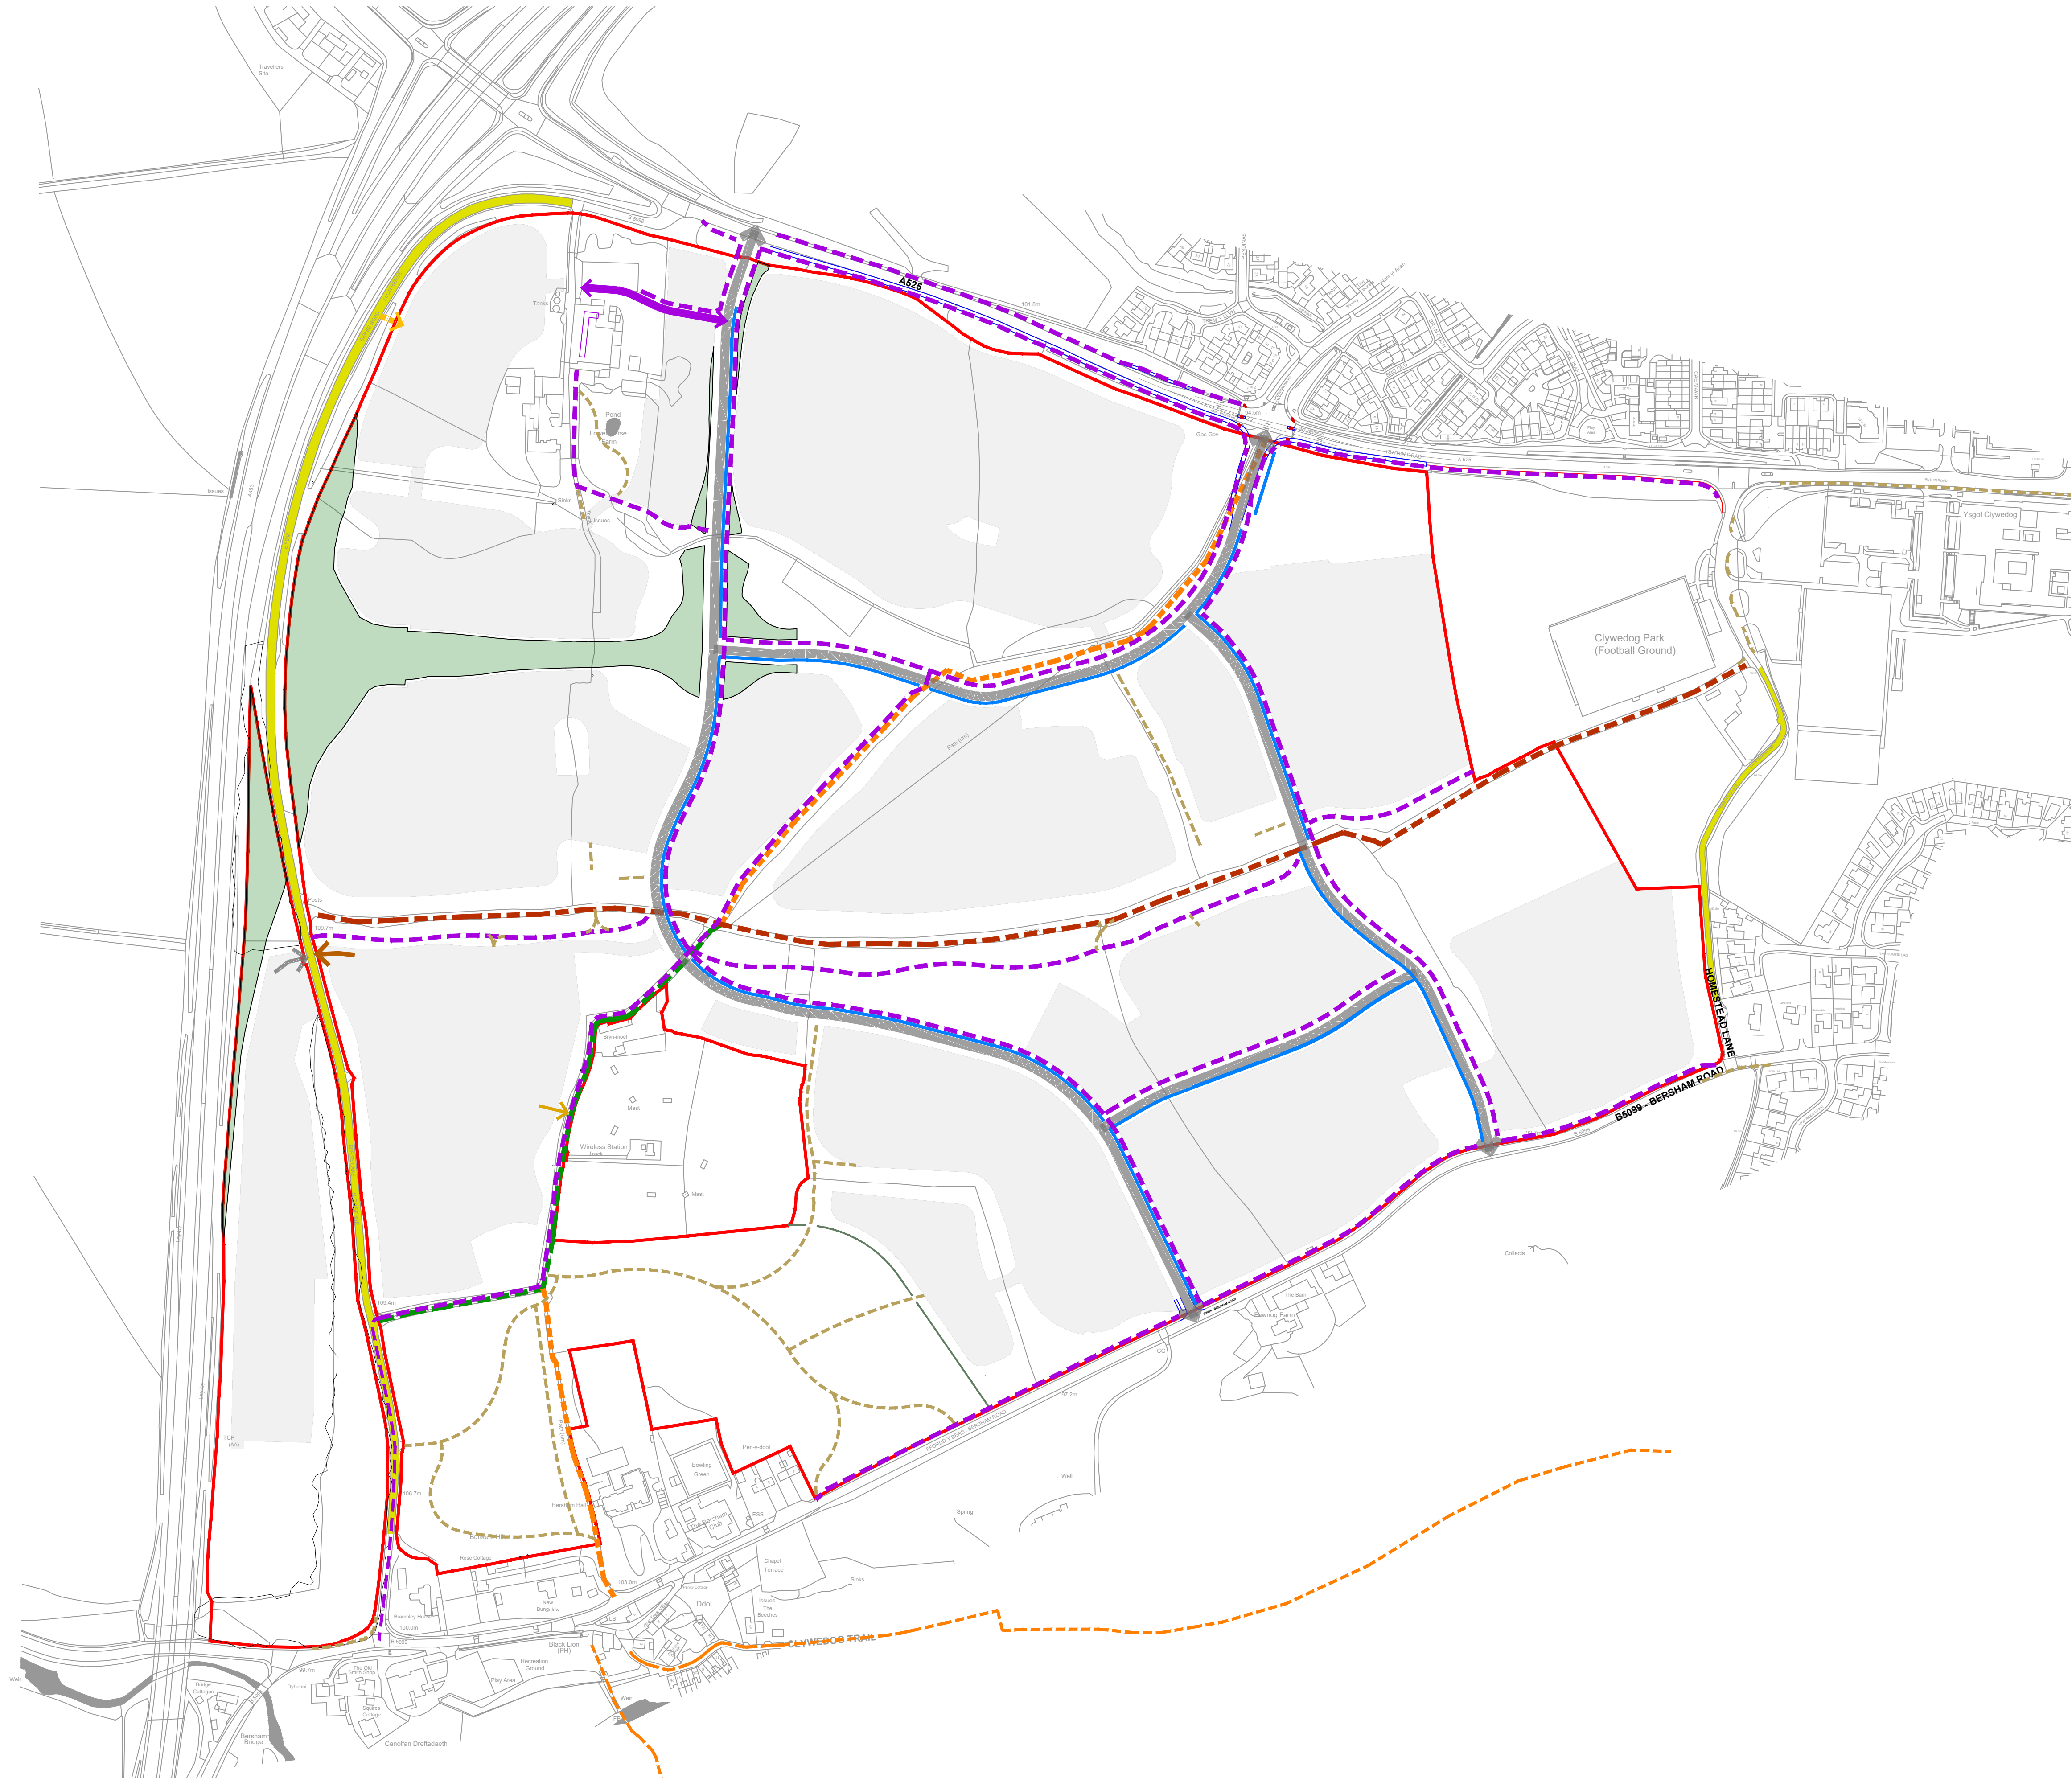

- Key**
- Existing**
- Application Boundary (72.85ha)
 - Public Right of Way (PRoW) Footpath
 - Public Right of Way (PRoW) Bridleway
 - Public Right of Way (PRoW) BOAT
- Proposed**
- Spine Road
 - Emergency Access
 - Walking Route
 - Walking and Cycling Route
 - Roadside Scales
 - Land Reserved for Potential Future Highways Scheme (2.54ha excluding spine road)
 - Access to Western Parcel N
 - Potential Access/Interconnectivity between development either side of Berse Lane if Berse Lane closed and becomes a Greenway, or Emergency Access and pedestrian cycle connection to east parcel
 - Access to Local Centre
 - Potential new access to existing dwelling Bryn-moel and Telecoms Masts
 - Potential opportunity for closure of Berse Lane and Homestead Lane to vehicles to create Greenway for pedestrians and cyclists

Ordnance Survey, © Crown Copyright 2021. All rights reserved. Licence number 100022432

Contains Natural Resources Wales information © Natural Resources Wales and Database Right. All rights reserved. Contains Ordnance Survey Data. Ordnance Survey Licence number 100037541. Crown Copyright and Database Right.

© 2022 Wrexham County Borough Council

D	Active Travel updates	SO	NKH	16/07/24
C	Active Travel updates	NKH	NKH	26/06/24
B	Updates in relation to land for future highways scheme and removal of WWTW	SO	NKH	12/06/24
A	Removal of WG highway scheme	EL	NKH	18/05/23
Rev	Description	Drawn	Approved	Date



THE ENVIRONMENT PARTNERSHIP

Genesis Centre, Birchwood Science Park, Warrington WA3 7BH
Tel 01925 844004 e-mail tep@tep.uk.com www.tep.uk.com

Project
Lower Berse Farm, Ruthin Road, Wrexham

Title
Parameter Plan - Access and Movement

Drawing Number
D9730.011D

Scale 1:2500 @ A1	Date 07/12/2022
Drawn AJG	Checked NKH
	Approved NKH