


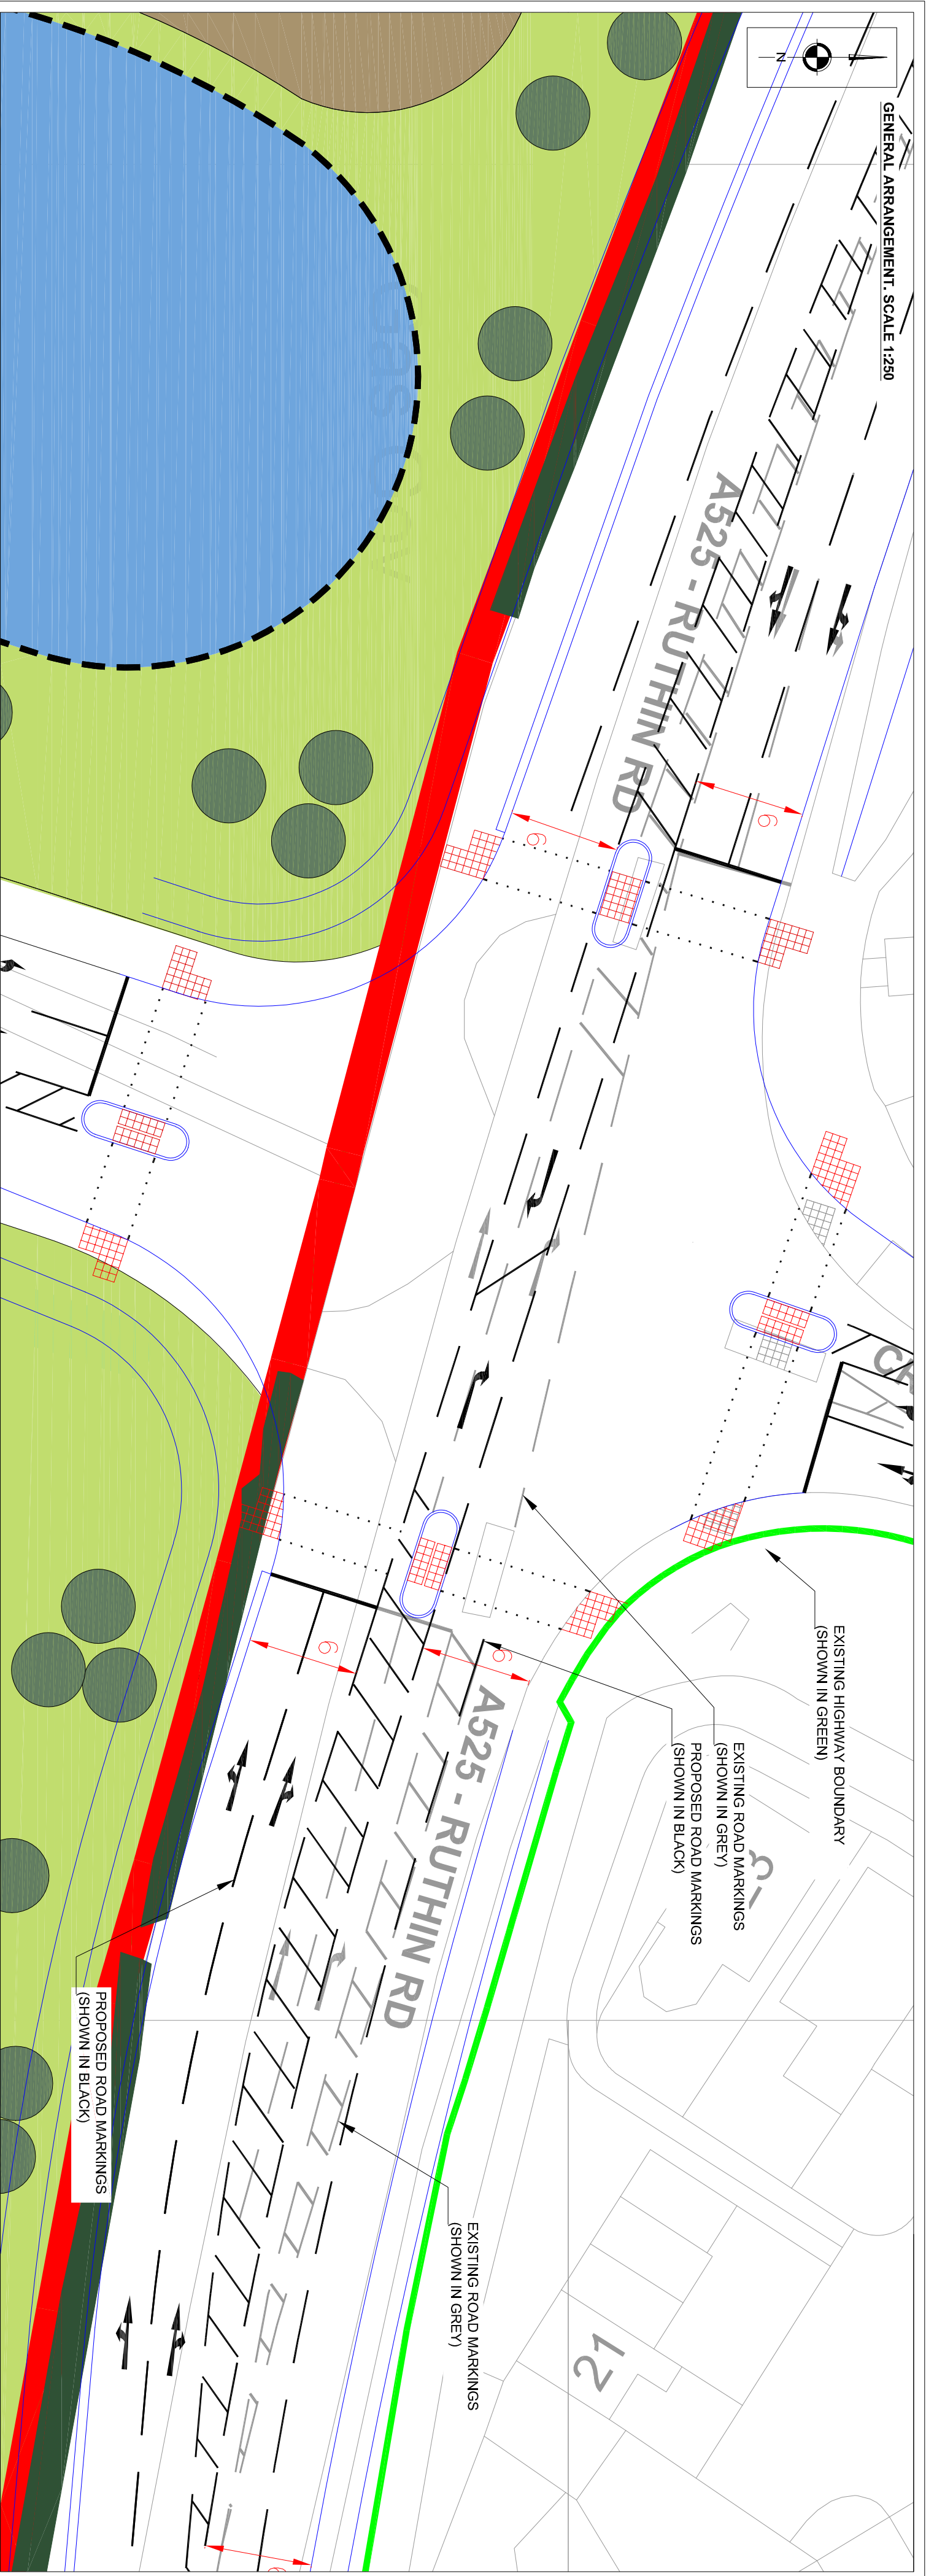

REVISIONS

REV	DESCRIPTION	DATE	BY
-	-	-	-

SC|P

Transportation Planning : Infrastructure Design

Colwyn Chambers, 19 York Street, Manchester, M2 3BA, Tel 0161 832 4400.
www.scptransport.co.uk, Email info@scptransport.co.uk

Client Name:

Project Title:

RUTHIN ROAD, WREXHAM

Drawing Title:

A525 / CROESNEWYDD RD SIGNAL JUNCTION IMPROVEMENT SCHEME

Date:	Drawn By:	BA
01.07.2024	Checked:	LB
AS STATED @ A2	Approved:	-
PLANNING	Unapproved:	-
Drawing No.	Rev:	-
SCP/210187/AC01		