



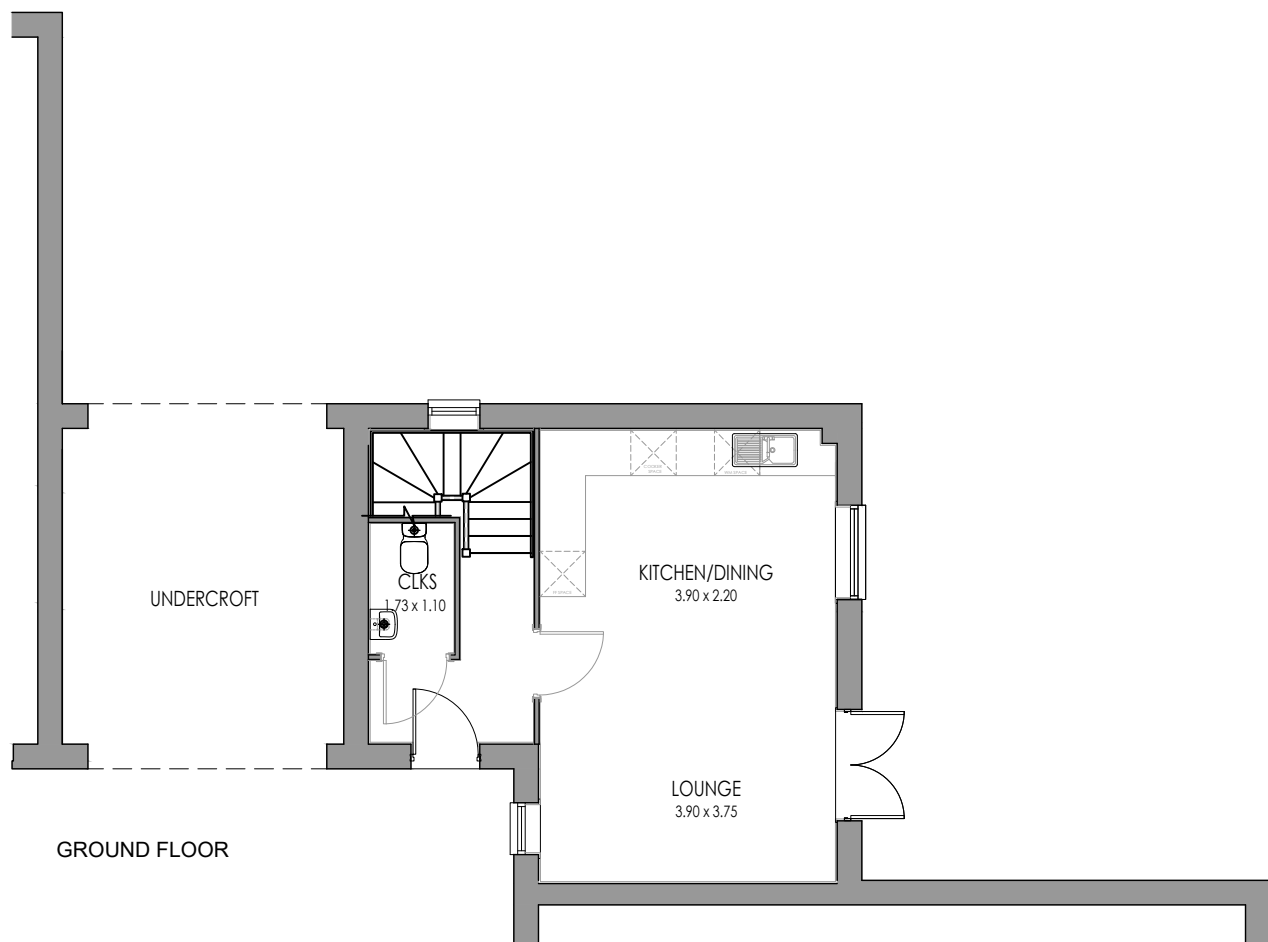

Rev:	Description:	Date:

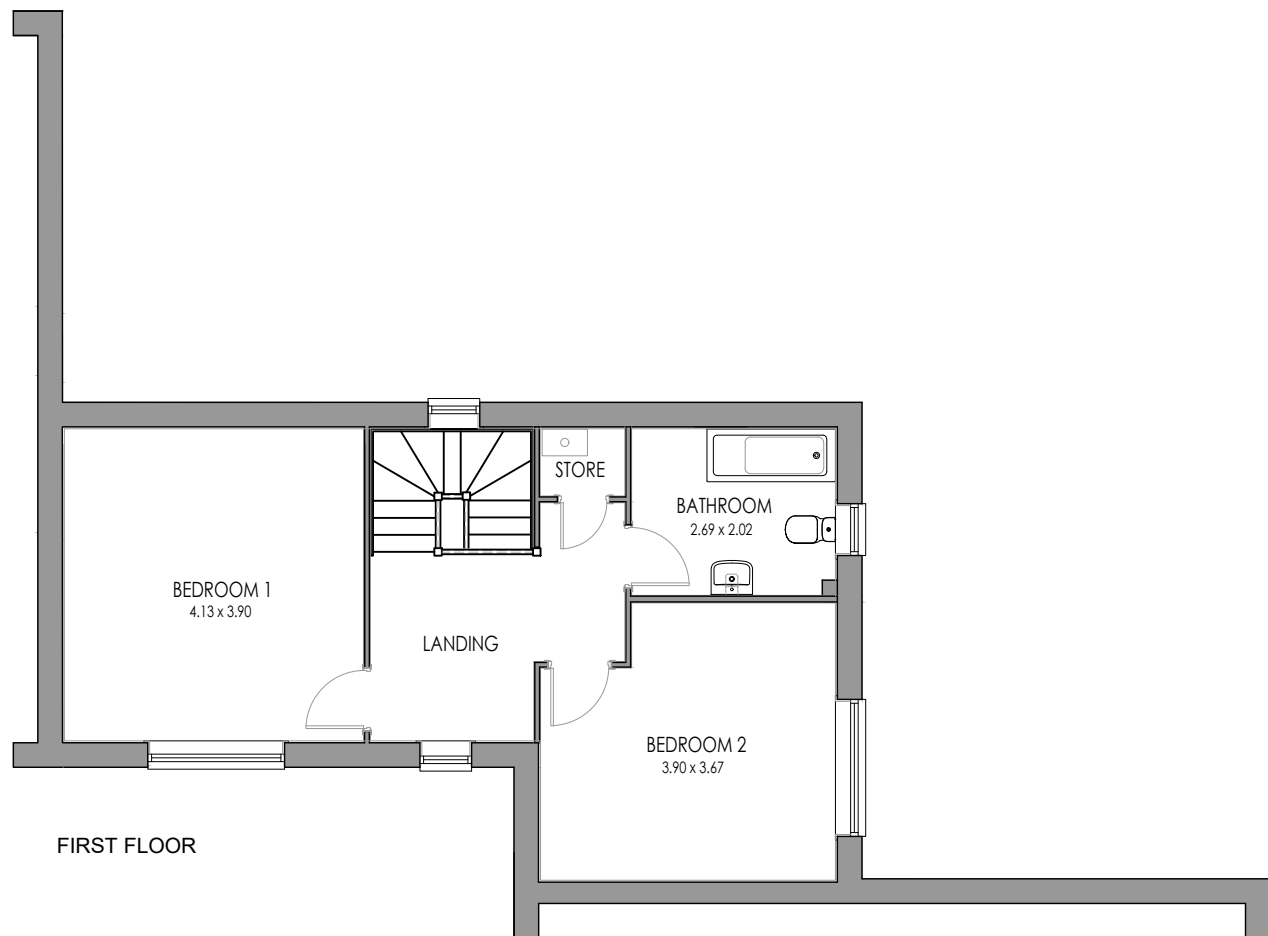

Castle Green Homes,
Unit 20,
St. Asaph Business Park,
Ffordd Richard Davies, St Asaph,
Denbighshire. LL17 0LJ.
Tel. 01745 536677

Site:	
Title:	4P2B Floor Plans
Scale:	1:100 @ A3
Date:	02.11.22
Ref:	PL01
Rev:	-




FRONT ELEVATION



SIDE ELEVATION



SIDE ELEVATION

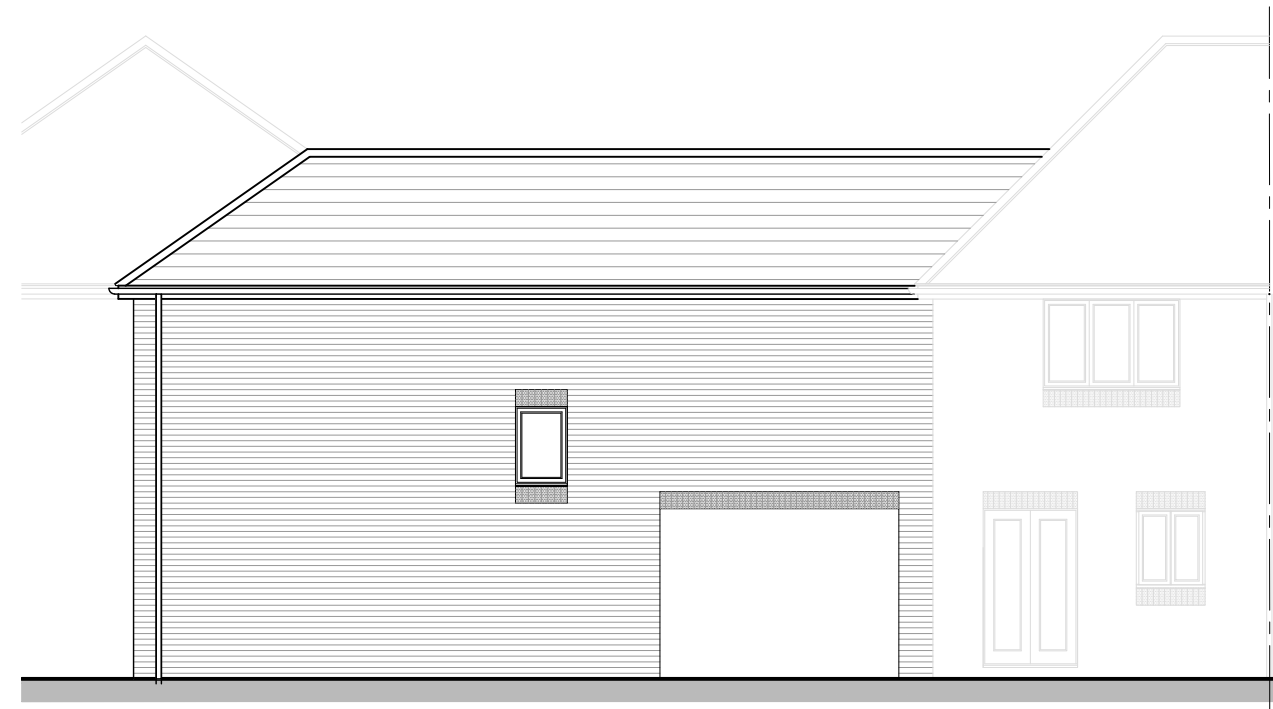


REAR ELEVATION

Rev:	Description:	Date:



Castle Green Homes,
Unit 20,
St. Asaph Business Park,
Ffordd Richard Davies, St Asaph,
Denbighshire. LL17 0LJ.
Tel. 01745 536677

Site:	
Title: 4P2B Elevations (Brick)	
Scale: 1:100 @ A3	Date: 02.11.22
Ref: PL02	Rev: -

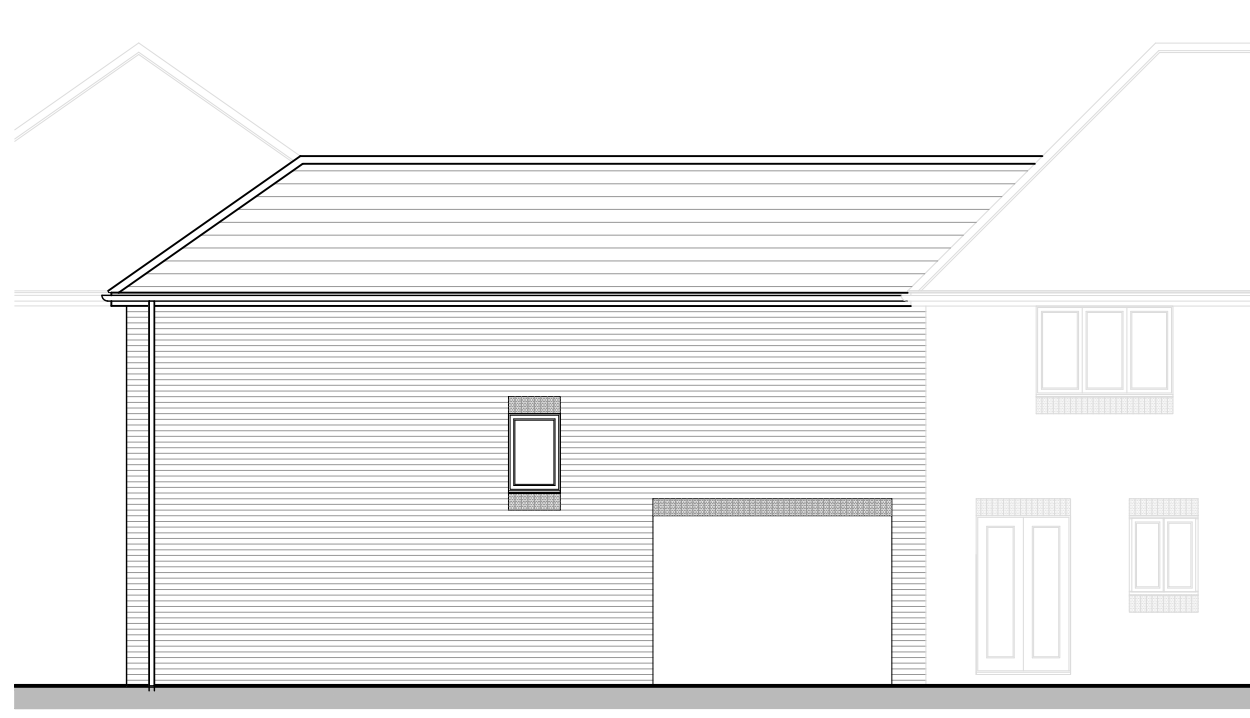


Rev:	Description:	Date:



Castle Green Homes,
Unit 20,
St. Asaph Business Park,
Ffordd Richard Davies, St Asaph,
Denbighshire. LL17 0LJ.
Tel. 01745 536677

Site:	
Title: 4P2B Elevations (Render)	
Scale: 1:100 @ A3	Date: 02.11.22
Ref: PL03	Rev: -

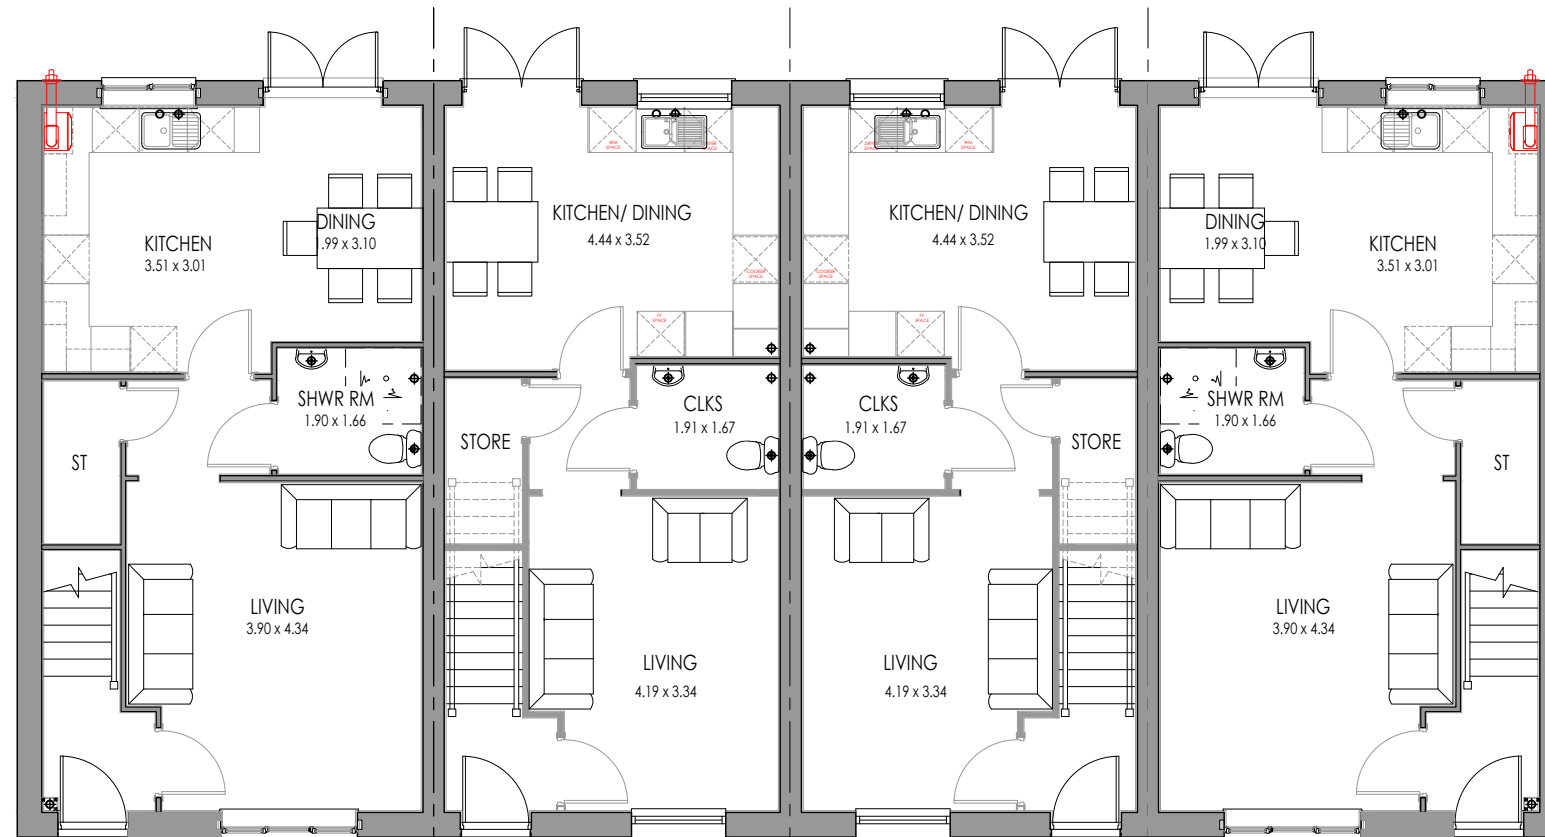


5P3B END AS
GROUND FLOOR

4P2B MID AS
GROUND FLOOR

4P2B END OPP
GROUND FLOOR

5P3B END AS
GROUND FLOOR

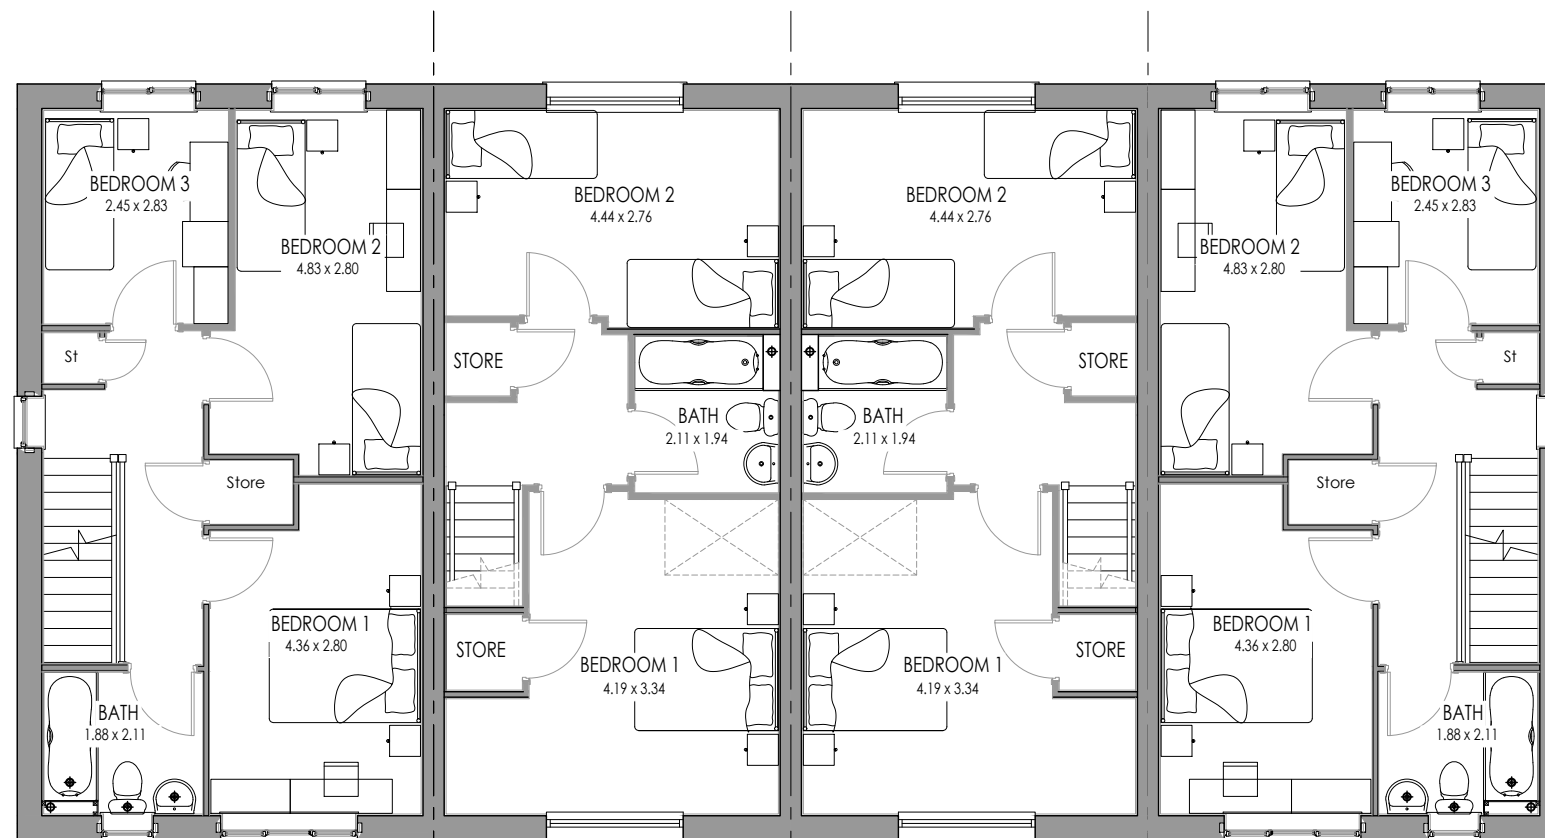

5P3B END AS
FIRST FLOOR

4P2B MID AS
FIRST FLOOR

4P2B END OPP
FIRST FLOOR

5P3B END AS
FIRST FLOOR

Rev:	Description:	Date:



Castle Green Homes,
Unit 20,
St. Asaph Business Park,
Ffordd Richard Davies, St Asaph,
Denbighshire. LL17 0LJ.
Tel. 01745 536677

Site:	
Title:	5P3B 4P2B 4 Block Plans
Scale:	1:100 @ A3
Date:	02.11.22
Ref:	PL01
Rev:	-



5P3B END AS
FRONT ELEVATION

4P2B MID AS

4P2B MID OPP

5P3B END OPP



5P3B END AS
SIDE ELEVATION



5P3B END OPP
REAR ELEVATION

4P2B MID OPP

4P2B MID AS

5P3B END AS



5P3B END AS
SIDE ELEVATION

Rev:	Description:	Date:



Castle Green Homes,
Unit 20,
St. Asaph Business Park,
Ffordd Richard Davies, St Asaph,
Denbighshire. LL17 0LJ.
Tel. 01745 536677

Site:	
Title:	5P3B 4P2B 4 Block Plans
Scale:	1:100 @ A3
Date:	02.11.22
Ref:	PL01
Rev:	-




5P3B END AS
FRONT ELEVATION

4P2B MID AS

4P2B MID OPP

4P2B MID OPP

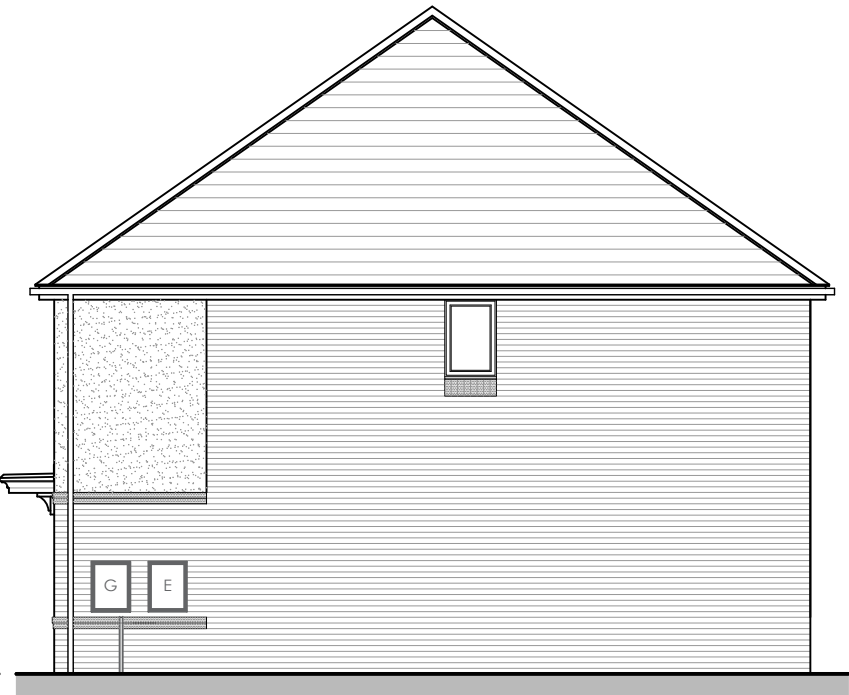

5P3B END AS
SIDE ELEVATION




5P3B END OPP
REAR ELEVATION

4P2B MID OPP

4P2B MID AS

5P3B END AS

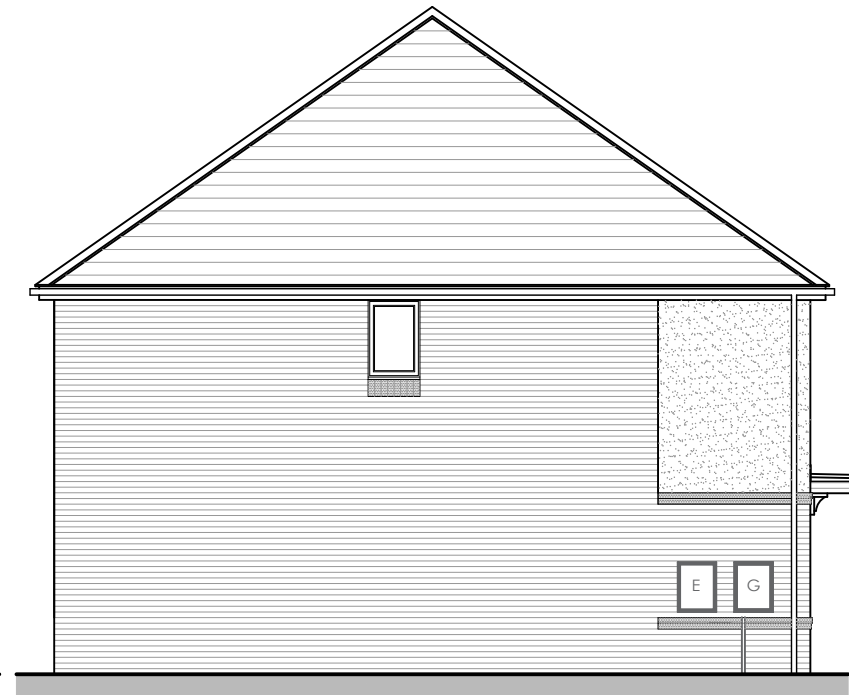


5P3B END AS
SIDE ELEVATION

Rev:	Description:	Date:




Castle Green Homes,
Unit 20,
St. Asaph Business Park,
Ffordd Richard Davies, St Asaph,
Denbighshire. LL17 0LJ.
Tel. 01745 536677

Site:	
Title:	5P3B 4P2B 4 Block Plans
Scale:	1:100 @ A3
Date:	02.11.22
Ref:	PL01
Rev:	-

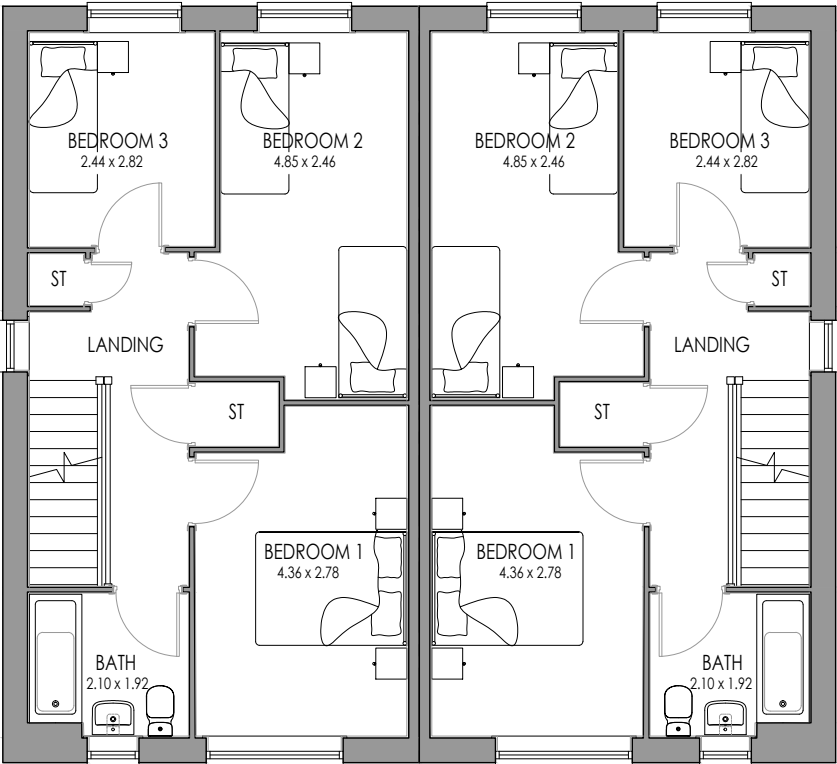

5P3B END AS
FIRST FLOOR

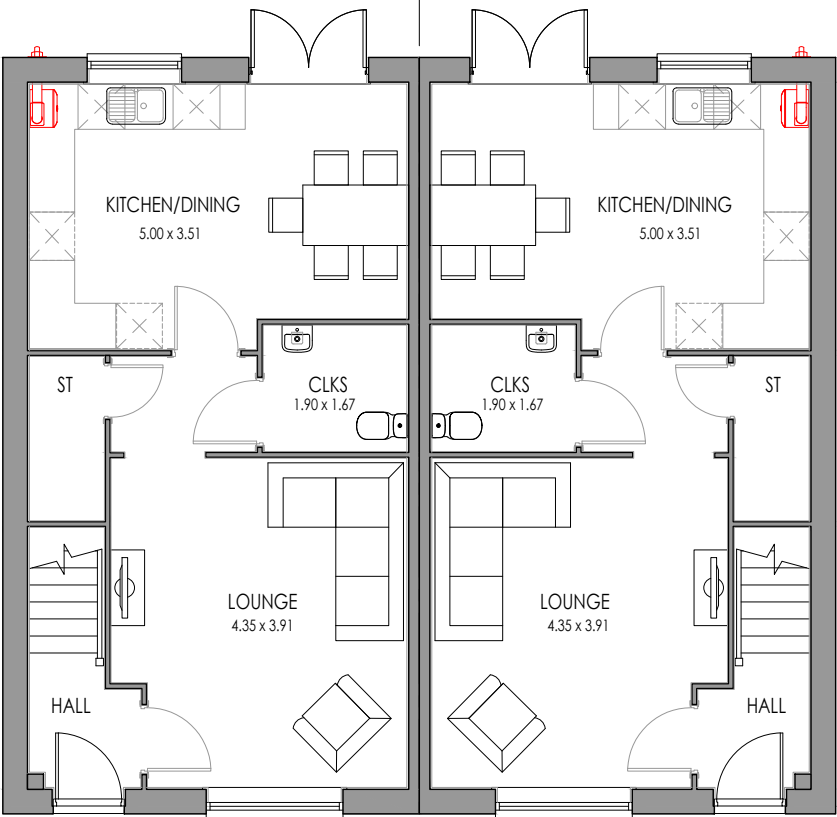

5P3B END AS
GROUND FLOOR

Rev:	Description:	Date:
 Castle Green Homes, Unit 20, St. Asaph Business Park, Ffordd Richard Davies, St Asaph, Denbighshire. LL17 0LJ. Tel. 01745 536677		
Site:		
Title: 5P3B Semi Plans		
Scale: 1:100 @ A3	Date: 02.11.22	
Ref: PL01	Rev: -	



5P3B END AS
FRONT ELEVATION



5P3B END AS
SIDE ELEVATION



5P3B END AS
REAR ELEVATION



5P3B END AS
SIDE ELEVATION

Rev:	Description:	Date:



Castle Green Homes,
Unit 20,
St. Asaph Business Park,
Ffordd Richard Davies, St Asaph,
Denbighshire. LL17 0LJ.
Tel. 01745 536677

Site:	
Title:	5P3B Semi Elevations (Brick)
Scale:	1:100 @ A3
Date:	02.11.22
Ref:	PL02
Rev:	-




5P3B END
FRONT ELEVATION



5P3B END AS
SIDE ELEVATION



5P3B END AS
REAR ELEVATION

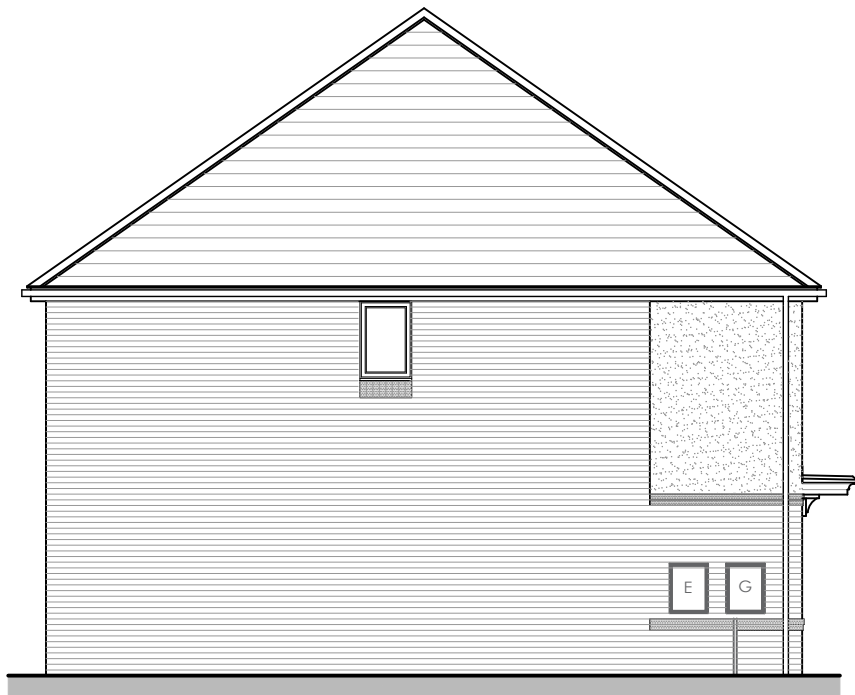


5P3B END AS
SIDE ELEVATION

Rev:	Description:	Date:




Castle Green Homes,
Unit 20,
St. Asaph Business Park,
Ffordd Richard Davies, St Asaph,
Denbighshire. LL17 0LJ.
Tel. 01745 536677

Site:	
Title:	5P3B Semi Elevations (Render)
Scale:	1:100 @ A3
Date:	02.11.22
Ref:	PL02
Rev:	-

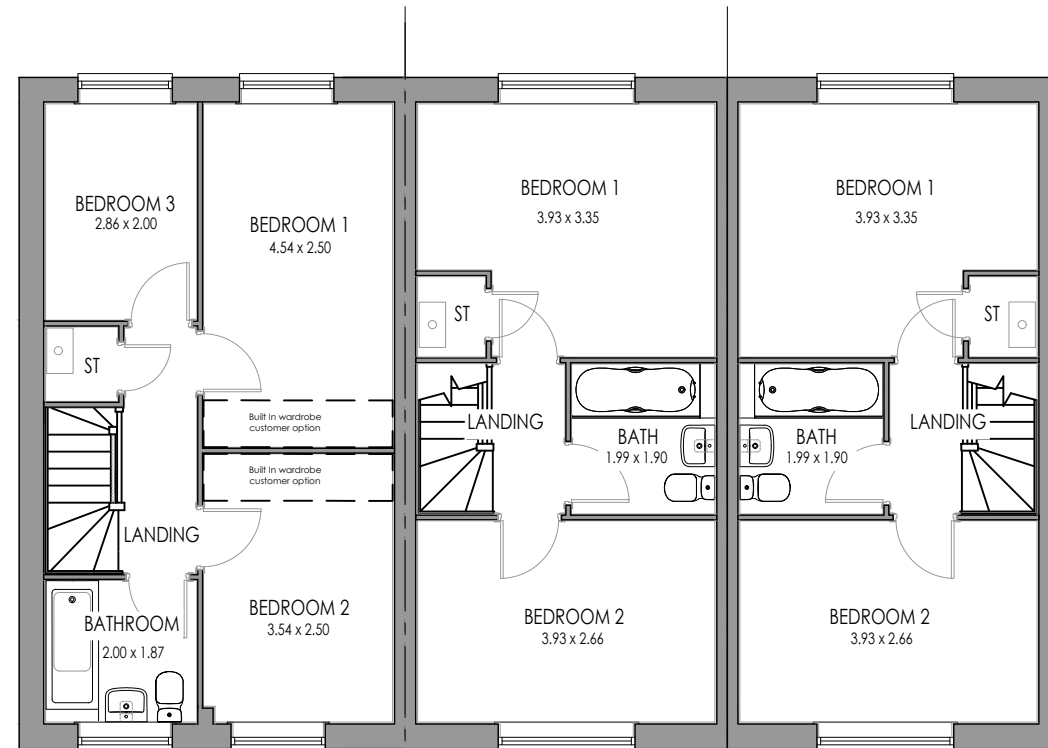

FIRST FLOOR

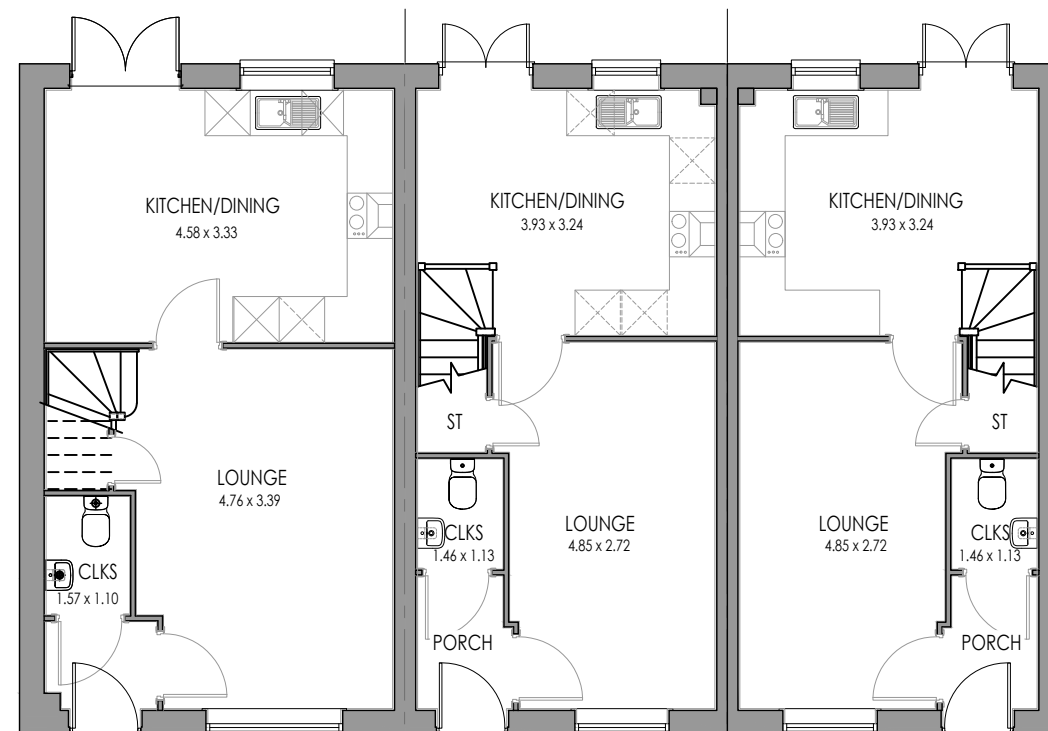

GROUND FLOOR

Rev:	Description:	Date:
 Castle Green Homes, Unit 20, St. Asaph Business Park, Ffordd Richard Davies, St Asaph, Denbighshire. LL17 0LJ. Tel. 01745 536677		
Site:		
Title:		
Highfield Oakley 3 Block Floor Plans		
Scale:	Date:	
1:100 @ A3	02.11.22	
Ref:	Rev:	
HIGHOAK. PL01	-	

Rev:	Description:	Date:




FRONT ELEVATION
HB1



SIDE ELEVATION
HB1



REAR ELEVATION

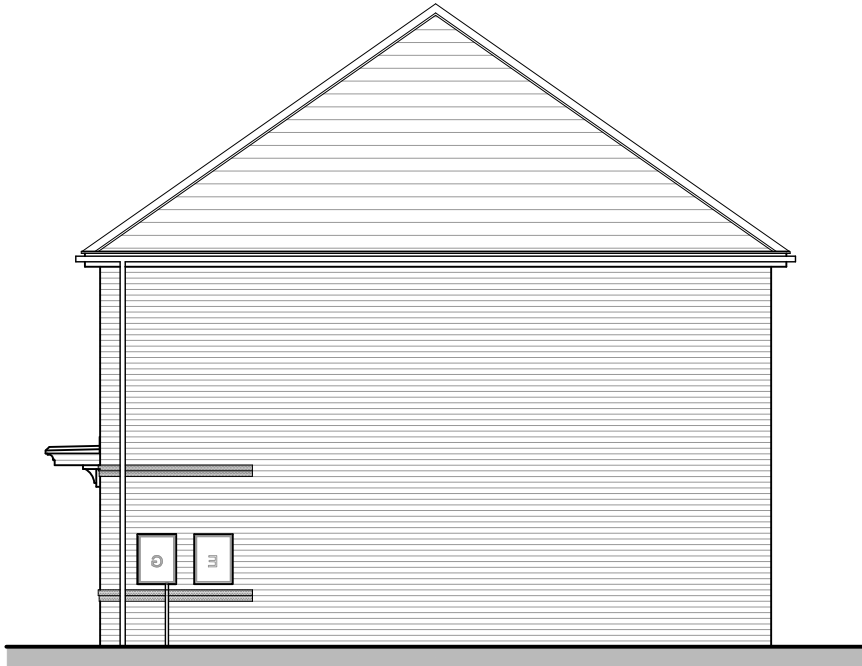

SIDE ELEVATION
HB1




Castle Green Homes,
Unit 20,
St. Asaph Business Park,
Ffordd Richard Davies, St Asaph,
Denbighshire. LL17 0LJ.
Tel. 01745 536677

Site:	
Title:	Highfield Oakley 3 Block Elevations (Brick)
Scale:	1:100 @ A3
Date:	02.11.22
Ref:	HIGHOAK. PL02
Rev:	-

Rev:	Description:	Date:



FRONT ELEVATION
HR1

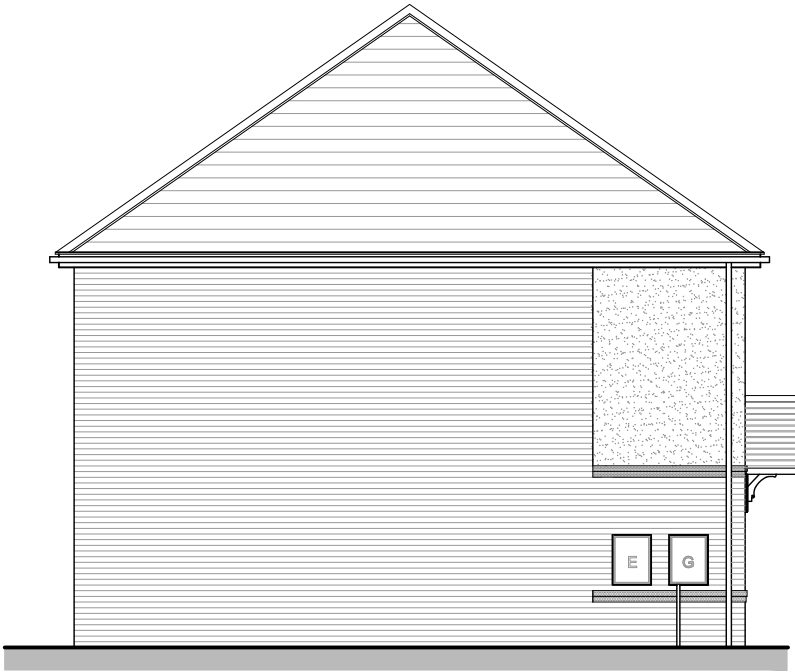

SIDE ELEVATION
HR1



REAR ELEVATION




SIDE ELEVATION
HB1




Castle Green Homes,
Unit 20,
St. Asaph Business Park,
Ffordd Richard Davies, St Asaph,
Denbighshire. LL17 0LJ.
Tel. 01745 536677

Site:	
Title:	Highfield Oakley 3 Block Elevations (Render)
Scale:	1:100 @ A3
Date:	02.11.22
Ref:	HIGHOAK. PL03
Rev:	-

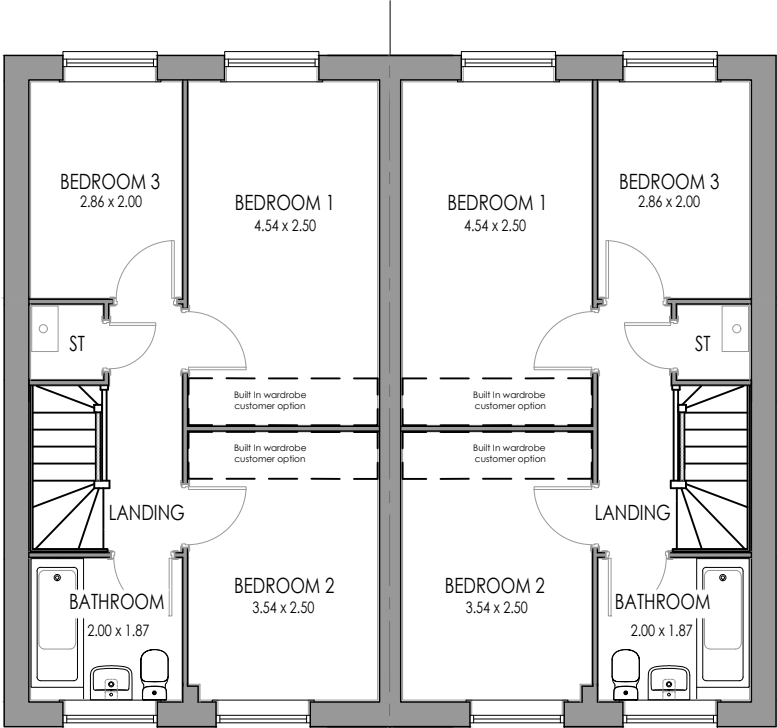

FIRST FLOOR

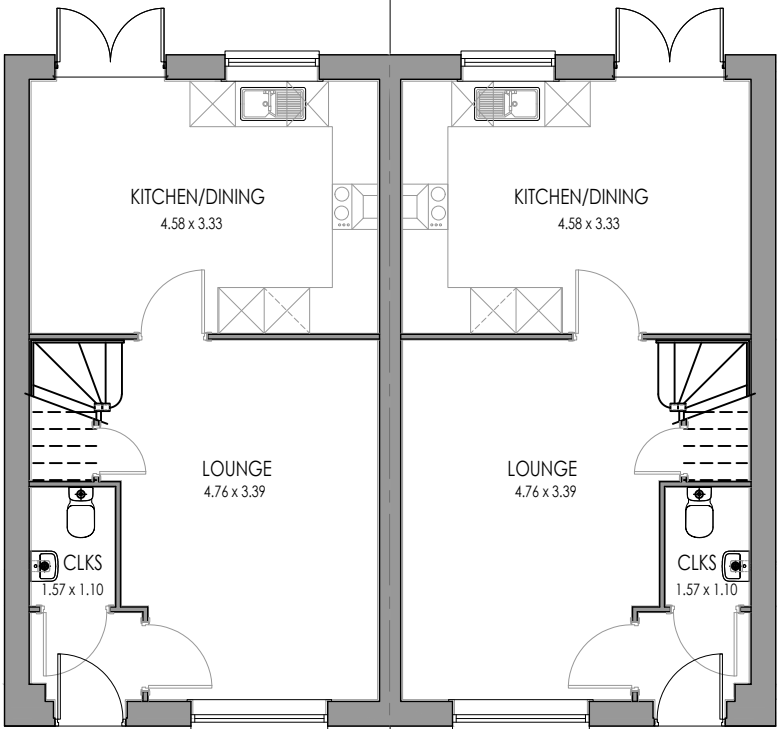


GROUND FLOOR

Rev:	Description:	Date:
 Castle Green Homes, Unit 20, St. Asaph Business Park, Ffordd Richard Davies, St Asaph, Denbighshire. LL17 0LJ. Tel. 01745 536677		
Site:		
Title: Highfield Semi Floor Plans		
Scale: 1:100 @ A3		Date: 02.11.22
Ref: HIGHSEMI. PL01		Rev: -



FRONT ELEVATION
HB1

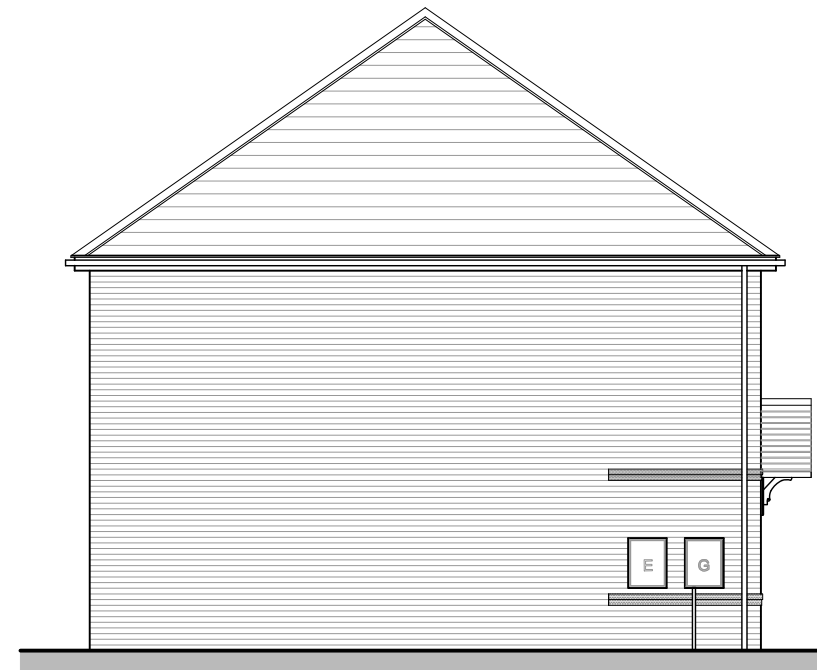

SIDE ELEVATION
HB1



REAR ELEVATION



SIDE ELEVATION
HB1

Rev:	Description:	Date:




Castle Green Homes,
Unit 20,
St. Asaph Business Park,
Ffordd Richard Davies, St Asaph,
Denbighshire. LL17 0LJ.
Tel. 01745 536677

Site:	
Title:	Highfield Semi Elevations (Brick)
Scale:	1:100 @ A3
Date:	02.11.22
Ref:	HIGHSEMI.PL02
Rev:	-



FRONT ELEVATION
HR1

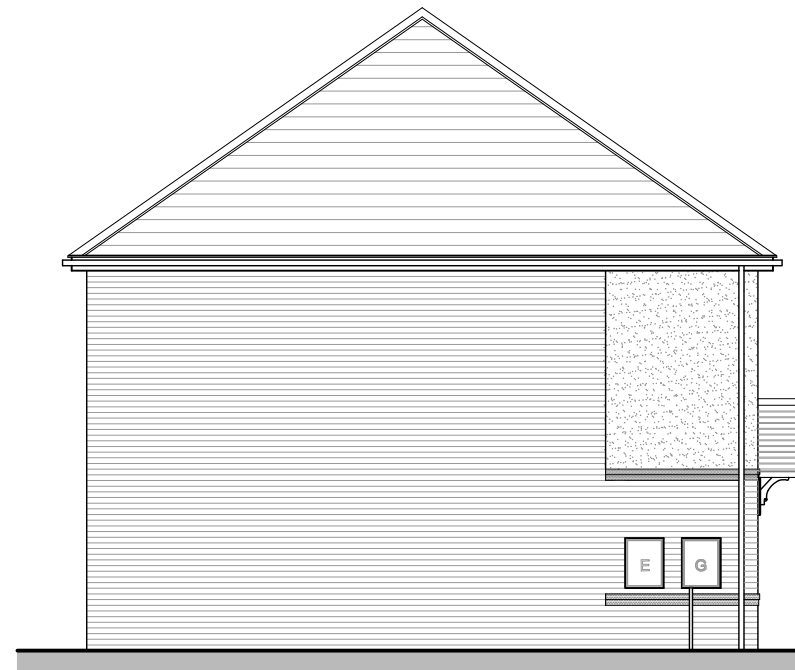

SIDE ELEVATION
HR1



REAR ELEVATION




SIDE ELEVATION
HB1

Rev:	Description:	Date:




Castle Green Homes,
Unit 20,
St. Asaph Business Park,
Ffordd Richard Davies, St Asaph,
Denbighshire. LL17 0LJ.
Tel. 01745 536677

Site:	
Title:	Highfield Semi Elevations (Render)
Scale:	1:100 @ A3
Date:	02.11.22
Ref:	HIGHSEMI.PL03
Rev:	-

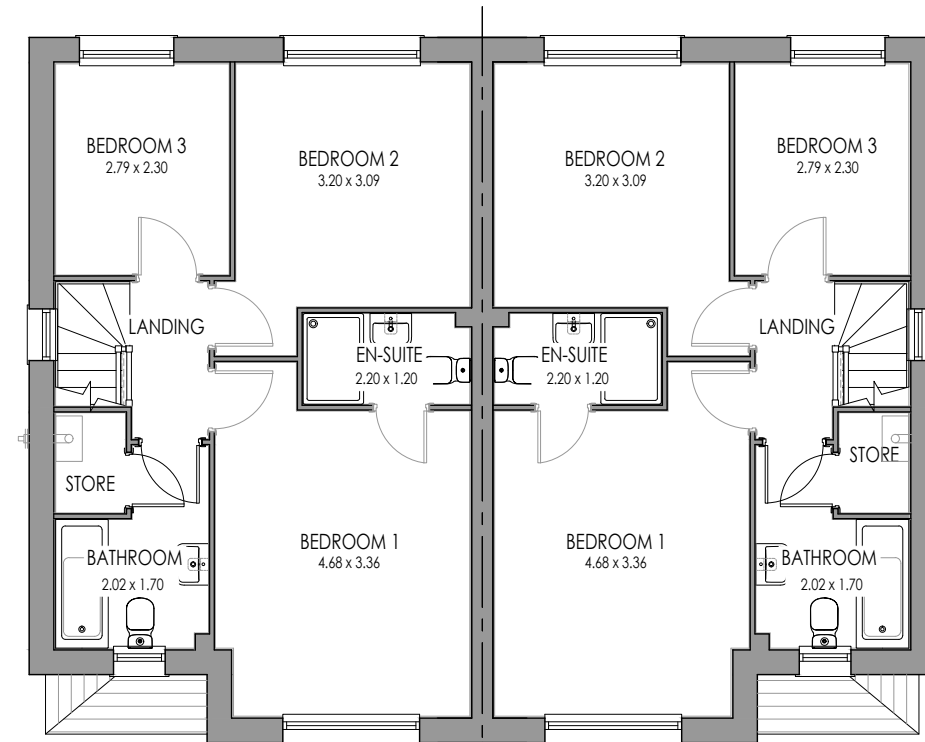

FIRST FLOOR

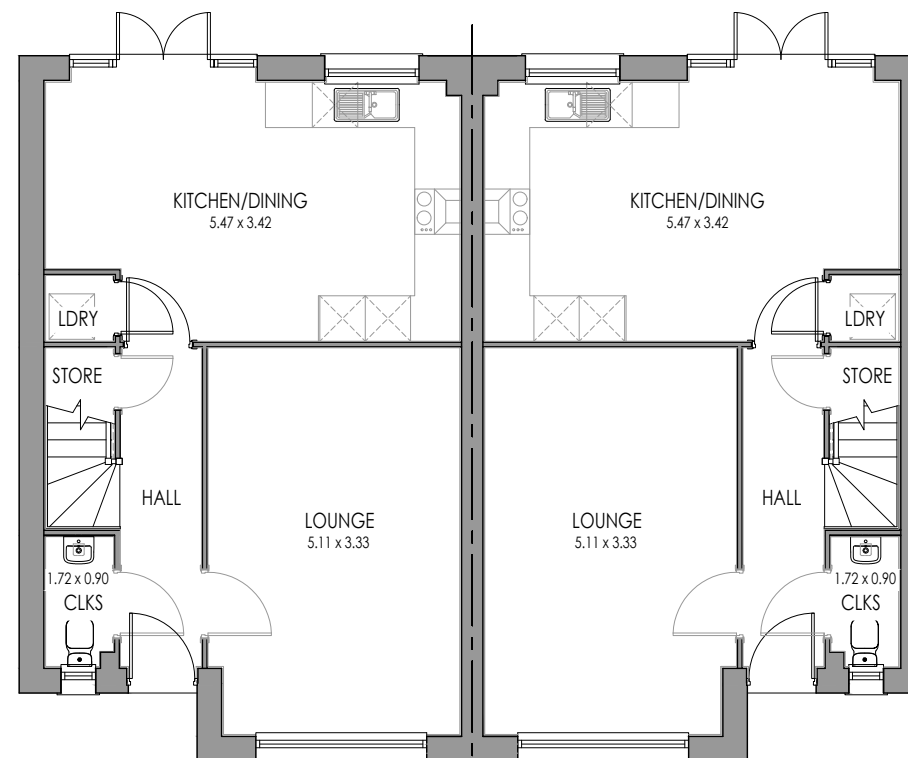

GROUND FLOOR

Rev:	Description:	Date:
 Castle Green Homes, Unit 20, St. Asaph Business Park, Ffordd Richard Davies, St Asaph, Denbighshire. LL17 0LJ. Tel. 01745 536677		
Site:		
Title:	Marlow Semi Floor Plans	
Scale:	1:100 @ A3	Date: 02.11.22
Ref:	MARLSEMI. PL01	Rev: -



FRONT ELEVATION



SIDE ELEVATION



REAR ELEVATION



SIDE ELEVATION

Rev:	Description:	Date:



Castle Green Homes,
Unit 20,
St. Asaph Business Park,
Ffordd Richard Davies, St Asaph,
Denbighshire. LL17 0LJ.
Tel. 01745 536677

Site:	
Title: Marlow Semi Elevations (Brick)	
Scale: 1:100 @ A3	Date: 02.11.22
Ref: MARLSEMI.PL02	Rev: -



FRONT ELEVATION



SIDE ELEVATION



REAR ELEVATION




SIDE ELEVATION

Rev:	Description:	Date:




Castle Green Homes,
Unit 20,
St. Asaph Business Park,
Ffordd Richard Davies, St Asaph,
Denbighshire. LL17 0LJ.
Tel. 01745 536677

Site:	
Title:	Marlow Semi Elevations (Render)
Scale:	1:100 @ A3
Date:	02.11.22
Ref:	MARLSEMI. PL03
Rev:	-

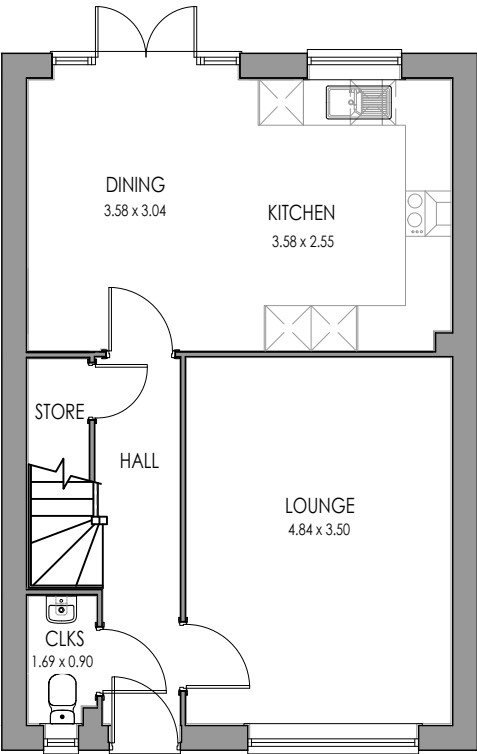

GROUND FLOOR

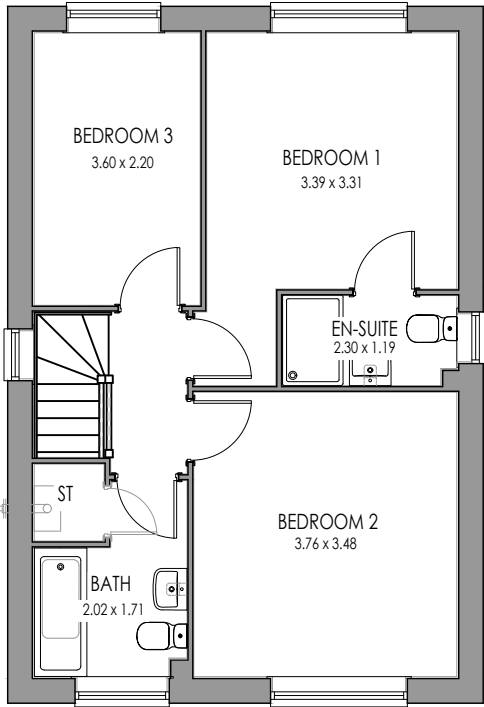

FIRST FLOOR

Rev:	Description:	Date:



Castle Green Homes,
Unit 20,
St. Asaph Business Park,
Ffordd Richard Davies, St Asaph,
Denbighshire. LL17 0LJ.
Tel. 01745 536677

Site:

Title:

Scale:

Date:

Ref:

Rev:




FRONT ELEVATION



SIDE ELEVATION



REAR ELEVATION

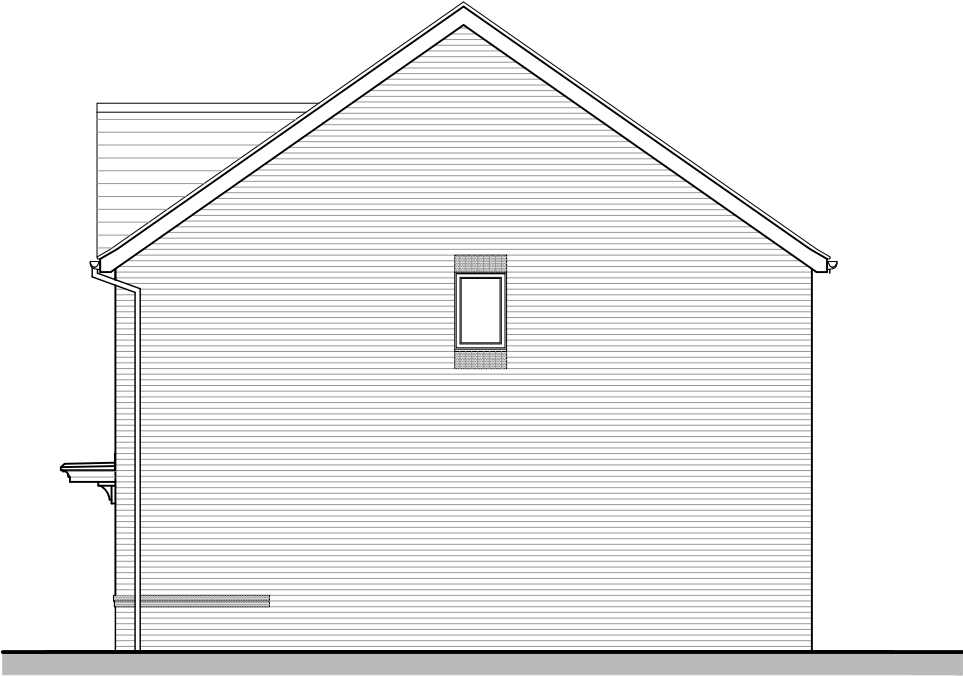

SIDE ELEVATION

Rev:	Description:	Date:



Castle Green Homes,
Unit 20,
St. Asaph Business Park,
Ffordd Richard Davies, St Asaph,
Denbighshire. LL17 0LJ.
Tel. 01745 536677

Site:	
Title:	Oxford Elevations (Brick)
Scale:	1:100 @ A3
Date:	02.11.22
Ref:	OXF. PL02
Rev:	-




FRONT ELEVATION



SIDE ELEVATION



REAR ELEVATION

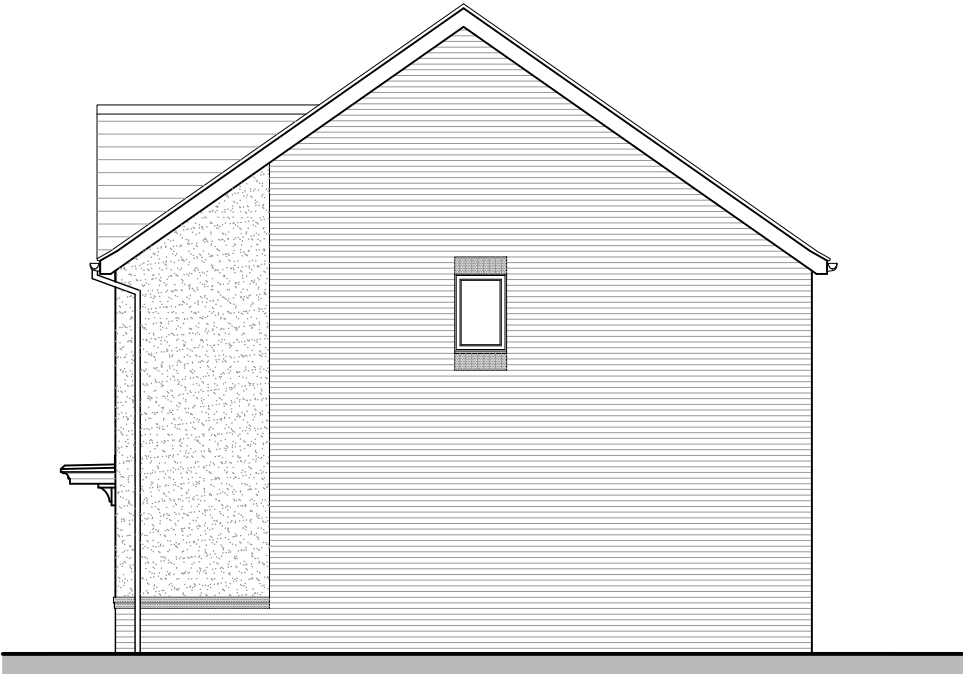



SIDE ELEVATION

Rev:	Description:	Date:



Castle Green Homes,
Unit 20,
St. Asaph Business Park,
Ffordd Richard Davies, St Asaph,
Denbighshire. LL17 0LJ.
Tel. 01745 536677

Site:	
Title: Oxford Elevations (Render)	
Scale: 1:100 @ A3	Date: 02.11.22
Ref: OXF. PL03	Rev: -

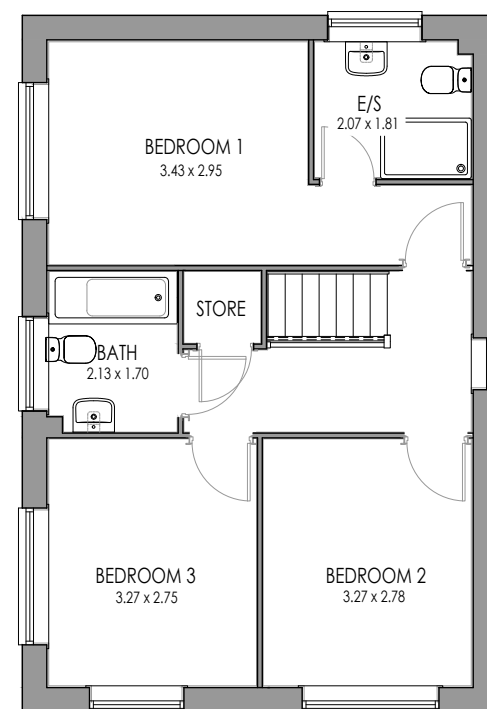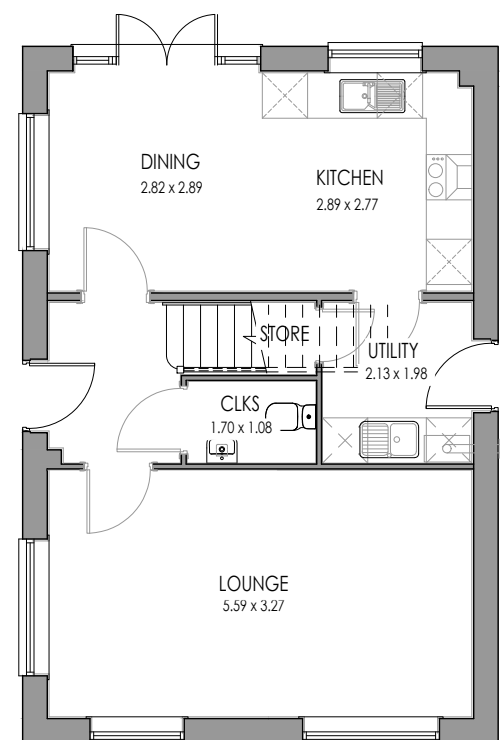

Rev:	Description:	Date:

 Castle Green Homes, Unit 20, St. Asaph Business Park, Ffordd Richard Davies, St Asaph, Denbighshire. LL17 0LJ. Tel. 01745 536677
--

Site:	
Title:	Henley Floor Plans
Scale:	1:100 @ A3
Date:	02.11.22
Ref:	HENL. PL01
Rev:	-



FRONT ELEVATION



SIDE ELEVATION



REAR ELEVATION



SIDE ELEVATION

Rev:	Description:	Date:



Castle Green Homes,
Unit 20,
St. Asaph Business Park,
Ffordd Richard Davies, St Asaph,
Denbighshire. LL17 0LJ.
Tel. 01745 536677

Site:	
-------	--

Title:	Henley Elevations (Brick)
--------	---------------------------

Scale:	1:100 @ A3
--------	------------

Date:	02.11.22
-------	----------

Ref:	HENL. PL02
------	------------

Rev:	-
------	---



FRONT ELEVATION



SIDE ELEVATION



REAR ELEVATION




SIDE ELEVATION

Rev:	Description:	Date:




Castle Green Homes,
Unit 20,
St. Asaph Business Park,
Ffordd Richard Davies, St Asaph,
Denbighshire. LL17 0LJ.
Tel. 01745 536677

Site:	
Title:	Henley Floor Elevations (Render)
Scale:	1:100 @ A3
Date:	02.11.22
Ref:	HENL. PL03
Rev:	-

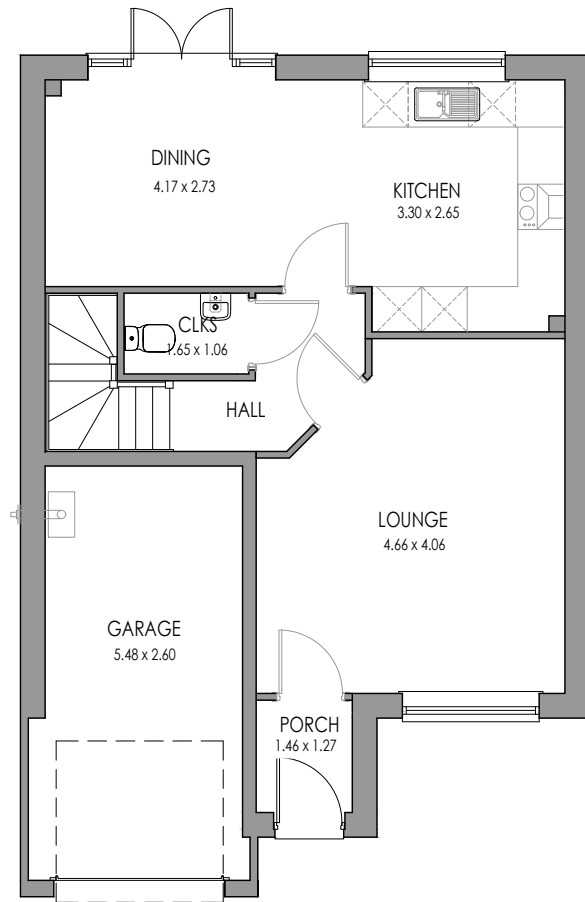

GROUND FLOOR

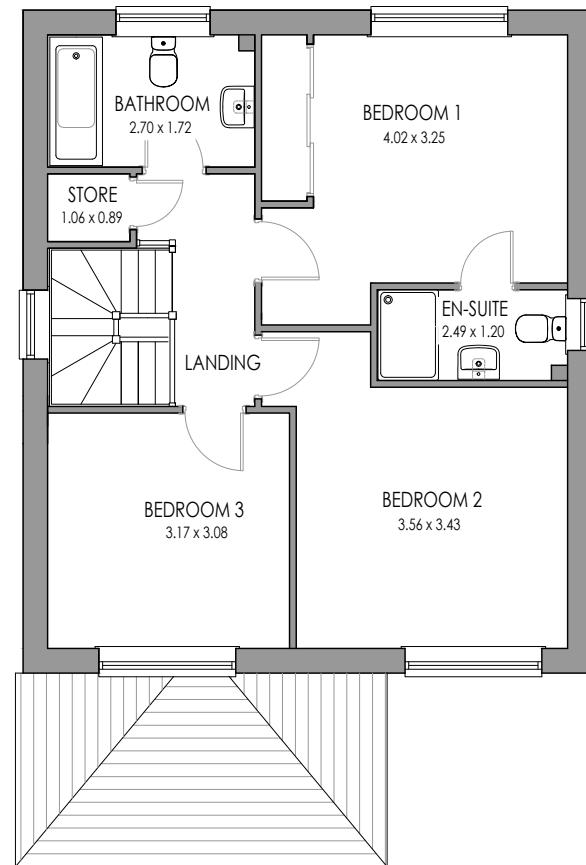

FIRST FLOOR

Rev:	Description:	Date:



Castle Green Homes,
Unit 20,
St. Asaph Business Park,
Ffordd Richard Davies, St Asaph,
Denbighshire. LL17 0LJ.
Tel. 01745 536677

Site:					
	-				
Title:					
Evesham Floor Plans					
Scale:			Date:		
1:100 @ A3		02.11.22			
Ref:			Rev:		
EVE. PL01		-			




FRONT ELEVATION



SIDE ELEVATION



REAR ELEVATION

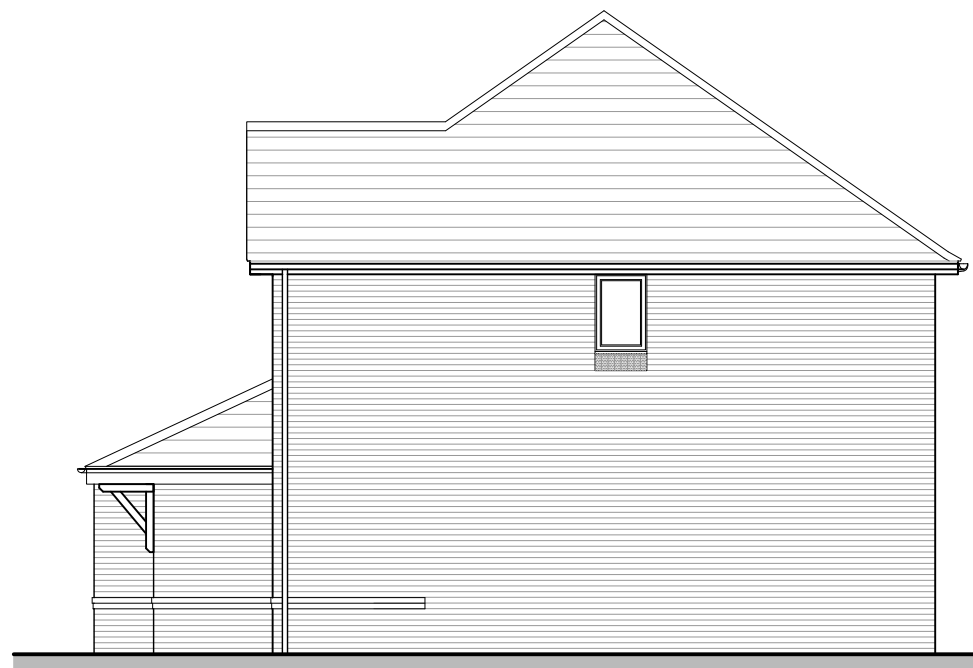

SIDE ELEVATION

Rev:	Description:	Date:




Castle Green Homes,
Unit 20,
St. Asaph Business Park,
Ffordd Richard Davies, St Asaph,
Denbighshire. LL17 0LJ.
Tel. 01745 536677

Site:	-
Title:	Evesham Elevations (Brick)
Scale:	1:100 @ A3
Date:	02.11.22
Ref:	EVE. PL02
Rev:	-




FRONT ELEVATION

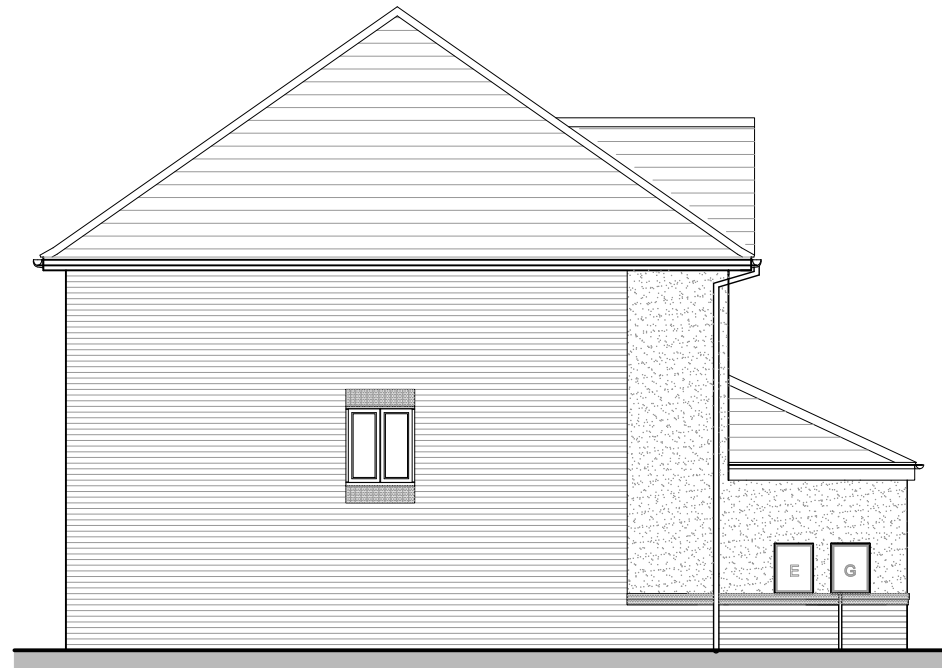

SIDE ELEVATION



REAR ELEVATION

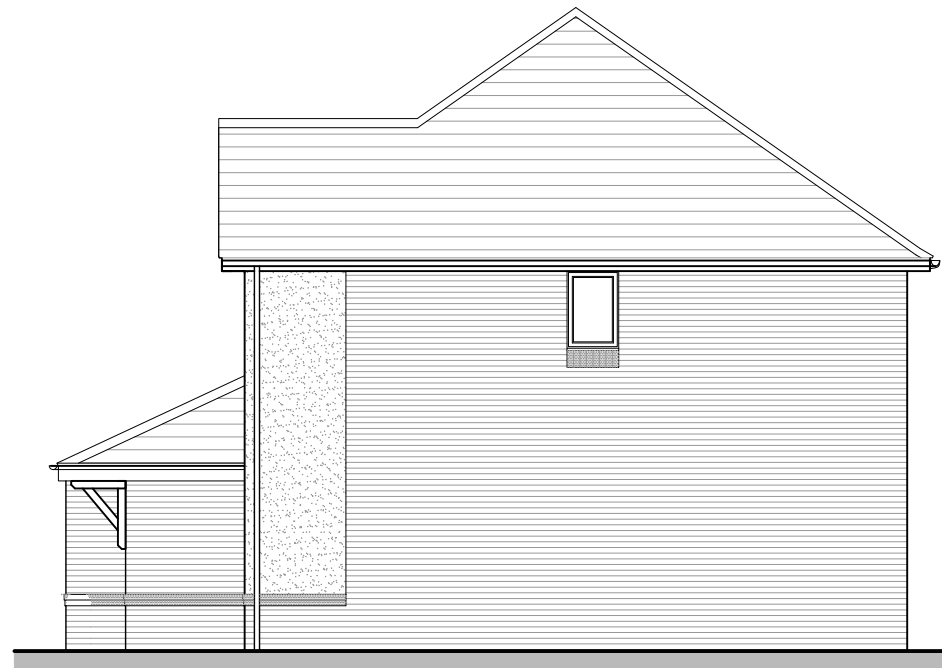


SIDE ELEVATION

Rev:	Description:	Date:




Castle Green Homes,
Unit 20,
St. Asaph Business Park,
Ffordd Richard Davies, St Asaph,
Denbighshire. LL17 0LJ.
Tel. 01745 536677

Site:	-
Title:	Evesham Elevations (Render)
Scale:	1:100 @ A3
Date:	02.11.22
Ref:	EVE. PL03
Rev:	-

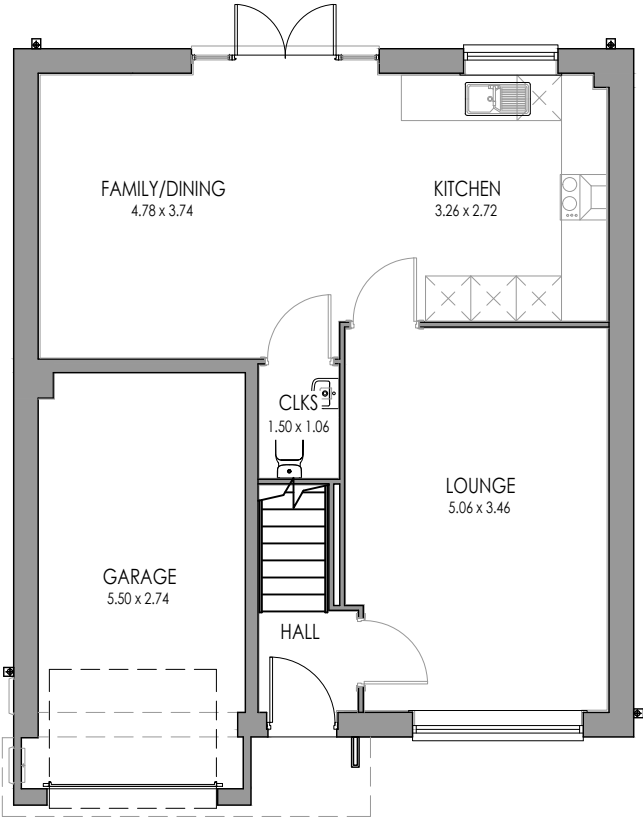

GROUND FLOOR

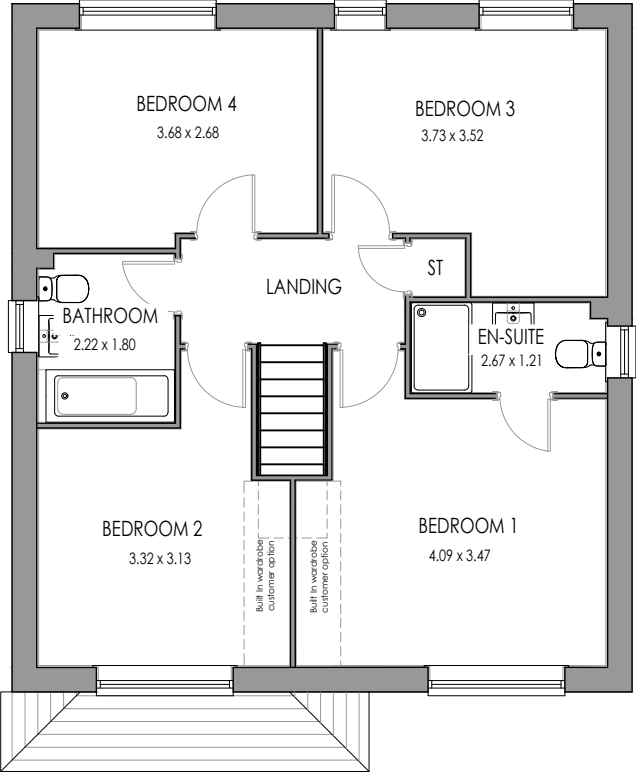

FIRST FLOOR

Rev:	Description:	Date:




Castle Green Homes,
Unit 20,
St. Asaph Business Park,
Ffordd Richard Davies, St Asaph,
Denbighshire. LL17 0LJ.
Tel. 01745 536677

Site:	
Title:	Beaumont Floor Plans
Scale:	1:100 @ A3
Date:	02.11.22
Ref:	BEA. PL01
Rev:	-




FRONT ELEVATION

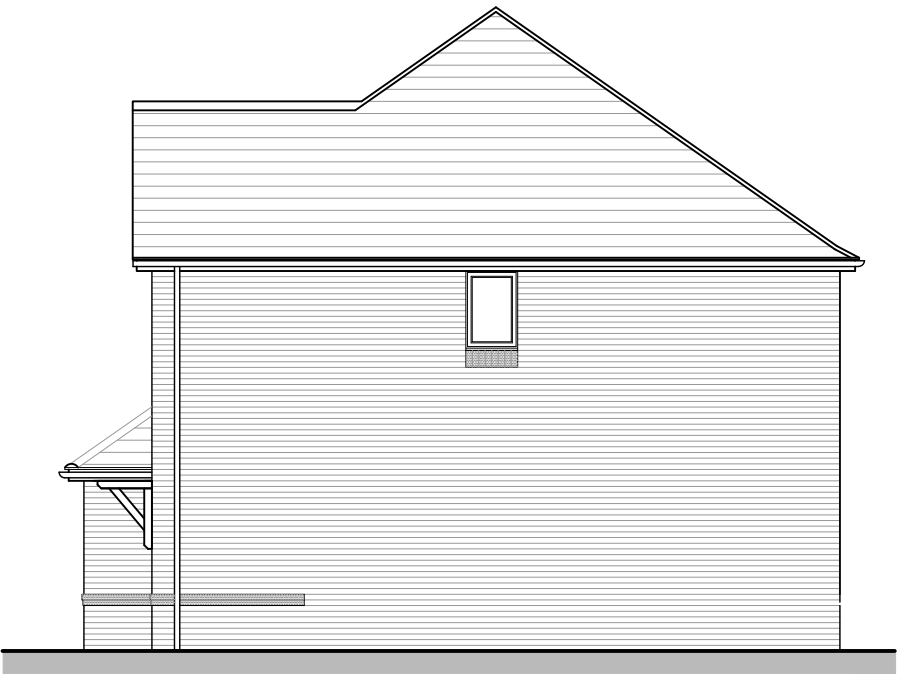

SIDE ELEVATION



REAR ELEVATION

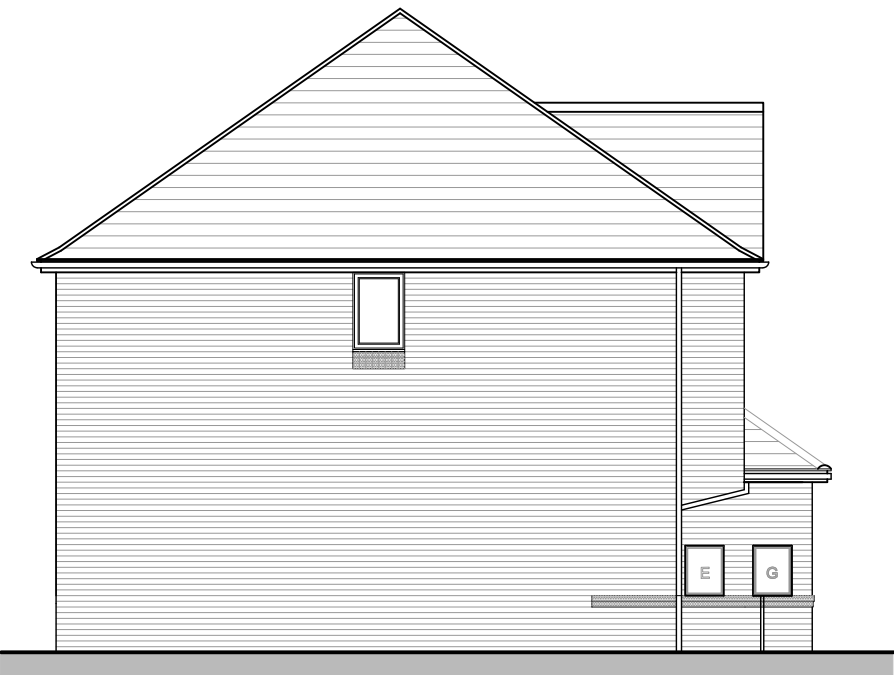

SIDE ELEVATION

Rev:	Description:	Date:




Castle Green Homes,
Unit 20,
St. Asaph Business Park,
Ffordd Richard Davies, St Asaph,
Denbighshire. LL17 0LJ.
Tel. 01745 536677

Site:	
Title:	Beaumont Elevations (Brick)
Scale:	1:100 @ A3
Date:	02.11.22
Ref:	BEA. PL02
Rev:	-



FRONT ELEVATION

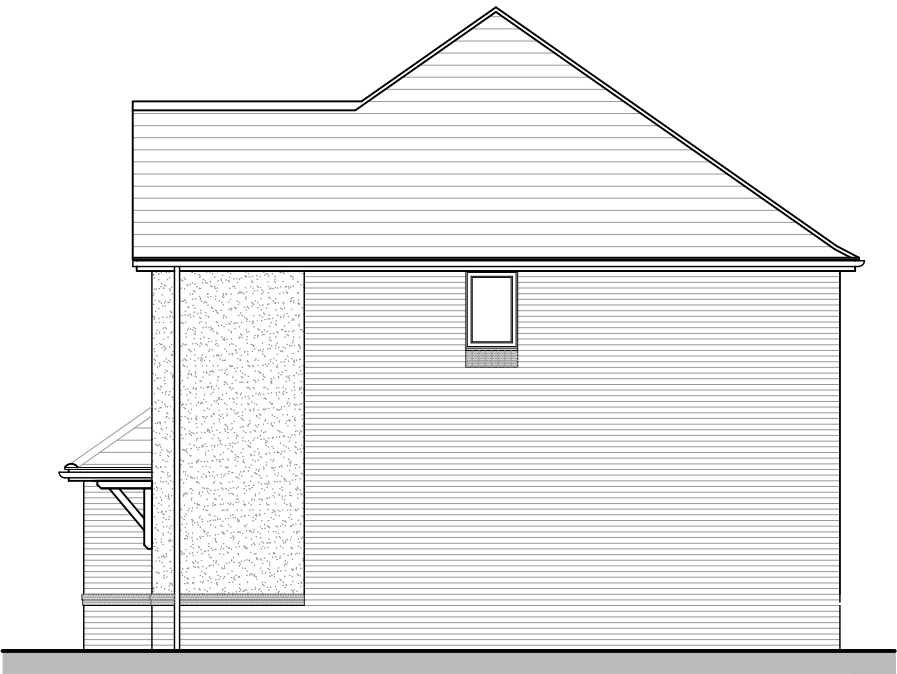

SIDE ELEVATION



REAR ELEVATION




SIDE ELEVATION

Rev:	Description:	Date:




Castle Green Homes,
Unit 20,
St. Asaph Business Park,
Ffordd Richard Davies, St Asaph,
Denbighshire. LL17 0LJ.
Tel. 01745 536677

Site:	
Title:	Beaumont Elevations (Render)
Scale:	1:100 @ A3
Date:	02.11.22
Ref:	BEA. PL03
Rev:	-

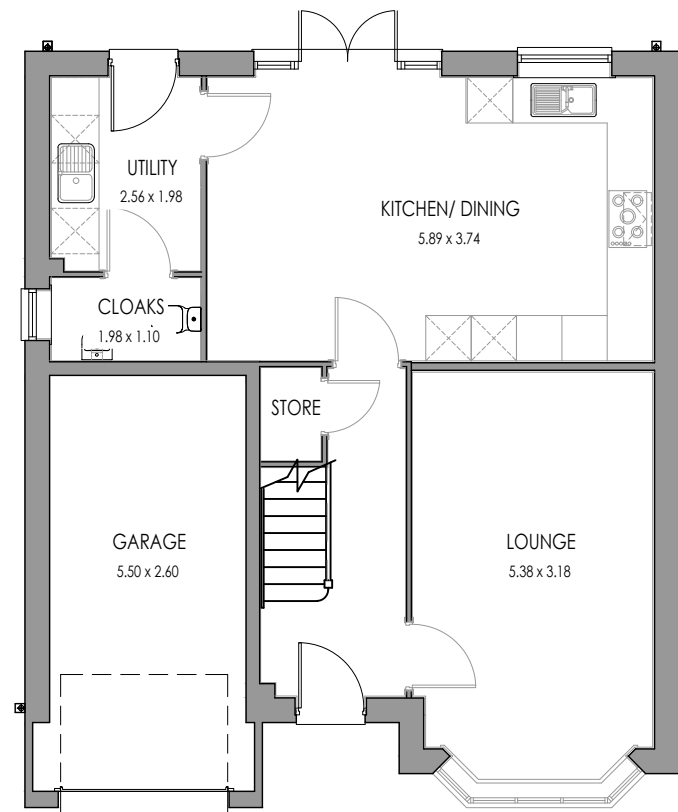

GROUND FLOOR PLAN

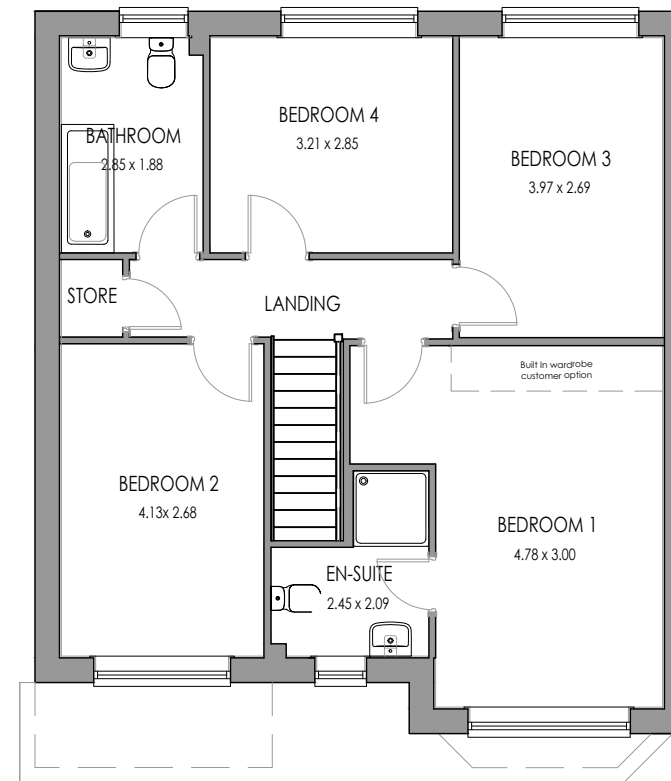


FIRST FLOOR PLAN

Rev:	Description:	Date:
 Castle Green Homes, Unit 20, St. Asaph Business Park, Ffordd Richard Davies, St Asaph, Denbighshire. LL17 0LJ. Tel. 01745 536677		
Site:		
Title: Wentworth Floor Plans		
Scale: 1:100 @ A3		Date: 02.11.22
Ref: WEN. PL01		Rev: -




FRONT ELEVATION

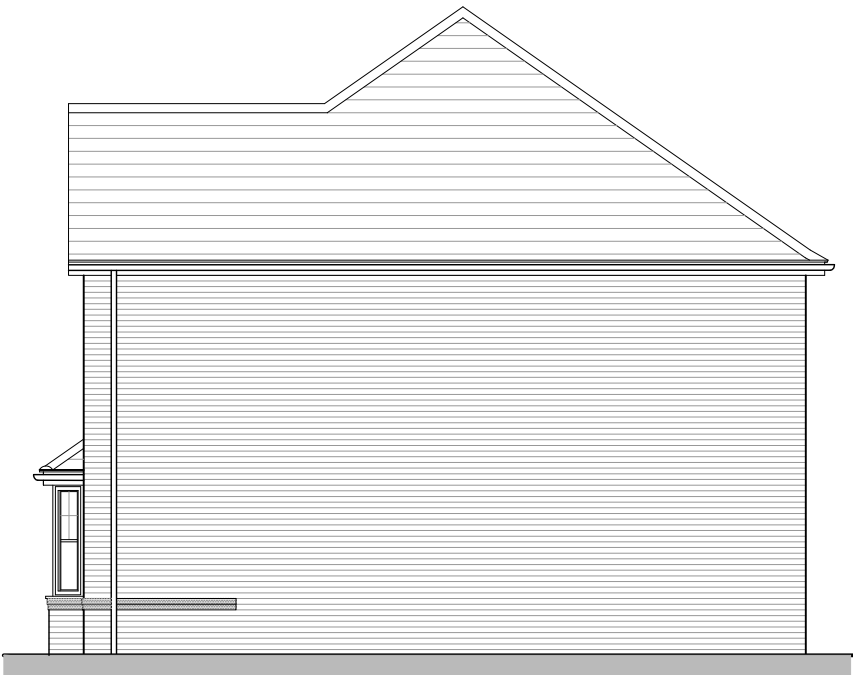

SIDE ELEVATION



REAR ELEVATION

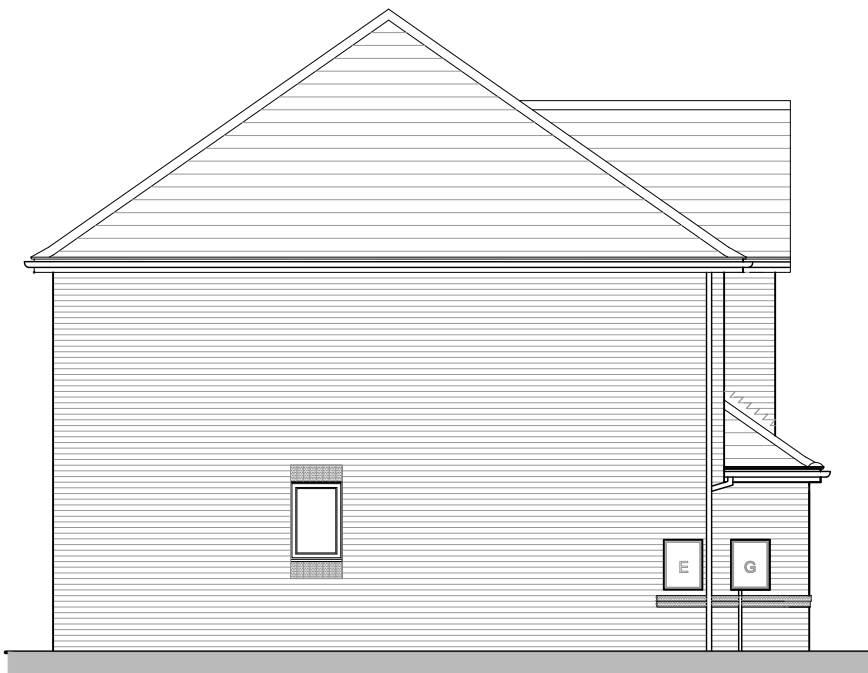

SIDE ELEVATION

Rev:	Description:	Date:




Castle Green Homes,
Unit 20,
St. Asaph Business Park,
Ffordd Richard Davies, St Asaph,
Denbighshire. LL17 0LJ.
Tel. 01745 536677

Site:	
Title:	Wentworth Elevations (Brick)
Scale:	1:100 @ A3
Date:	02.11.22
Ref:	WEN. PL02
Rev:	-



FRONT ELEVATION

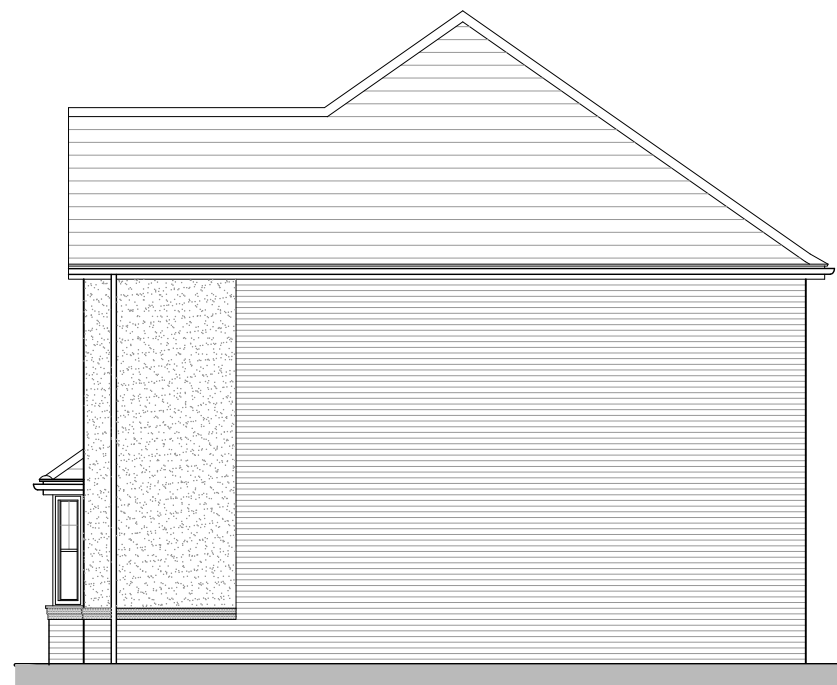

SIDE ELEVATION



REAR ELEVATION



SIDE ELEVATION

Rev:	Description:	Date:



Castle Green Homes,
Unit 20,
St. Asaph Business Park,
Ffordd Richard Davies, St Asaph,
Denbighshire. LL17 0LJ.
Tel. 01745 536677

Site:	
Title:	Wentworth Elevations (Render)
Scale:	1:100 @ A3
Date:	02.11.22
Ref:	WEN. PL03
Rev:	-