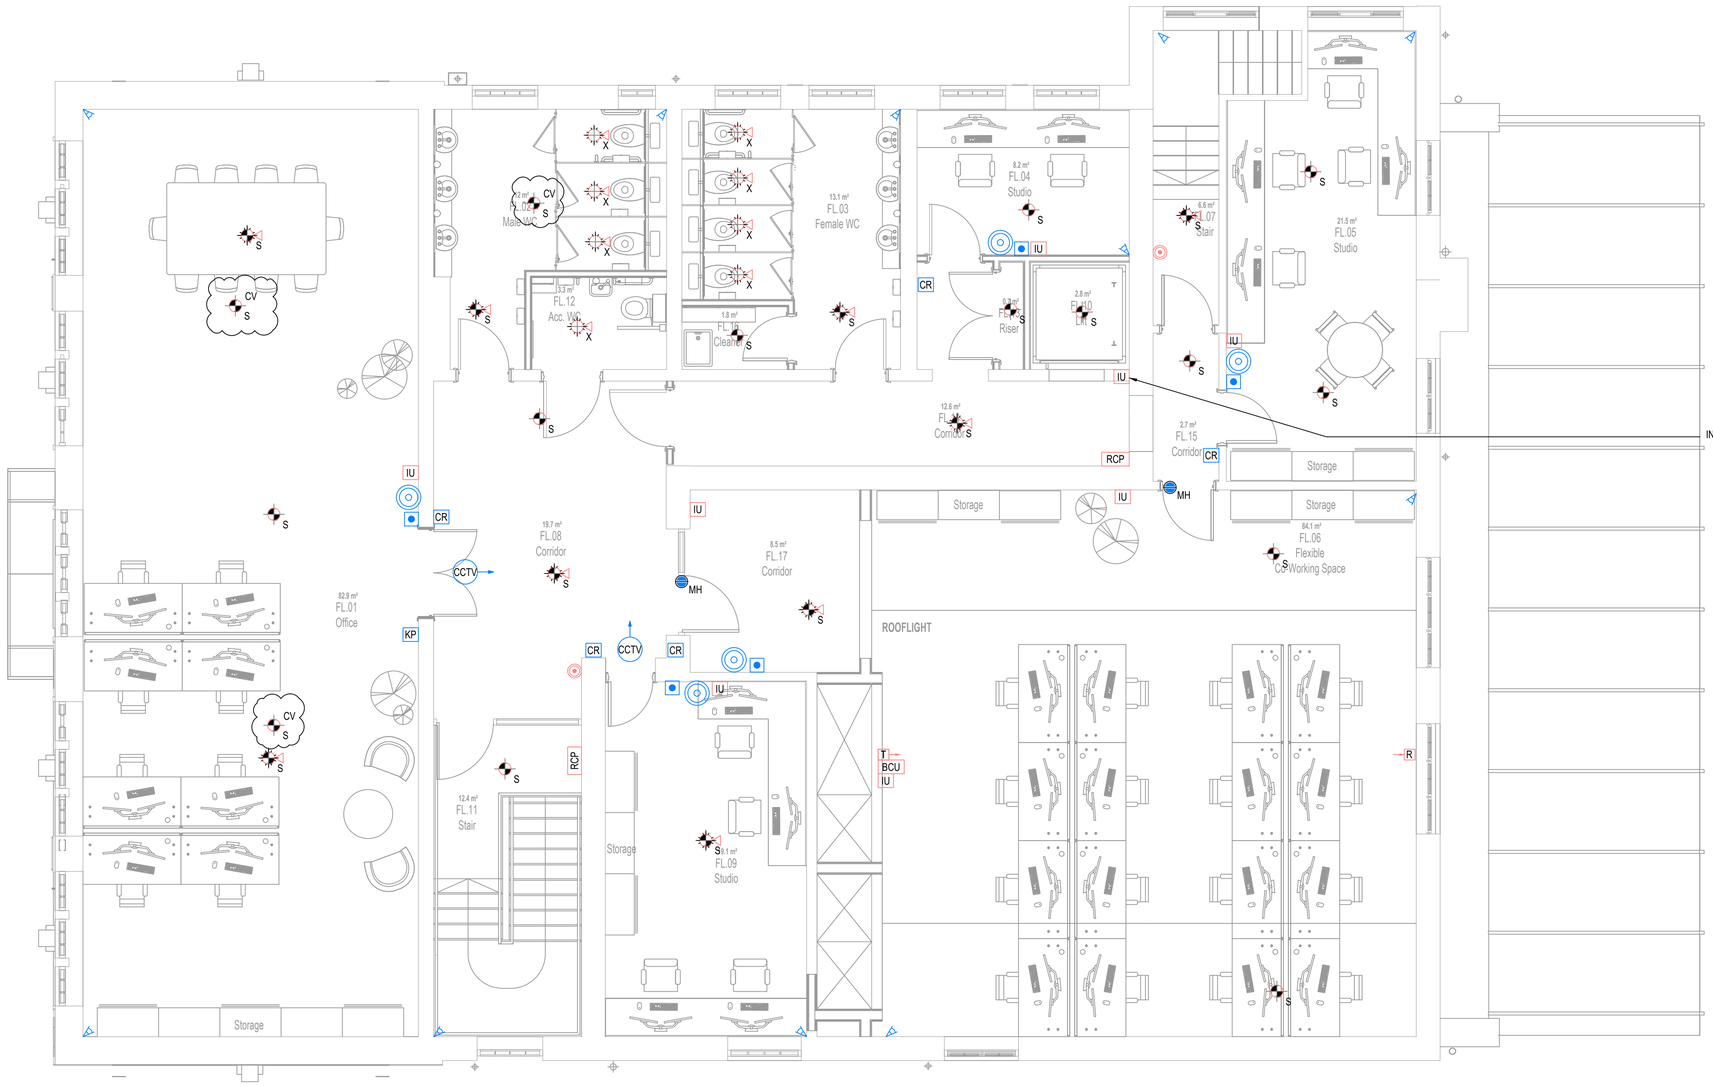

INTERFACE UNIT FOR LIFT
ROOFLIGHT
Storage
Storage
Storage