
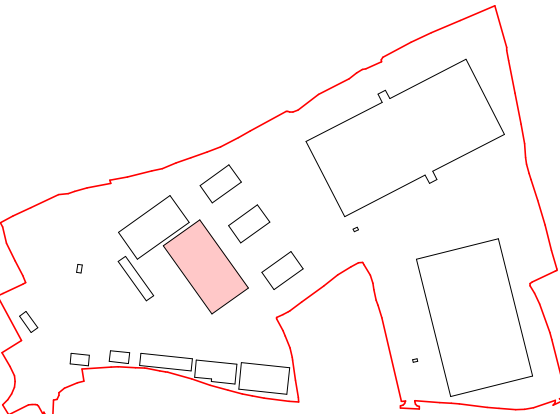


| Rev | Date       | By  | Description                                                |
|-----|------------|-----|------------------------------------------------------------|
| P1  | 31/03/2023 | JMS | Revised in accordance with NWS sketch on 30/03/2023        |
| P2  | 03/07/2023 | JMS | Graphical amendments in line with CBRE comments on 26/6/23 |

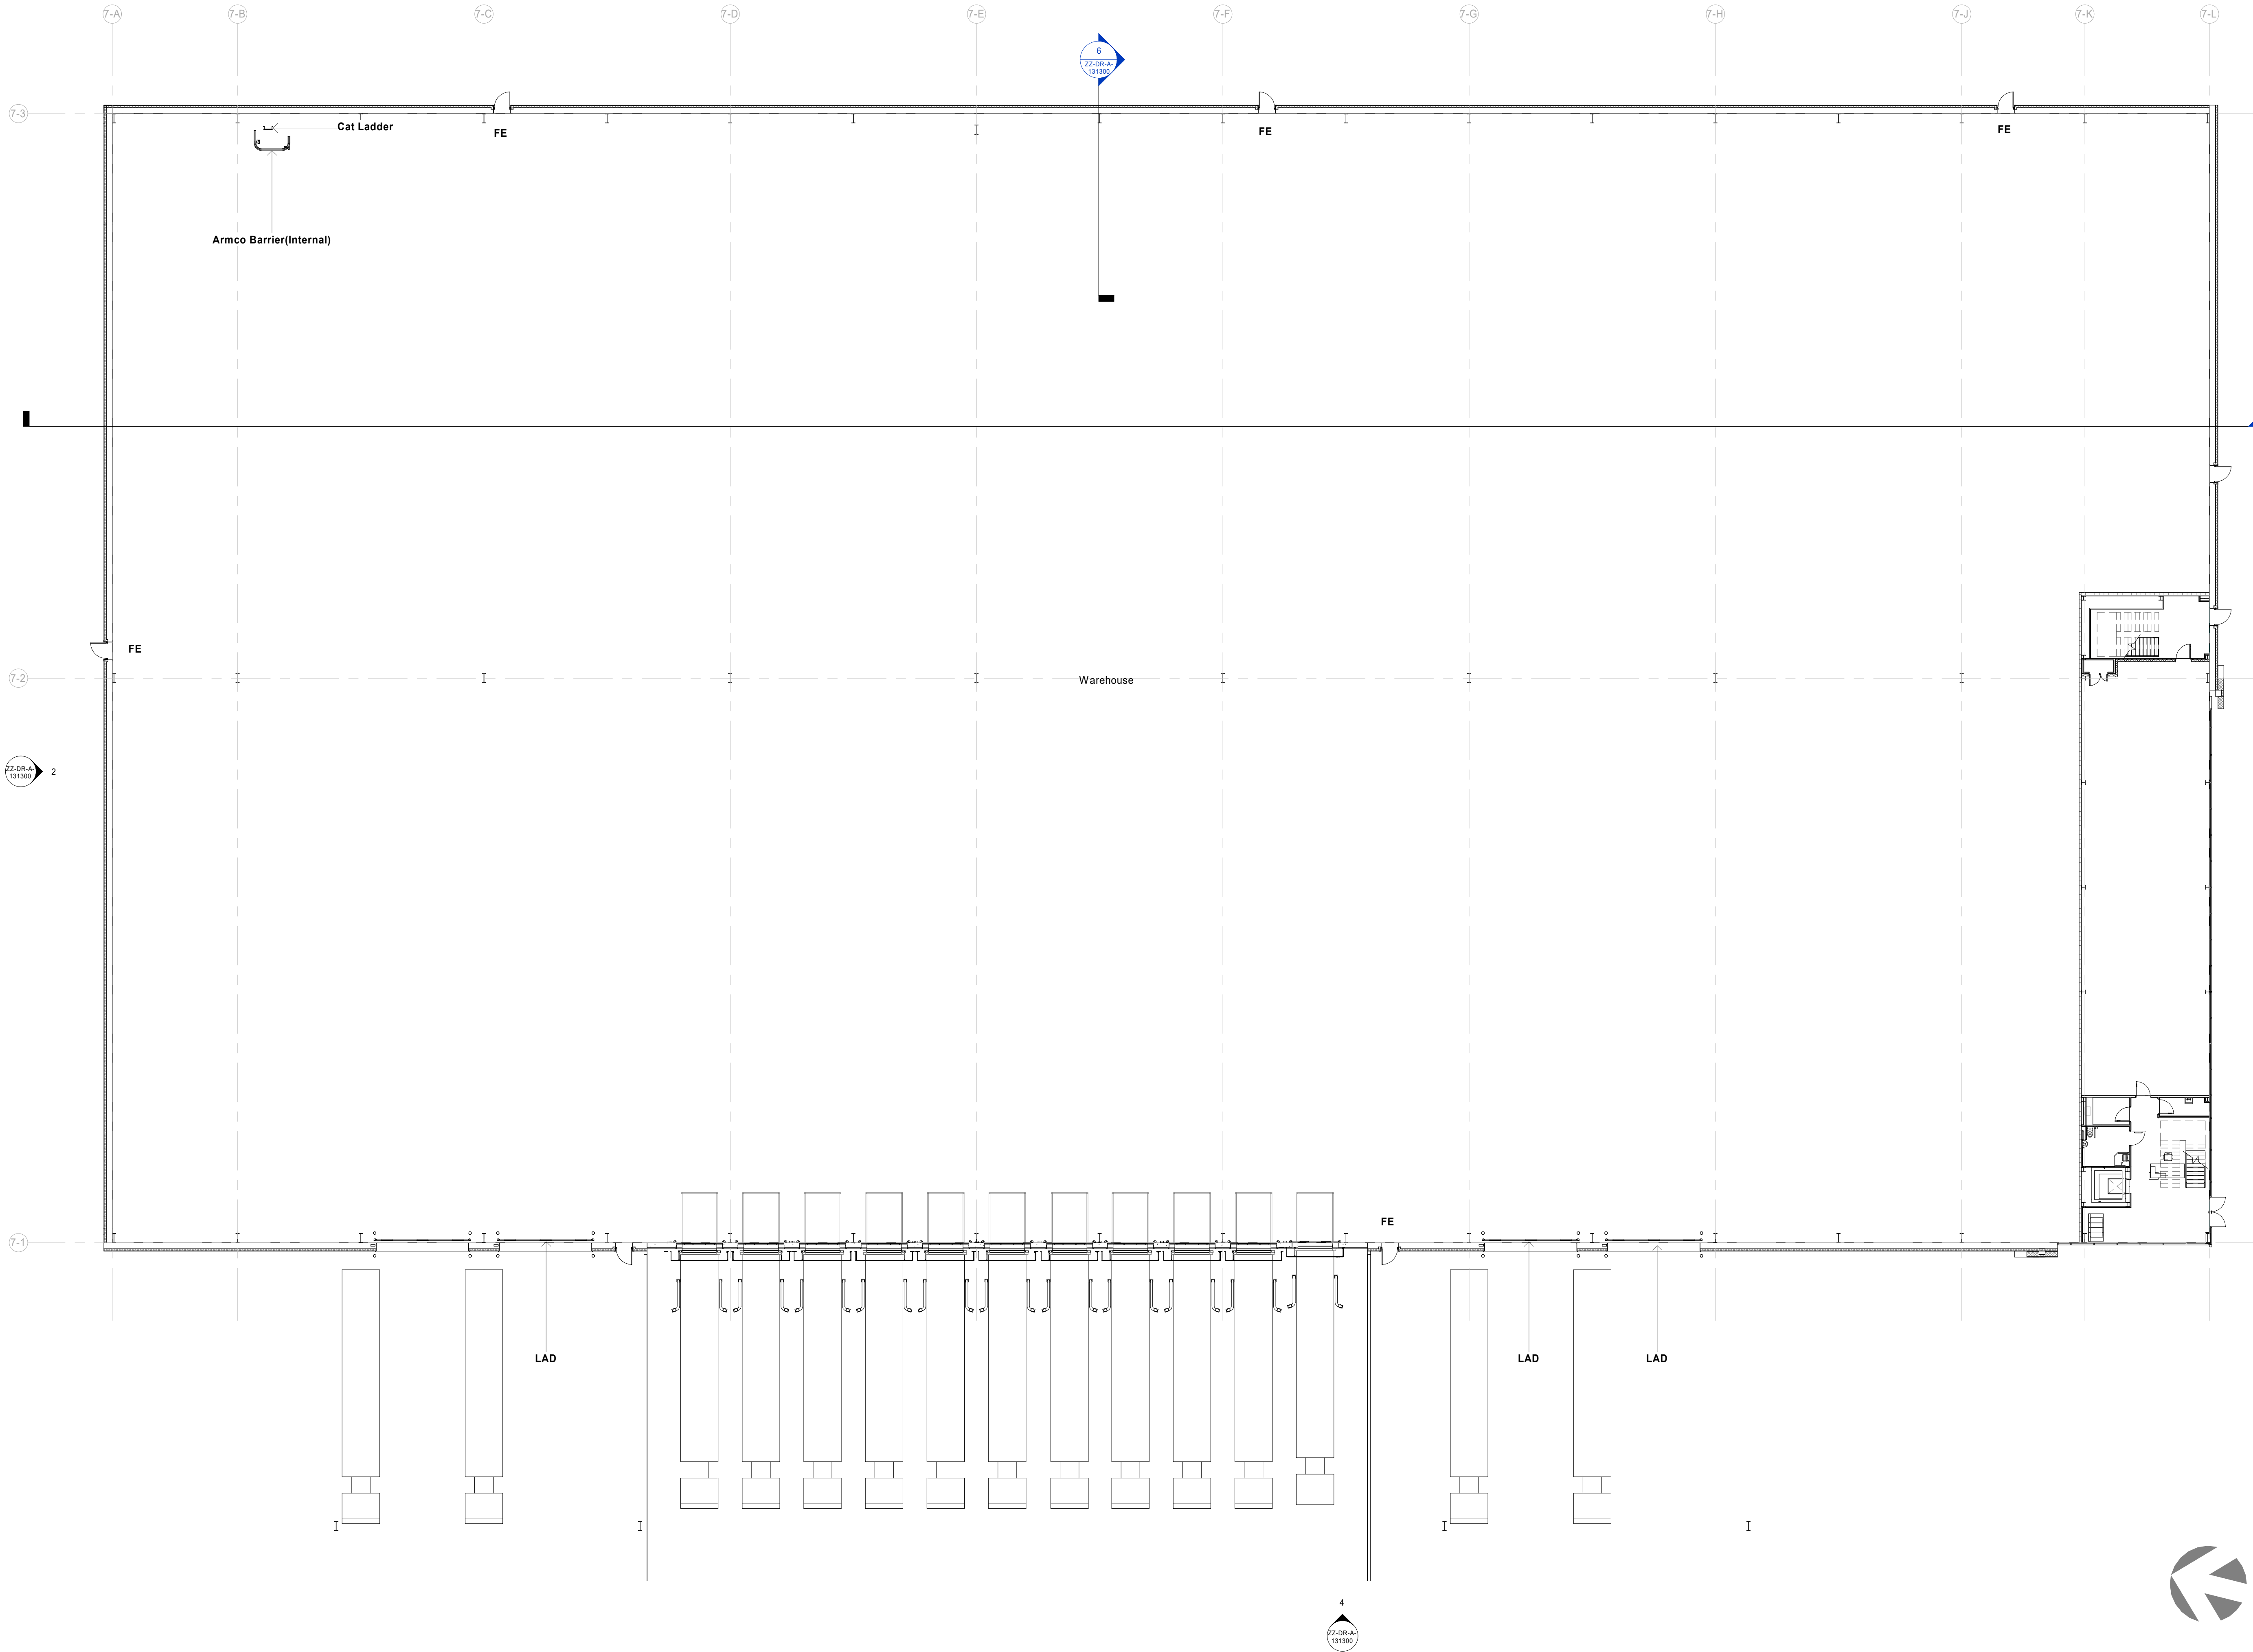

Location Key

**SGP**

Architects + Masterplanners

Waterfront House  
2a Smith Way  
Grove Park  
Enderby  
Leicester LE19 1SX

t: +44 (0)116 247 0557

[www.stephengeorge.co.uk](http://www.stephengeorge.co.uk)

Unit 7  
Bryn Lane,  
Wrexham

Drawing Name:  
Warehouse Layout

Drawing Stage: **Planning**

Status: **S0**

SGP File Ref: 22136-SGP-B07-ZZ-M3-A-000001-Unit 7

|                |            |       |      |                   |     |
|----------------|------------|-------|------|-------------------|-----|
| 22-136         | 10/03/2023 | KL    | RY   | As Indicated @ A1 | P2  |
| SGP Project No | Date       | Drawn | Team | Scale             | Rev |

Drawing Number:

22-136-SGP-B07-ZZ-DR-A- 131100

|              |            |        |       |      |      |        |
|--------------|------------|--------|-------|------|------|--------|
| Project Code | Originator | Volume | Level | Type | Role | Number |
|--------------|------------|--------|-------|------|------|--------|

## Planning Warehouse Plan Level 00

1 : 200

