


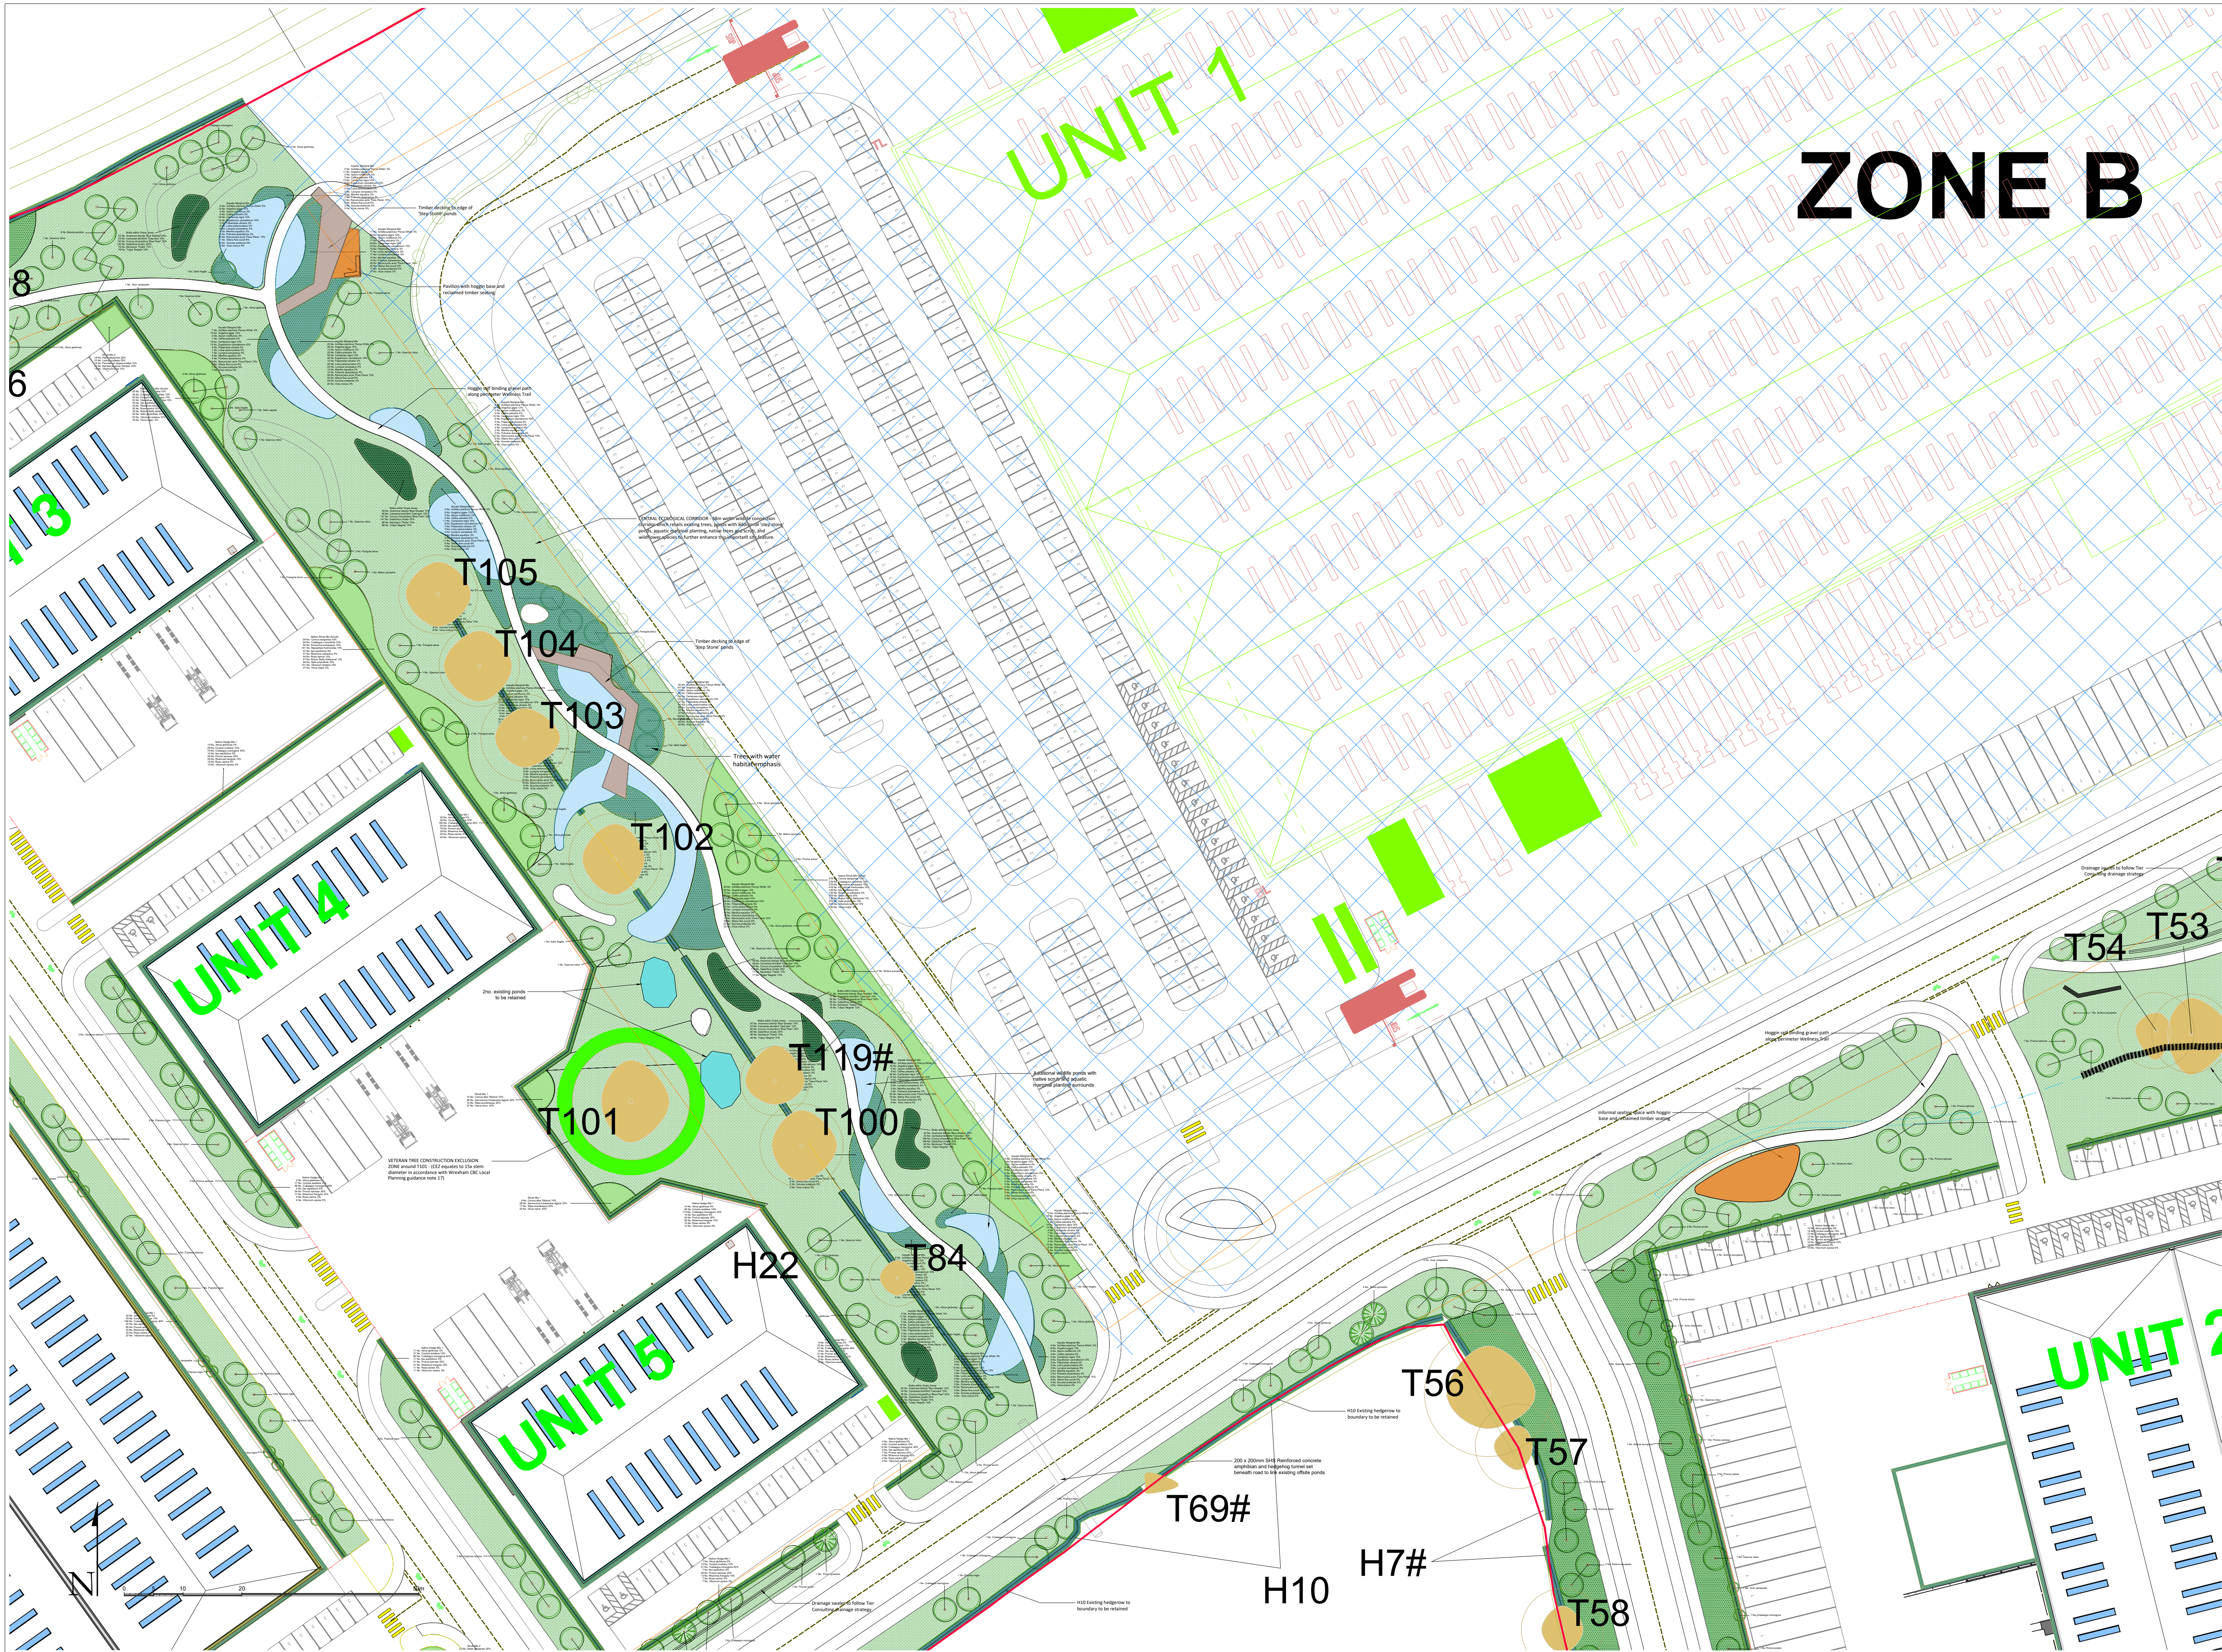

Key:

- Proposed tree
- Proposed hedgerow
- Shrub / herbaceous
- Amenity grass
- Wildflower meadow grass (Mix BFS 10)
- Hedgerow & Shady areas grass (Mix BFS 6)
- Bulbs in grass
- Aquatic marginal mix
- Existing Trees
- Existing Hedgerow
- Bare earth - butterfly bank
- Exercise Areas
- Seating Areas
- Decking Areas

0 10 20 30

North Arrow

DATE: 29/06/2023

SCALE: 1:500 @A1

PRODUCED BY: JK

PRODUCED BY: CB

Reproduction with the permission of The Controller of His Majesty's Stationery Office Crown Copyright and Database Right 1988/1989 Nicholson, The Park, North Aton, Oxfordshire, OX25 9PL. Not to be reproduced without the permission of Nicholson.

The Park
North Aton
Oxfordshire
OX25 9PL
01869 340342

7-8 Melbourne House
Corbygate Business Park
Weldon, Corby
Northamptonshire NN17 5JG
01535 405547

www.nicholsonsgb.com

NICHOLSONS

Leading solutions for the natural environment

Project: Detailed Component

Inset 2

Bryn Lane, Wrexham

Net World Sports

22-2628

V1.2