


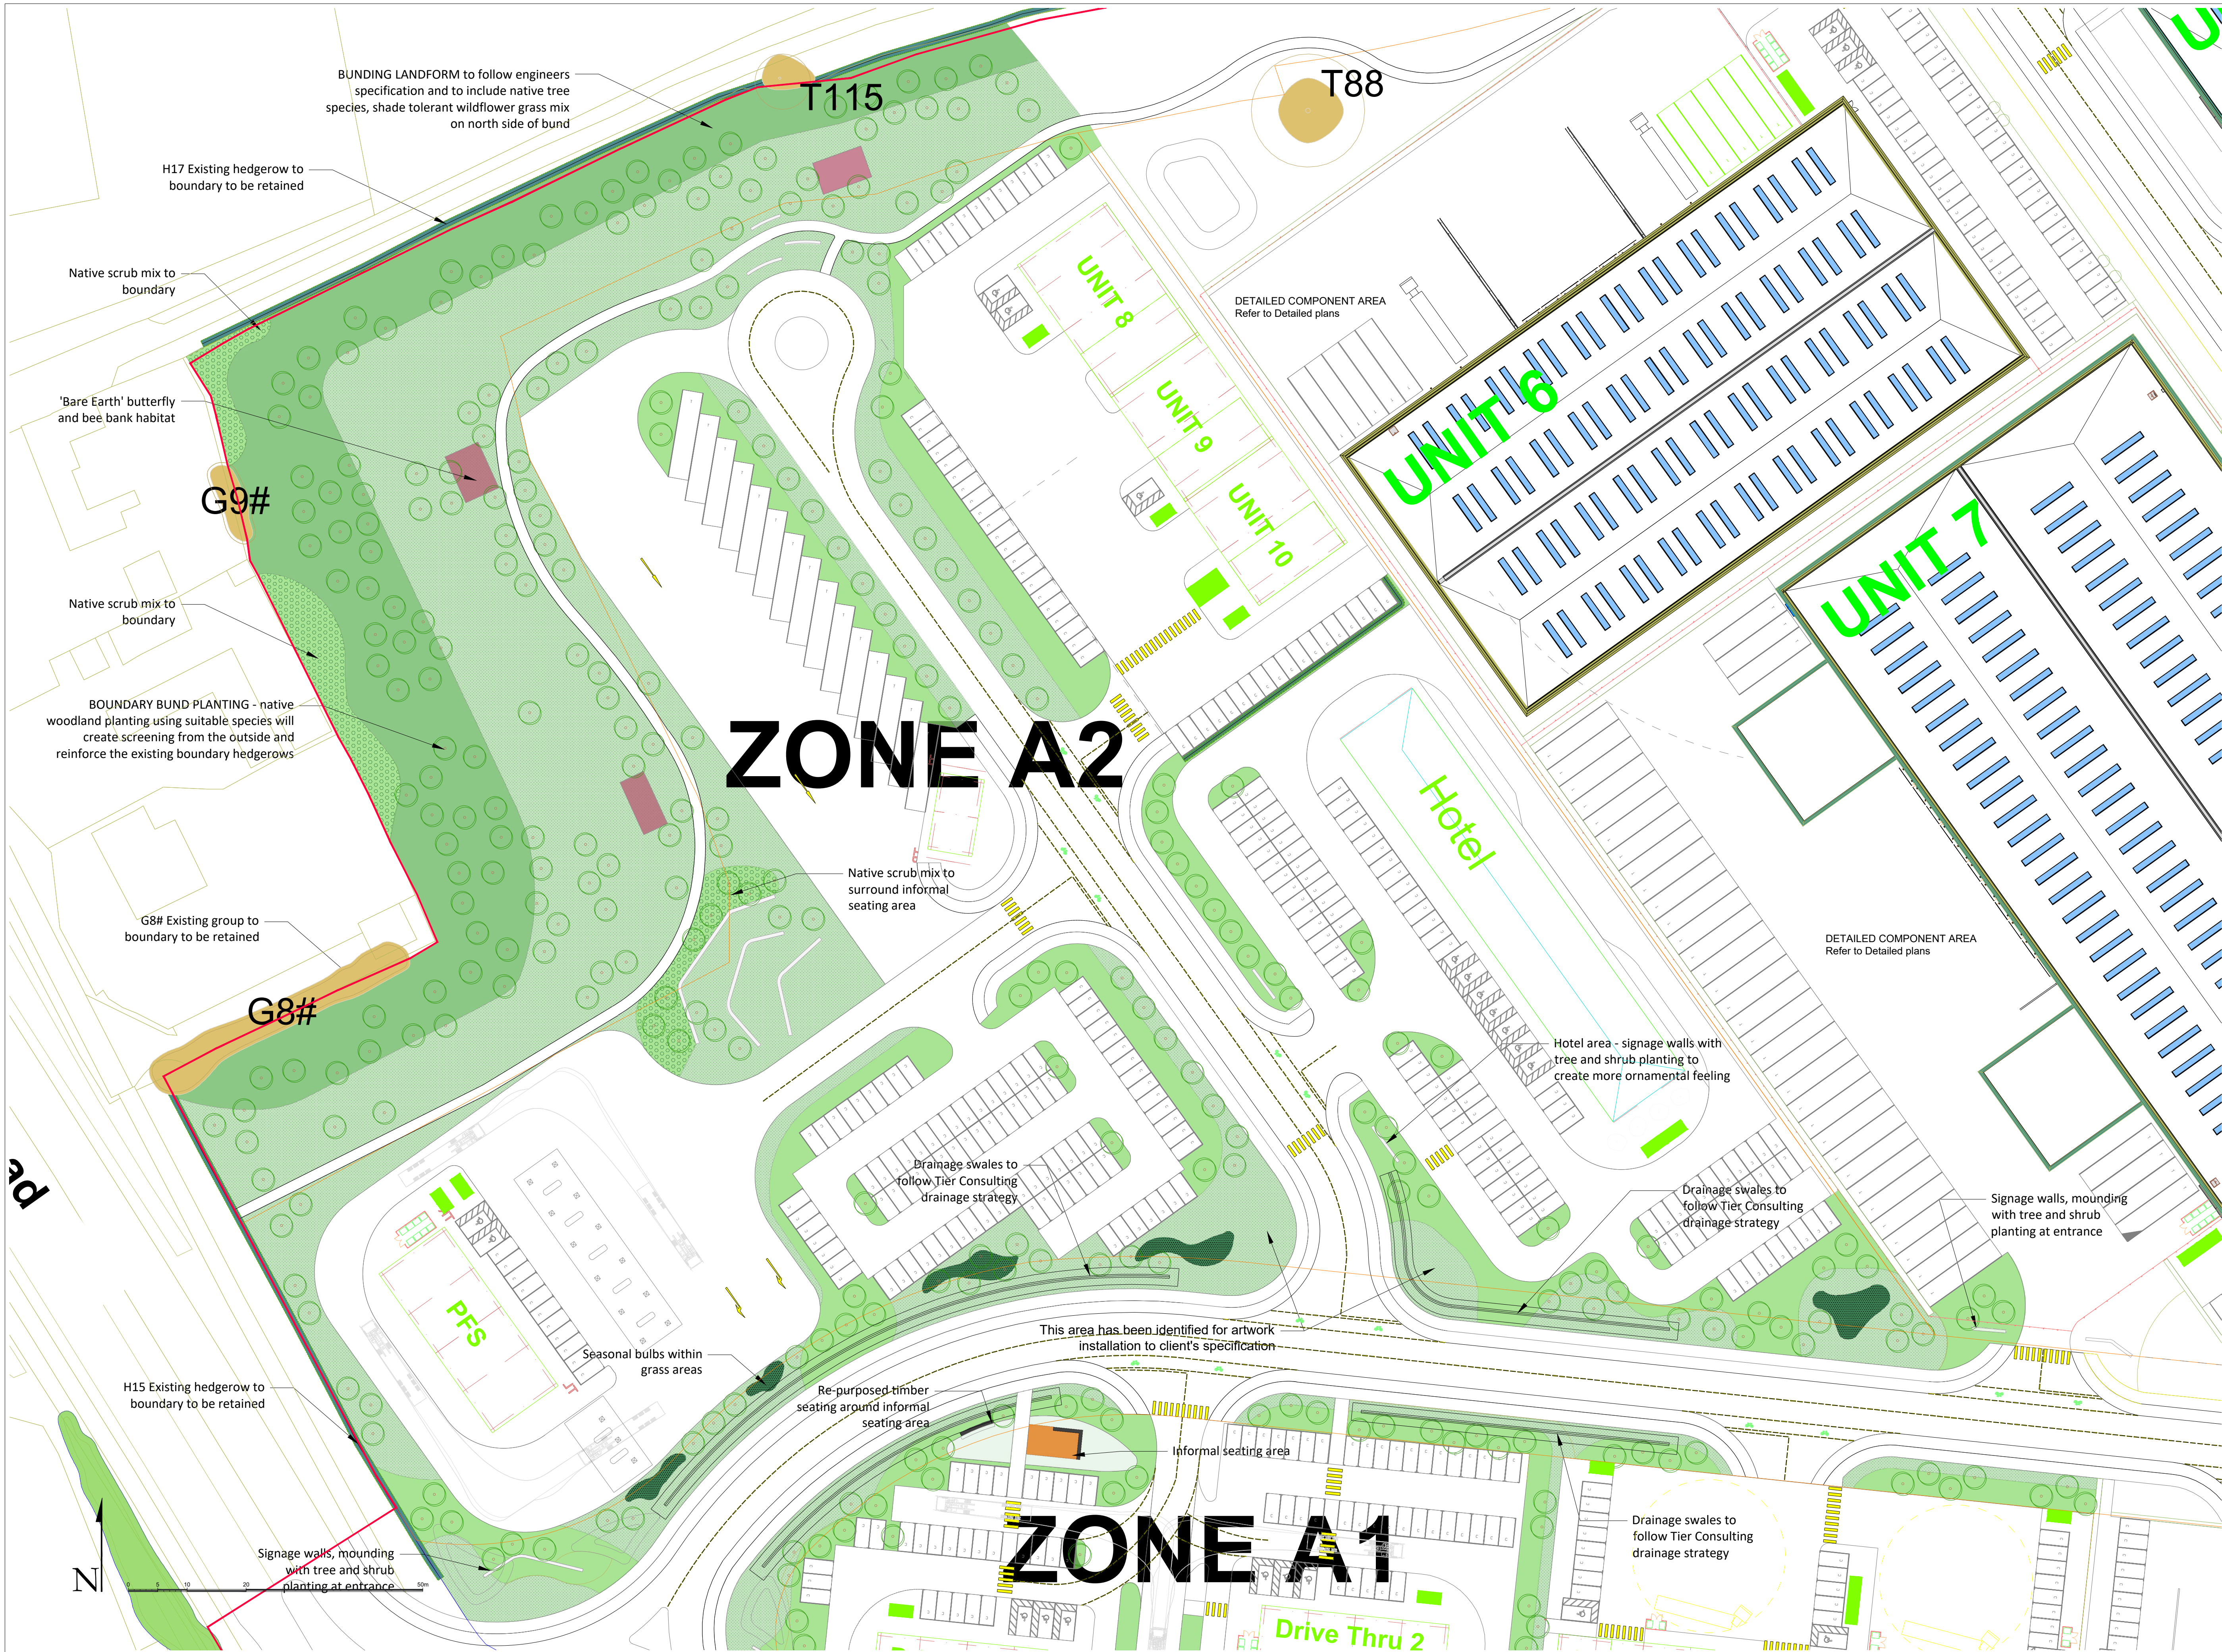

Key:

- Proposed tree
- Proposed hedgerow
- Shrub / herbaceous
- Scrub
- Amenity grass
- Wildflower meadow grass (Mix BFS 10)
- Hedgerow & Shady areas grass (Mix BFS 6)
- Bulbs in grass
- Aquatic marginal mix
- Existing Trees
- Existing Hedgerow
- Butterfly bank
- Exercise Areas
- Seating Areas

NOTE: Illustrative - Not for approval

REV: 01 02 

V2.2 CB

NICHOLSONS
Leading solutions for the natural environment

Outline Component

Inset 1

Bryn Lane, Wrexham

Net World Sports

22-2628

V2.2

29/06/2023 1:500 @A1

JK CB

Reproduction with the permission of The Controller of His Majesty's Stationery Office. Crown Copyright. Licence number: 100015064. Nicholson's, The Park, North Aston, Oxfordshire, OX25 9PL. Not to be reproduced without the permission of Nicholson's.

The Park
North Aston
Oxfordshire
OX25 9PL
01869 340342

7-8 Melbourne House
Corbridge Business Park
Weldon, Corby
Northamptonshire NN17 5UG
01869 406667

www.nicholsonsgb.com