


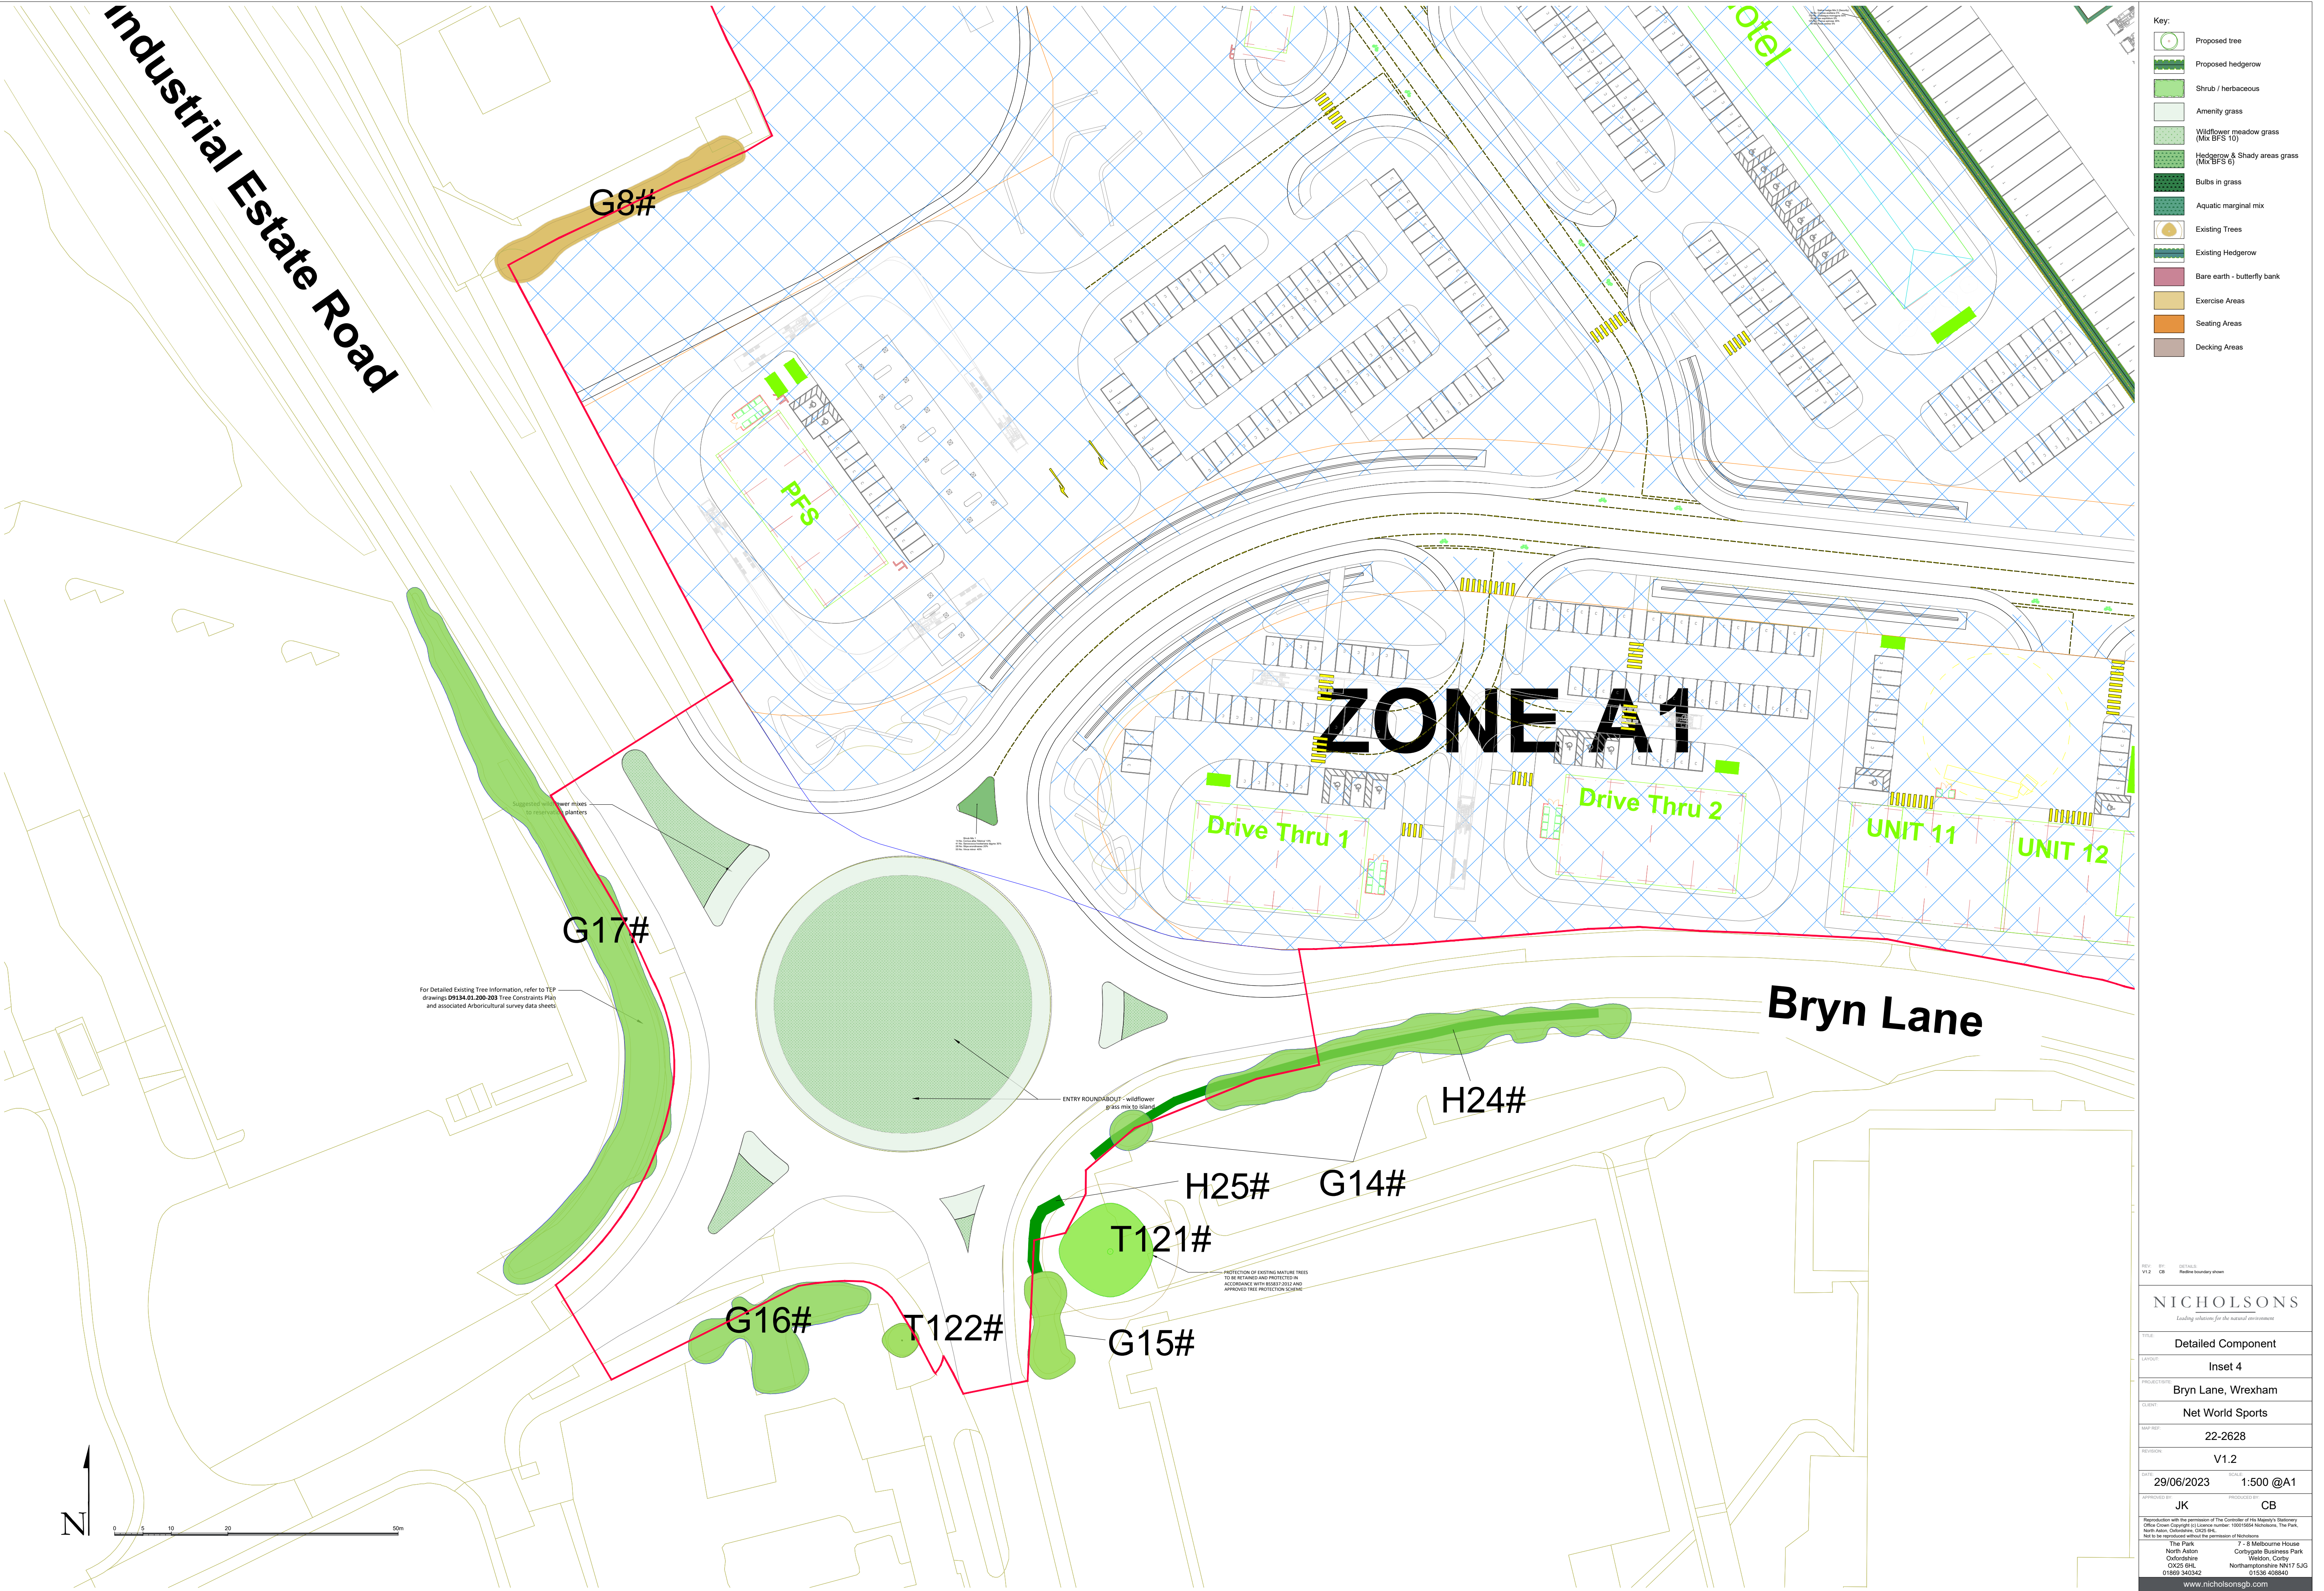

Key:

- Proposed tree
- Proposed hedgerow
- Shrub / herbaceous
- Amenity grass
- Wildflower meadow grass (Mix BFS 10)
- Hedgerow & Shady areas grass (Mix BFS 6)
- Bulbs in grass
- Aquatic marginal mix
- Existing Trees
- Existing Hedgerow
- Bare earth - butterfly bank
- Exercise Areas
- Seating Areas
- Decking Areas

REVISIONS

NO.	BY	DATE	DETAILS
V1.2	CB		Public boundary shown

NICHOLSONS
Leading solutions for the natural environment

Project Information:

- Project Title:** Detailed Component
- Layout:** Inset 4
- Project Name:** Bryn Lane, Wrexham
- Client:** Net World Sports
- Project No.:** 22-2628
- Revision:** V1.2
- Date:** 29/06/2023
- Scale:** 1:500 @A1
- Author:** JK
- Checker:** CB

Reproduction with the permission of The Controller of His Majesty's Stationery Office. Crown Copyright. Licence number: 10001504. Nicholson, The Park, North Aston, Oxfordshire, OX25 9PL. Not to be reproduced without the permission of Nicholson.

The Park
North Aston
Oxfordshire
OX25 9PL
01865 340342

7-8 Melbourne House
Corbridge Business Park
Widdow, Corby
Northamptonshire NN17 5JG
01535 405547

www.nicholsonsgb.com