



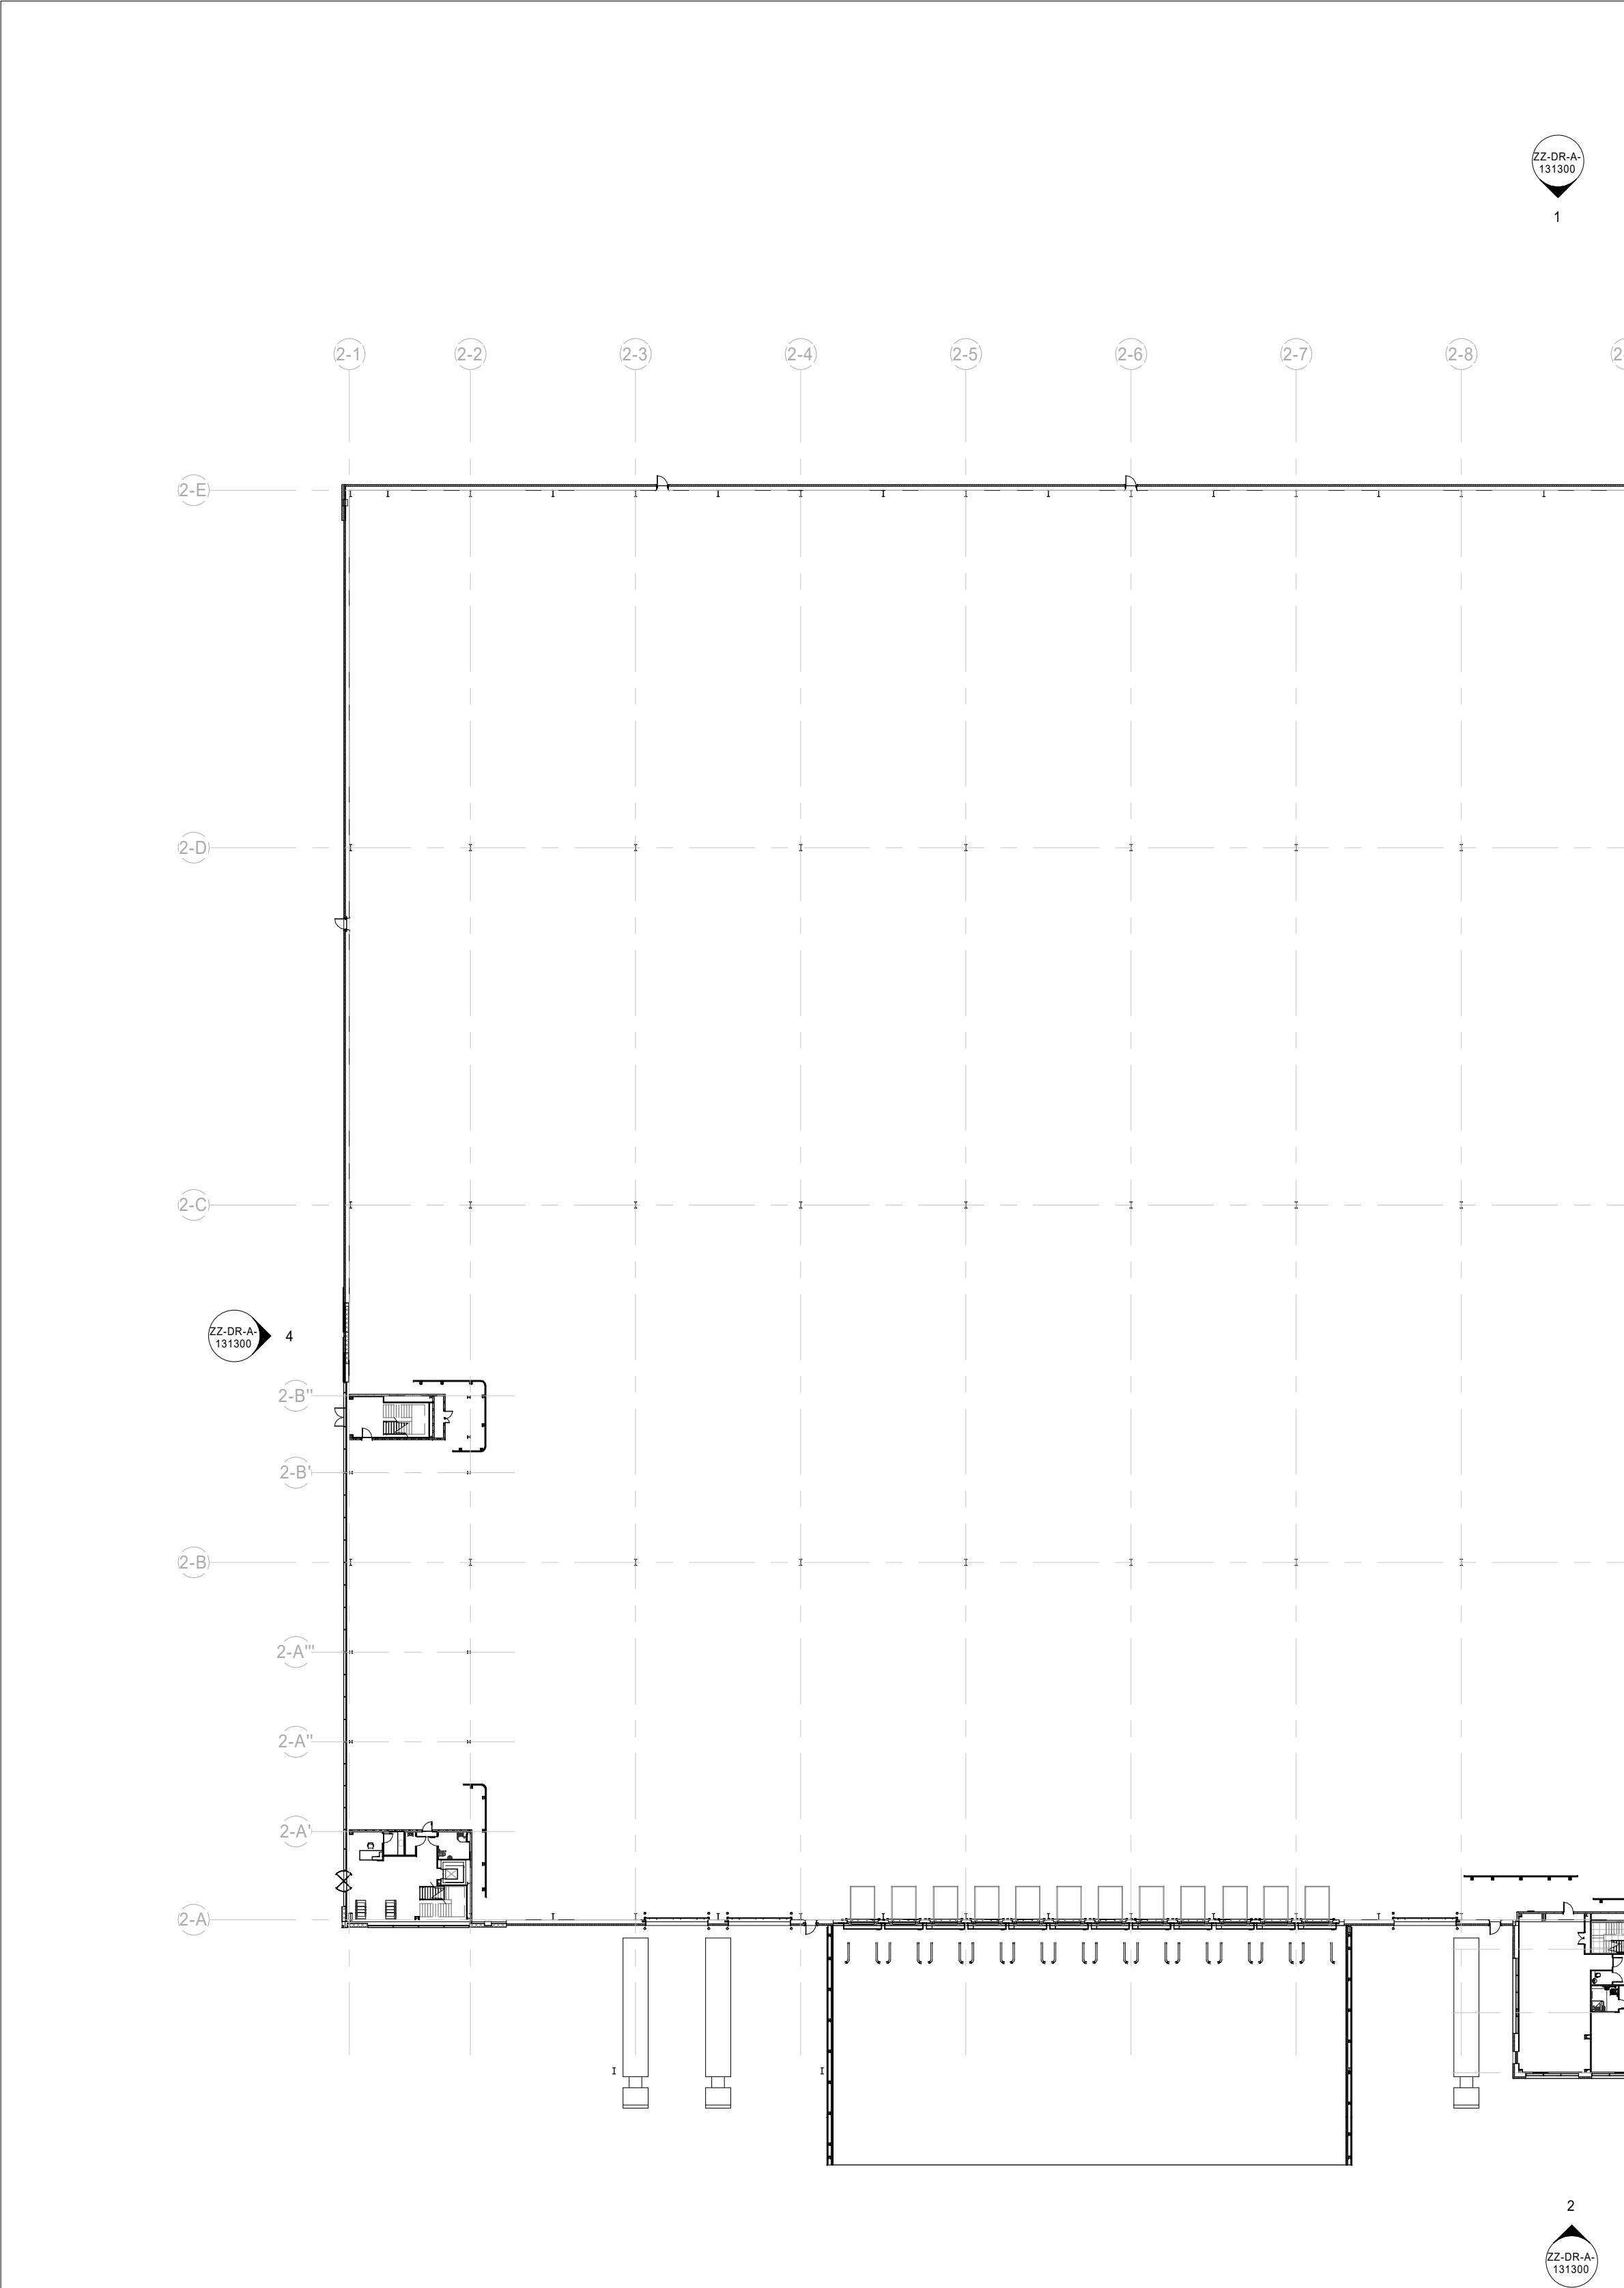

Rev	Date	By	Description
P1	30/03/2023	JMS	Design revised in accordance with NWS sketch received on 30/03/2023
P2	19/05/2023	JMS	Revised following SGP design review
P3	03/07/2023	JMS	Graphical amendments following CBRE comments received on 26/6/23

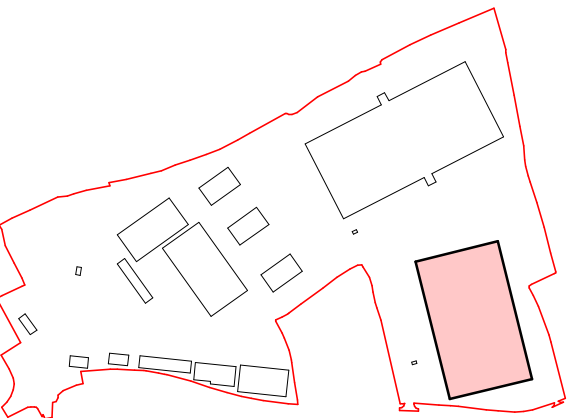

Location Key

SGP
Architects + Masterplanners

Waterfront House
2a Smith Way
Grove Park
Enderby
Leicester LE19 1SX

t: +44 (0)116 247 0557

www.stephengeorge.co.uk

Unit 2
Bryn Lane,
Wrexham

Drawing Name:
Warehouse Layout

Drawing Stage: **Planning**

Status: **S0**

SGP File Ref: **22136-SGP-B02-ZZ-M3-A-000001-Unit**

22-136 10/03/2023 KL MMS As indicated @ A1 P3
SGP Project No Date Drawn Team Scale Rev

Drawing Number:

22-136-SGP-B02ZZ-DR-A- 131100

Project Code Originator Volume Level Type Role Number