
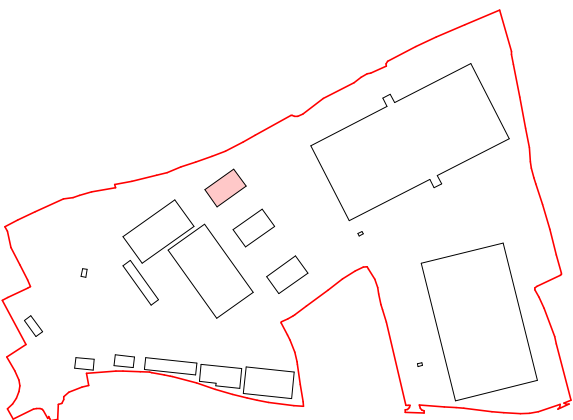


Rev	Date	By	Description
P1	30/03/2023	JMS	Revised in accordance with NWS sketch received on 30/03/2023
P2	19/05/2023	JMS	Revised following SGP design review
P3	03/07/2023	JMS	Graphical amendments in line with CBRE comments received on 29/6/2023

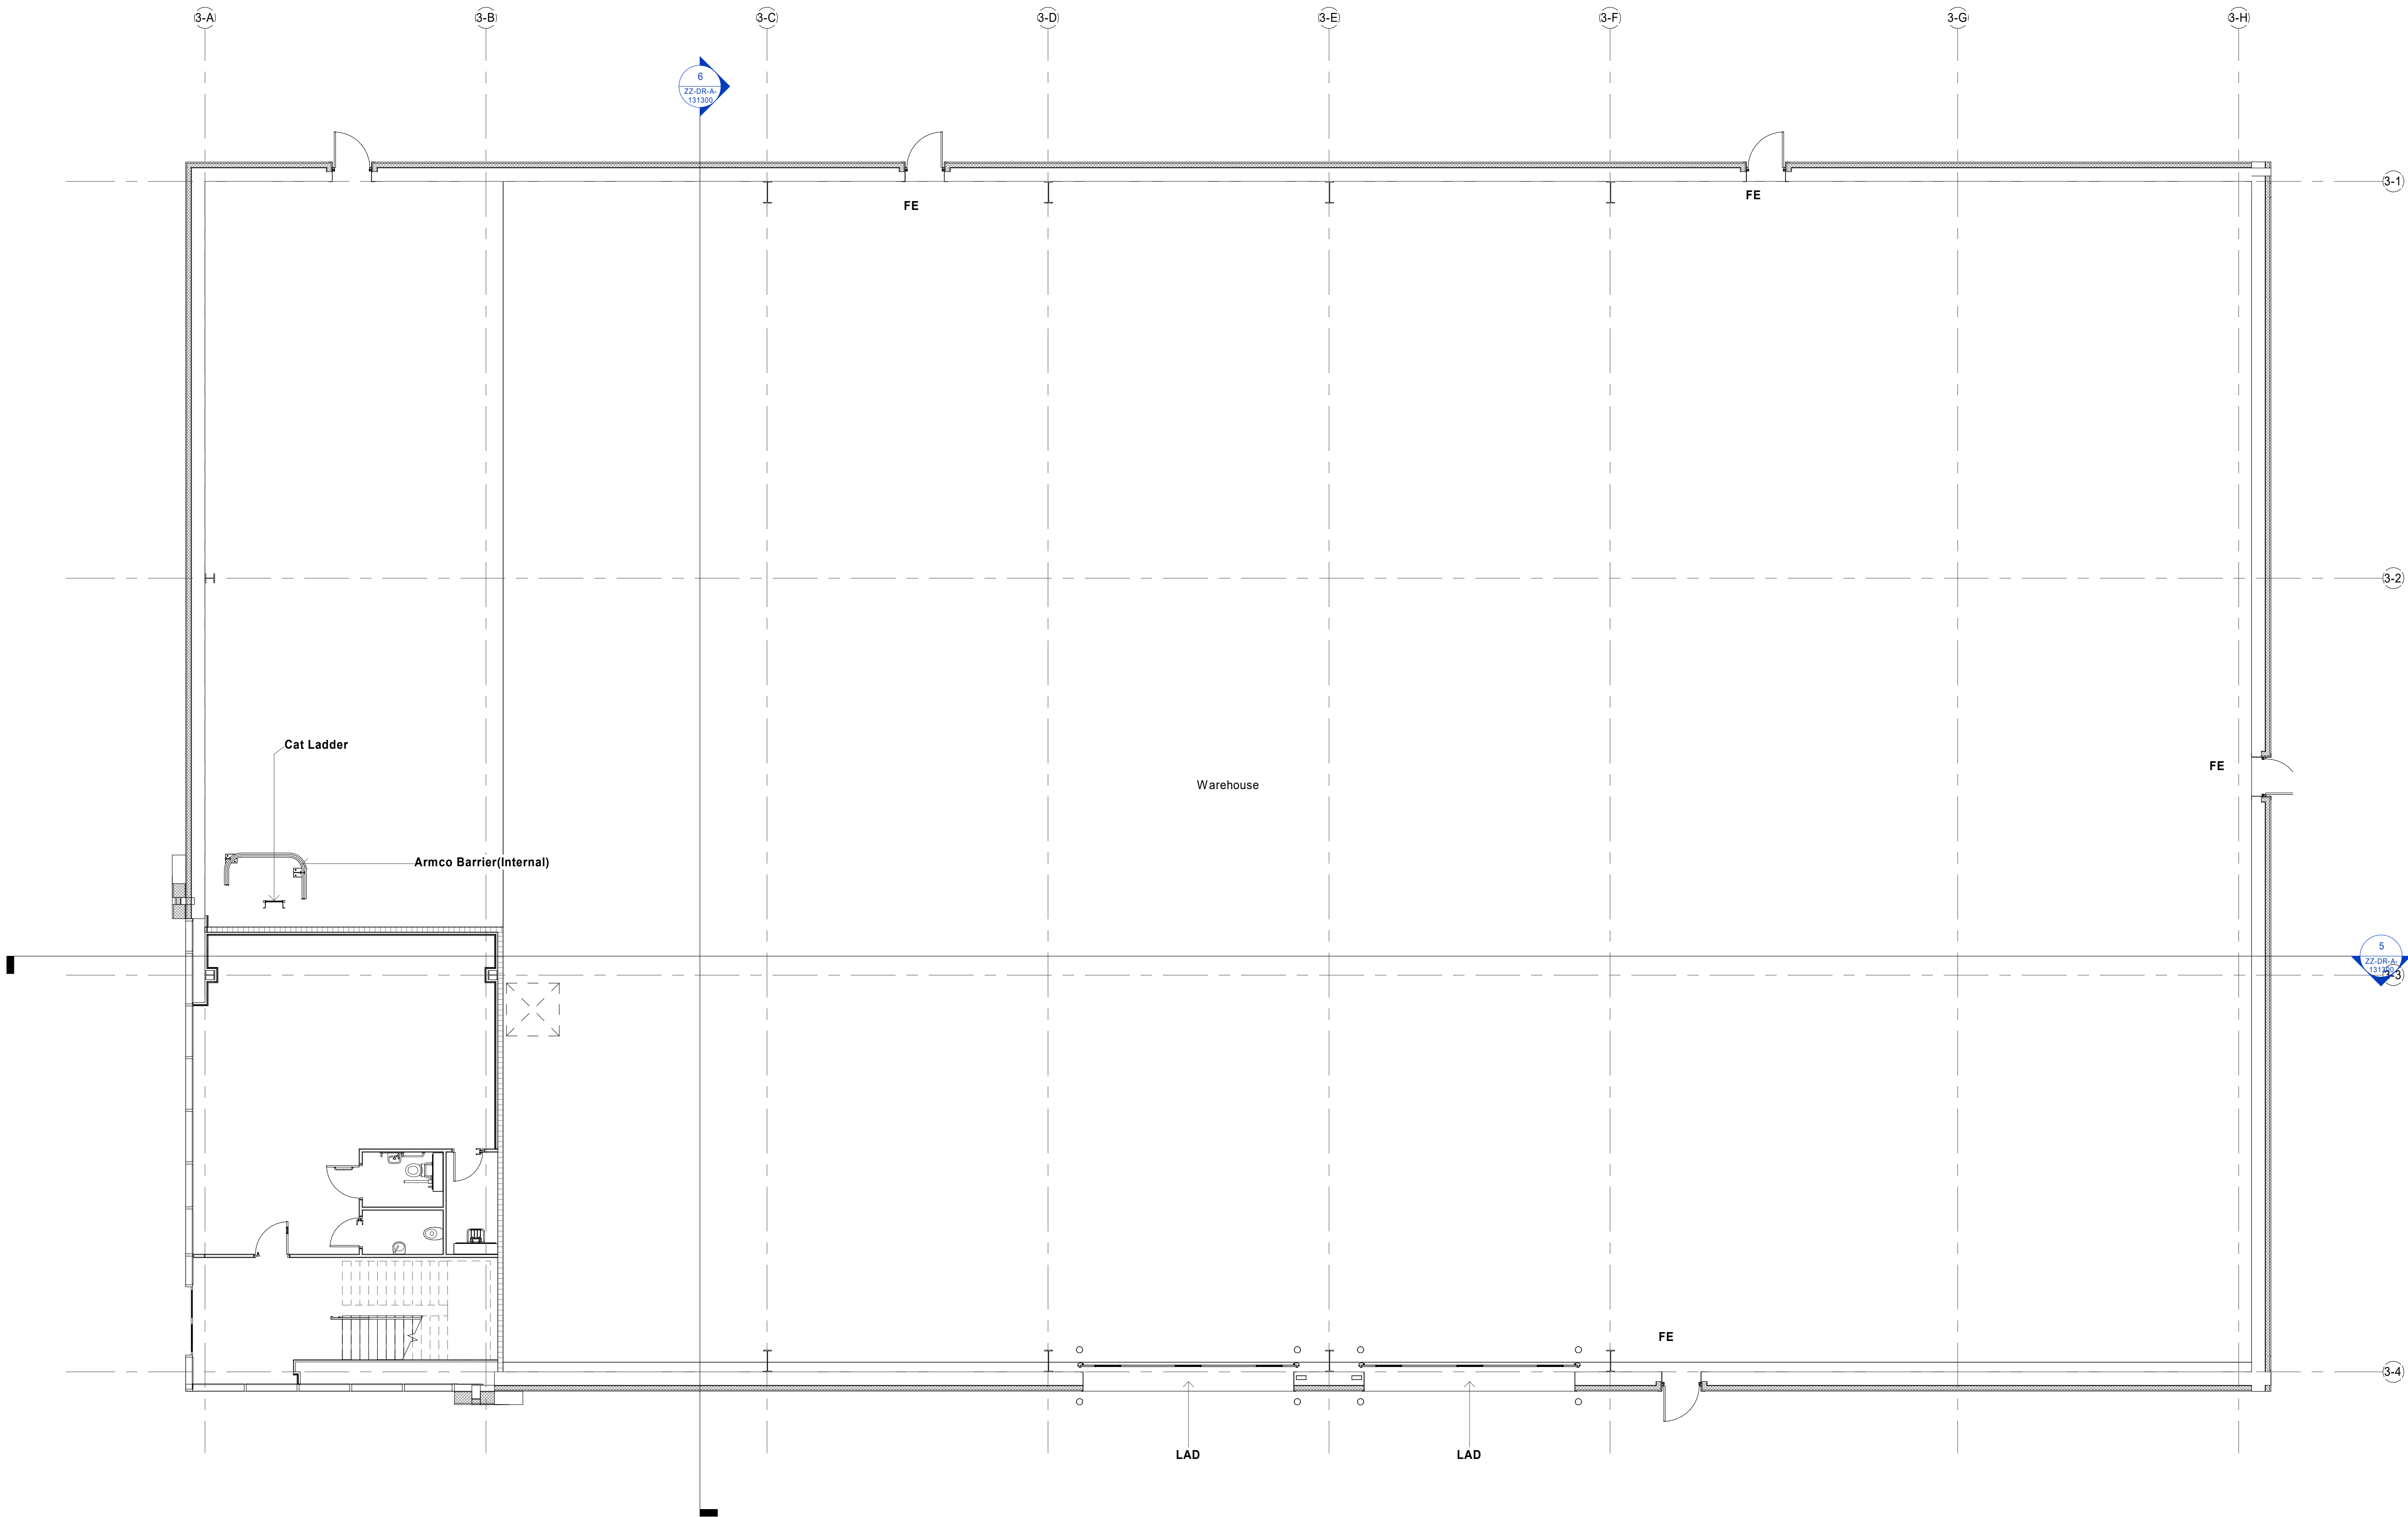

Location Key

SGP
Architects + Masterplanners

Waterfront House
2a Smith Way
Grove Park
Enderby
Leicester LE19 1SX

t: +44 (0)116 247 0557

www.stephengeorge.co.uk

Unit 3
Bryn Lane,
Wrexham

Drawing Name:
Warehouse Plan

Drawing Stage: **Planning**

Status: **S0**

SGP File Ref: 22136-SGP-B03-ZZ-M3-A-000001

22-136	24/01/23	DM	RY	1:100 @ A1	P3
SGP Project No	Date	Drawn	Team	Scale	Rev

Drawing Number:

22-136-SGP-B03-ZZ-DR-A-131100

Project Code	Originator	Volume	Level	Type	Role	Number
--------------	------------	--------	-------	------	------	--------

Planning Warehouse Plan Level 00
1 : 100

