



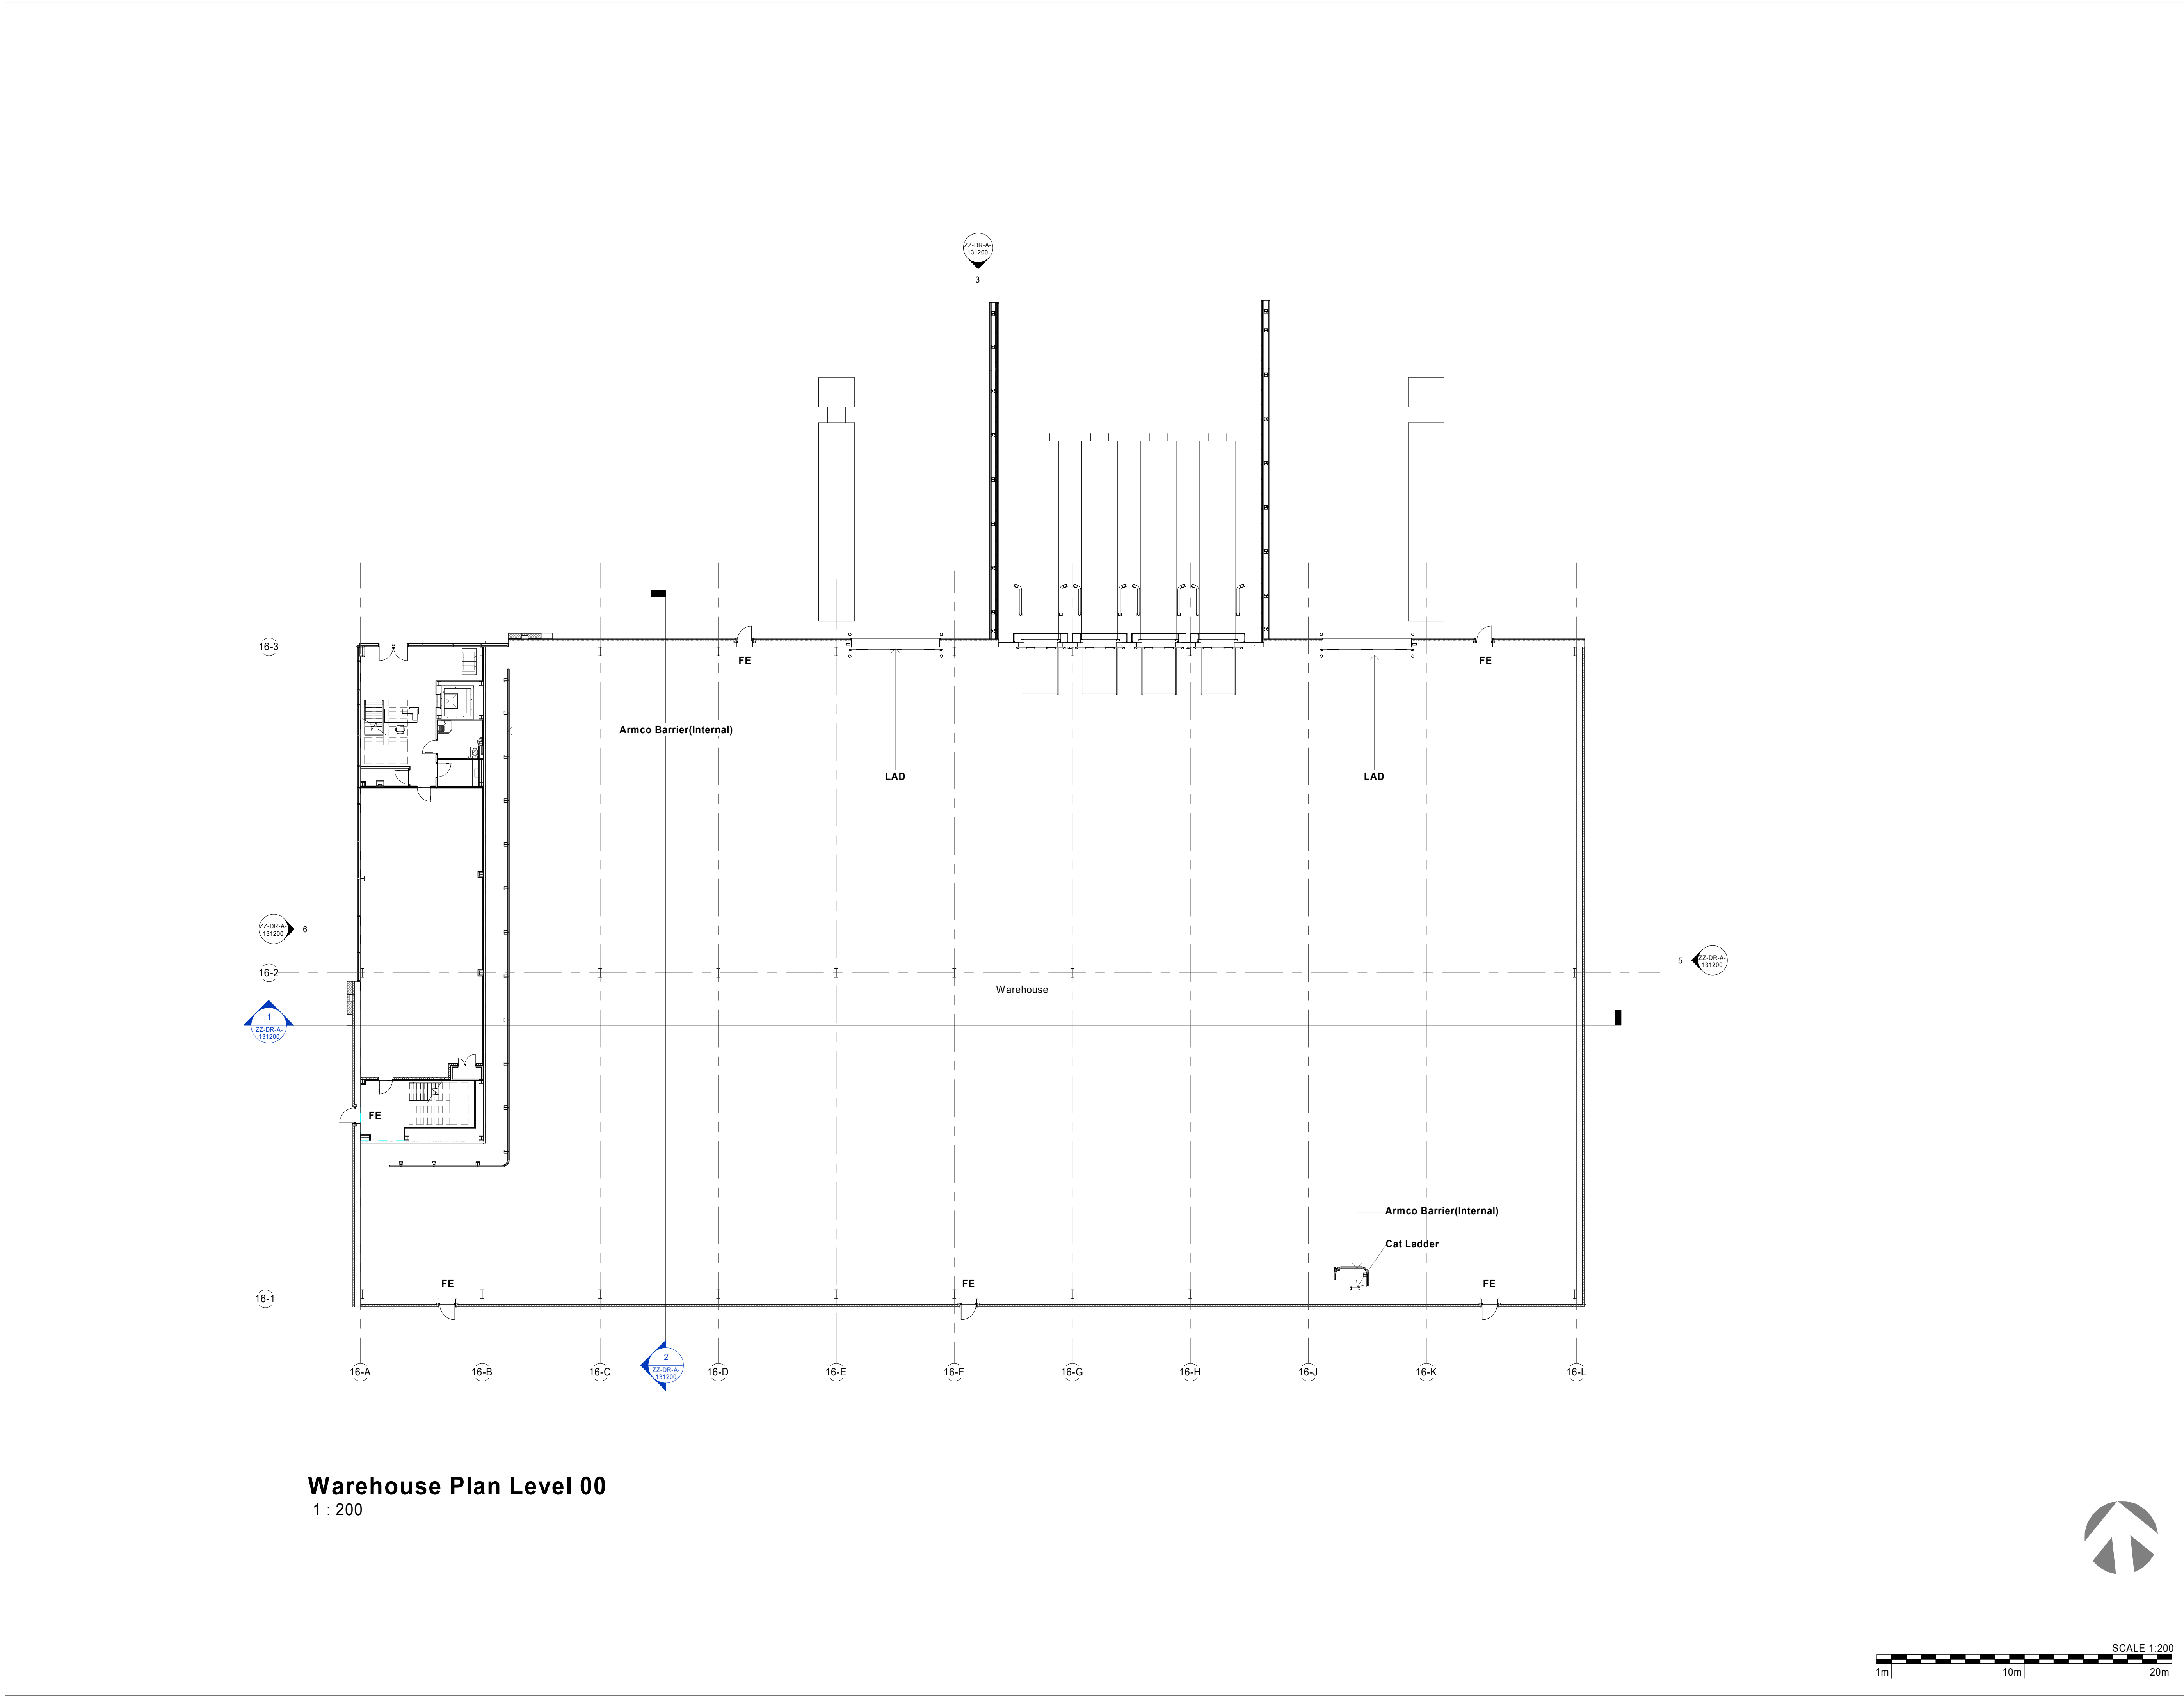

This drawing, the works and concepts depicted are copyright of Stephen George + Partners LLP and may not be reproduced or made use of, either directly or indirectly without express written consent. All heights, levels, sizes and dimensions to be checked on site before any work is put to hand.
Information shown on this drawing that is produced by others has not been verified by Stephen George + Partners LLP and no liability is accepted for its accuracy.
This document is prepared for the sole use of the documented recipient and Stephen George + Partners LLP accepts no liability for use of this document by parties other than the party for whom it was prepared or for purposes other than those for which it was prepared.

Rev	Date	By	Description
P1	19/04/2023	JMS	Revised in accordance with NYS comments in meeting on 18/04/2023
P2	03/07/2023	JMS	Graphical amendments in line with CBRE comments received on 26/6/23

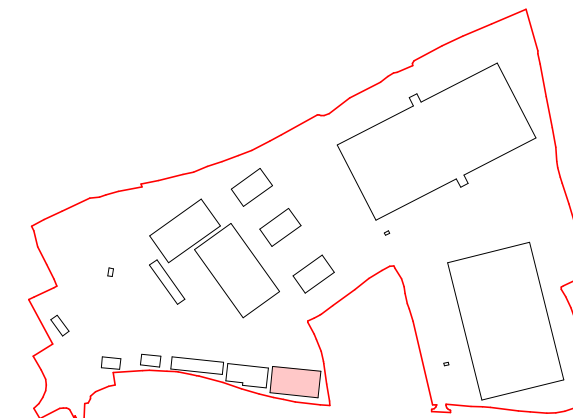

Location Key

SGP

Architects + Masterplanners

Waterfront House
2a Smith Way
Grove Park
Enderby
Leicester LE19 1SX

t: +44 (0)116 247 0557

www.stephengeorge.co.uk

Unit 16
Bryn Lane,
Wrexham

Drawing Name:
Warehouse Layout

Drawing Stage: **Planning**

Status: **S0**

SGP File Ref: 22136-SGP-B16-ZZ-M3-A-000001-Unit 16

22-136	10/03/2023	DM	IY	As indicated @ A1	P2
SGP Project No	Date	Drawn	Team	Scale	Rev

Drawing Number:

22-136-SGP-16-ZZ-DR-A- 131100

Project Code	Originator	Volume	Level	Type	Role	Number
--------------	------------	--------	-------	------	------	--------