


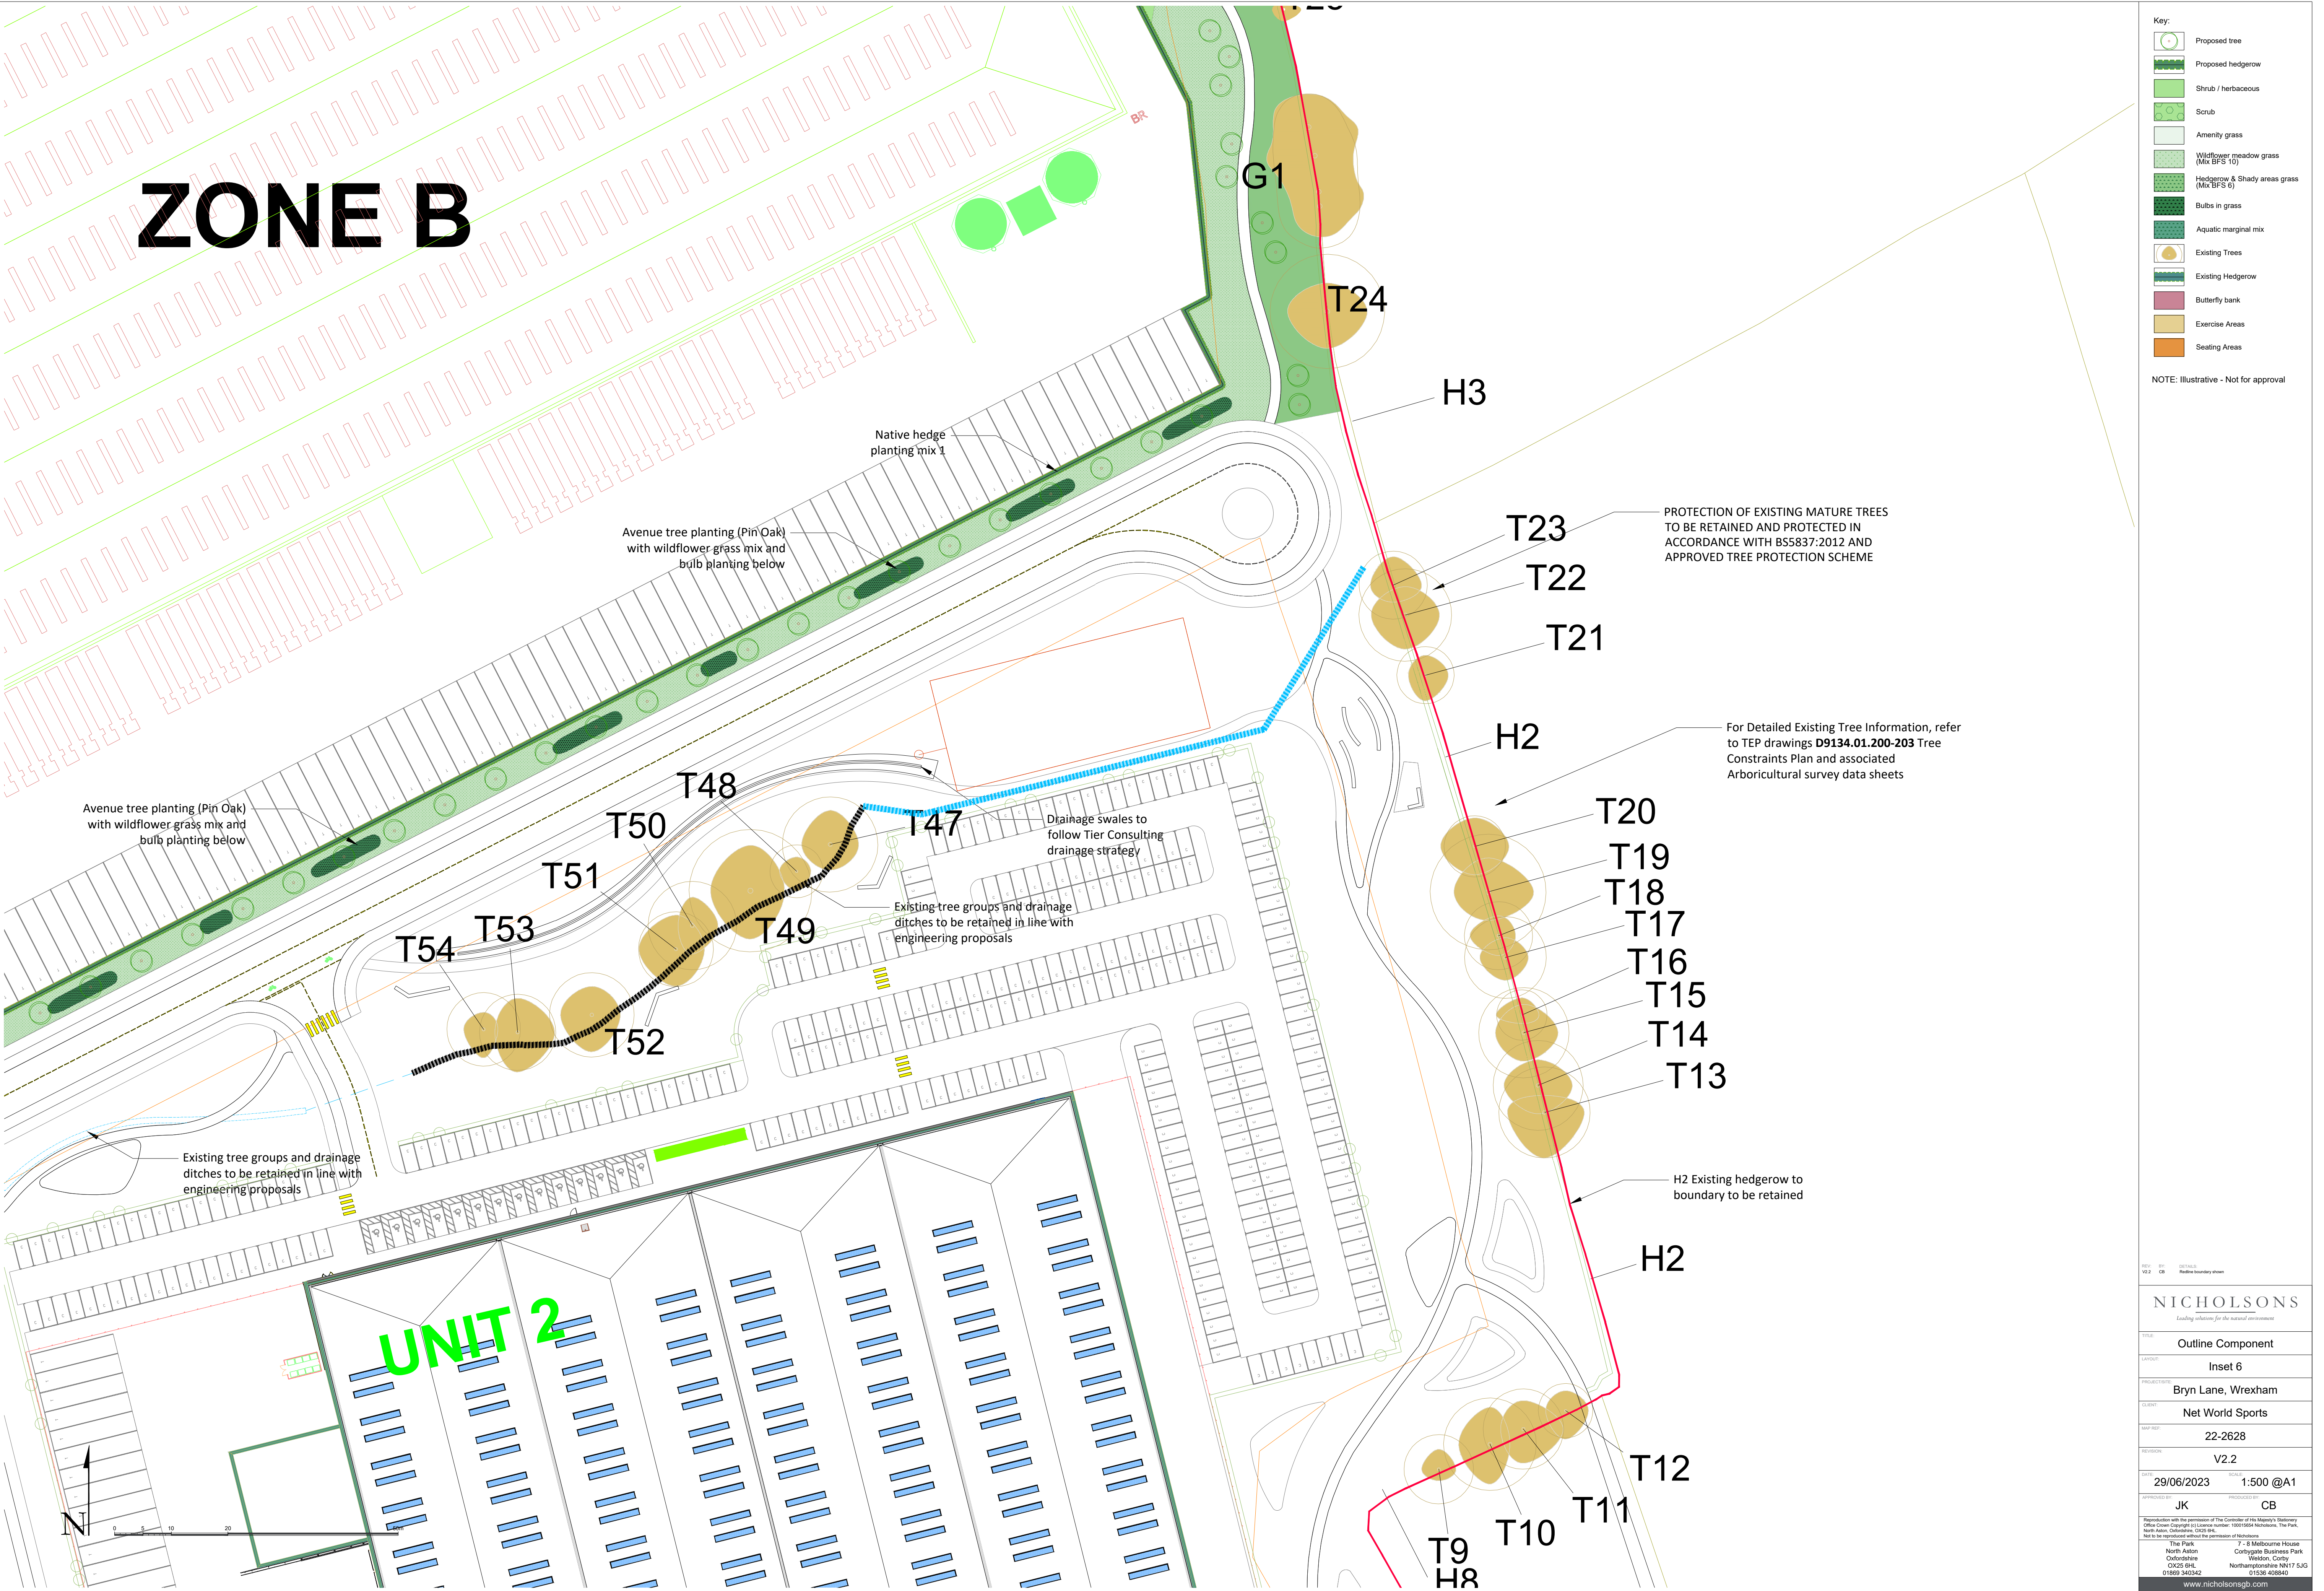

- Key:
- Proposed tree
 - Proposed hedgerow
 - Shrub / herbaceous
 - Scrub
 - Amenity grass
 - Wildflower meadow grass (Mix BFS 10)
 - Hedgerow & Shady areas grass (Mix BFS 6)
 - Bulbs in grass
 - Aquatic marginal mix
 - Existing Trees
 - Existing Hedgerow
 - Butterfly bank
 - Exercise Areas
 - Seating Areas

NOTE: Illustrative - Not for approval

NICHOLSONS
Leading solutions for the natural environment

TITLE	Outline Component
LAYOUT	Inset 6
PROJECT/TYPE	Bryn Lane, Wrexham
CLIENT	Net World Sports
WAP/REF	22-2628
REVISION	V2.2
DATE	29/06/2023
SCALE	1:500 @A1
APPROVED BY	JK
PRODUCED BY	CB
Reproduction with the permission of The Controller of His Majesty's Stationery Office. Crown Copyright. All Rights Reserved. 100015046 Nicholson's, The Park, North Aston, Oxfordshire, OX25 9PL. Not to be reproduced without the permission of Nicholson's.	
The Park North Aston Oxfordshire OX25 9PL 01869 340342	7-8 Melbourne House Corbygate Business Park Weldon, Corby Northamptonshire NN17 5UG 01536 405667
www.nicholsonsgb.com	