


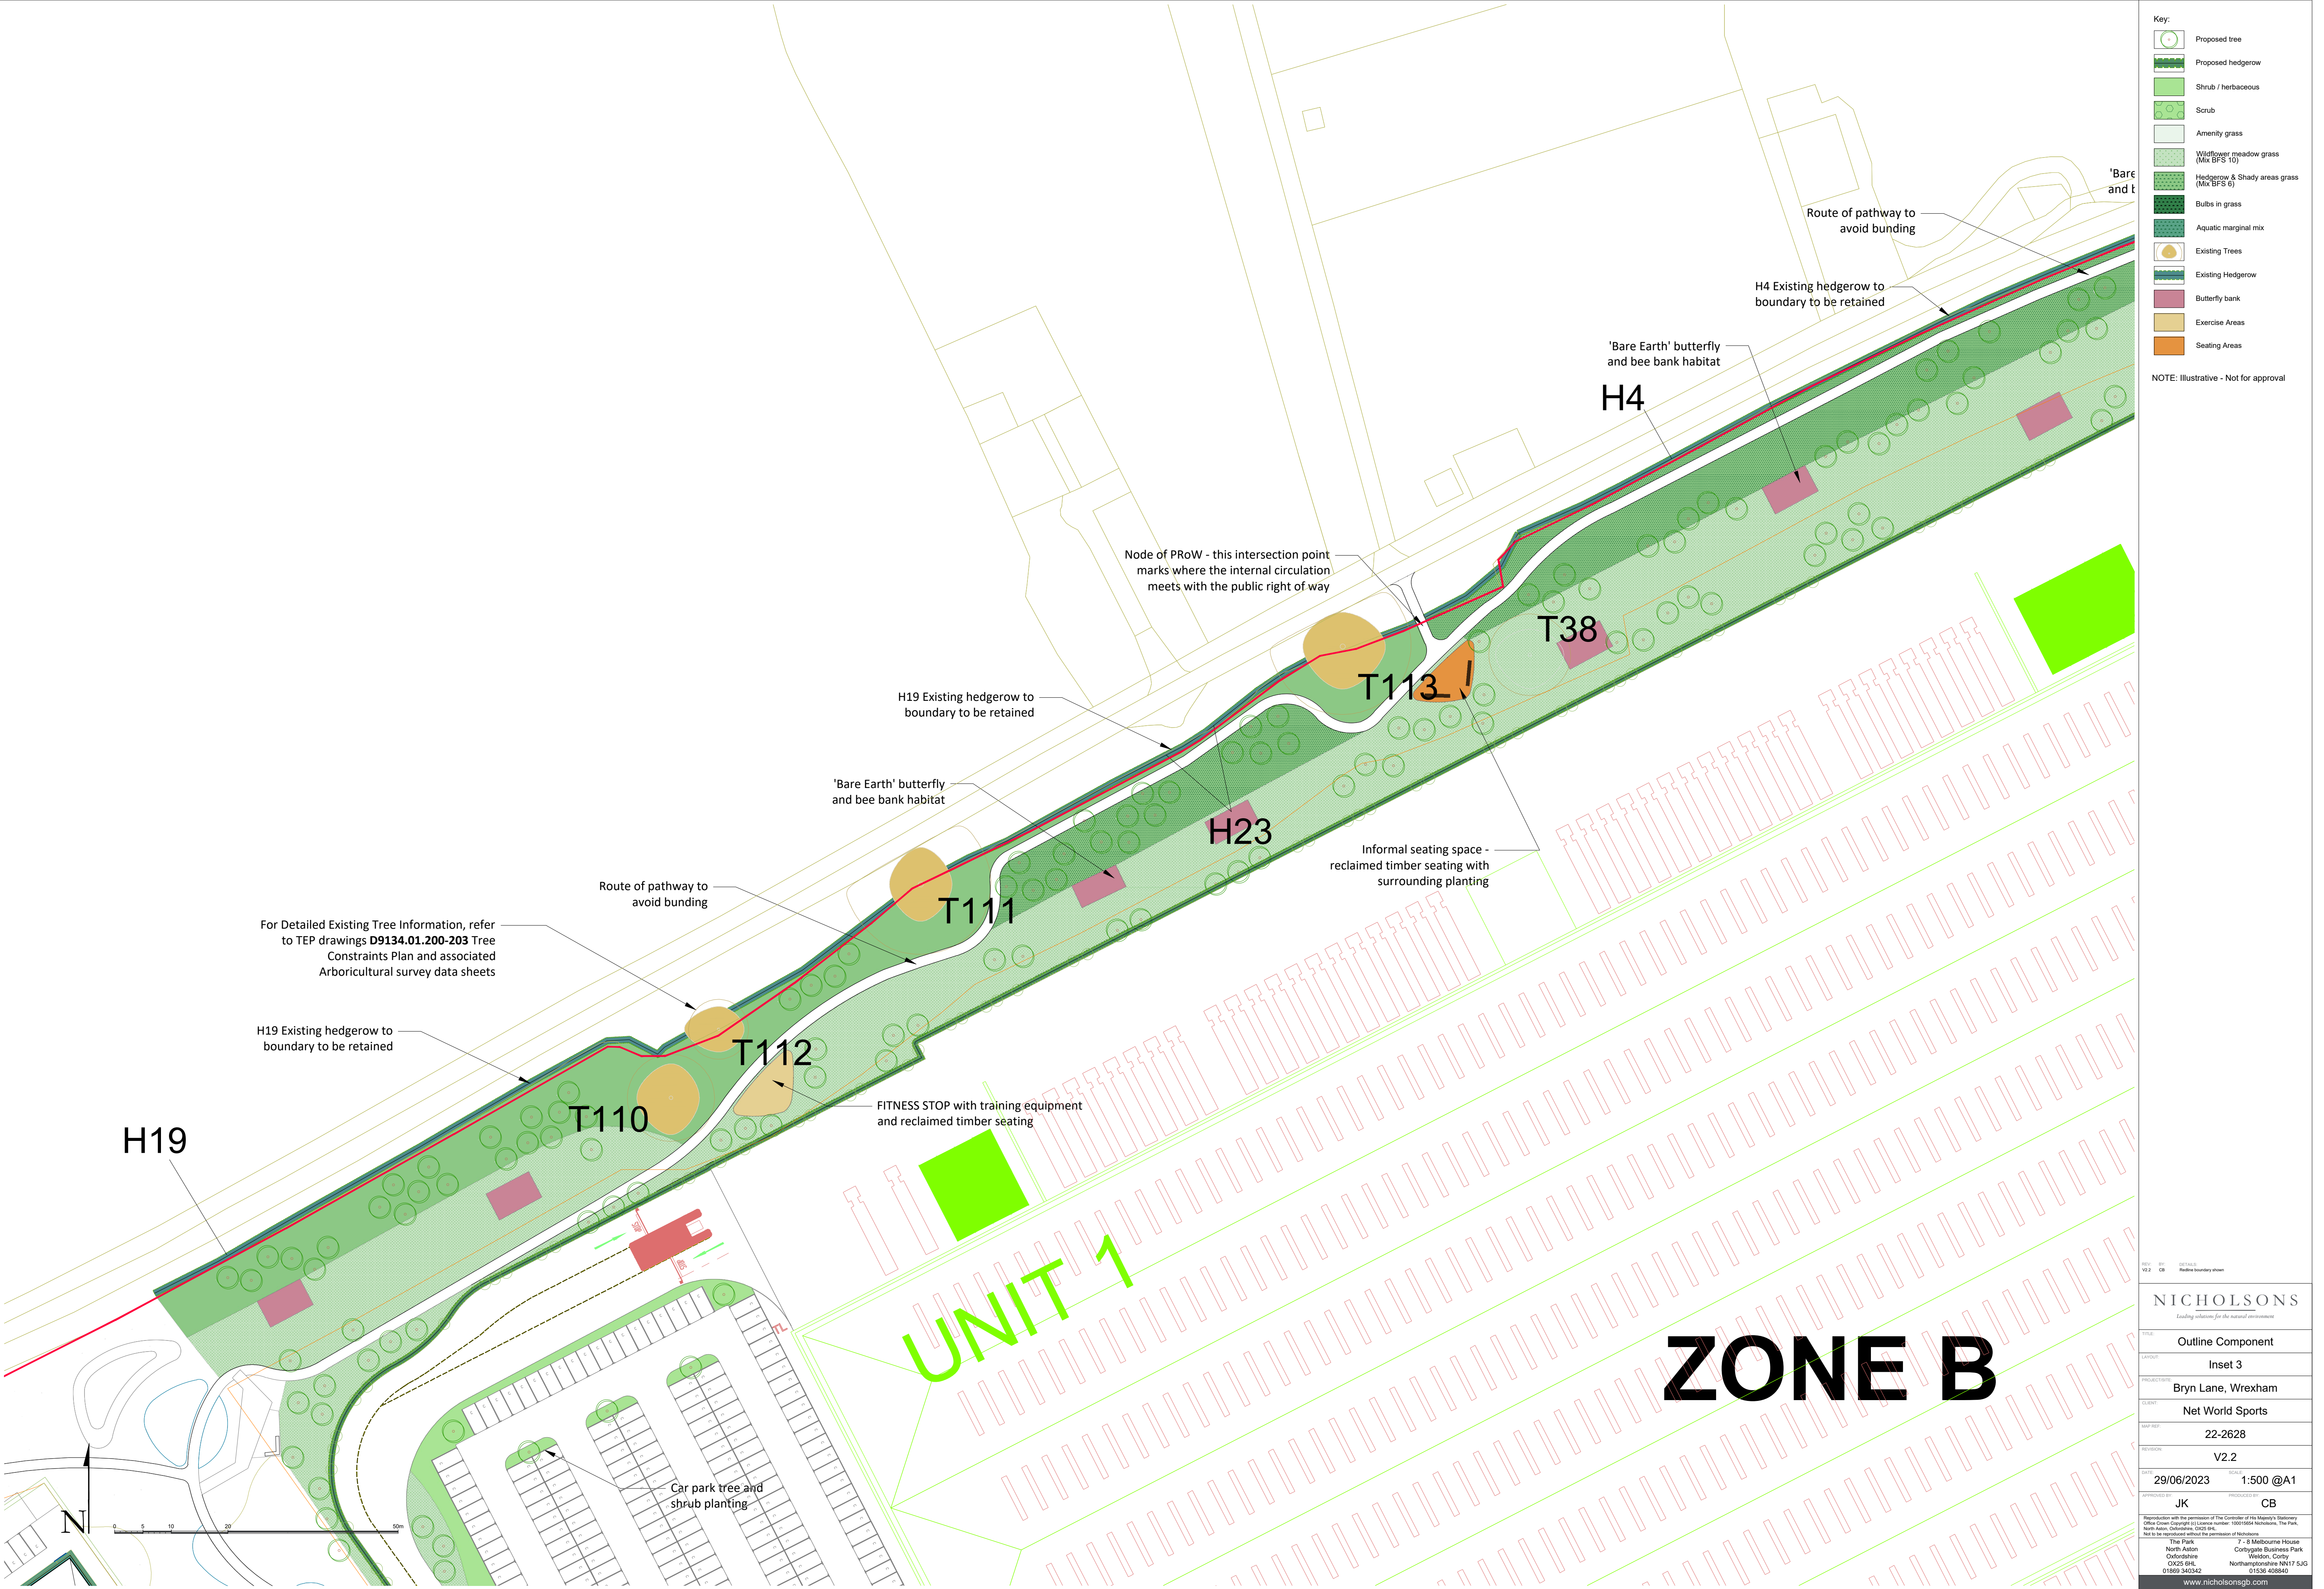

REV	NO	DETAILS
V2.2	CB	Public boundary shown
NICHOLSONS <i>Leading solutions for the natural environment</i>		
TITLE Outline Component		
LOCATION Inset 3		
PROJECT/TEAM Bryn Lane, Wrexham		
CLIENT Net World Sports		
SHEET NO. 22-2628		
REVISION V2.2		
DATE 29/06/2023	SCALE 1:500 @A1	
APPROVED BY JK	PRODUCED BY CB	
Reproduction with the permission of The Controller of His Majesty's Stationery Office. Crown Copyright. All Rights Reserved. 100015004. Nicholson's, The Park, North Aston, Oxfordshire, OX25 9PL. Not to be reproduced without the permission of Nicholson's.		
The Park North Aston Oxfordshire OX25 9PL 01869 340342		7-8 Melbourne House Corbygate Business Park Wrexham, Corby Northamptonshire NN17 5UG 01869 340342 www.nicholsonsgb.com