
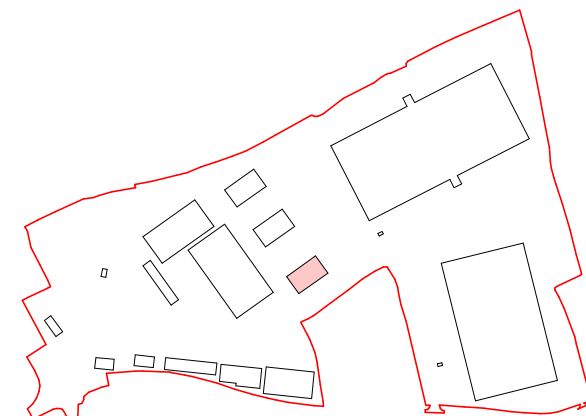
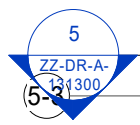


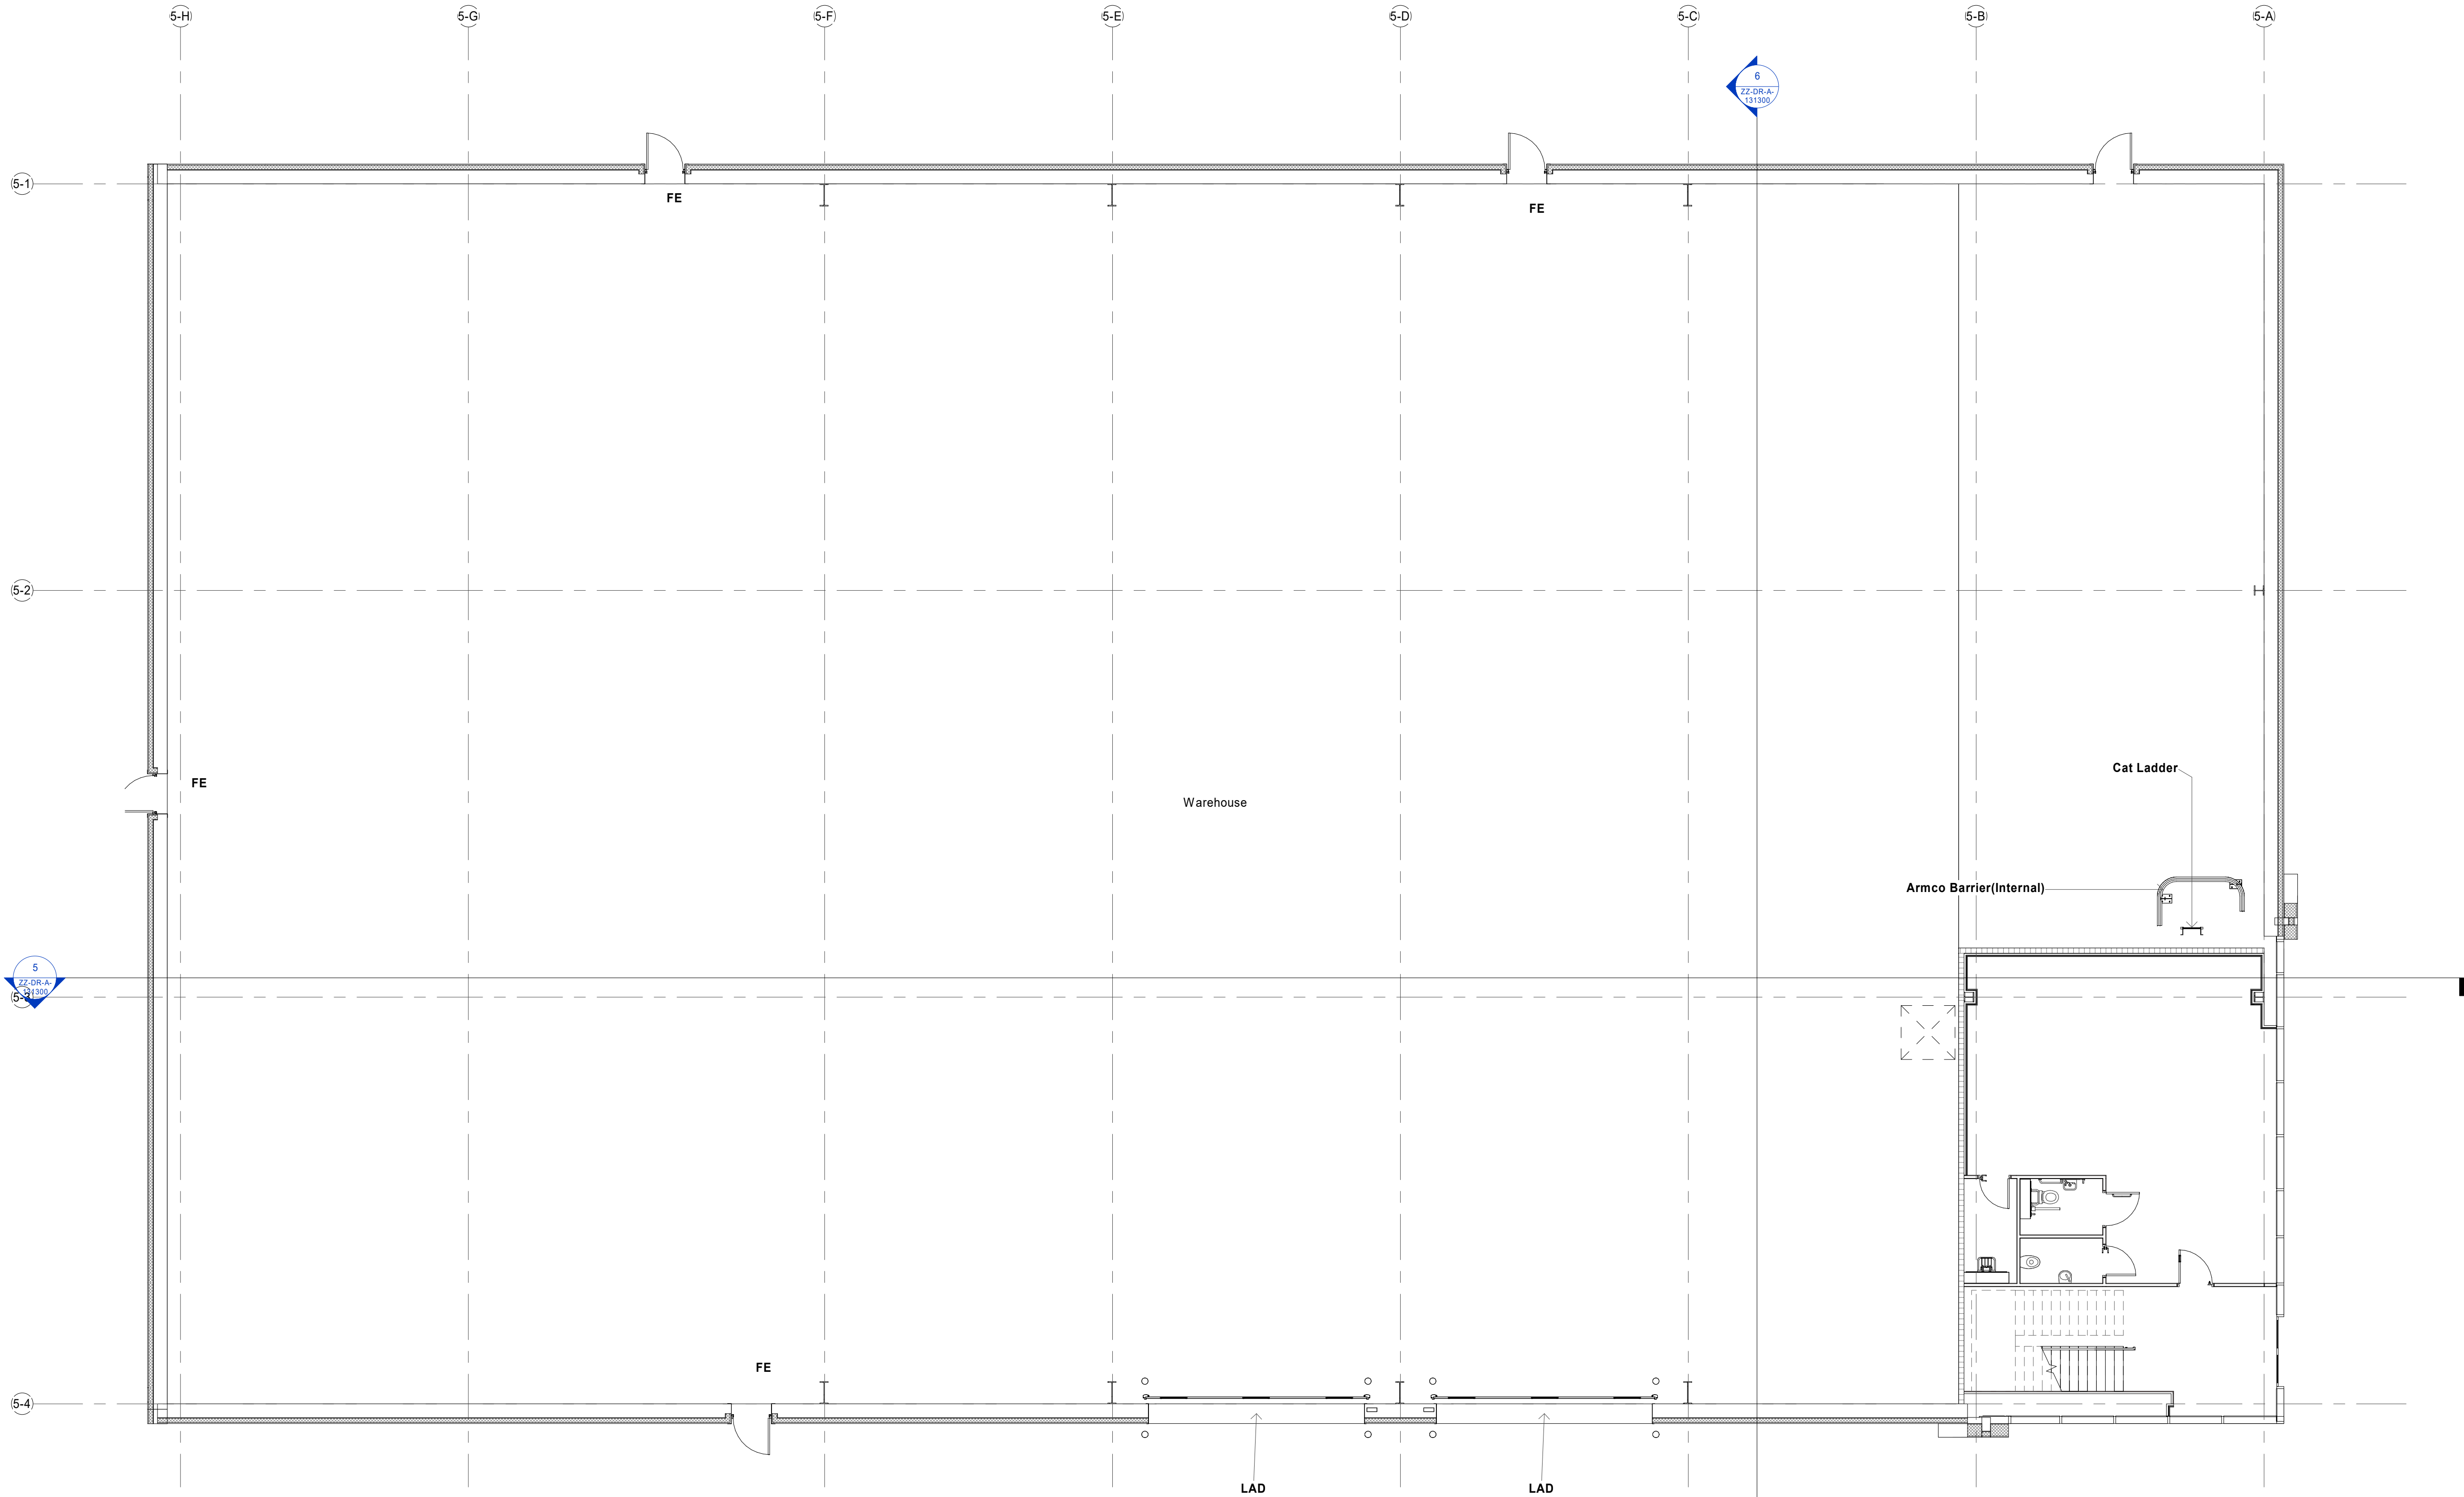

Location Key

Planning Warehouse Plan Level 00

1 : 100

Rev	Date	By	Description
P1	30/03/2023	JMS	Revised in accordance with NWS sketch received on 30/03/2023
P2	19/04/2023	KK	Revised in accordance with NWS comments in meeting on 18/04/2023
P3	13/06/2023	KK	Revised in accordance with SGP internal design review
P4	03/07/2023	JMS	Graphical amendments in line with CBRE comments on 26/6/23

SGP

Architects + Masterplanners

Waterfront House
2a Smith Way
Grove Park
Enderby
Leicester LE19 1SX

t: +44 (0)116 247 0557

www.stephengeorge.co.uk

Unit 5
Bryn Lane,
Wrexham

Drawing Name:
Warehouse Plan

Drawing Stage: **Planning**

Status: **S0**

SGP File Ref: 22136-SGP-B05-ZZ-M3-A-000003

22-136	24/01/23	DM	RY	1:100 @ A1	P4
SGP Project No	Date	Drawn	Team	Scale	Rev

Drawing Number:

22-136-SGP-B05-ZZ-DR-A-131100

Project Code Originator Volume Level Type Role Number