


DO NOT SCALE

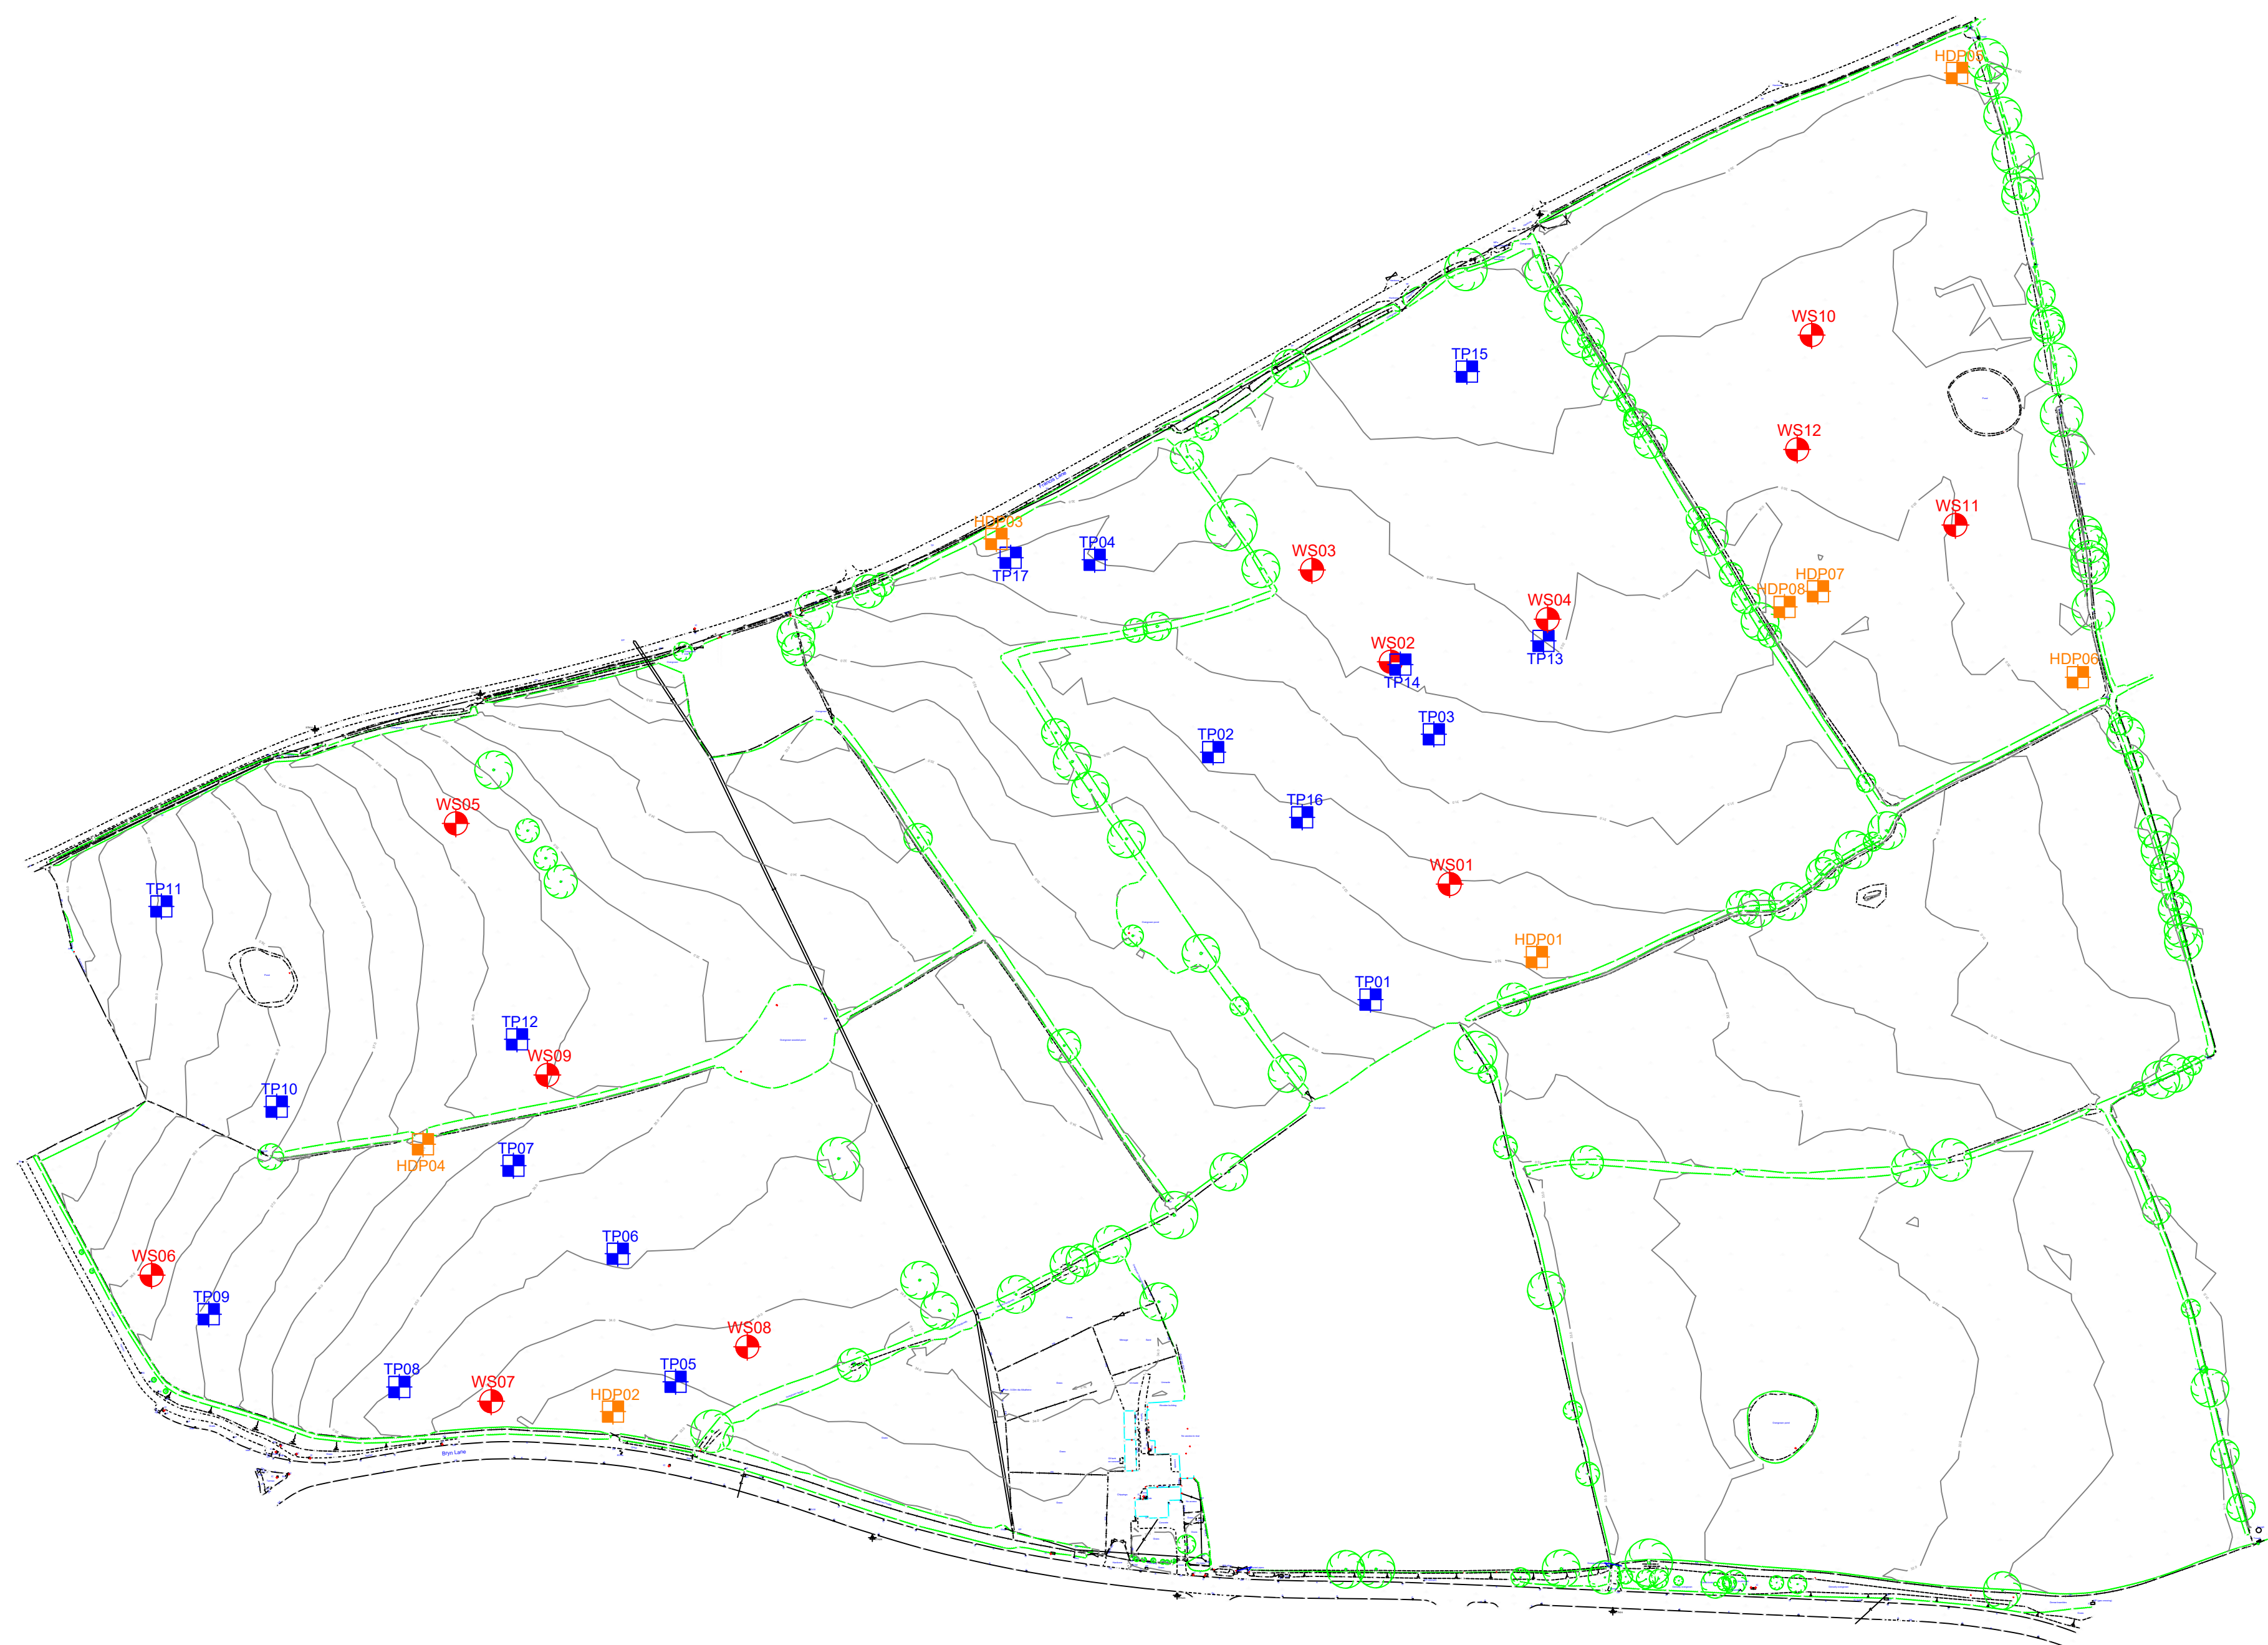

NOTES

-  Outline Planning Trial Pit Location
-  Outline Planning Hand Dug pit Location
-  Outline Planning Window Sample Location

P1	26/06/2023	CS	ISSUED FOR INFORMATION		ER	ER
REV	DATE	BY	DESCRIPTION		CHK	APD

DRAWING STATUS: PRELIMINARY



Tier Environmental Ltd.
Chadwick House
Warrington Road
Birchwood
Warrington | WA3 6AE
t: 01925 818388

CLIENT: NET WORLD SPORTS

PROJECT: BRYN LANE WREXHAM
OUTLINE PLANNING

TITLE: EXPLORATORY HOLE LOCATION PLAN

SCALE: 1:200 @ A1	CHECKED: ER	APPROVED: ER
CAD FILE: -	DESIGN/DRAWN: CS	DATE: 26/06/2023
PROJECT No: TE1749	DRAWING No: TE1749-TE-00-XX-DR-GE-002-V01	REV: P1