


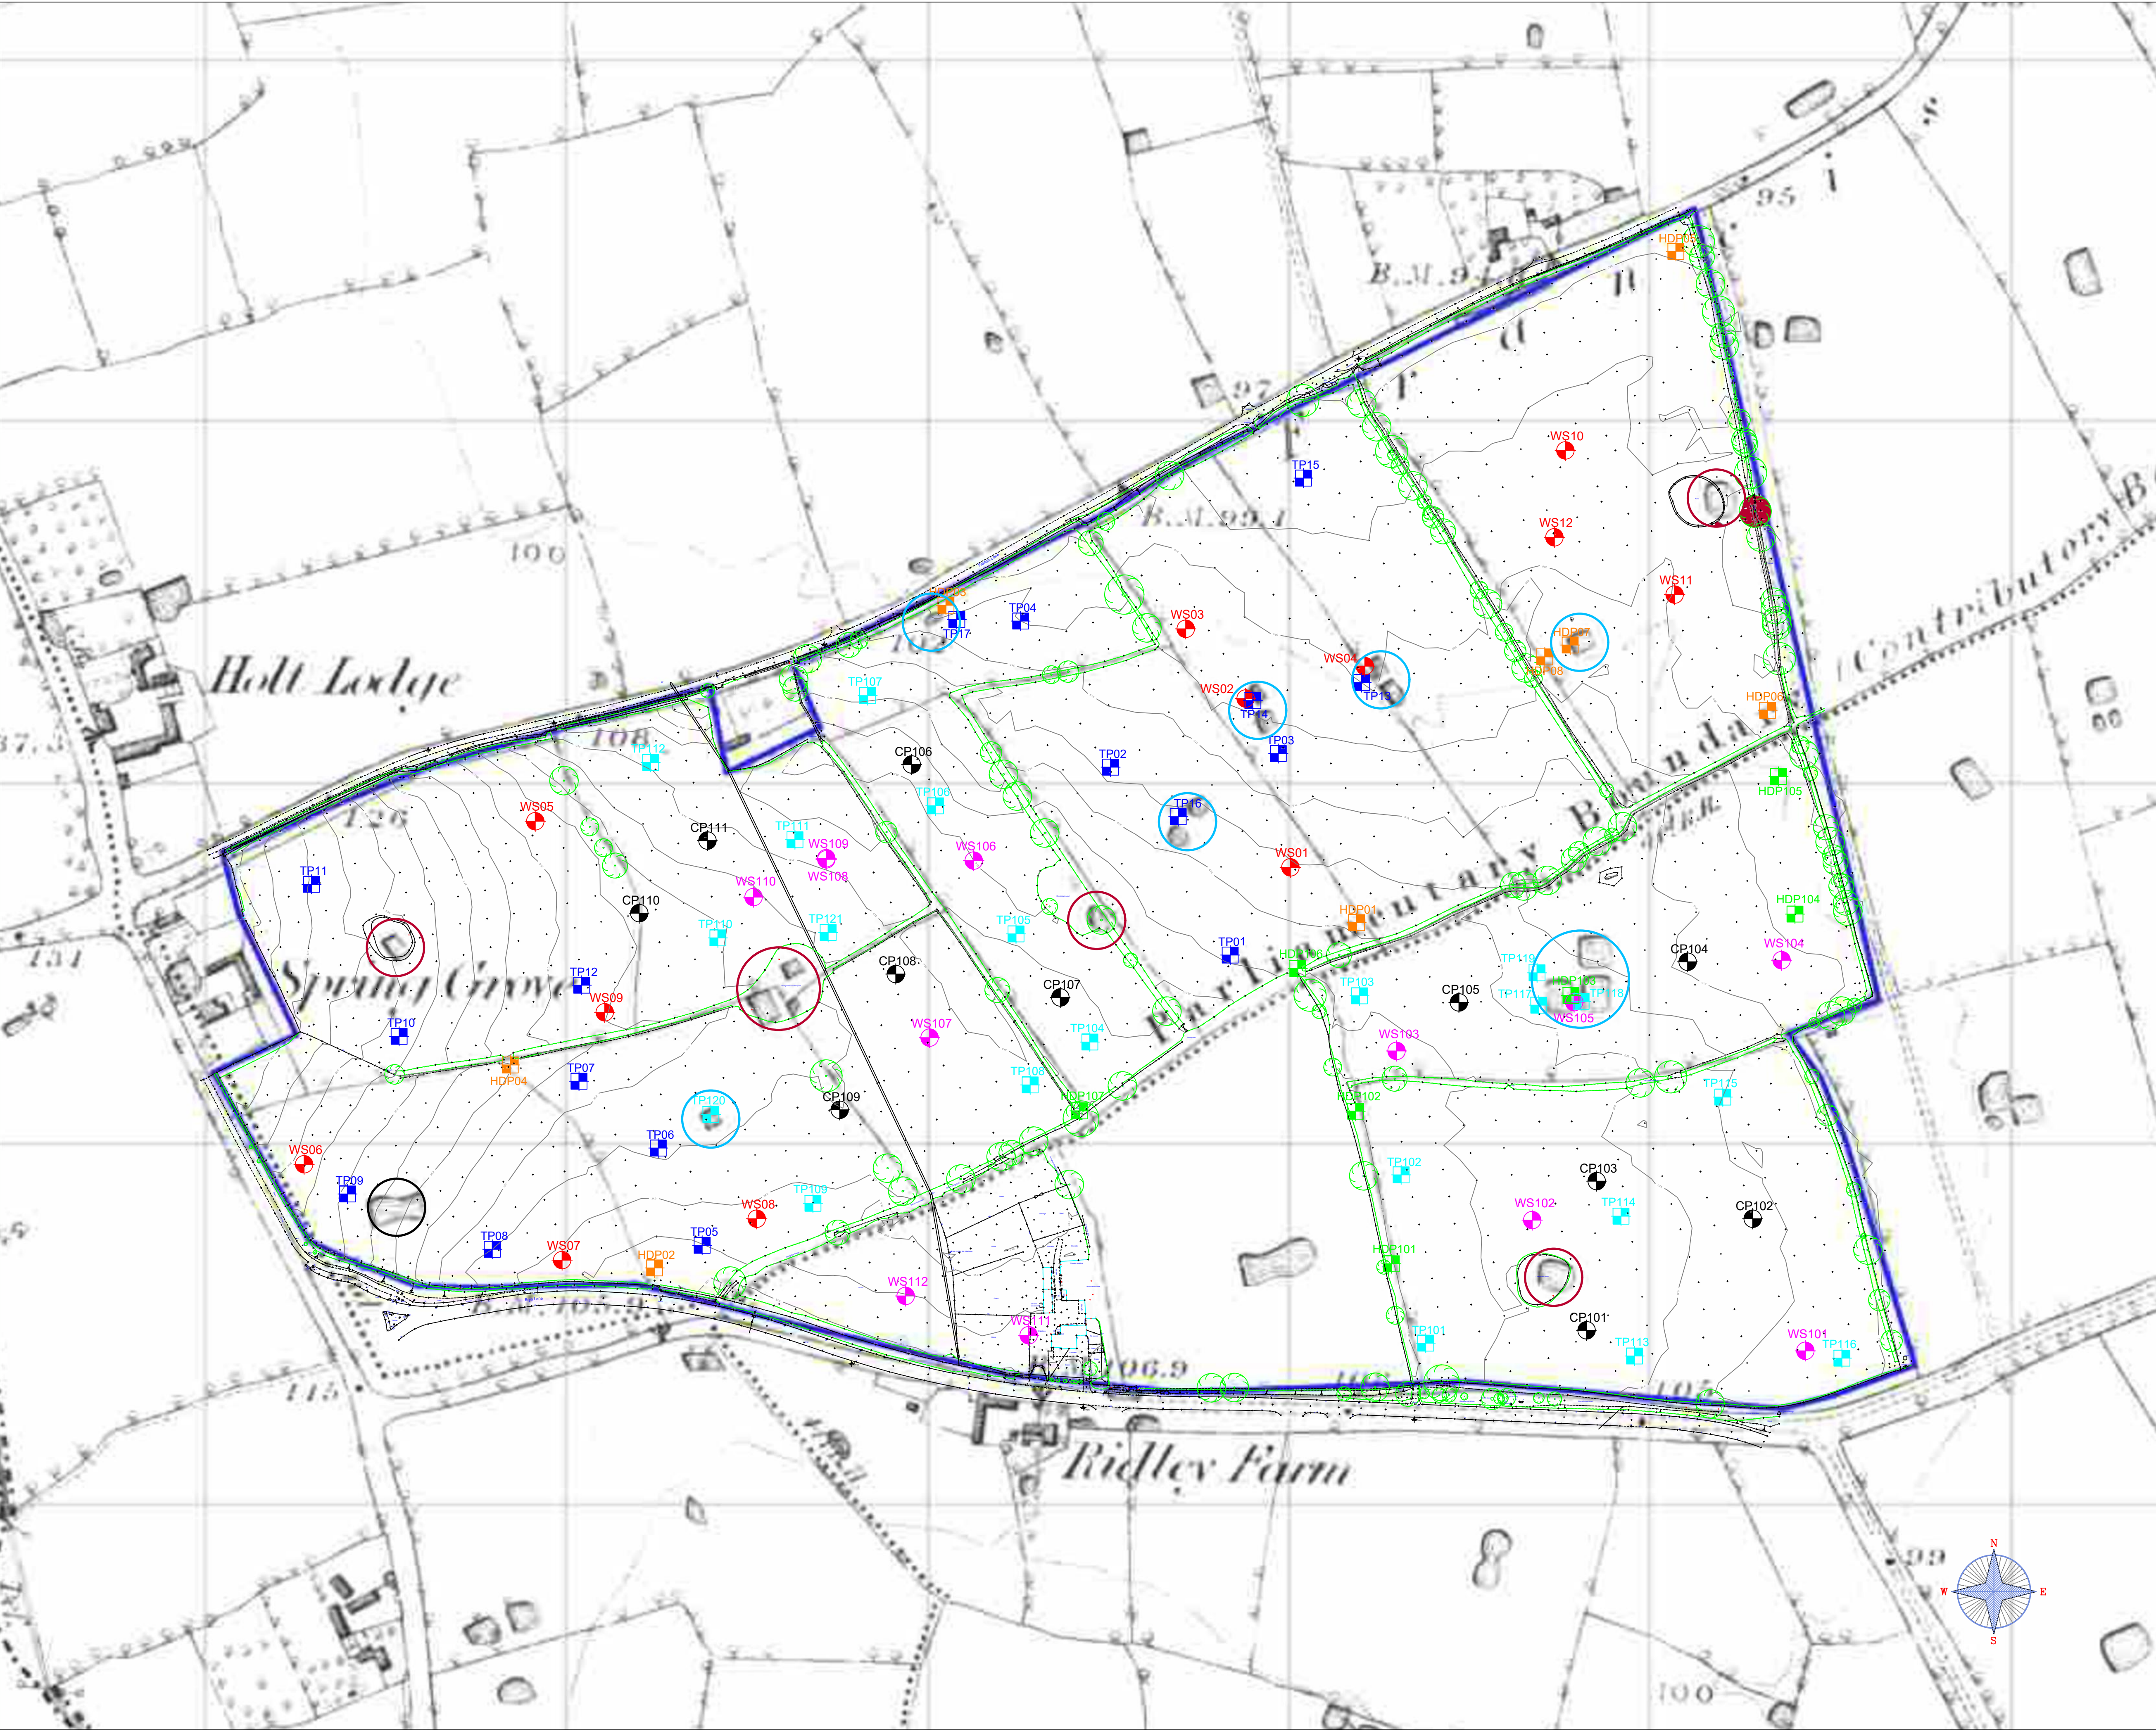

DO NOT SCALE

TIER

NOTES

Outline Planning Trial Pit Location

Outline Planning Hand Dug pit Location

Outline Planning Window Sample Location

Detailed Planning Trial Pit Location

Detailed Planning Hand Dug pit Location

Detailed Planning Cable Percussive Location

Detailed Planning Window Sample Location

Based on the 1872 Ordnance survey map

Existing Ponds

Possible Infilled Ponds

Not investigated due to proximity to existing sewer

P1	29/09/2023	CS	EXISTING & POSSIBLE BACKFILLED PONDS ADDED	SL	SL
P1	26/06/2023	CS	ISSUED FOR INFORMATION	ER	ER
REV	DATE	BY	DESCRIPTION	CHK	APD

DRAWING STATUS:

INFORMATION

TIER

CONSULT

Tier Environmental Ltd.

Chadwick House

Warrington Road

Birchwood

Warrington | WA3 6AE

t: 01925 818388

CLIENT:

NET WORLD SPORTS

PROJECT:

BRYN LANE WREXHAM

TITLE:

EXPLORATORY HOLE LOCATION PLAN

SCALE	SIZE	CHECKED:	ER	APPROVED:	ER
1:200	@ A1	DESIGN/DRAWN:	CS	DATE:	26/06/2023
CAD FILE:	-	PROJECT No:	TE1749	DRAWING No:	TE1749-TE-00-XX-DR-GE-001-V02
		REV:			p2