


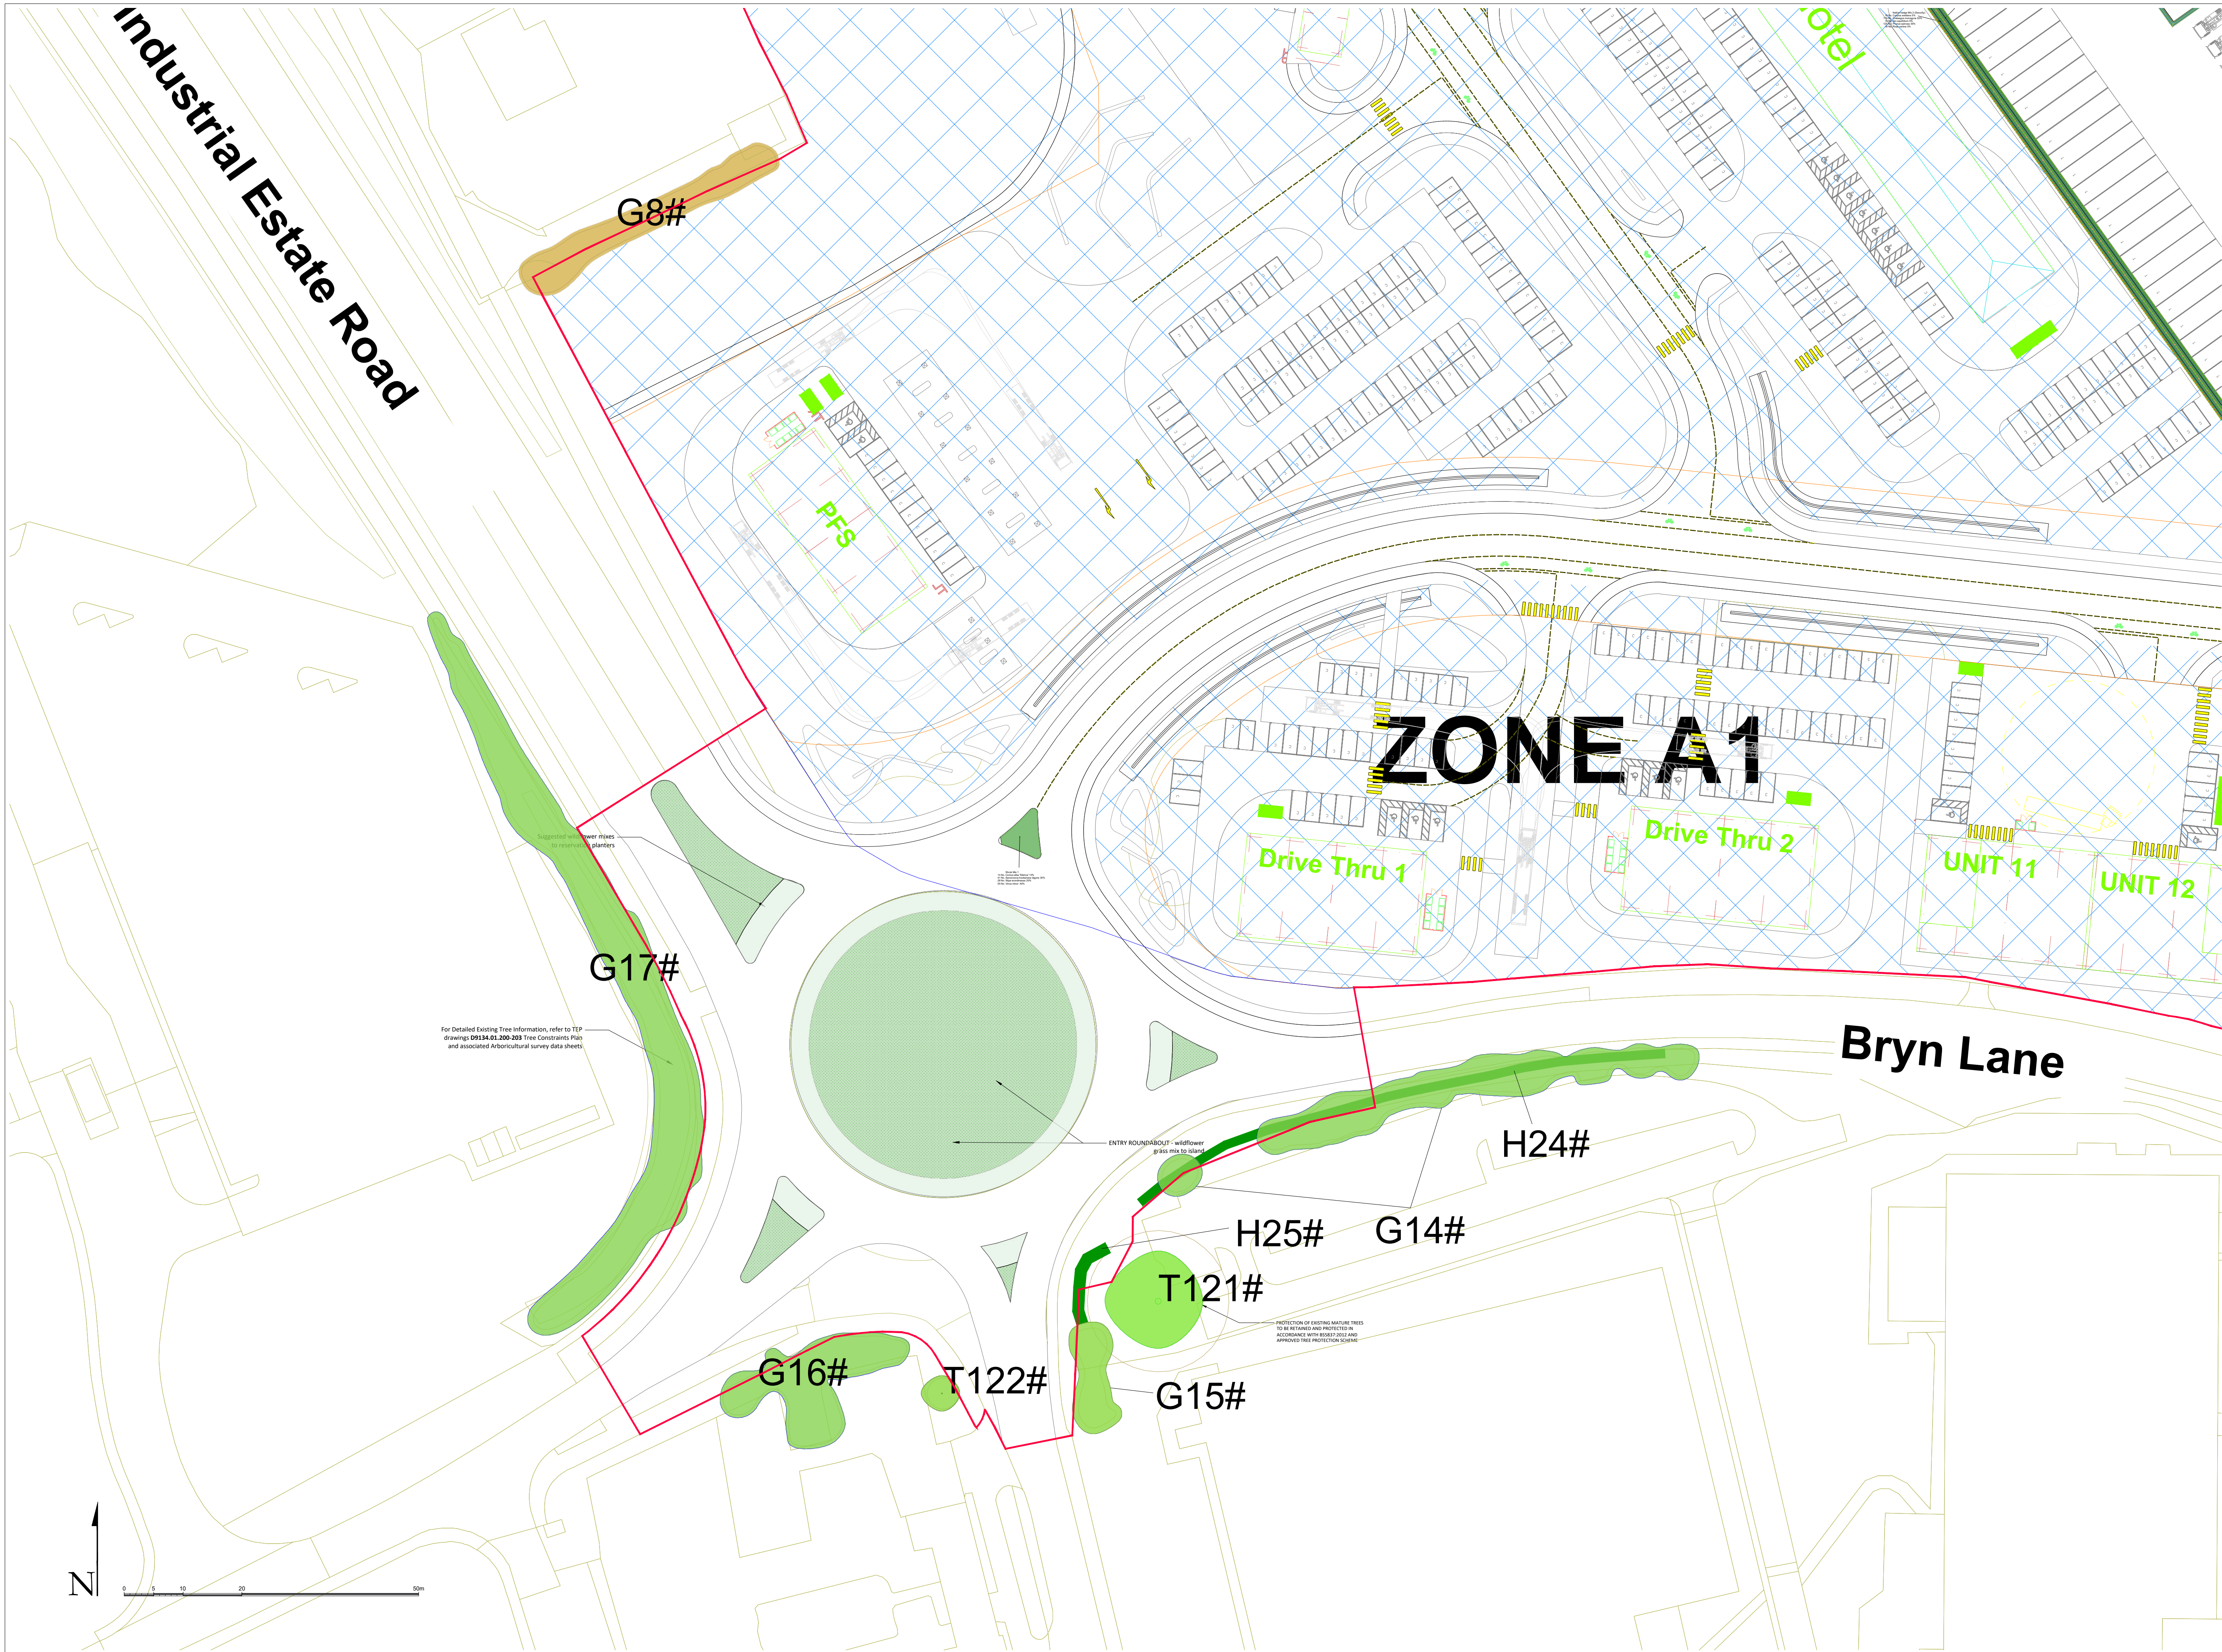

Key:

- Proposed tree
- Proposed hedgerow
- Shrub / herbaceous
- Amenity grass
- Wildflower meadow grass (Mix BFS 10)
- Hedgerow & Shady areas grass (Mix BFS 6)
- Bulbs in grass
- Welland & Pond Edge Mix (Mix BFS 5)
- Aquatic marginal mix
- Existing Trees
- Existing Hedgerow
- Bare earth - butterfly bank
- Exercise Areas
- Seating Areas
- Decking Areas

REV	NO	DETAILS
V3	CS	Updated for revised P6S position

NICHOLSONS
Leading solutions for the natural environment

TITLE: Detailed Component

LAYOUT: Inset 4

PROJECT/TEAM: Bryn Lane, Wrexham

CLIENT: Net World Sports

DRAWING NO: 22-2628

REVISION: V3

DATE: 19/12/2023 SCALE: 1:500 @A1

APPROVED BY: JK PRODUCED BY: CB

Reproduction with the permission of The Controller of His Majesty's Stationery Office. Crown Copyright. Licence number: 100015004. Nicholson's, The Park, North Aston, Oxfordshire, OX25 9PL. Not to be reproduced without the permission of Nicholson's.

The Park
North Aston
Oxfordshire
OX25 9PL
01869 340342

7-8 Melbourne House
Corbridge Business Park
Weldon, Corby
Northamptonshire NN17 5JG
01536 406947

www.nicholsonsgb.com