


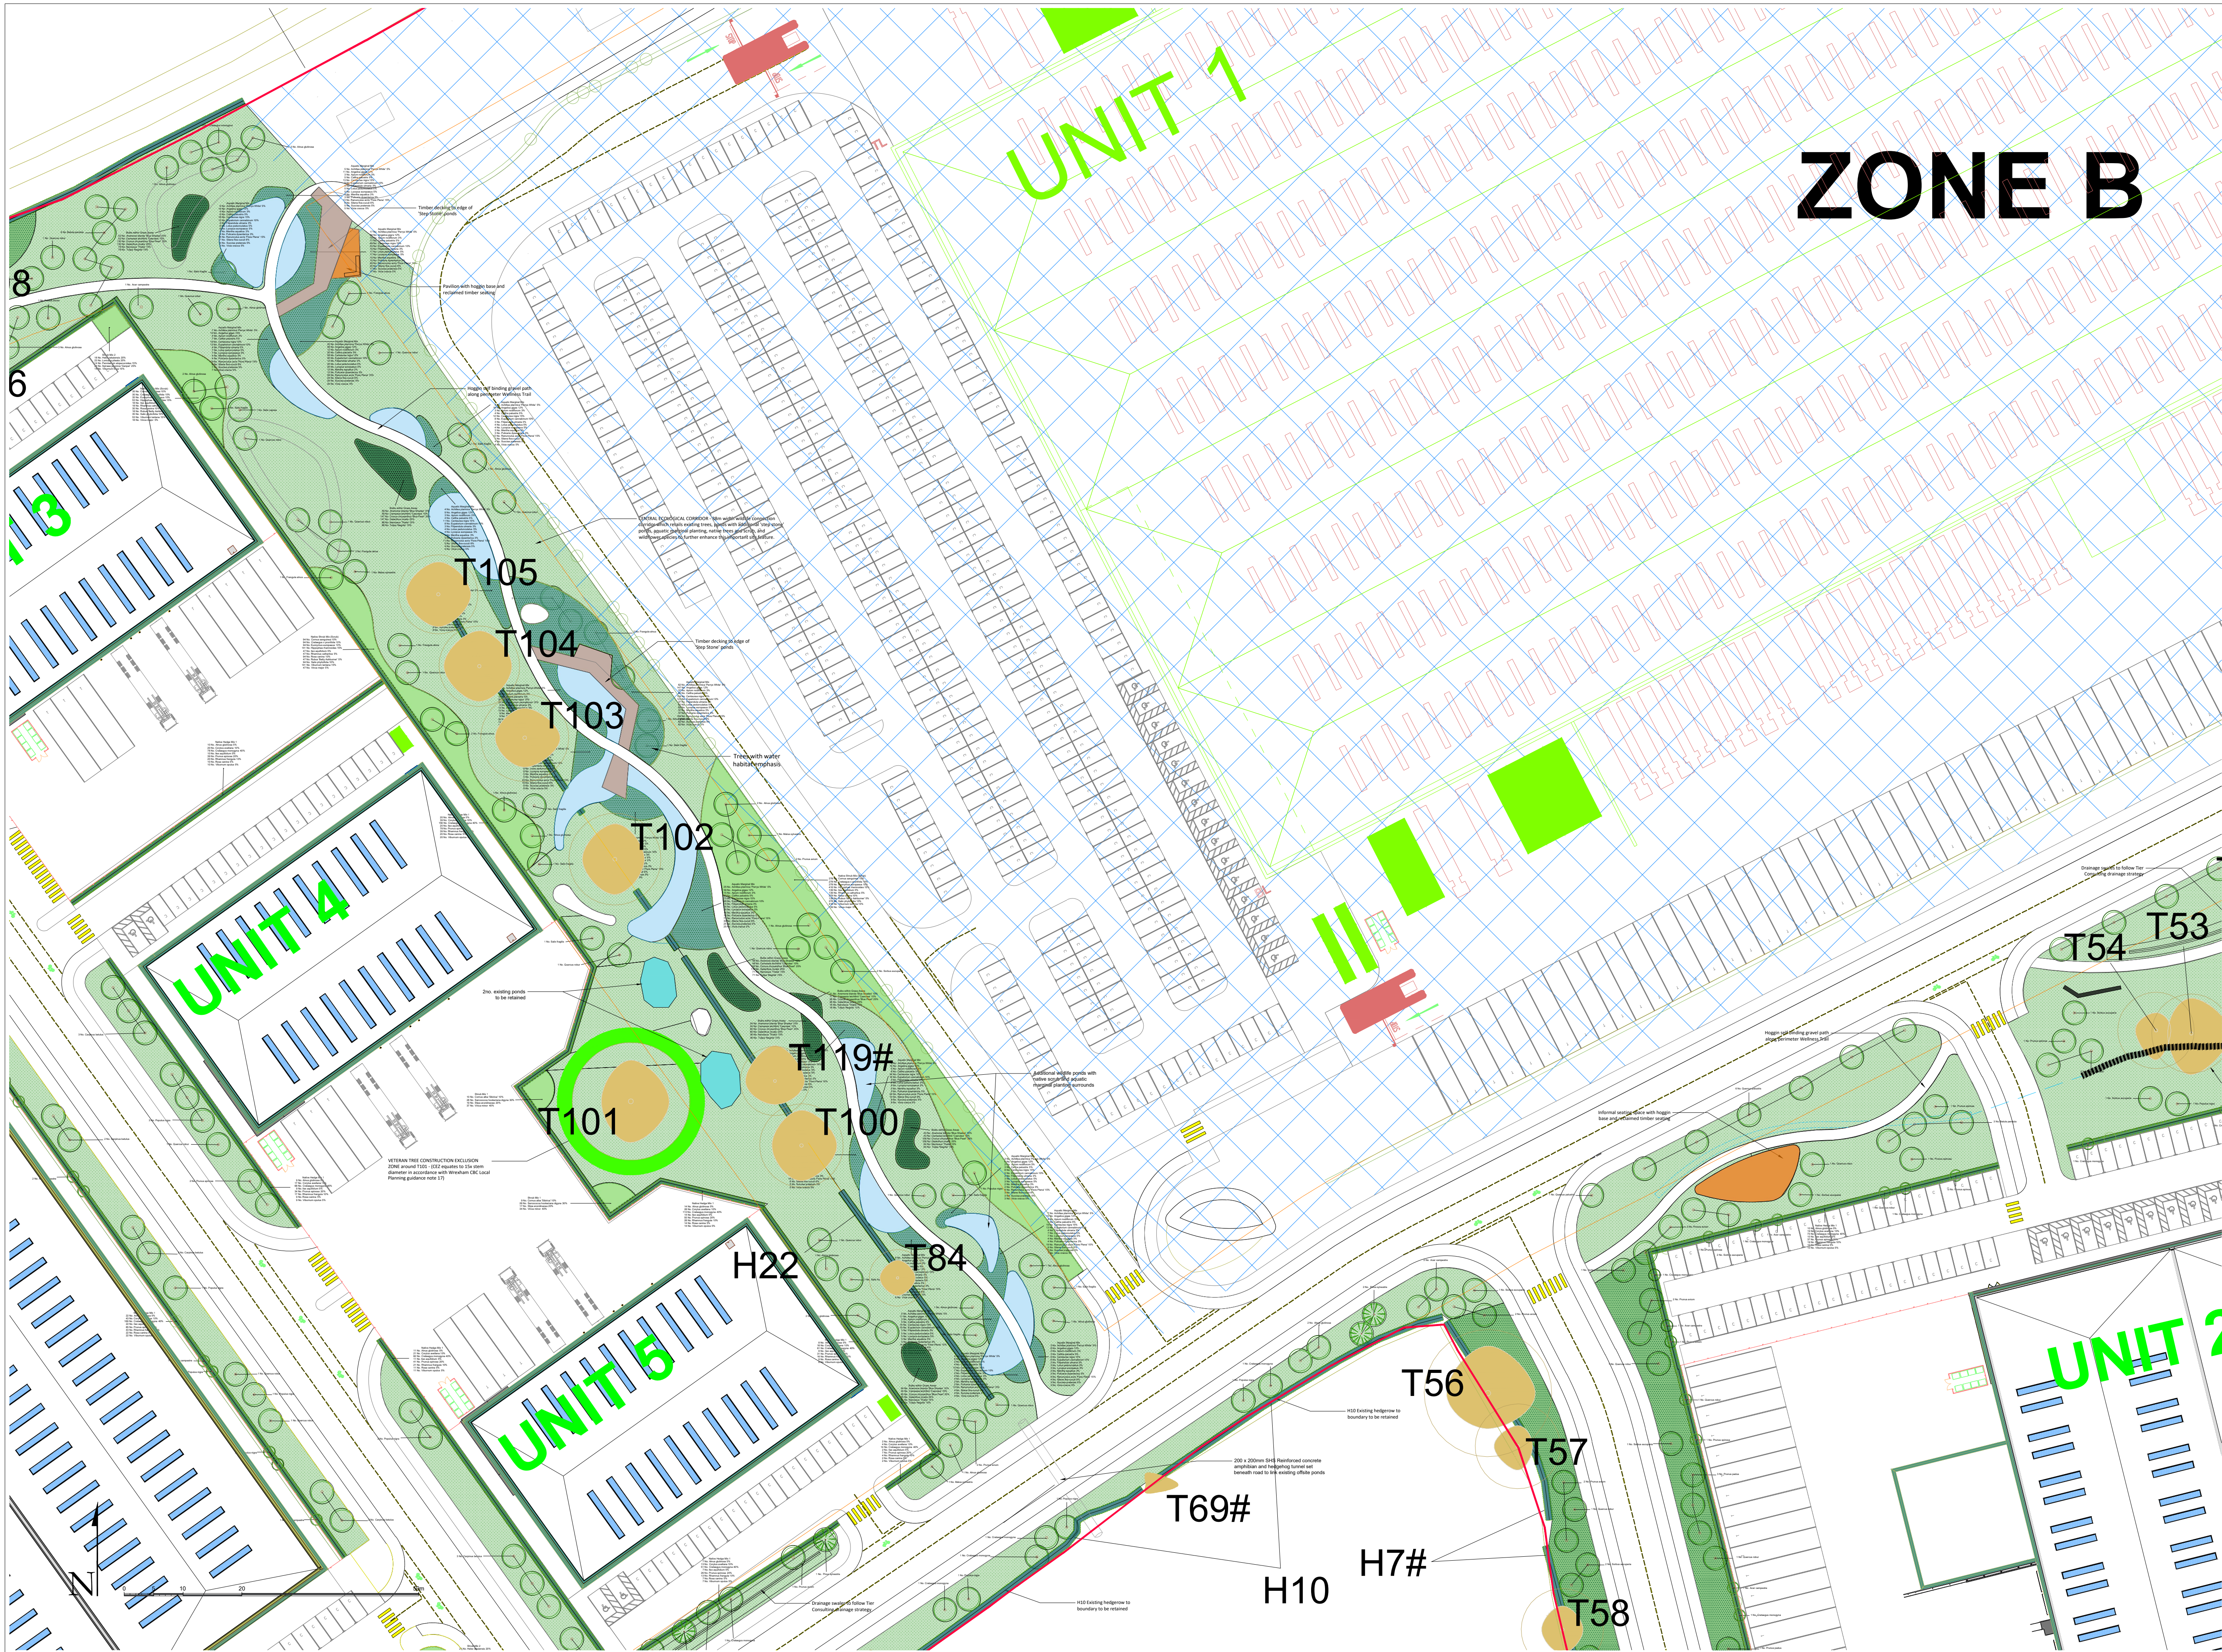

Key:

- Proposed tree
- Proposed hedgerow
- Shrub / herbaceous
- Amenity grass
- Wildflower meadow grass (Mix BFS 10)
- Hedgerow & Shady areas grass (Mix BFS 6)
- Bulbs in grass
- Welland & Pond Edge Mix (Mix BFS 5)
- Aquatic marginal mix
- Existing Trees
- Existing Hedgerow
- Bare earth - butterfly bank
- Exercise Areas
- Seating Areas
- Decking Areas

0 10 20 30

19/12/2023 1:500 @A1

JK CB

DATE: 19/12/2023 SCALE: 1:500 @A1

PRODUCED BY: JK CB

REPRODUCED WITH THE PERMISSION OF THE CONTROLLER OF HIS MAJESTY'S STATIONERY OFFICE. Crown Copyright. All Rights Reserved. 100015016. Nicholsons, The Park, North Aston, Oxfordshire, OX25 9PL. Not to be reproduced without the permission of Nicholsons.

The Park North Aston Oxfordshire OX25 9PL 01869 340342

7-8 Melbourne House Corbyville Business Park Weldon, Corby Northamptonshire NN17 5JG 01535 405540

www.nicholsonsgb.com

NICHOLSONS

Leading solutions for the natural environment

PROJECT TITLE: Detailed Component

INSET: Inset 2

CLIENT: Bryn Lane, Wrexham

PROJECT: Net World Sports

REF: 22-2628

REVISION: V3