


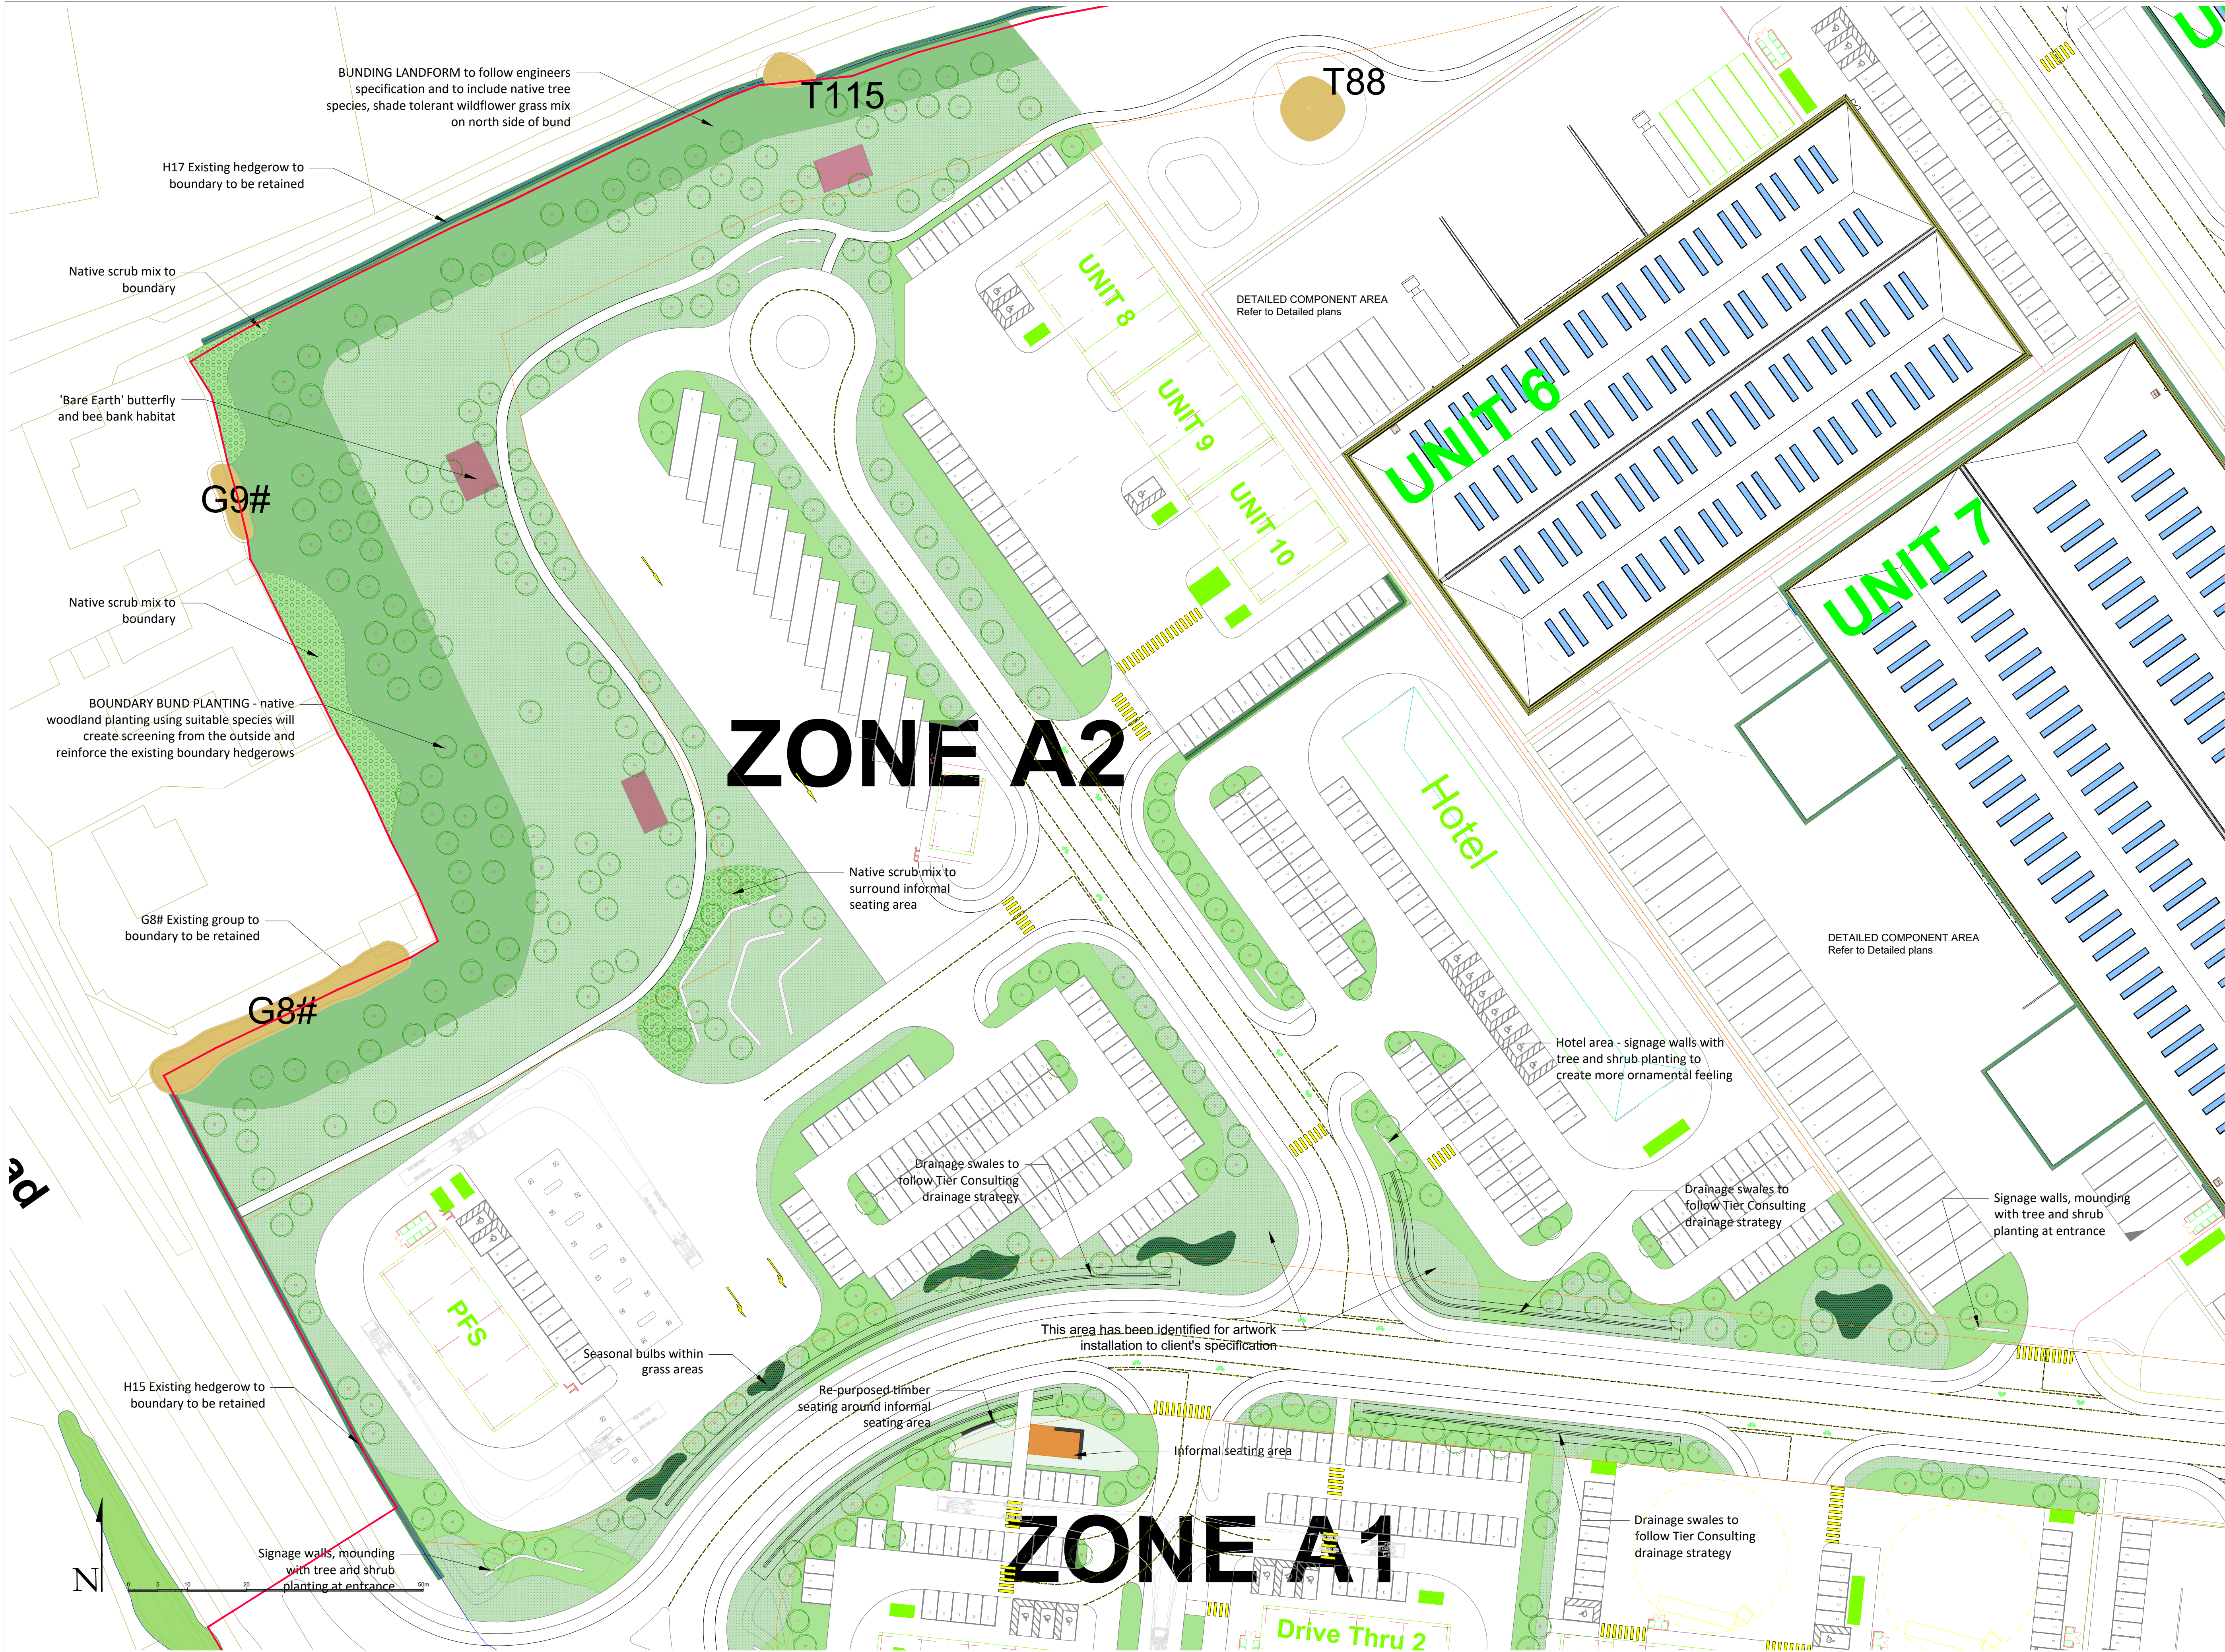

Key:

- Proposed tree
- Proposed hedgerow
- Shrub / herbaceous
- Scrub
- Amenity grass
- Wildflower meadow grass (Mix BFS 10)
- Hedgerow & Shady areas grass (Mix BFS 6)
- Bulbs in grass
- Aquatic marginal mix
- Existing Trees
- Existing Hedgerow
- Butterfly bank
- Exercise Areas
- Seating Areas

NOTE: Illustrative - Not for approval

|      |    |                    |
|------|----|--------------------|
| REV  | NO | DETAILS            |
| V3.1 | 01 | Revised Masterplan |

**NICHOLSONS**  
*Leading solutions for the natural environment*

|              |                    |
|--------------|--------------------|
| TITLE        | Outline Component  |
| LAYOUT       | Inset 1            |
| PROJECT/TEAM | Bryn Lane, Wrexham |
| CLIENT       | Net World Sports   |
| WAP REF      | 22-2628            |
| REVISION     | V3.1               |
| DATE         | 19/12/2023         |
| SCALE        | 1:500 @A1          |
| APPROVED BY  | JK                 |
| PRODUCED BY  | CB                 |

Reproduction with the permission of The Controller of His Majesty's Stationery Office. Crown Copyright. Licence number: 100015064. Nicholson's, The Park, North Aston, Oxfordshire, OX25 9PL. Not to be reproduced without the permission of Nicholson's.

|                                                                    |   |
|--------------------------------------------------------------------|---|
| The Park<br>North Aston<br>Oxfordshire<br>OX25 9PL<br>01869 340342 | 7-8 Melbourne House<br>Corbridge Business Park<br>Weldon, Corby<br>Northamptonshire NN17 5UG<br>01869 406647 |
|--------------------------------------------------------------------|---|

[www.nicholsonsgb.com](http://www.nicholsonsgb.com)