


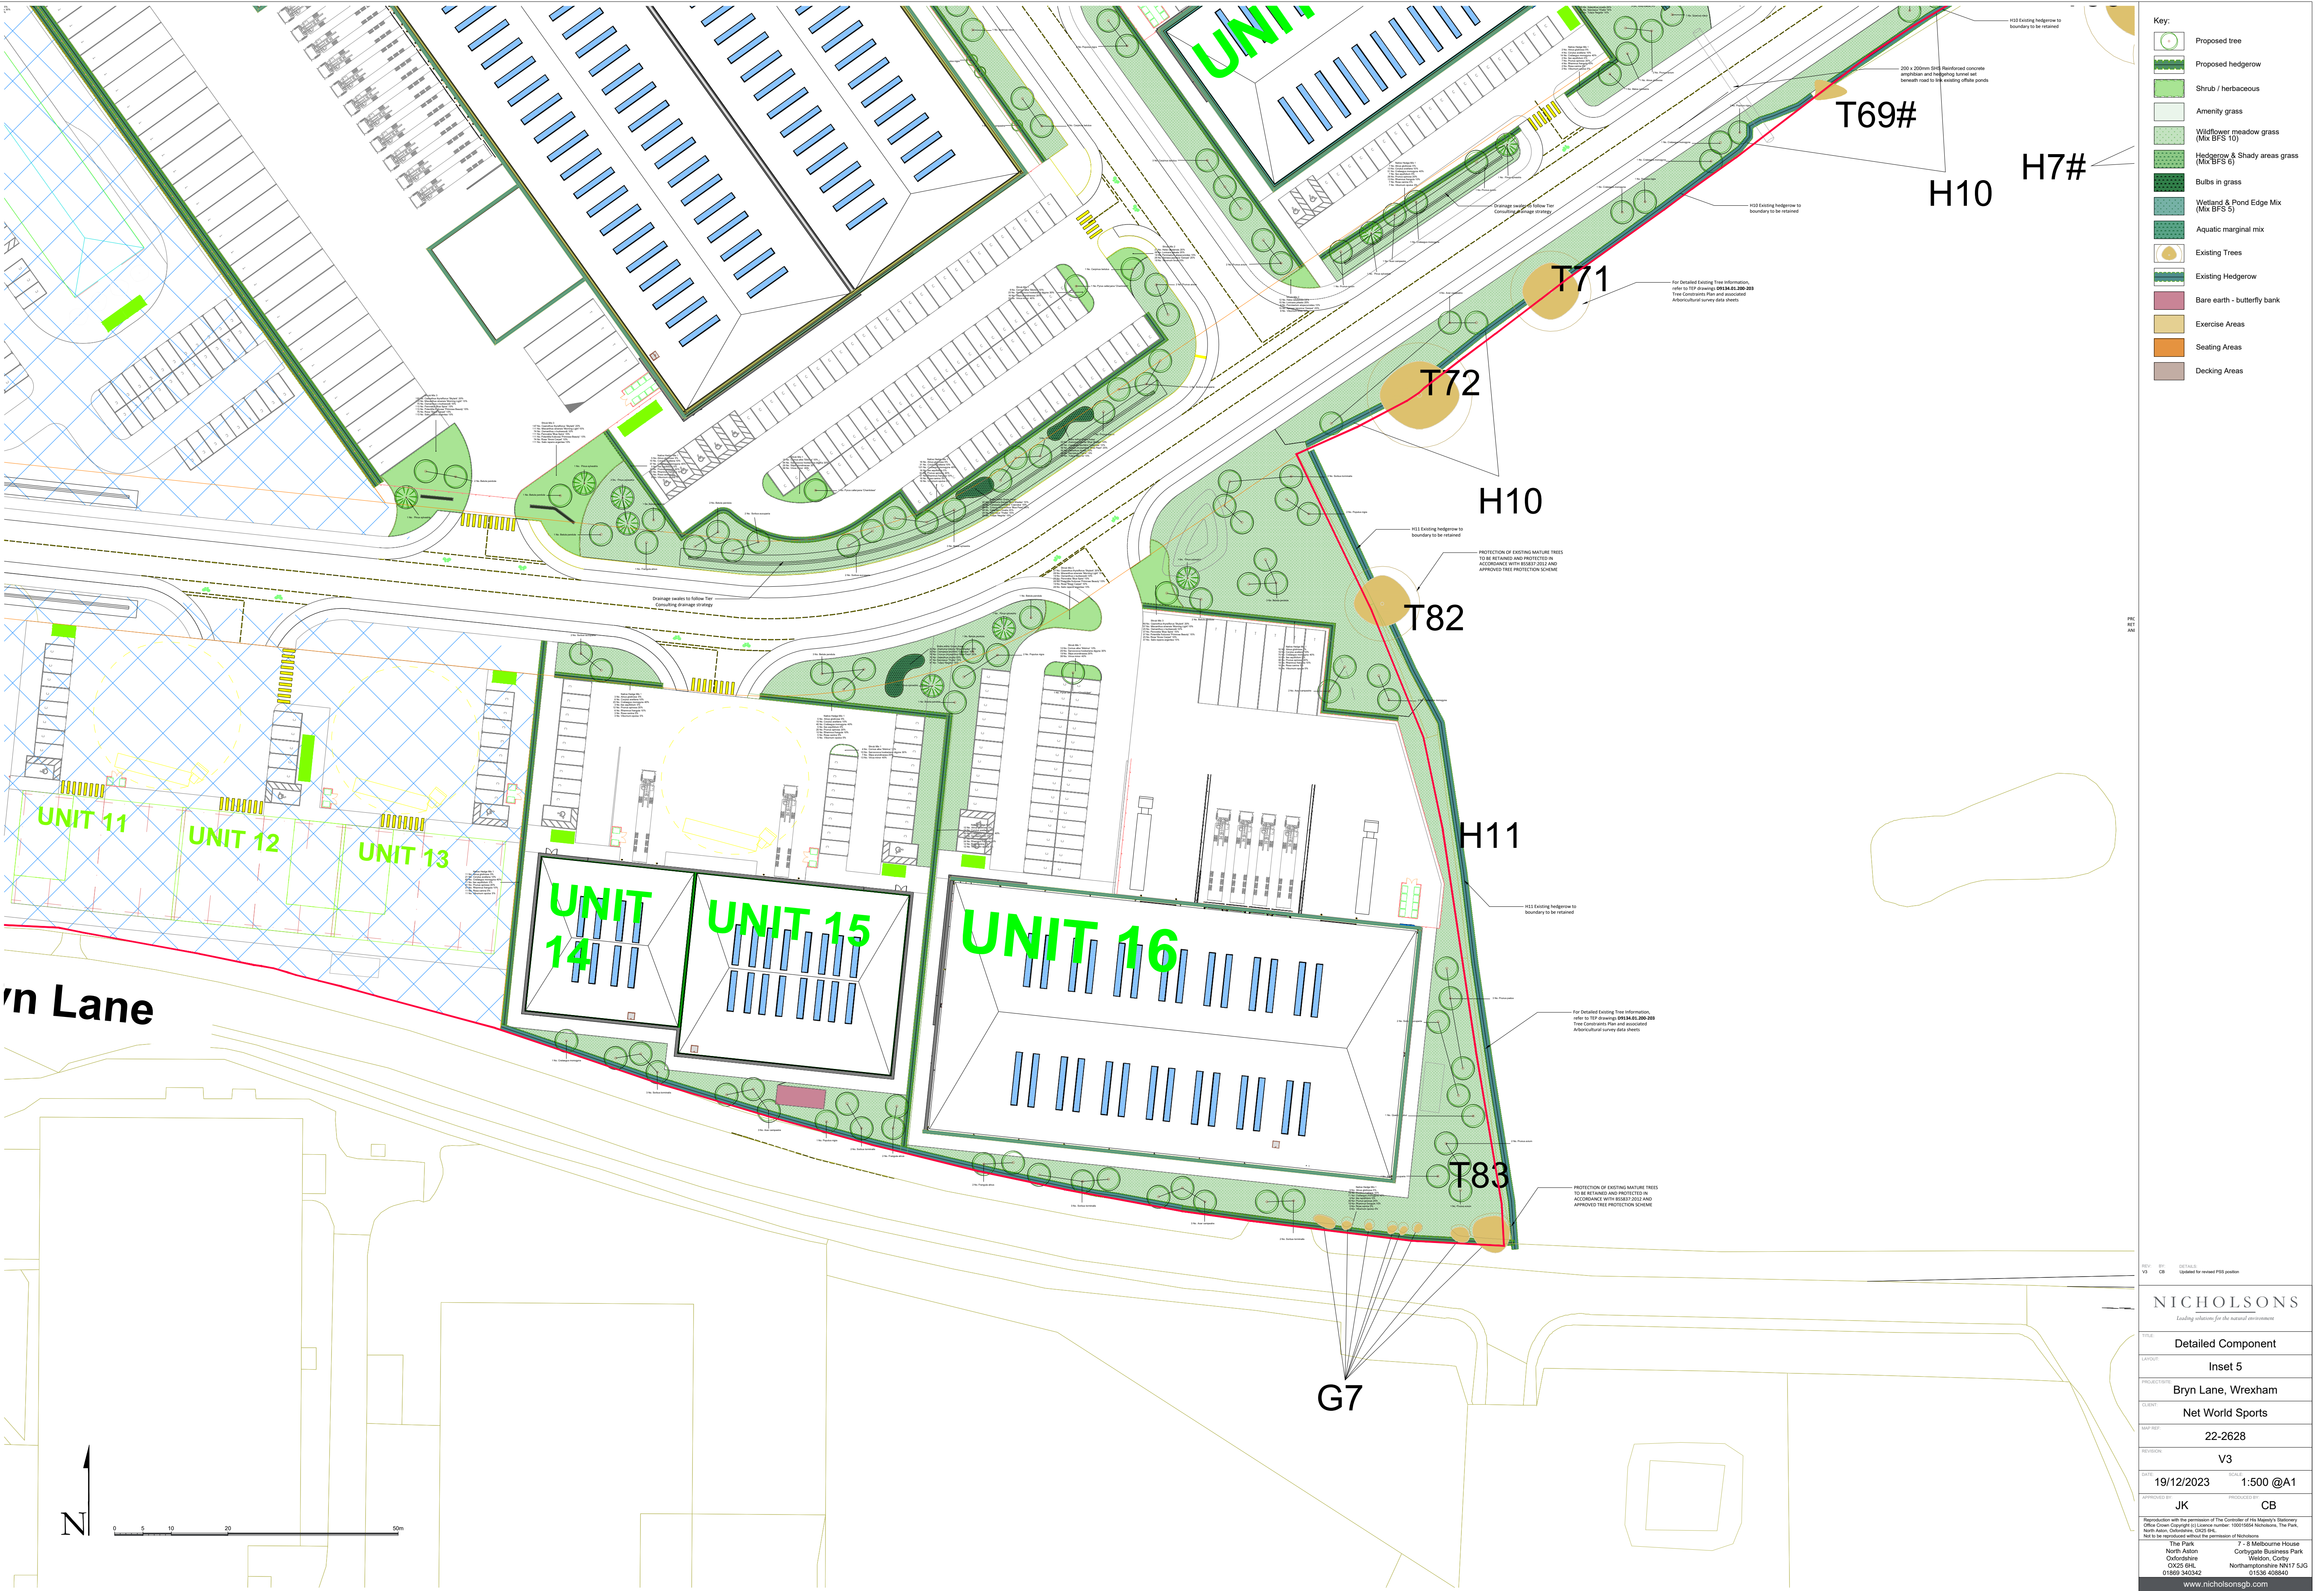

- Key:
- Proposed tree
 - Proposed hedgerow
 - Shrub / herbaceous
 - Amenity grass
 - Wildflower meadow grass (Mix BFS 10)
 - Hedgerow & Shady areas grass (Mix BFS 6)
 - Bulbs in grass
 - Welland & Pond Edge Mix (Mix BFS 5)
 - Aquatic marginal mix
 - Existing Trees
 - Existing Hedgerow
 - Bare earth - butterfly bank
 - Exercise Areas
 - Seating Areas
 - Decking Areas

PHC
412
JAN

NICHOLSONS <i>Leading solutions for the natural environment</i>	
TITLE	Detailed Component
LAYOUT	Inset 5
PROJECT/TYPE	Bryn Lane, Wrexham
CLIENT	Net World Sports
WAP REF	22-2628
REVISION	V3
DATE	19/12/2023
SCALE	1:500 @A1
APPROVED BY	JK
PRODUCED BY	CB
Reproduction with the permission of The Controller of His Majesty's Stationery Office Crown Copyright. Licence number: 10001504. Nicholson, The Park, North Ayles, Oxfordshire, OX25 9LE. Not to be reproduced without the permission of Nicholson.	
The Park North Ayles Oxfordshire OX25 9LE 01869 340342	
7-8 Melbourne House Corbygate Business Park Weldon, Corby Northamptonshire NN17 5JG 01536 406640	
www.nicholsonsgb.com	