


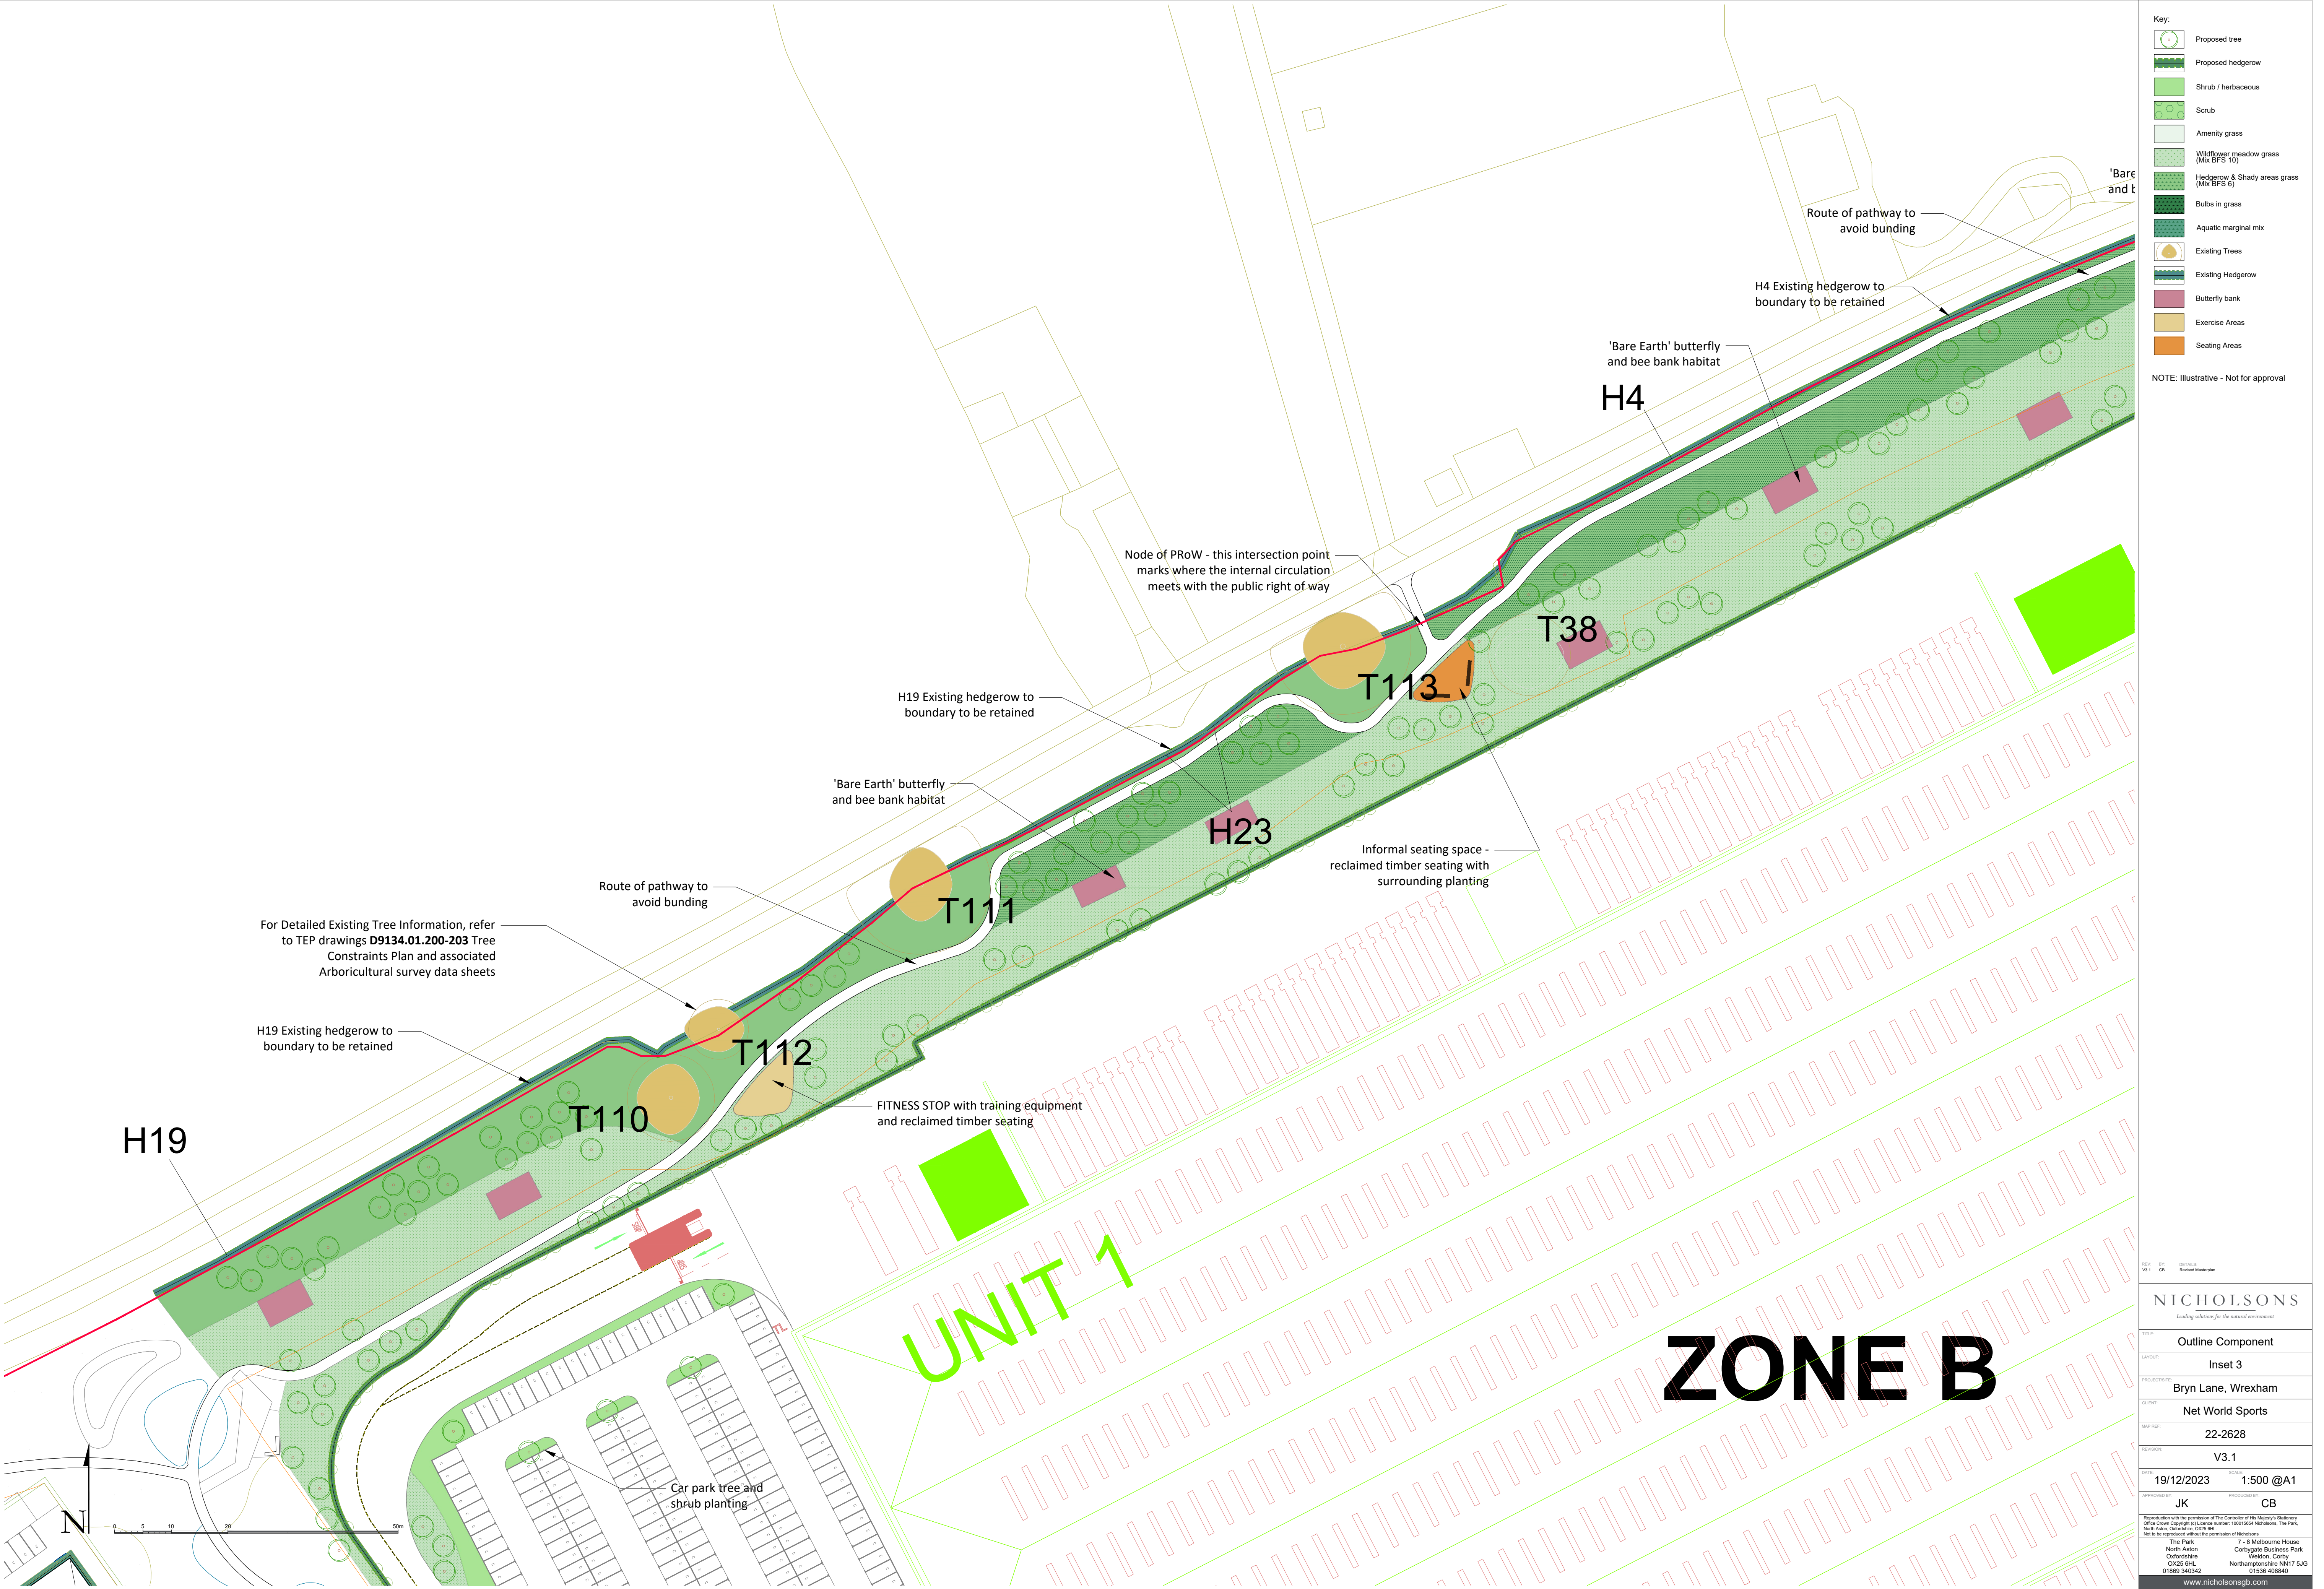

REV:	NO.	DETAILS
V3.1	CB	Revised Watermark
NICHOLSONS <i>Leading solutions for the natural environment</i>		
TITLE Outline Component		
LOCATION Inset 3		
PROJECT/CLIENT Bryn Lane, Wrexham		
PROJECT/CLIENT Net World Sports		
DRAWING NO. 22-2628		
REVISION V3.1		
DATE 19/12/2023	SCALE 1:500 @A1	
APPROVED BY JK	PRODUCED BY CB	
Reproduction with the permission of The Controller of His Majesty's Stationery Office. Crown Copyright. All Rights Reserved. 100015046. The Park, North Aston, Oxfordshire, OX25 9PL. Not to be reproduced without the permission of Nicholson's.		
The Park North Aston Oxfordshire OX25 9PL 01869 340342		
7-8 Melbourne House Corbygate Business Park Northamptonshire NN17 5UG 01869 340342		
www.nicholsonsgb.com		