

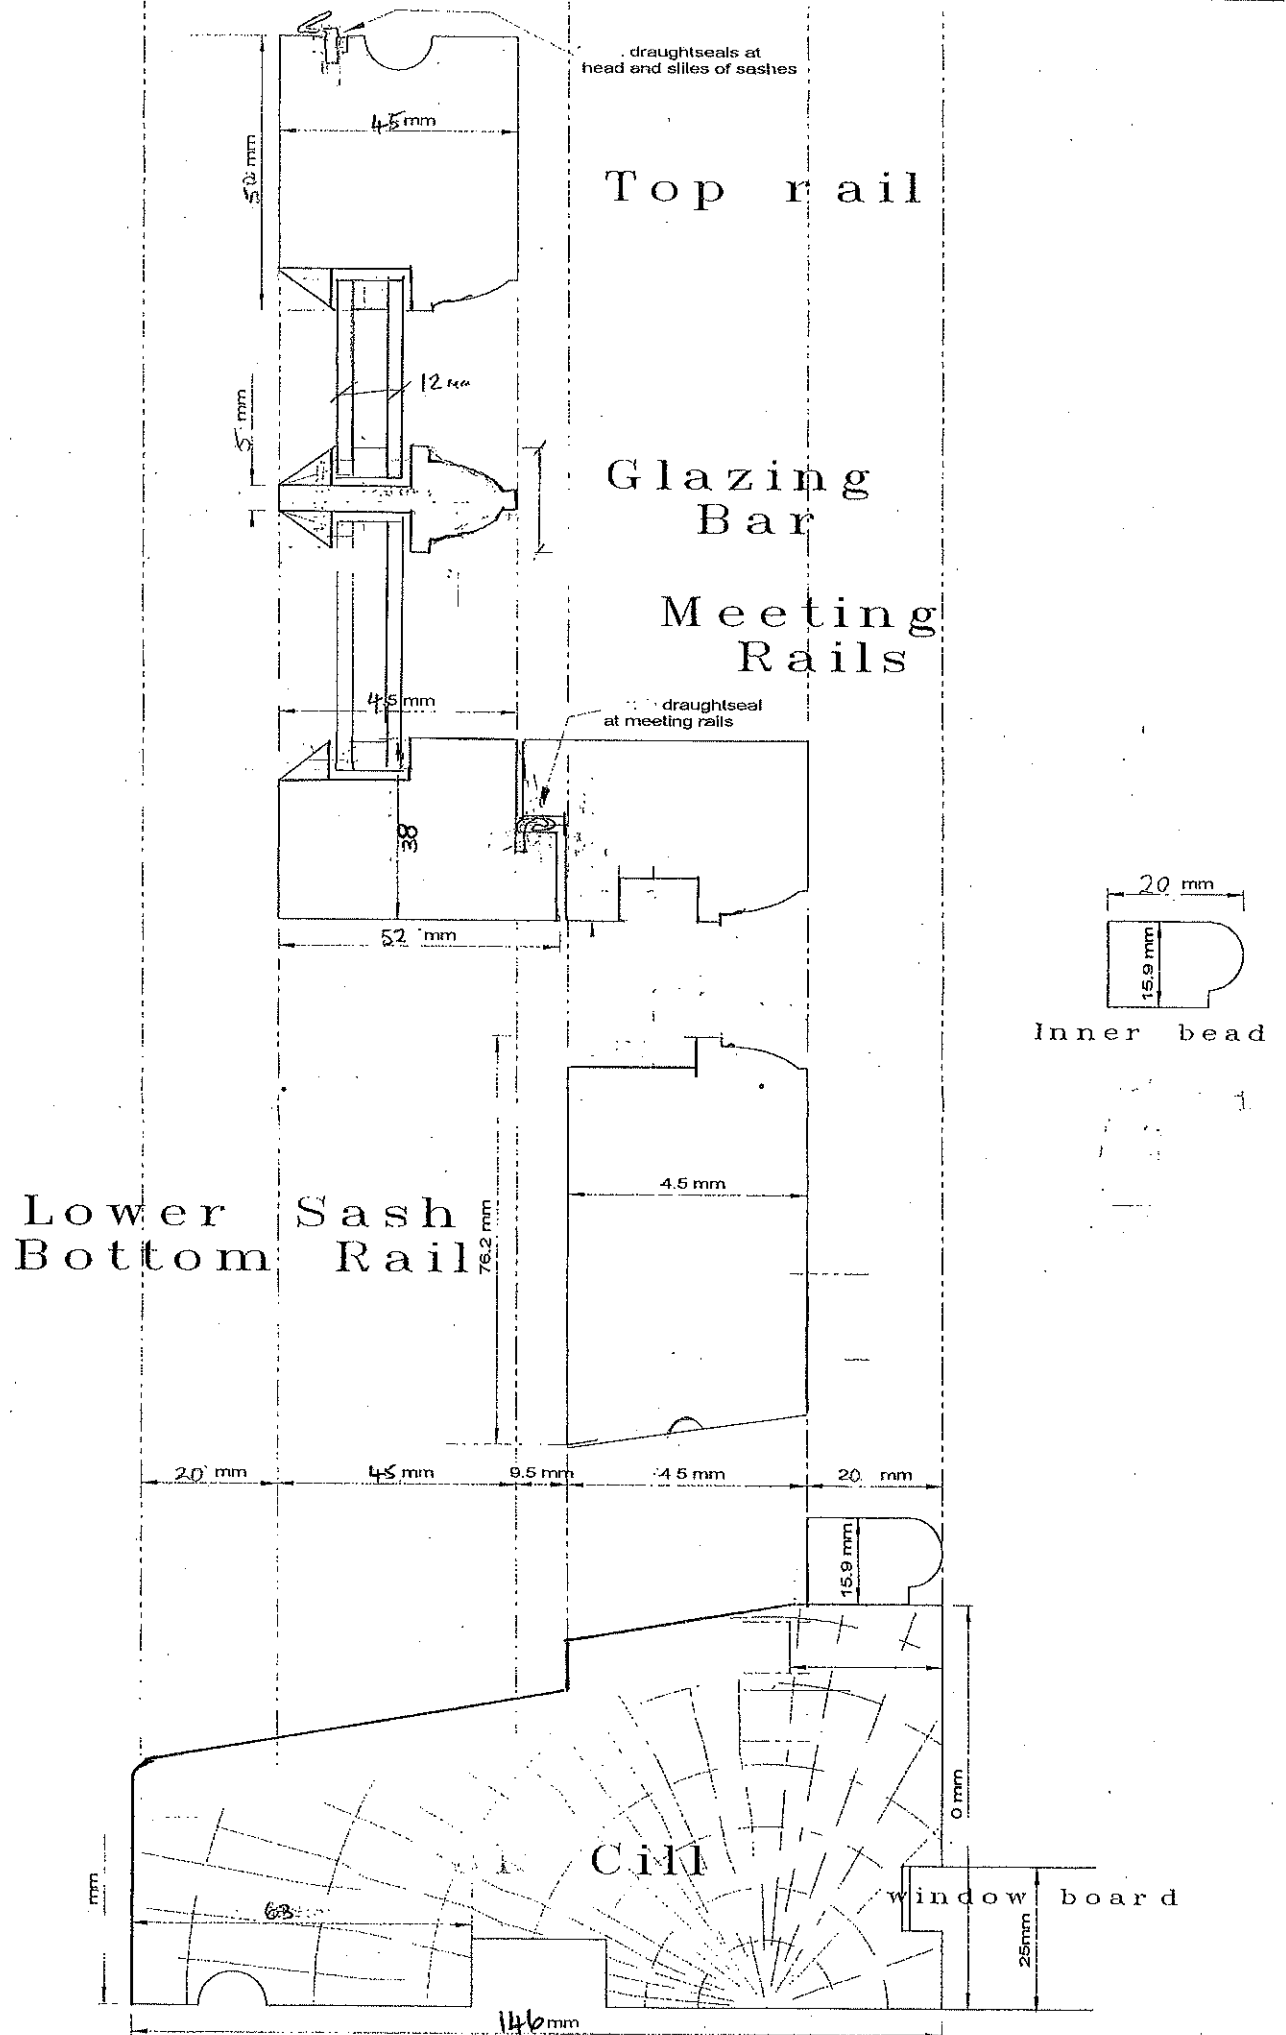


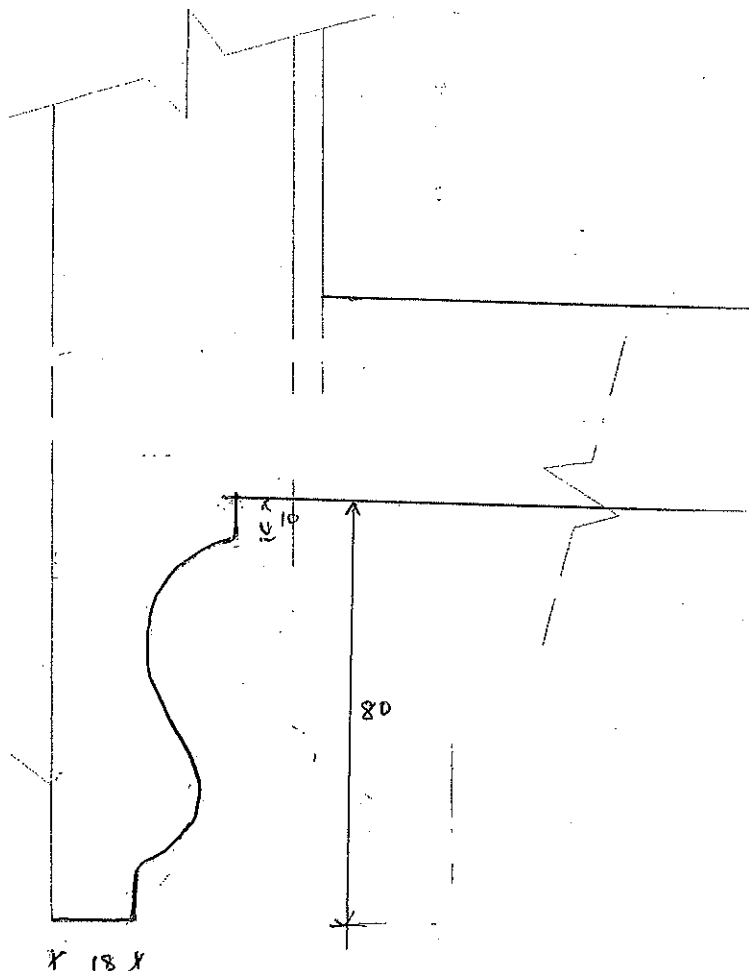


VERTICAL SECTION

COVER BEADS.
TO MATCH EXISTING.

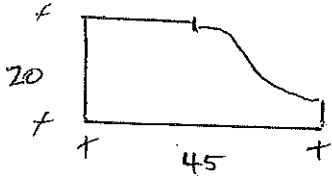

X 18 X

Sash horn detail
TO MATCH EXISTING.

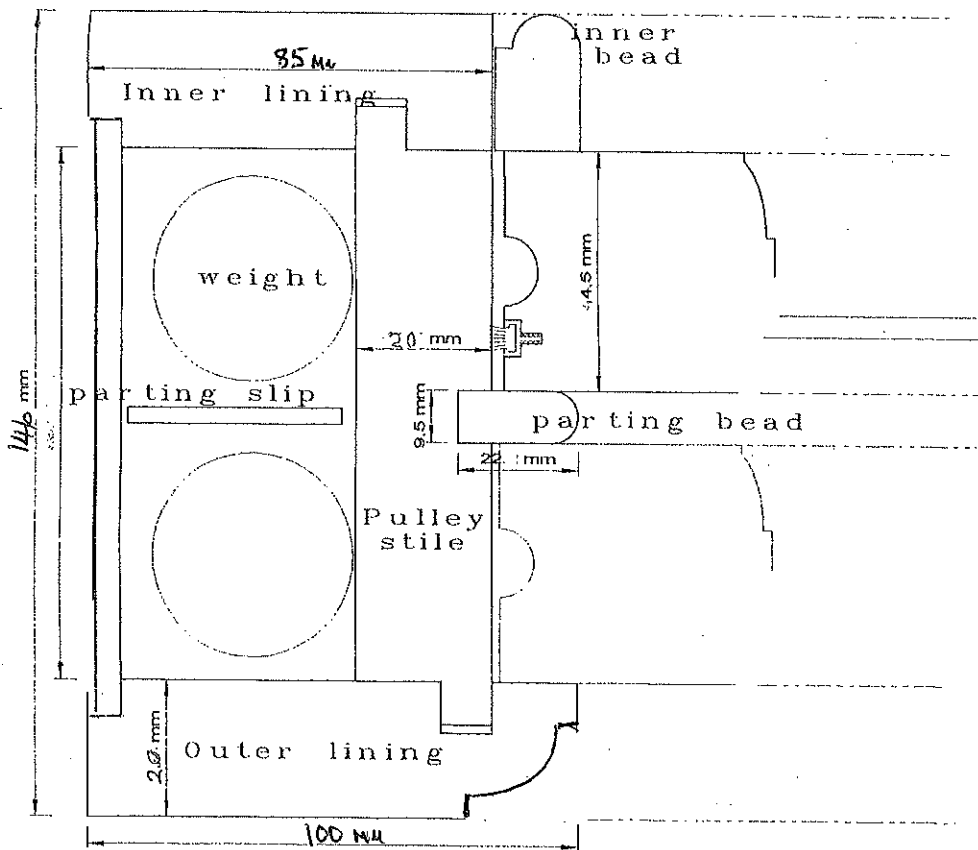

PLAN SECTION

