

SS 34 NE/45E-T

British Geological Survey


British Geological Survey



LEGEND

TP denotes TRIAL PIT


--- denotes BOUNDARY FENCE

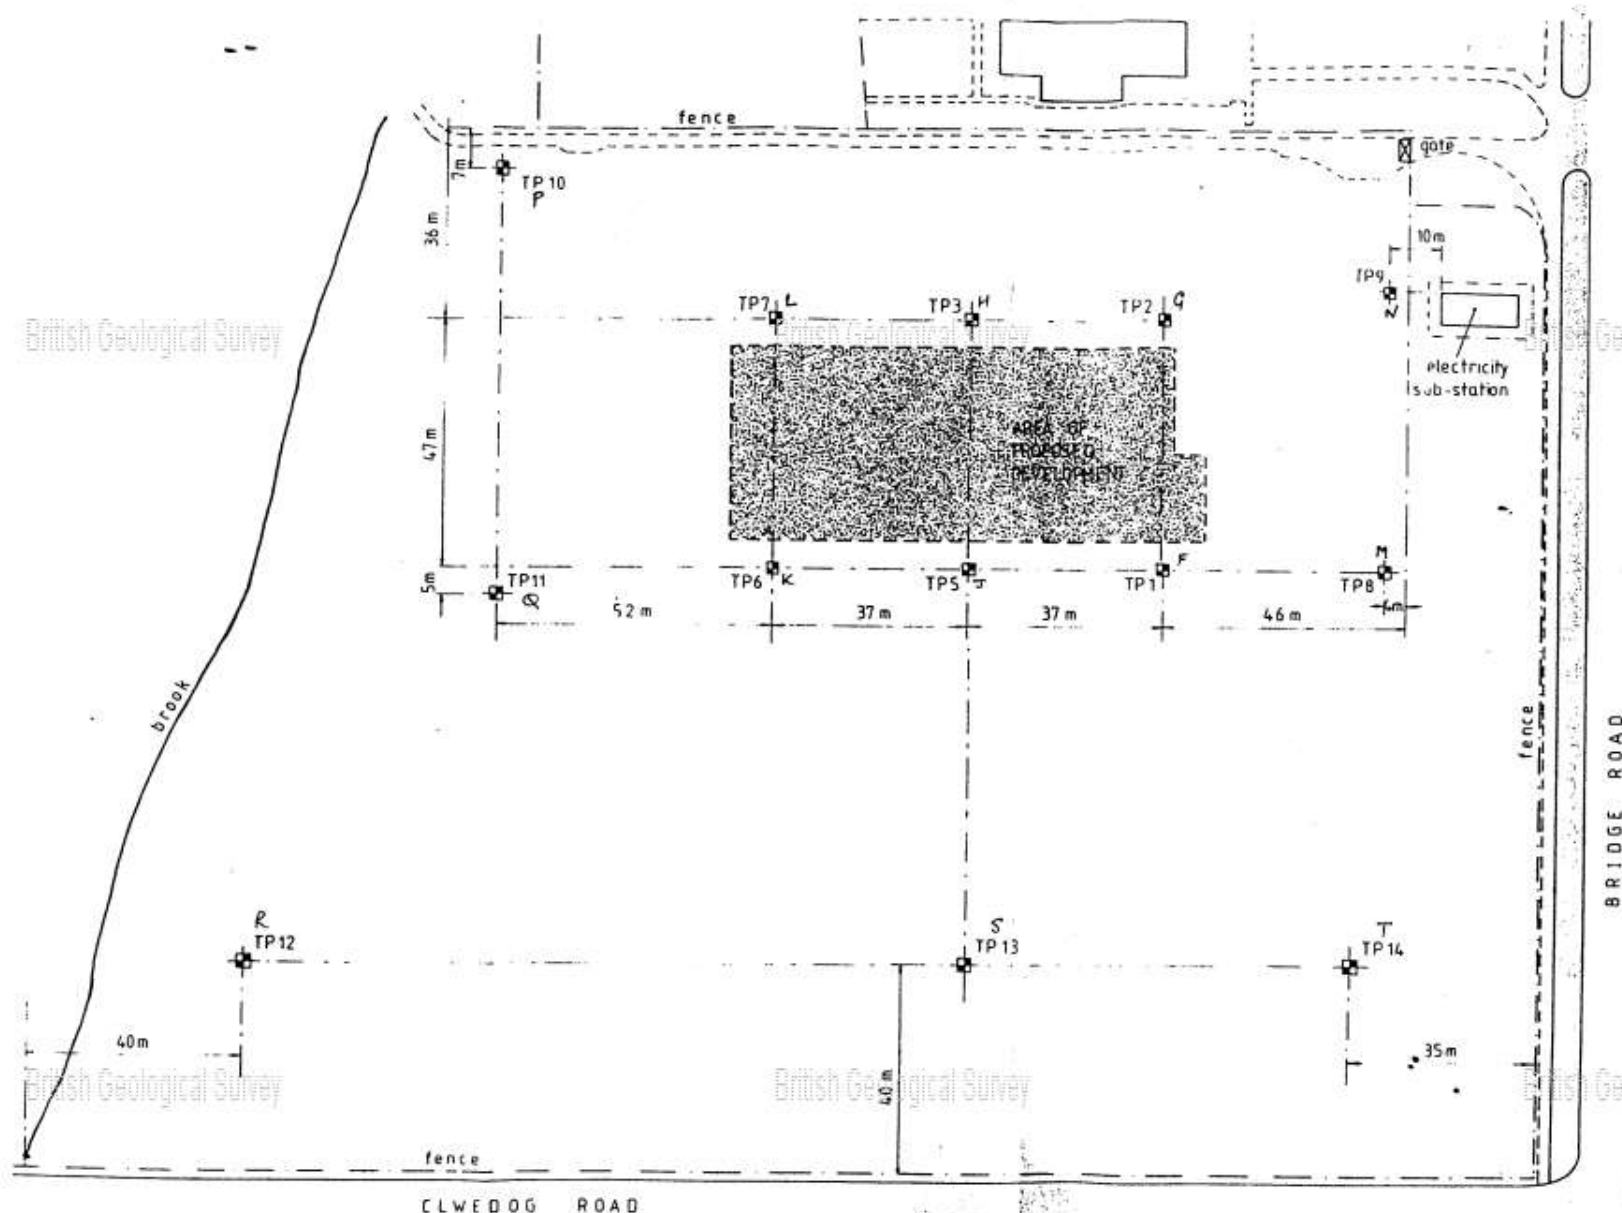

Notes	Revisions		Project	WREXHAM ALUMINIUM INGOT PLANT				Veryard and Partners Consulting Engineers							
	No	Date											Details	Title	SITE LAYOUT WITH TRIAL PIT POSITIONS
			Scale	Date	Drawn	Checked	No	18081	SI	Re					
			1:1000	APRIL 84	SW										



ST 34 NE / 45

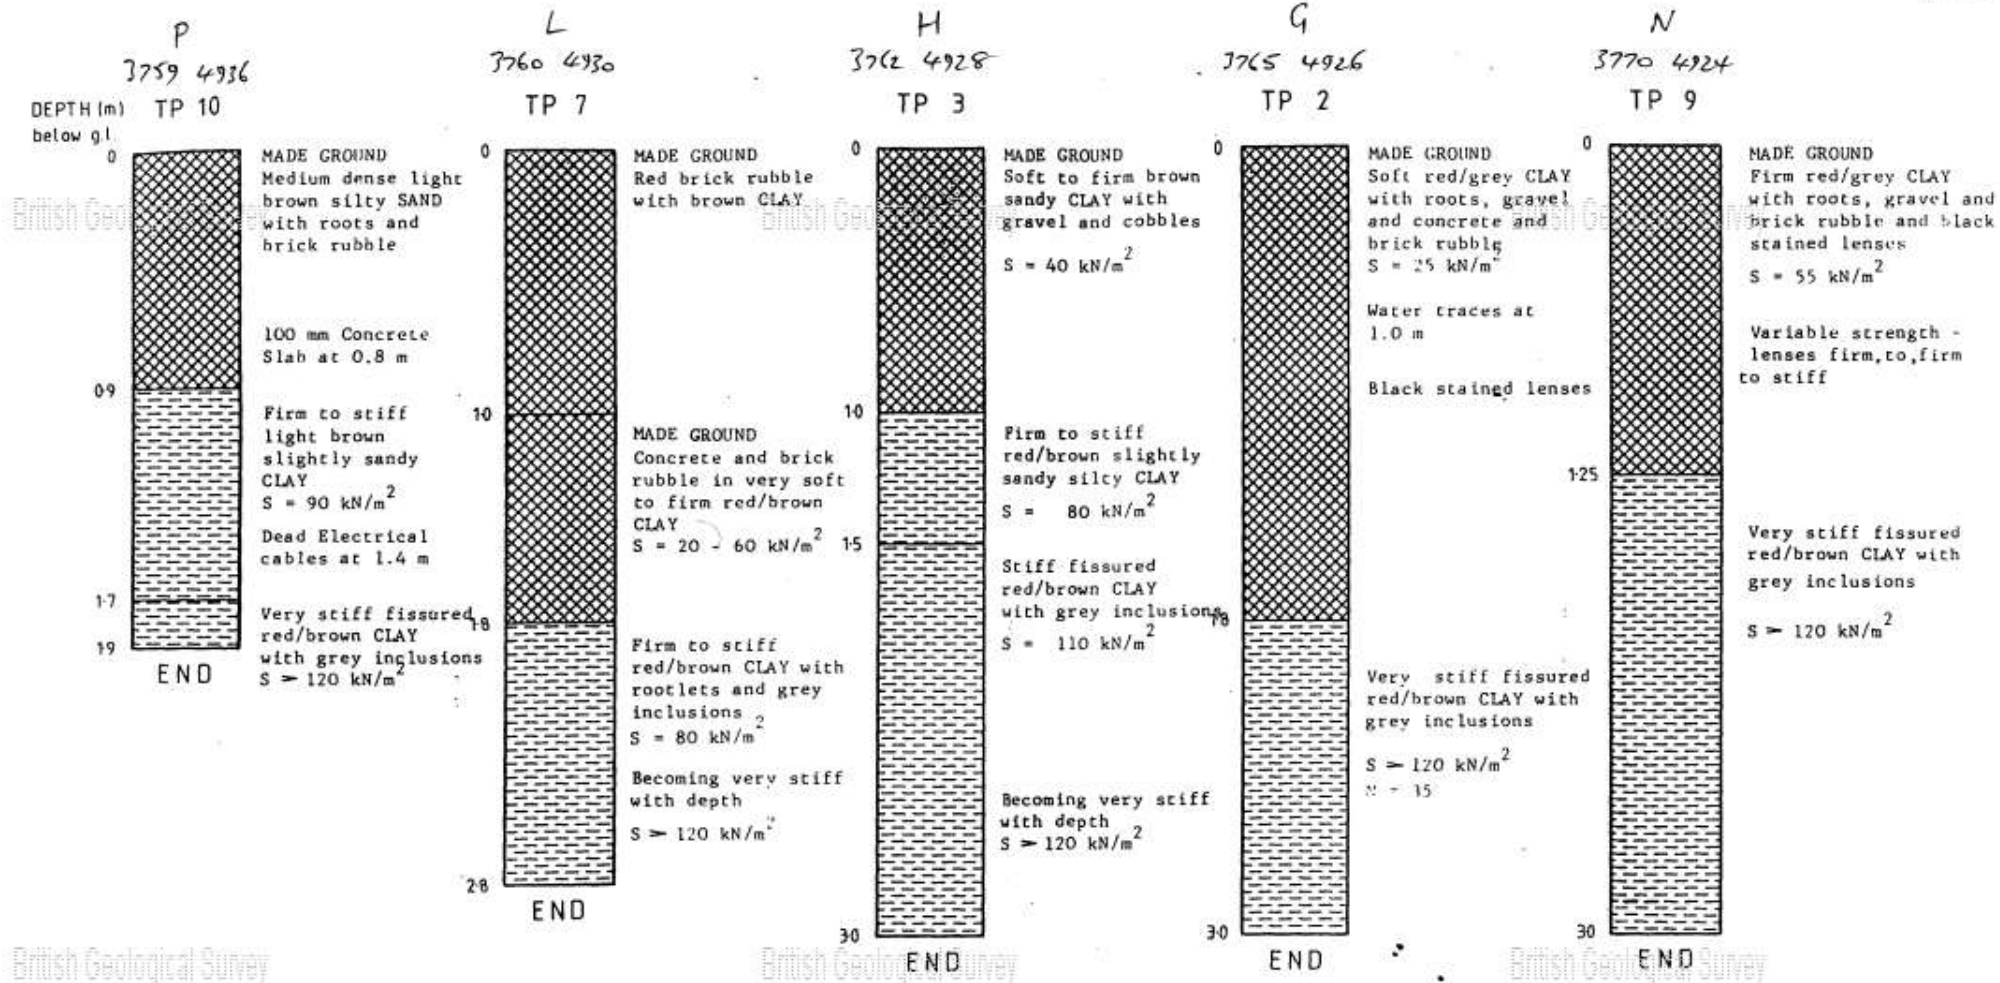

Notes		Revisions		Project				Veryard and Partners Consulting Engineers		
		No	Date	Details						
Trial pits excavated on 6 & 9				WREXHAM ALUMINIUM INGOT PLANT						
April 1984				Title						
Weather: warm and dry				TRIAL PIT LOGS						
S value denotes insitu undrained shear strength as measured by hand shear vane.										