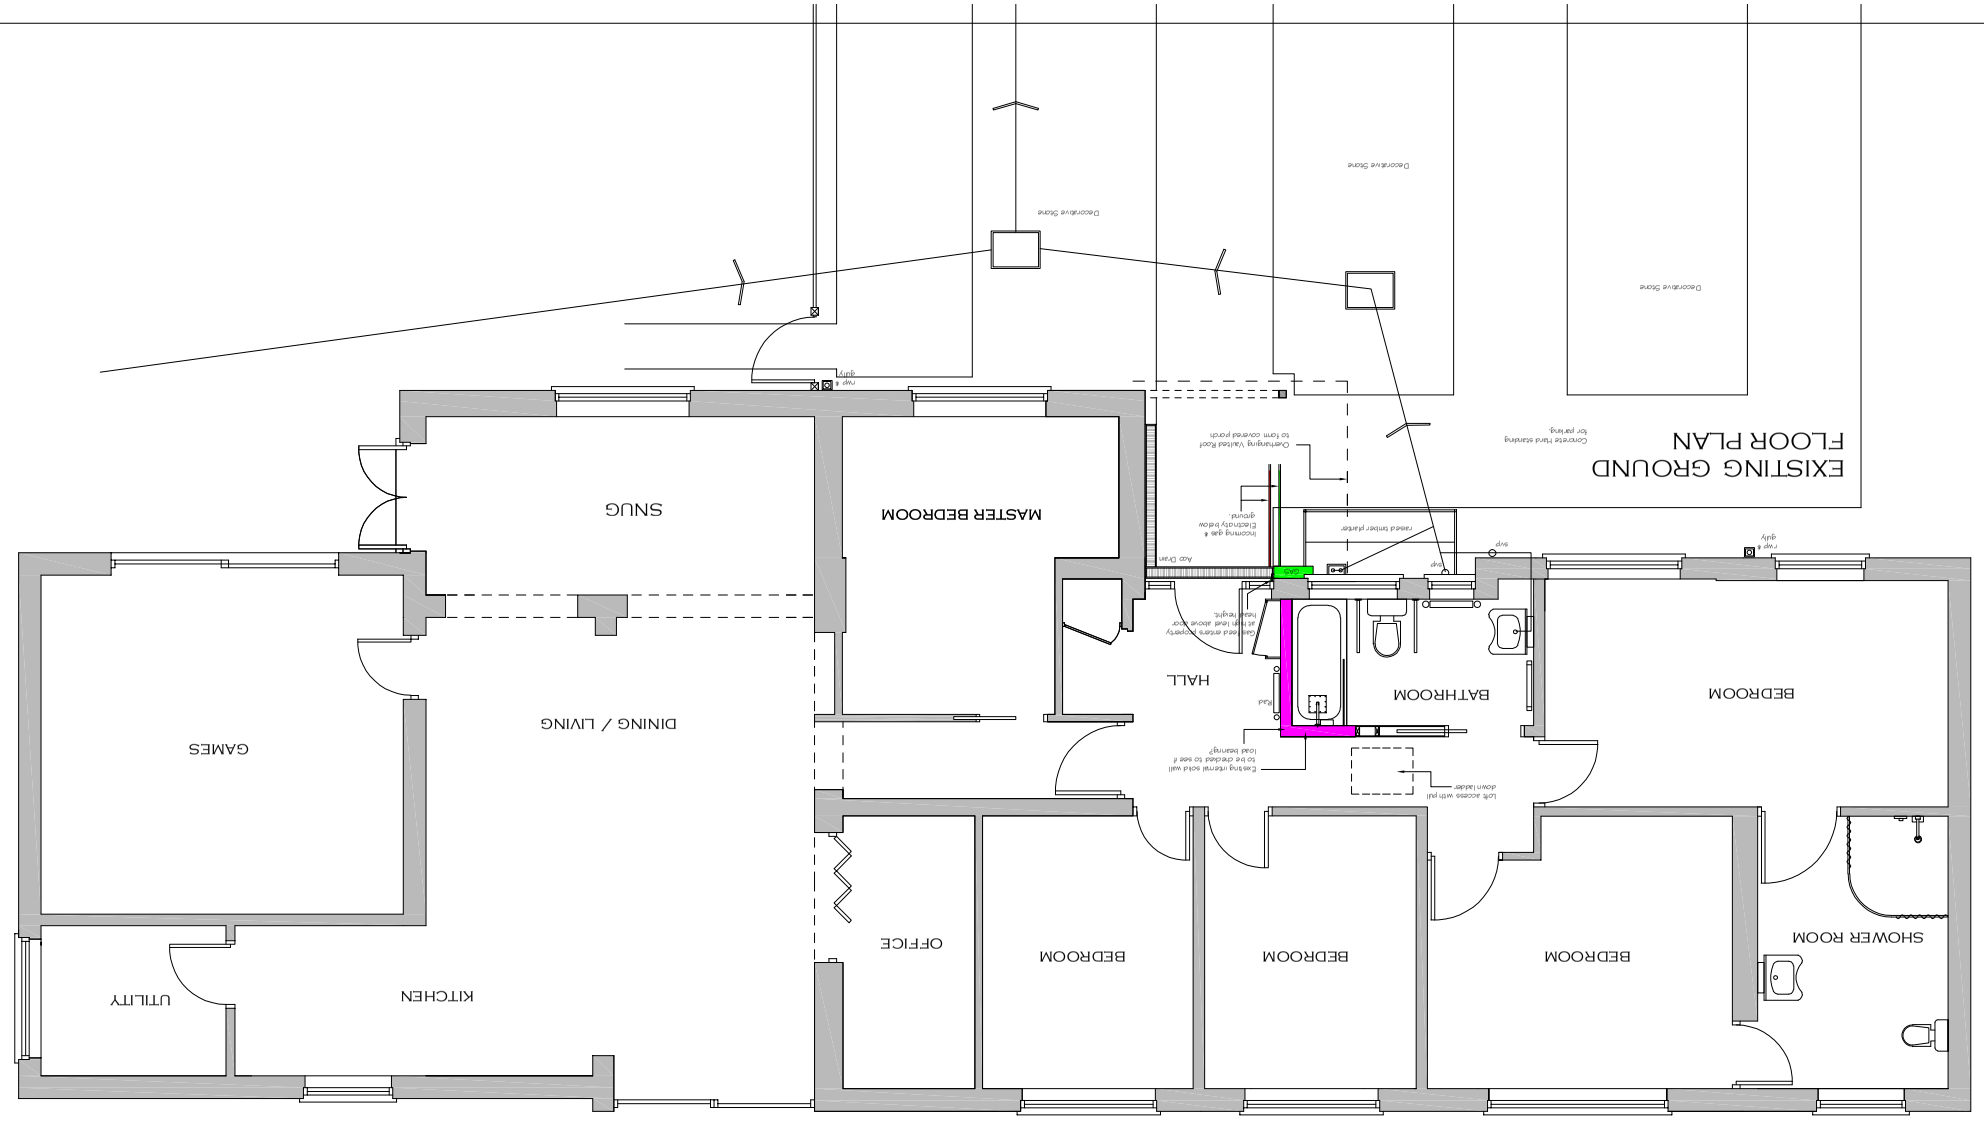
EXISTING GROUND FLOOR PLAN


Decorative Stone
Decorative Stone
Decorative Stone
Convert Hard Standing for parking
Opening up & Electrically below ground.
Reinforced Timber Lintel
Cantilevering Vertical Roof to form covered porch
Asp Drain
Gap
Gap
Gap