



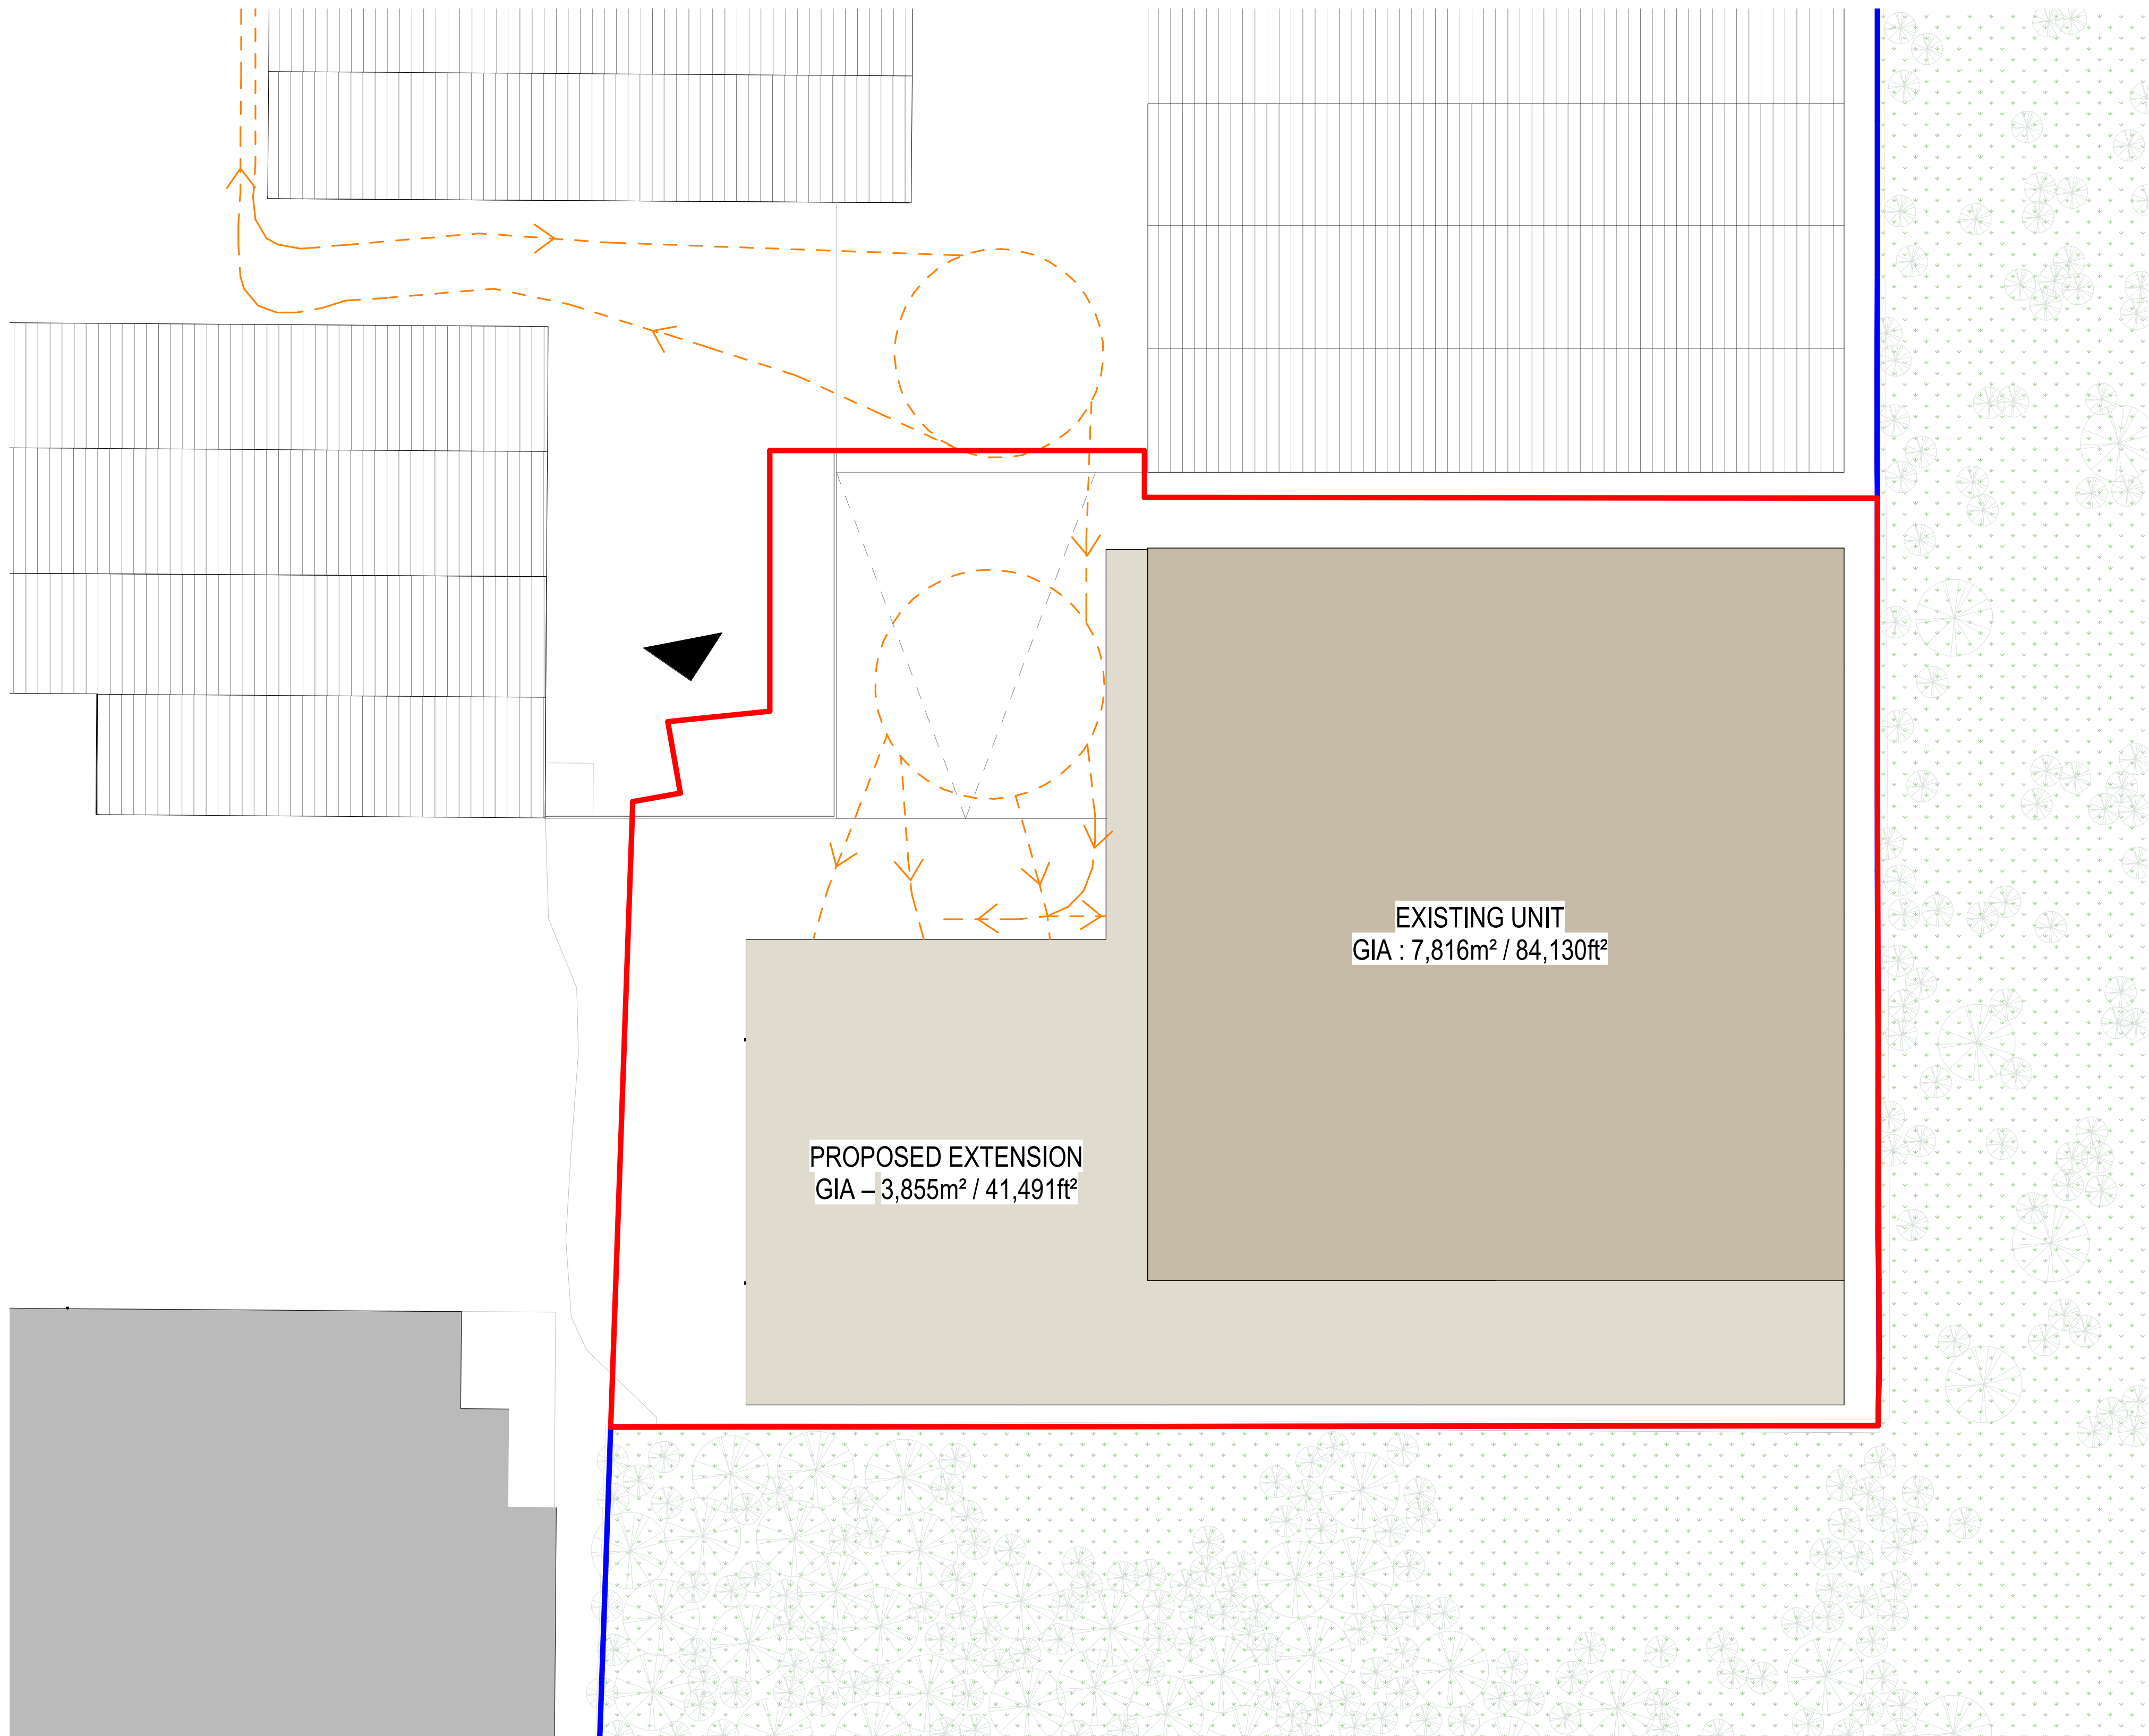

- Application Boundary
- Site Boundary
- Vehicular Tracking
- Existing Unit
- Proposed Unit

Tracking as per client mark up.

1 Proposed Access Plan Unit X
1 : 500

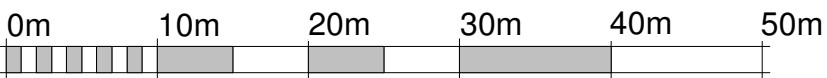

1:500 @ A1 1:1000 @ A3

Rev		Date	Version Description		Dm	Chk	</	
-----	--	------	---------------------	--	----	-----	--	--	----	--