



Access Visibility Splays

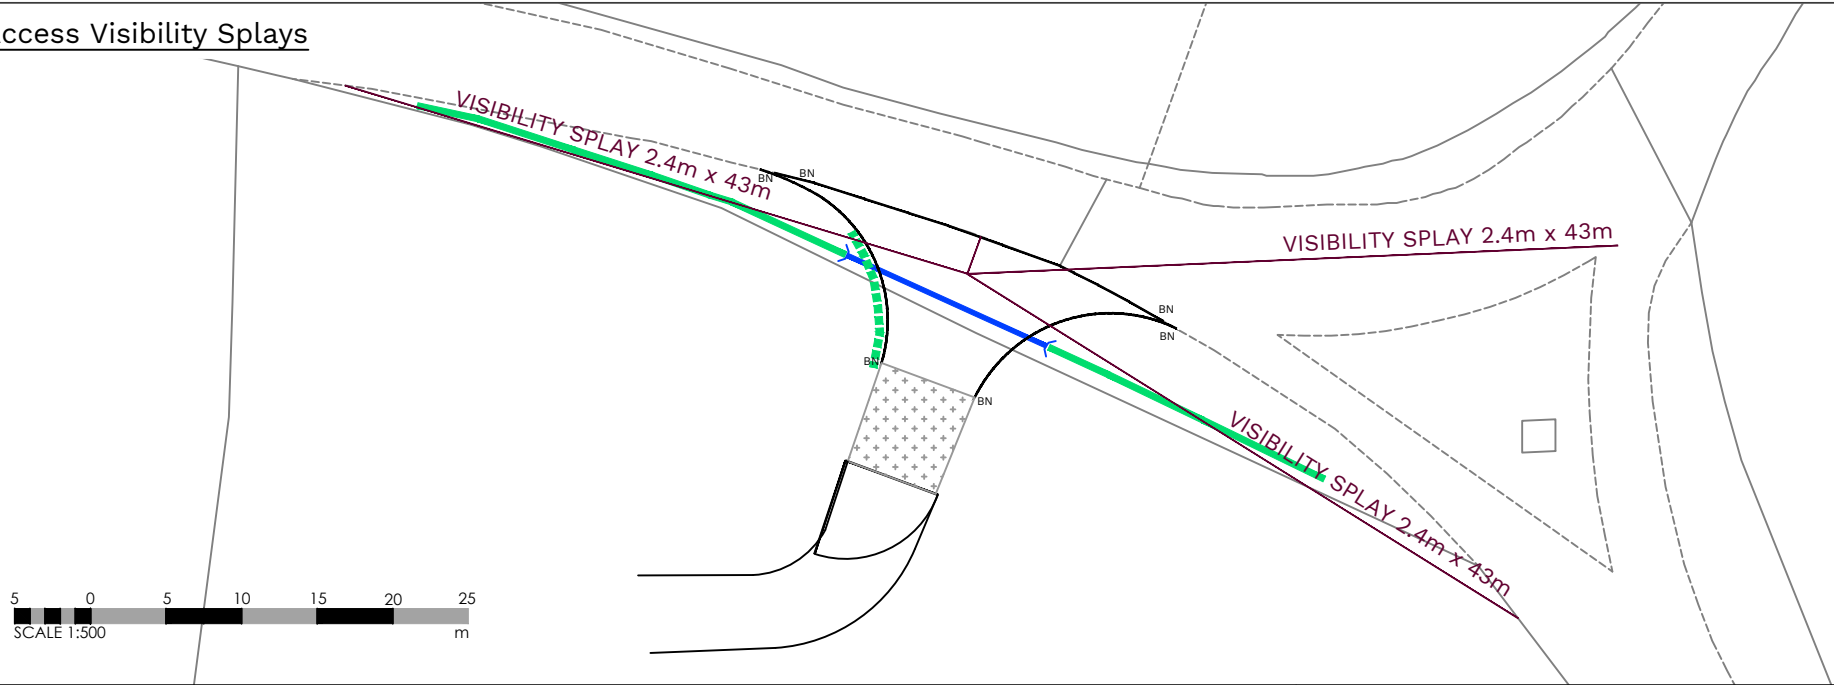

Vehicle Details

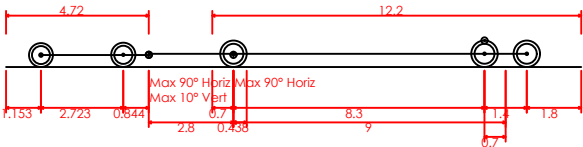


Farm tractor & hay wagon
Overall Length 19.020m
Overall Width 2.500m
Overall Body Height 0.438m
Min Body Ground Clearance 0.398m
Max Track Width 2.500m
Lock to lock time 4.00s
Kerb to Kerb Turning Radius 4.620m


DISCLAIMER NOTES:

DO NOT SCALE THIS DOCUMENT - USE FIGURED DIMENSIONS ONLY
ALL DIMENSIONS MUST BE CHECKED ON SITE PRIOR TO COMMENCEMENT OF ANY RELATED WORKS.
THIS DOCUMENT IS COPYRIGHT OF THE ORIGINATOR, IT MUST NOT BE ALTERED, REPRODUCED OR DISTRIBUTED WITHOUT PRIOR CONSENT.
THIS DOCUMENT MUST BE READ IN CONJUNCTION WITH ALL SUPPORTING DOCUMENTS PRODUCED BY THE ORIGINATOR AND OTHER PROJECT DISCIPLINES.
OS MAPPING OBTAINED FROM PROMAP LICENCE No. 100022432
REPRODUCED BY BERRYS UNDER OS LICENCE No. 100003668


NORTH POINT:

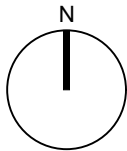


Left Turn Out

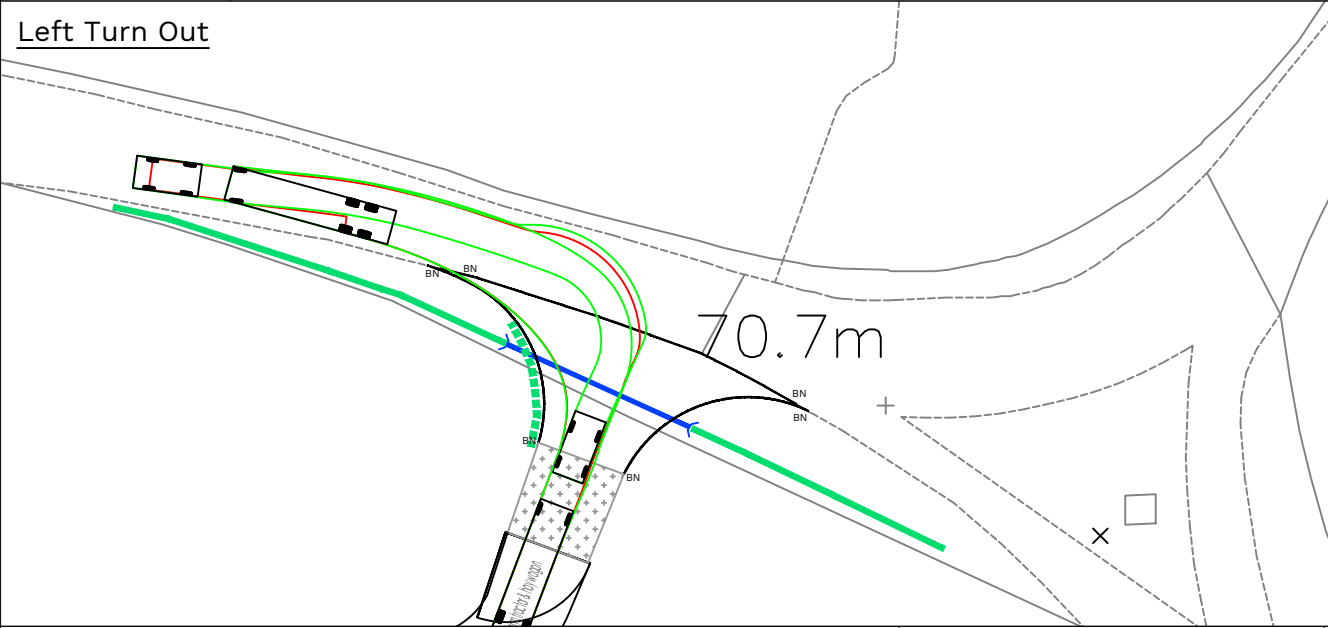


Right Turn Out

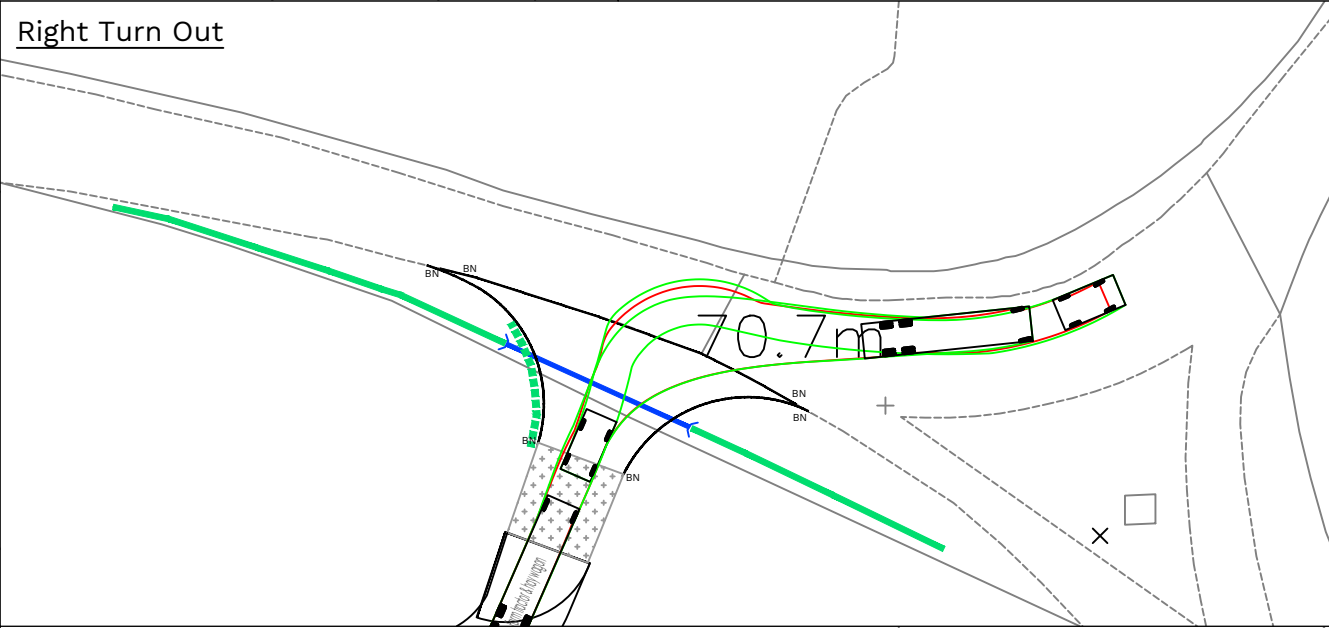

Left Turn In

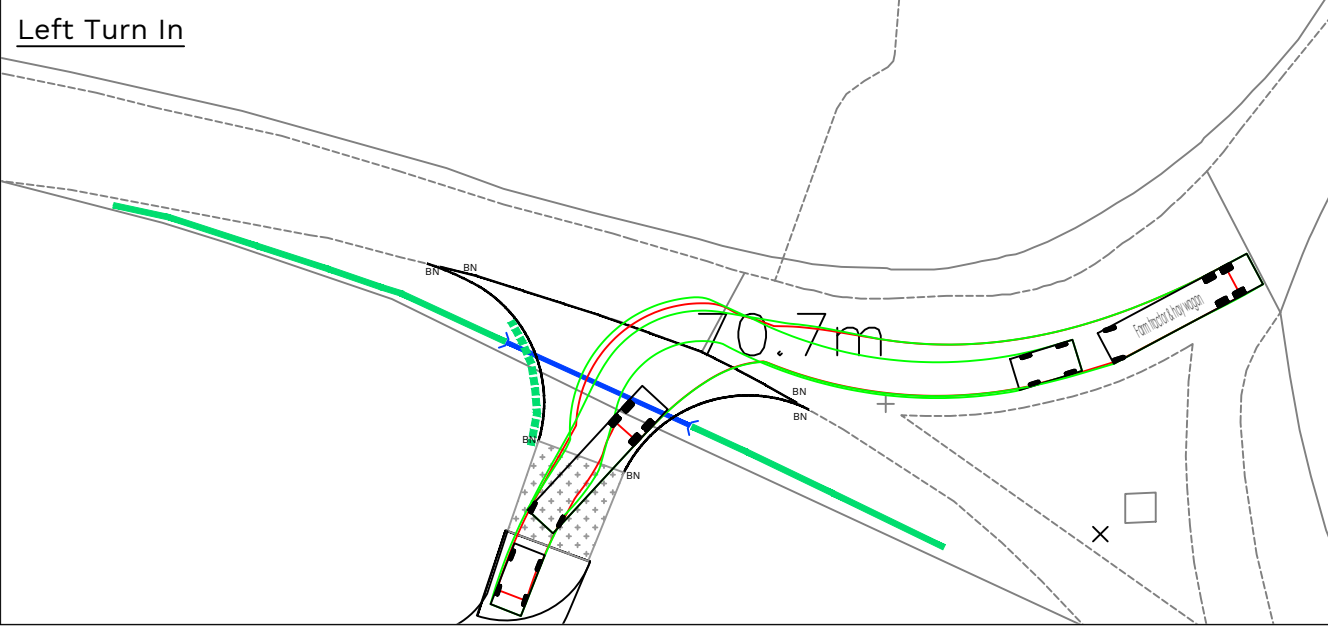

Right Turn In

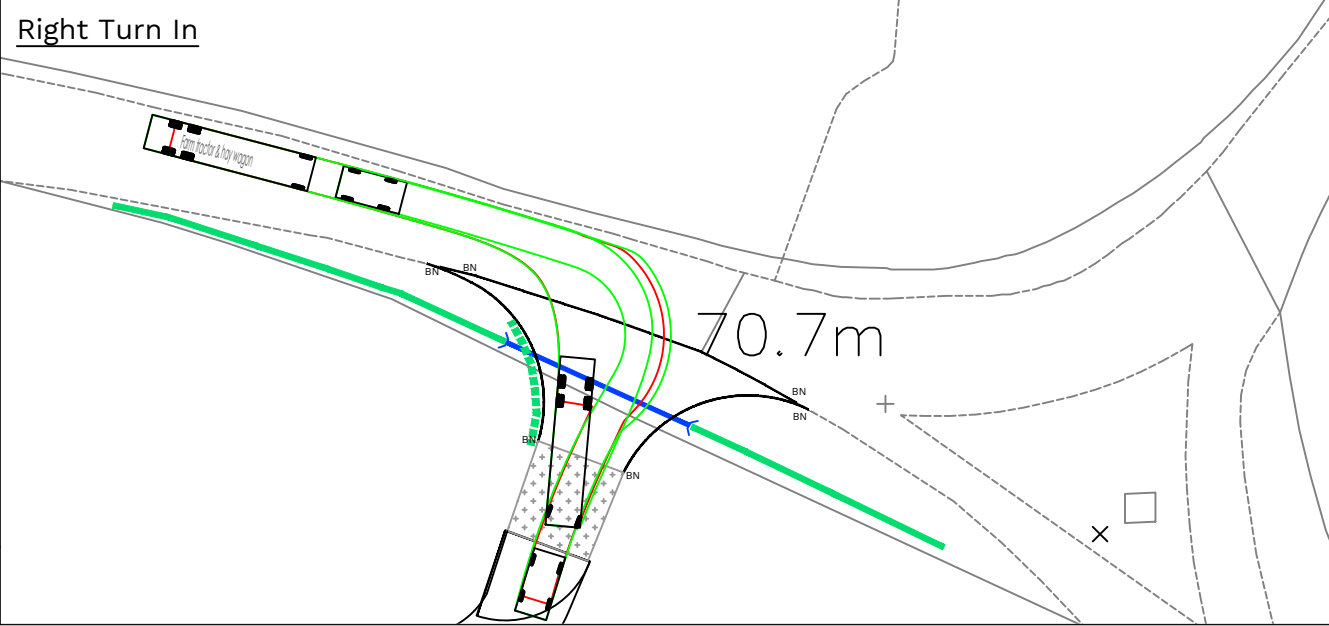

REV	DESCRIPTION	DATE	BY	CHKD
1	BEECH HOUSE SHREWSBURY BUSINESS PARK SHREWSBURY SHROPSHIRE SY2 6FG			

ORIGINATING OFFICE:

BERRYS

STATUS: **PLANNING**

CLIENT:
GN & MEM Morris

PROJECT:
Land East of Berthengron Farm

DRAWING:
Visibility and Swept Path Movements

SCALE @ A3:	DRAWN BY:	CHKD BY:	DATE:
1:500	RH	RH	17.01.25

DRAWING No: SA49877 -BRY-XX - PL- C - 0702_ - REVISION: