

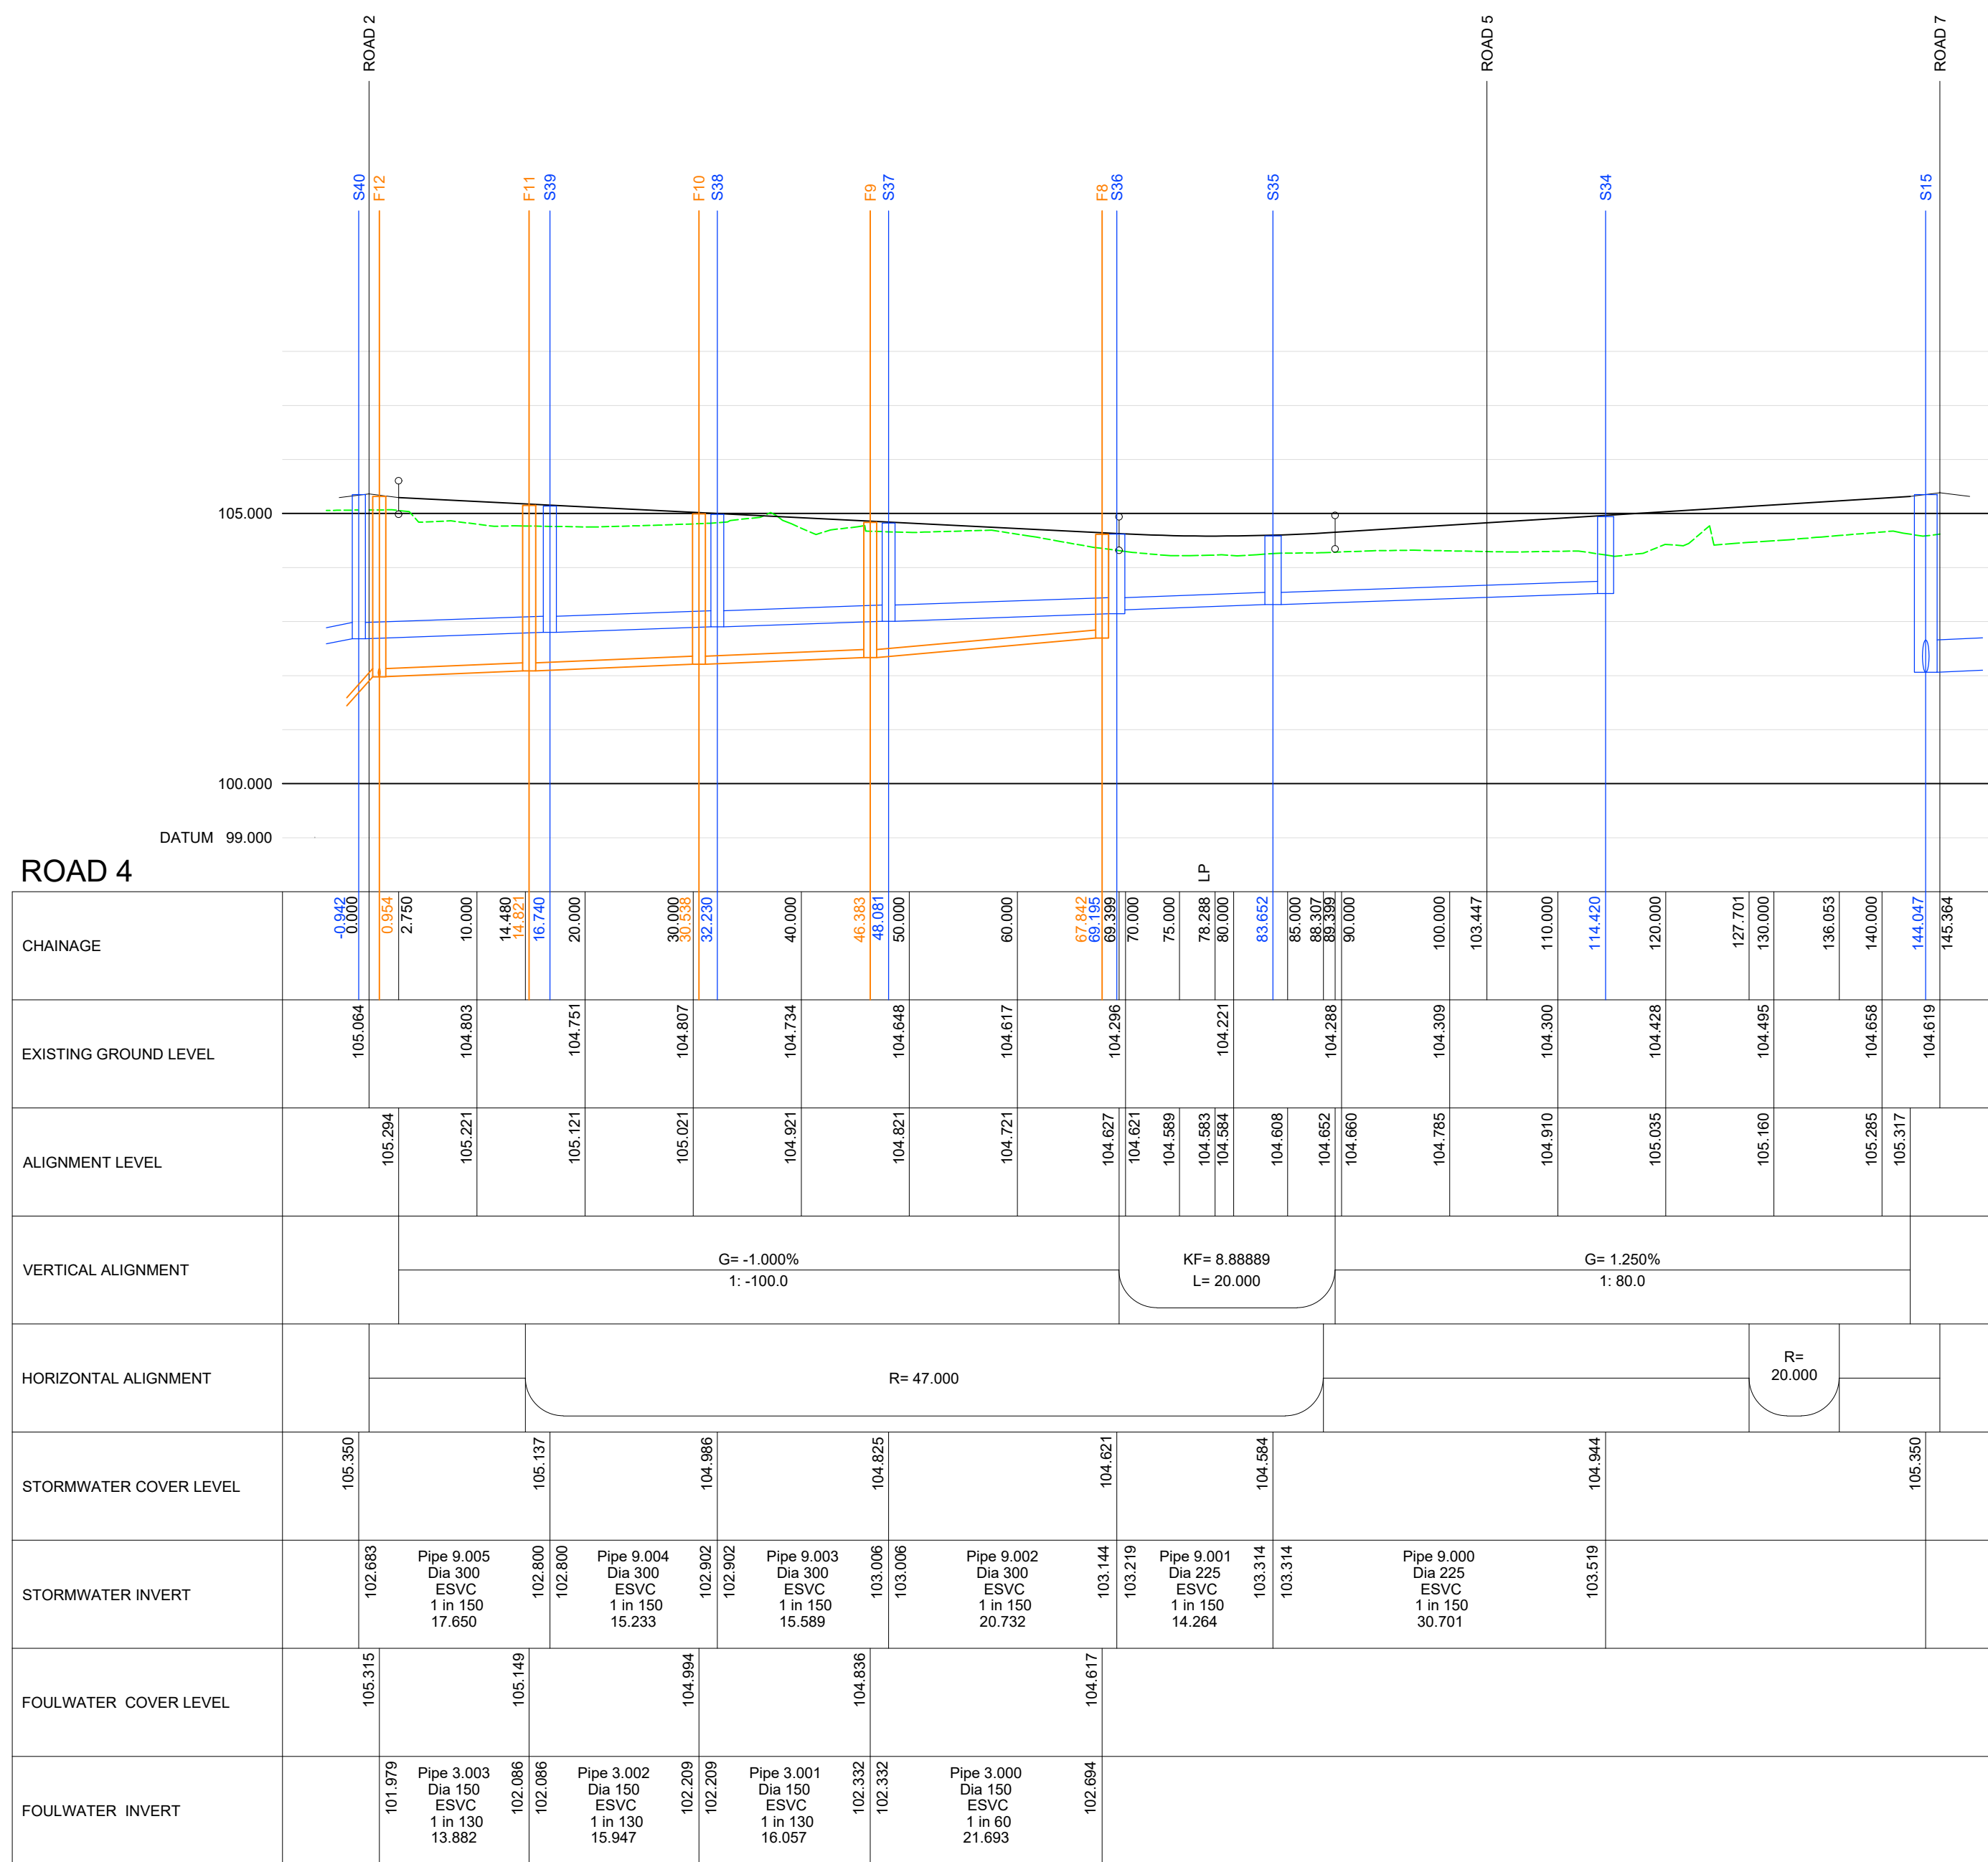



IF IN DOUBT - ASK

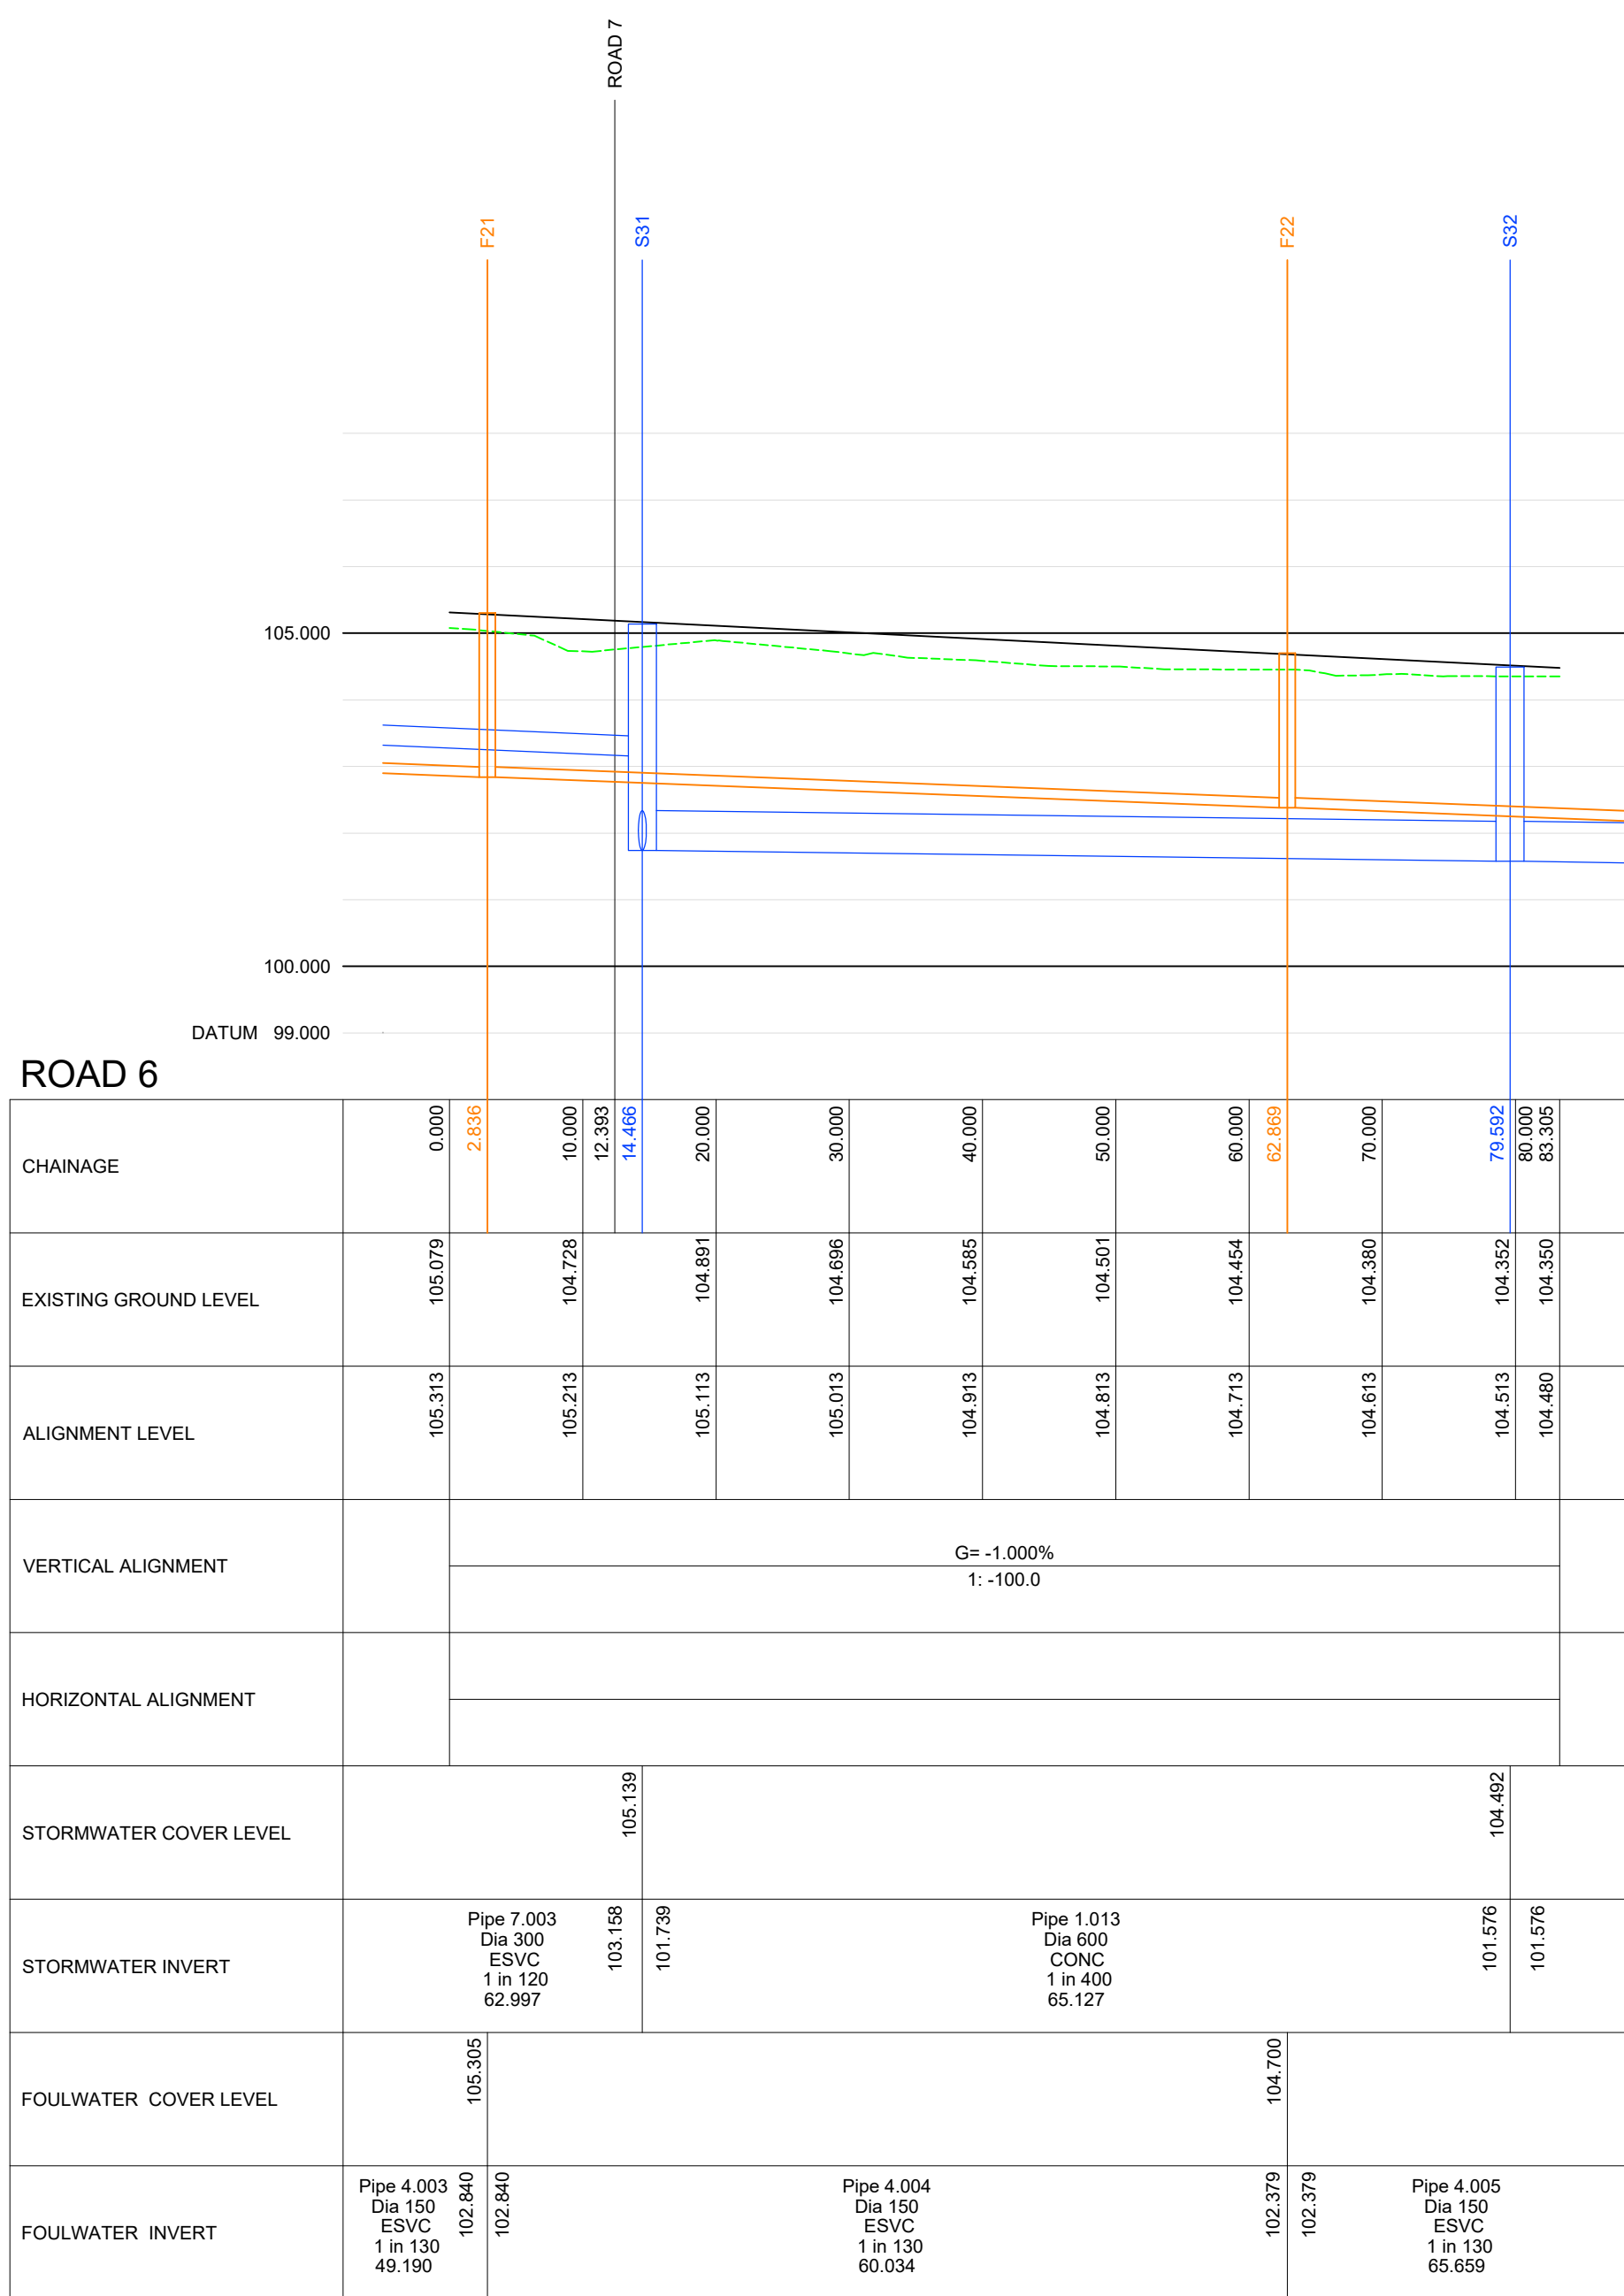

ALL PIPES WITH 1.2m COVER TO HAVE 'S' BED AND SURROUND. PIPES WITH COVER BELOW 1.2M TO HAVE CONCRETE BED AND SURROUND

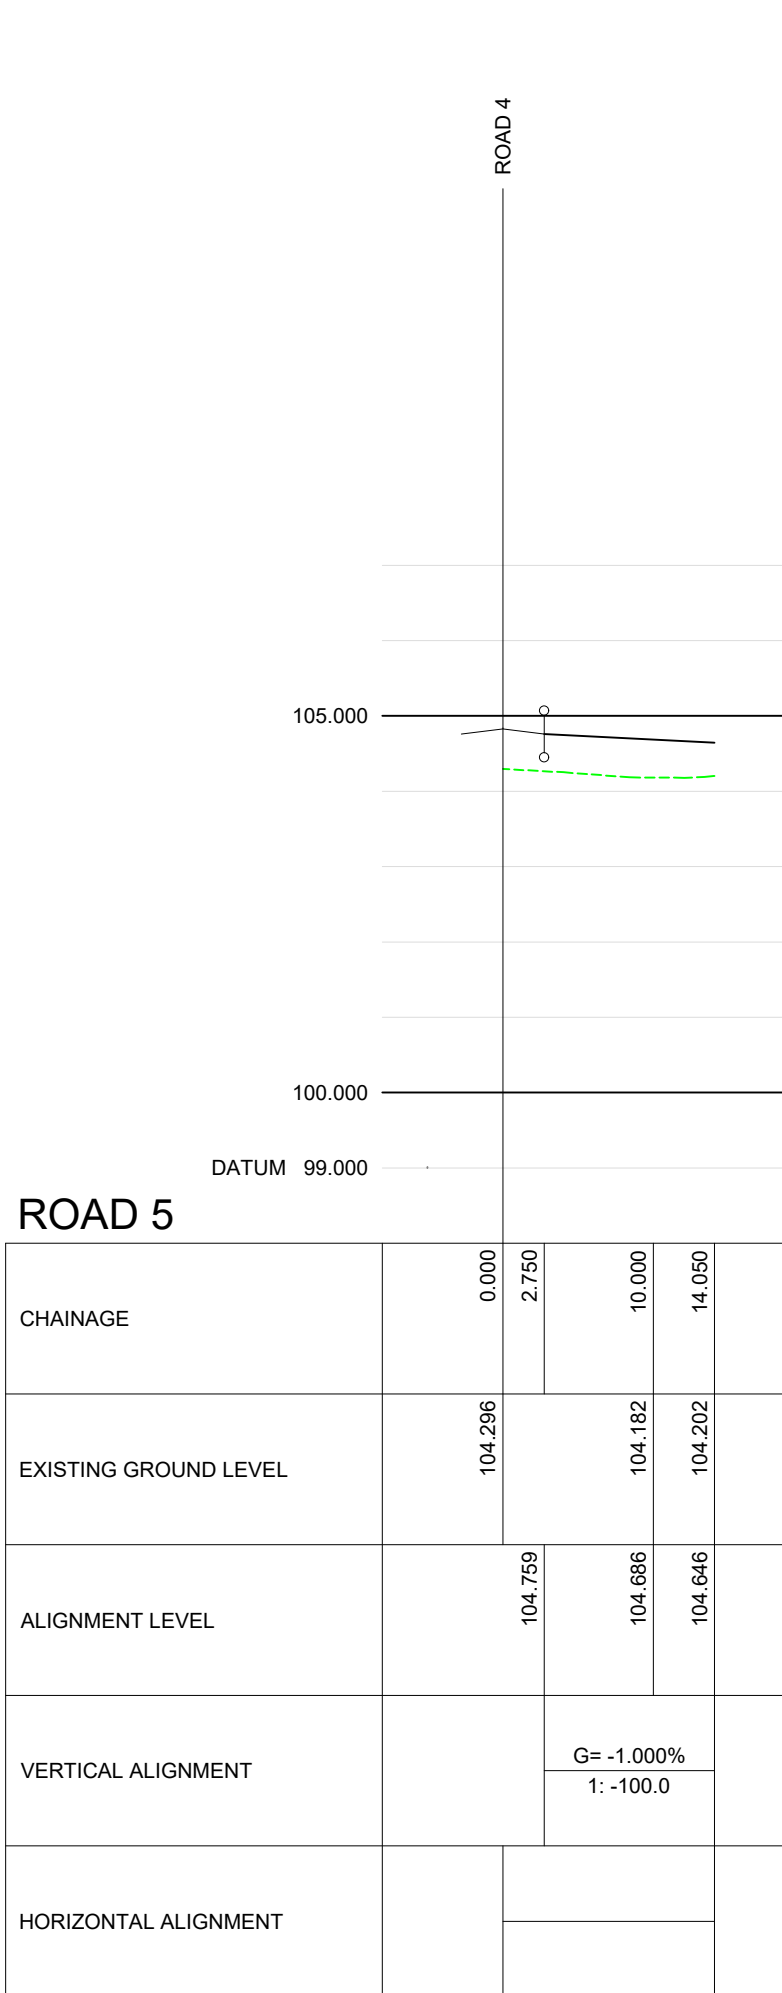

ALL PIPES WITH 1.2m COVER TO HAVE 'S' BED AND SURROUND. PIPES WITH COVER BELOW 1.2M TO HAVE CONCRETE BED AND SURROUND

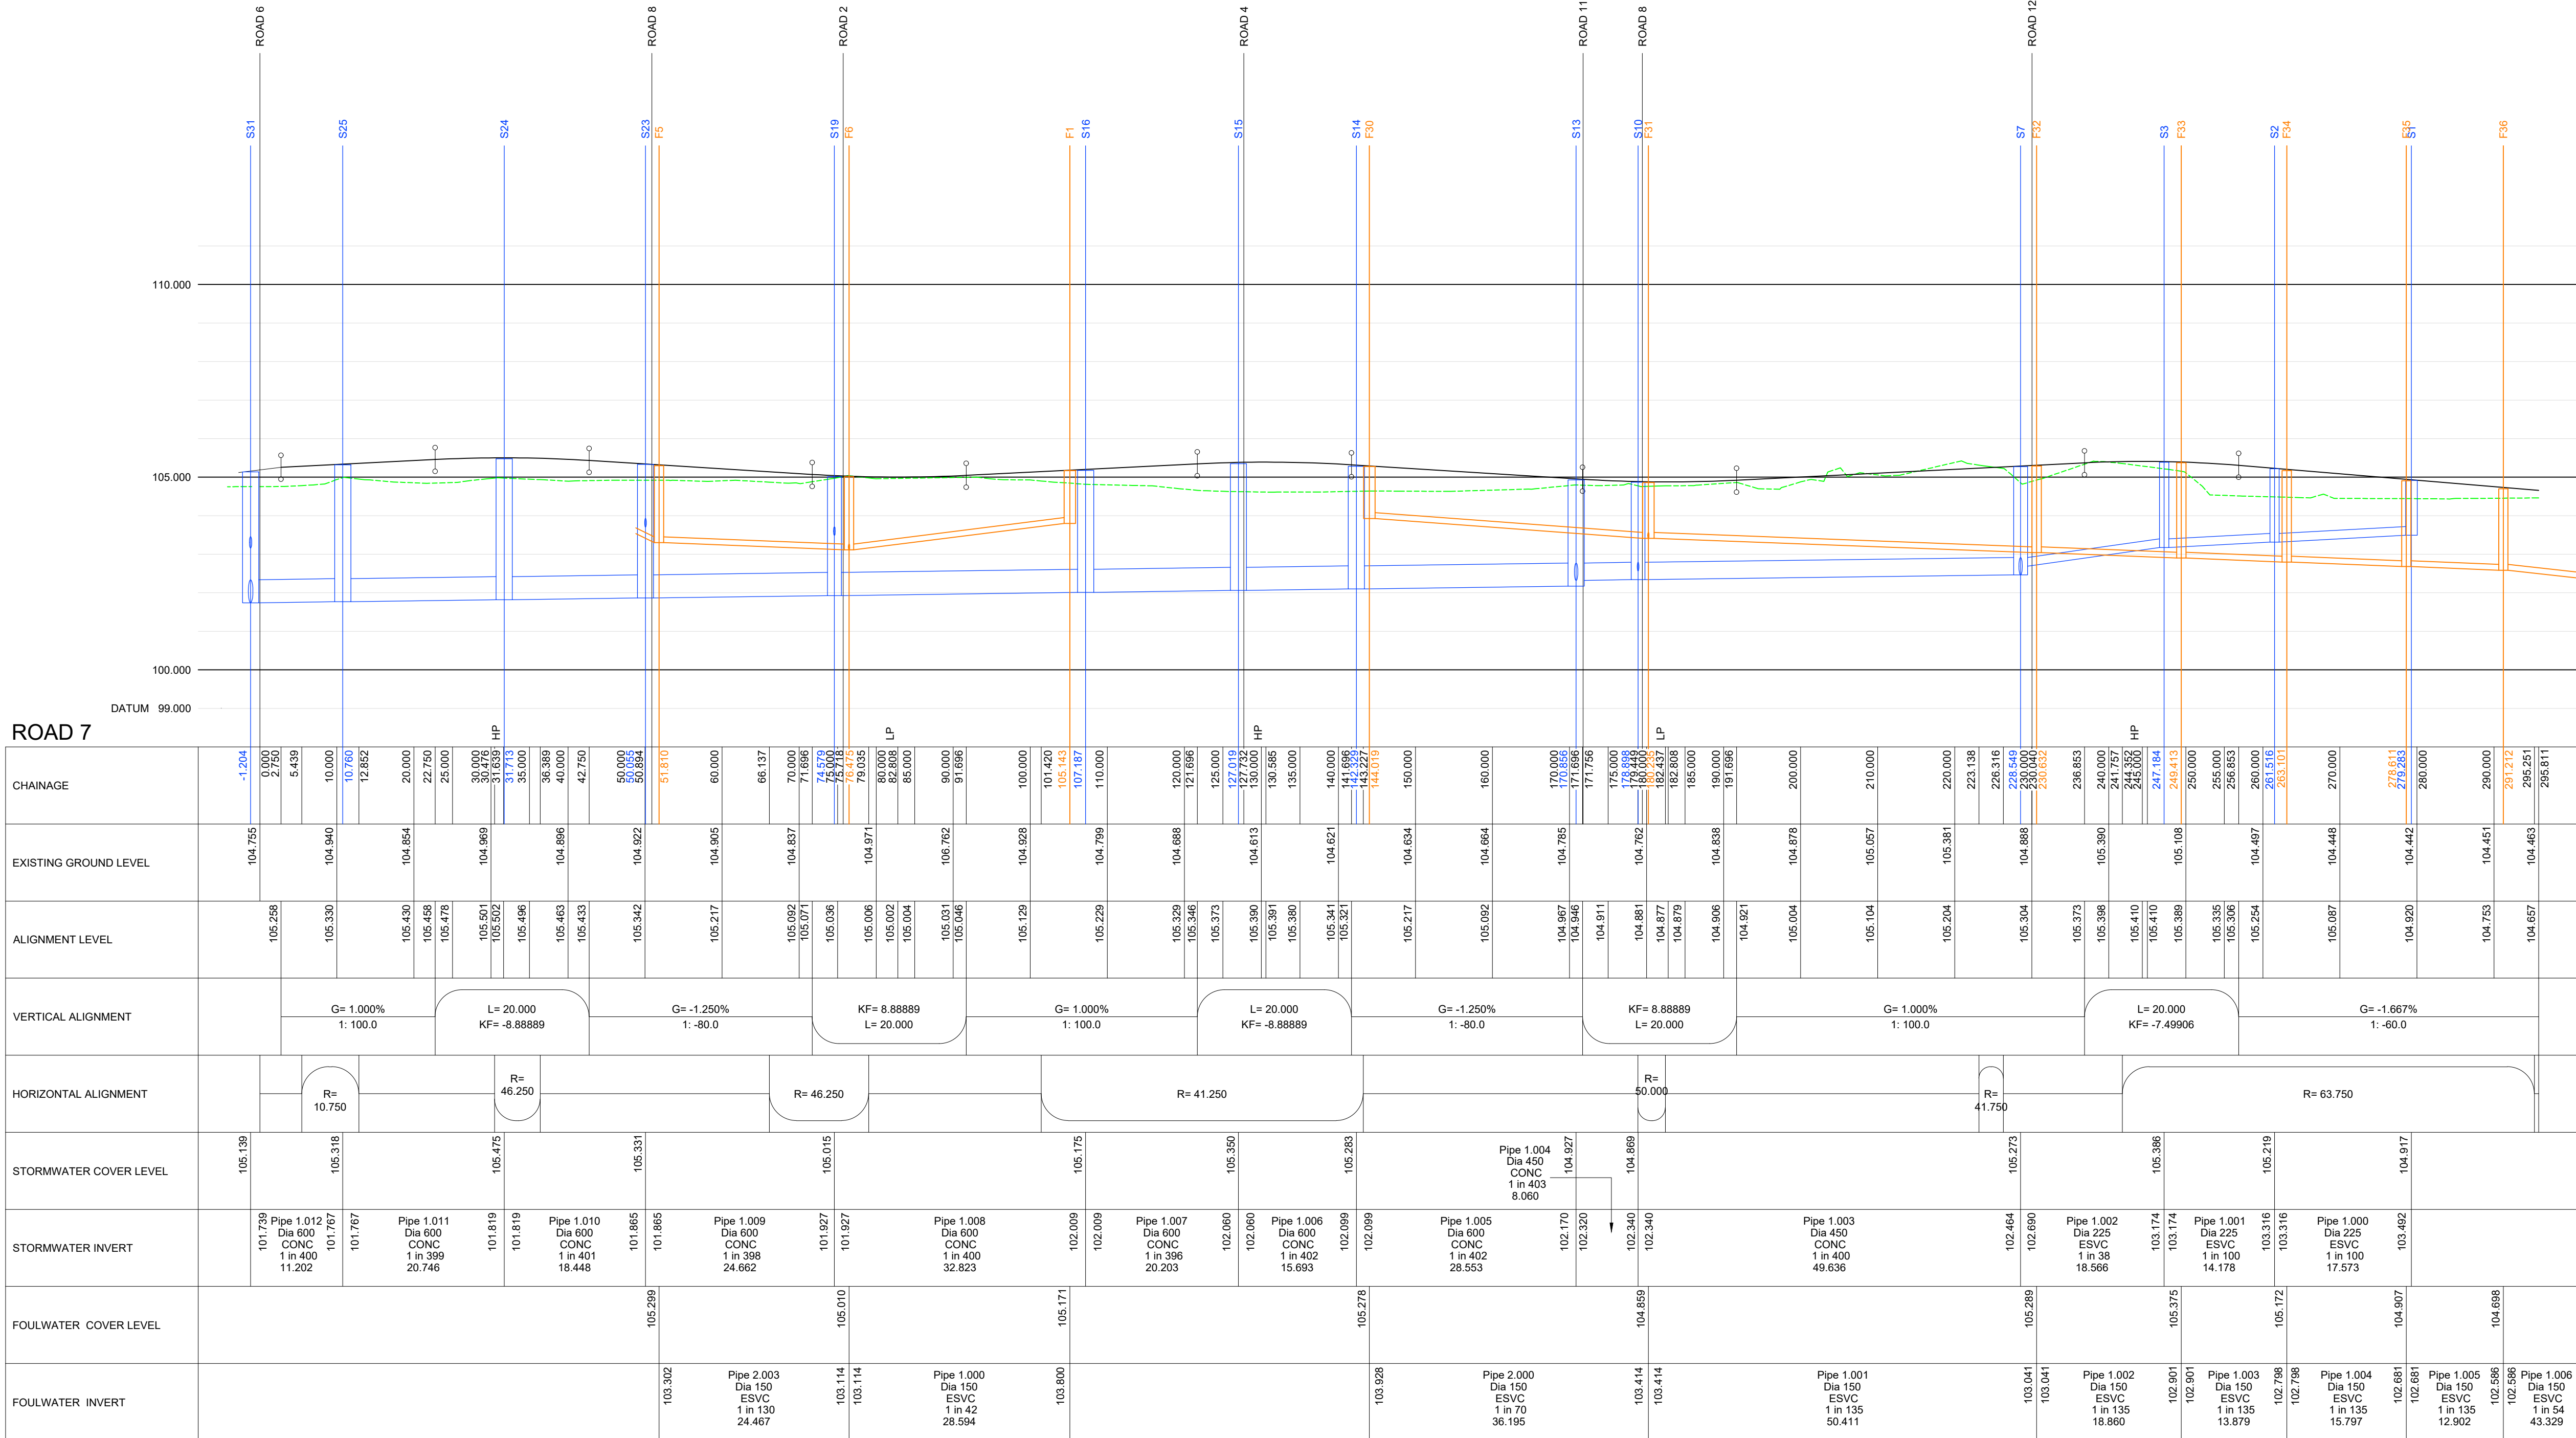

ALL PIPES WITH 1.2m COVER TO HAVE 'S' BED AND SURROUND. PIPES WITH COVER BELOW 1.2M TO HAVE CONCRETE BED AND SURROUND

Notes

This design is subject to ongoing detailed design development and comment by all adopting authorities. Additional information and comments to be reviewed and incorporated into design as required.

A Notes updated CB 01.11.23

Rev Revision By Date



Hafod Road
Johnstown

Longitudinal Sections
Sheet 2 of 4

Lees Roxburgh
Consulting Engineers
The Genesis Centre
Science Park South
Birchwood
Warrington
WA3 7BH
01925 812898
office@leesroxburgh.co.uk
www.leesroxburgh.co.uk

Job No. 6697 Drawing No. 01-03-2 Revision. -

Scale: H1:500, V1:1000/AD Date: October 2023
Drawn By: CB Designed By: CB Checked By: CB