
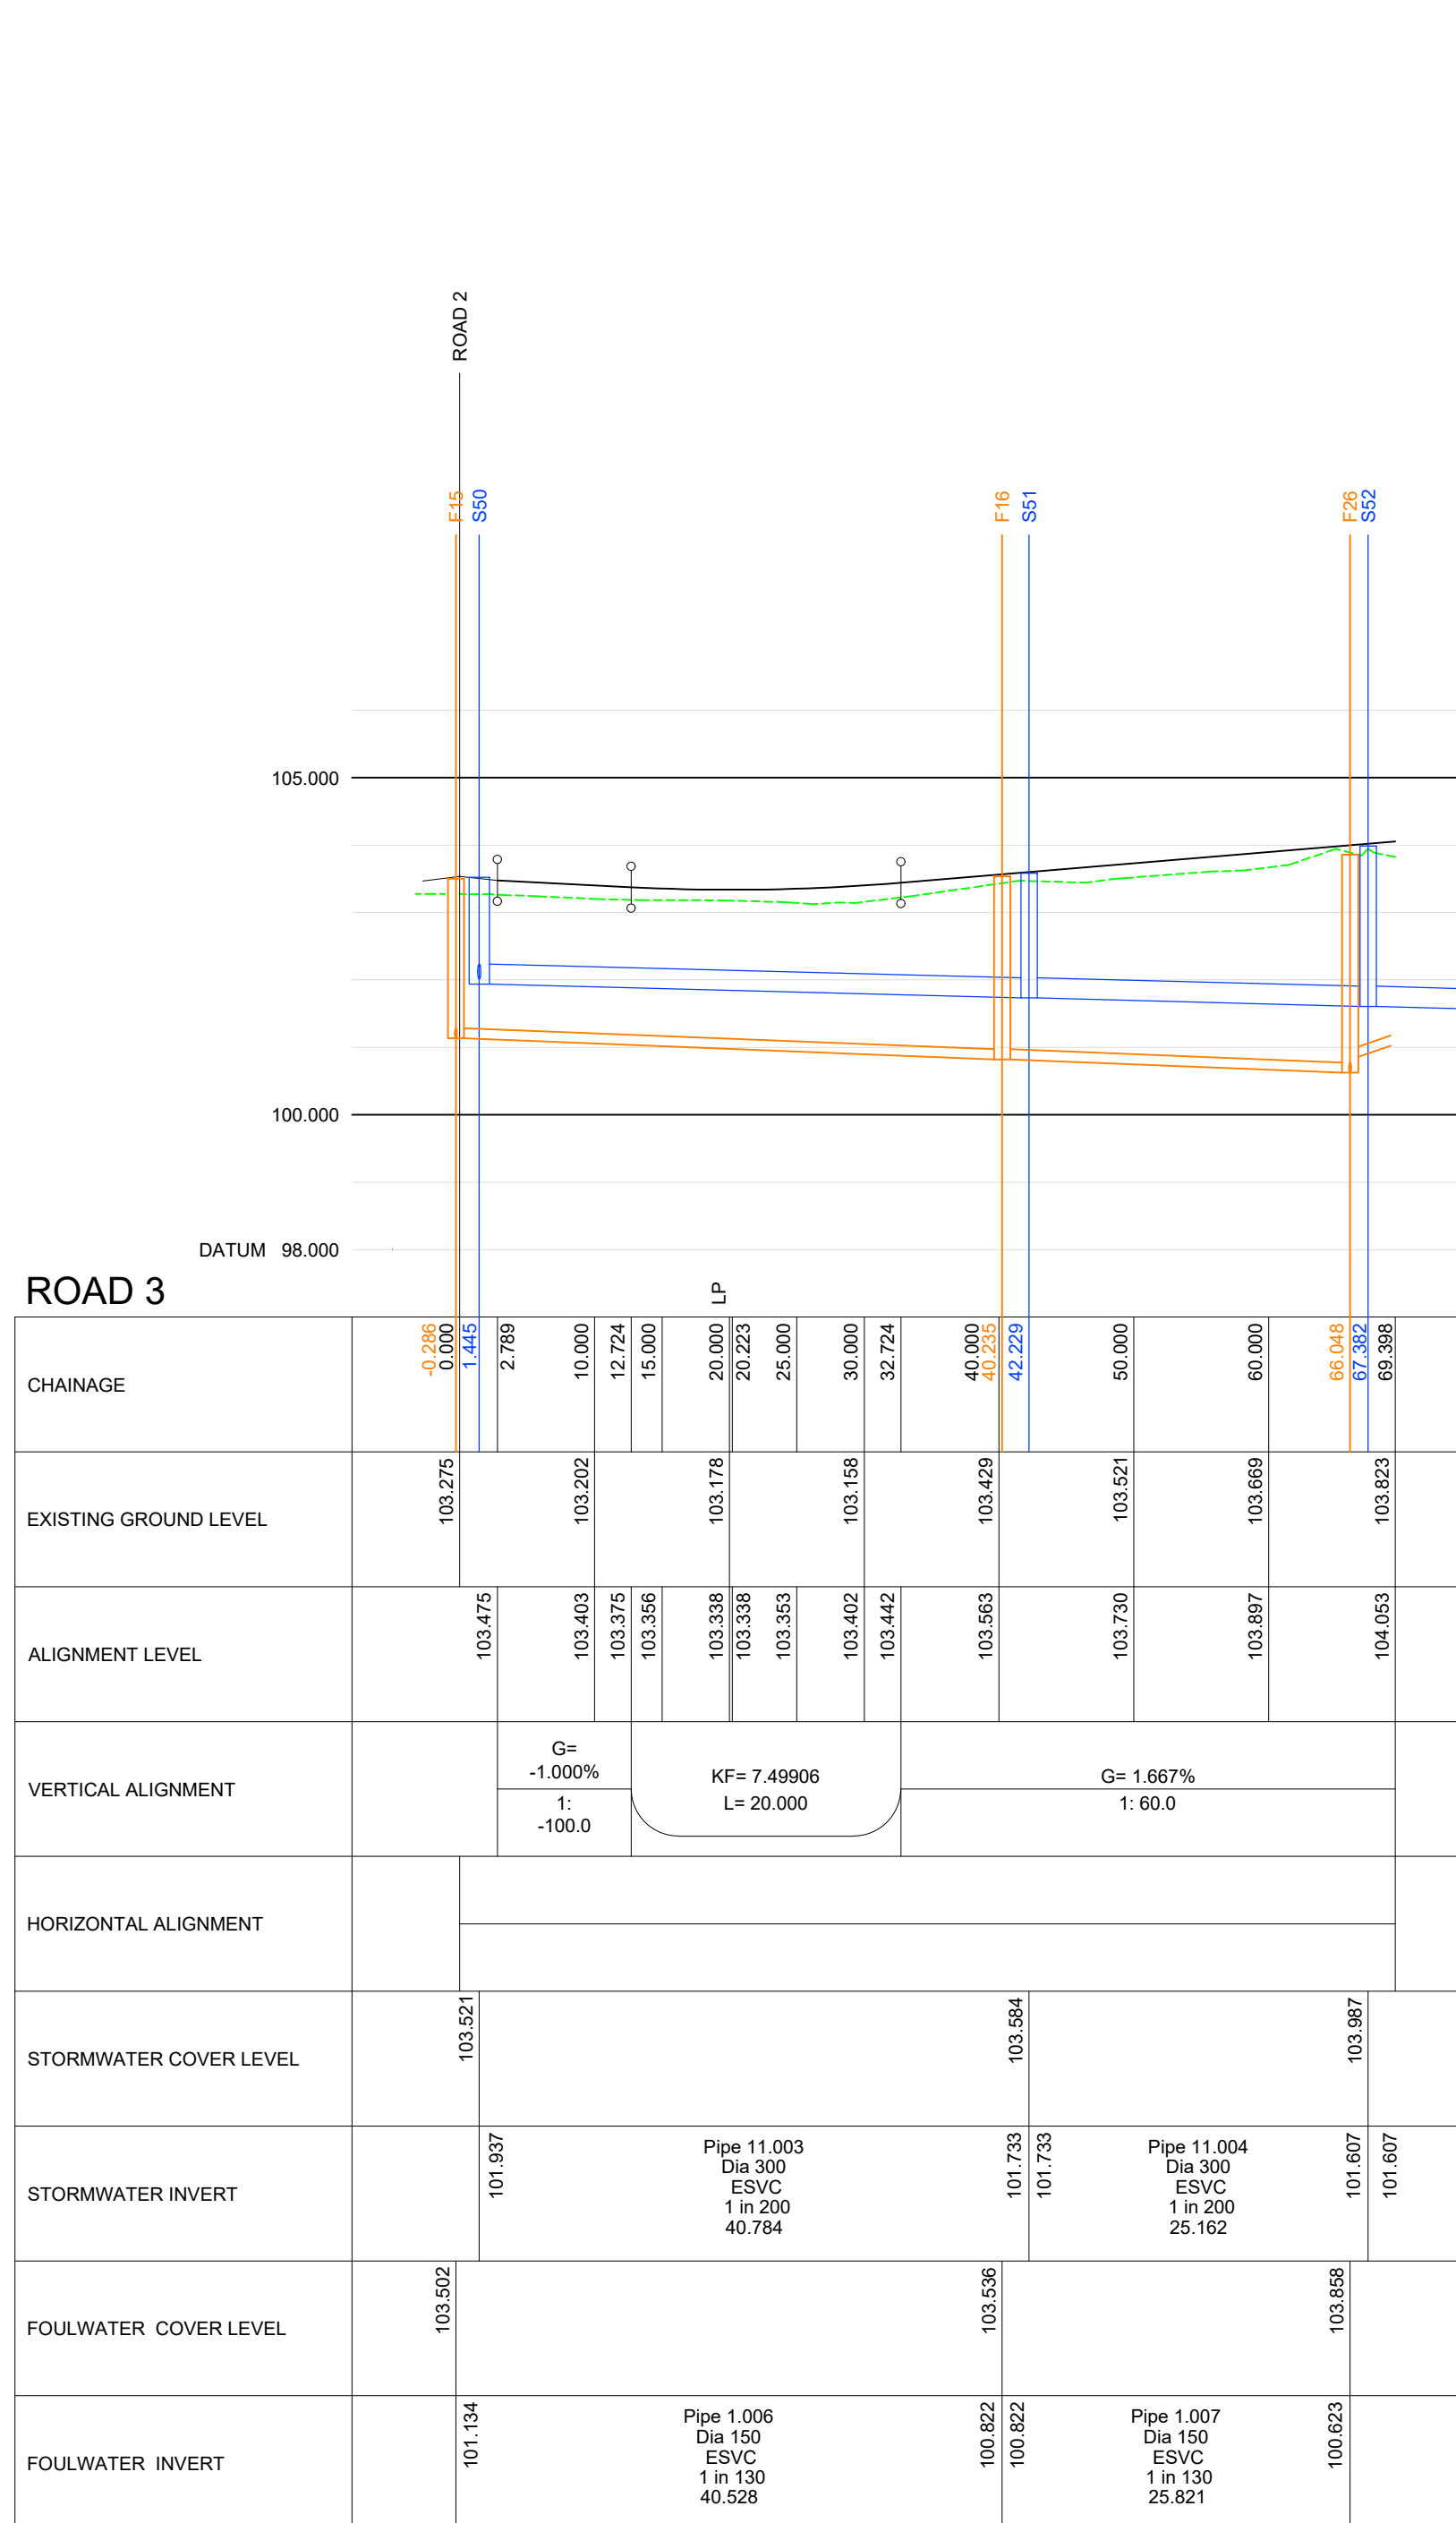
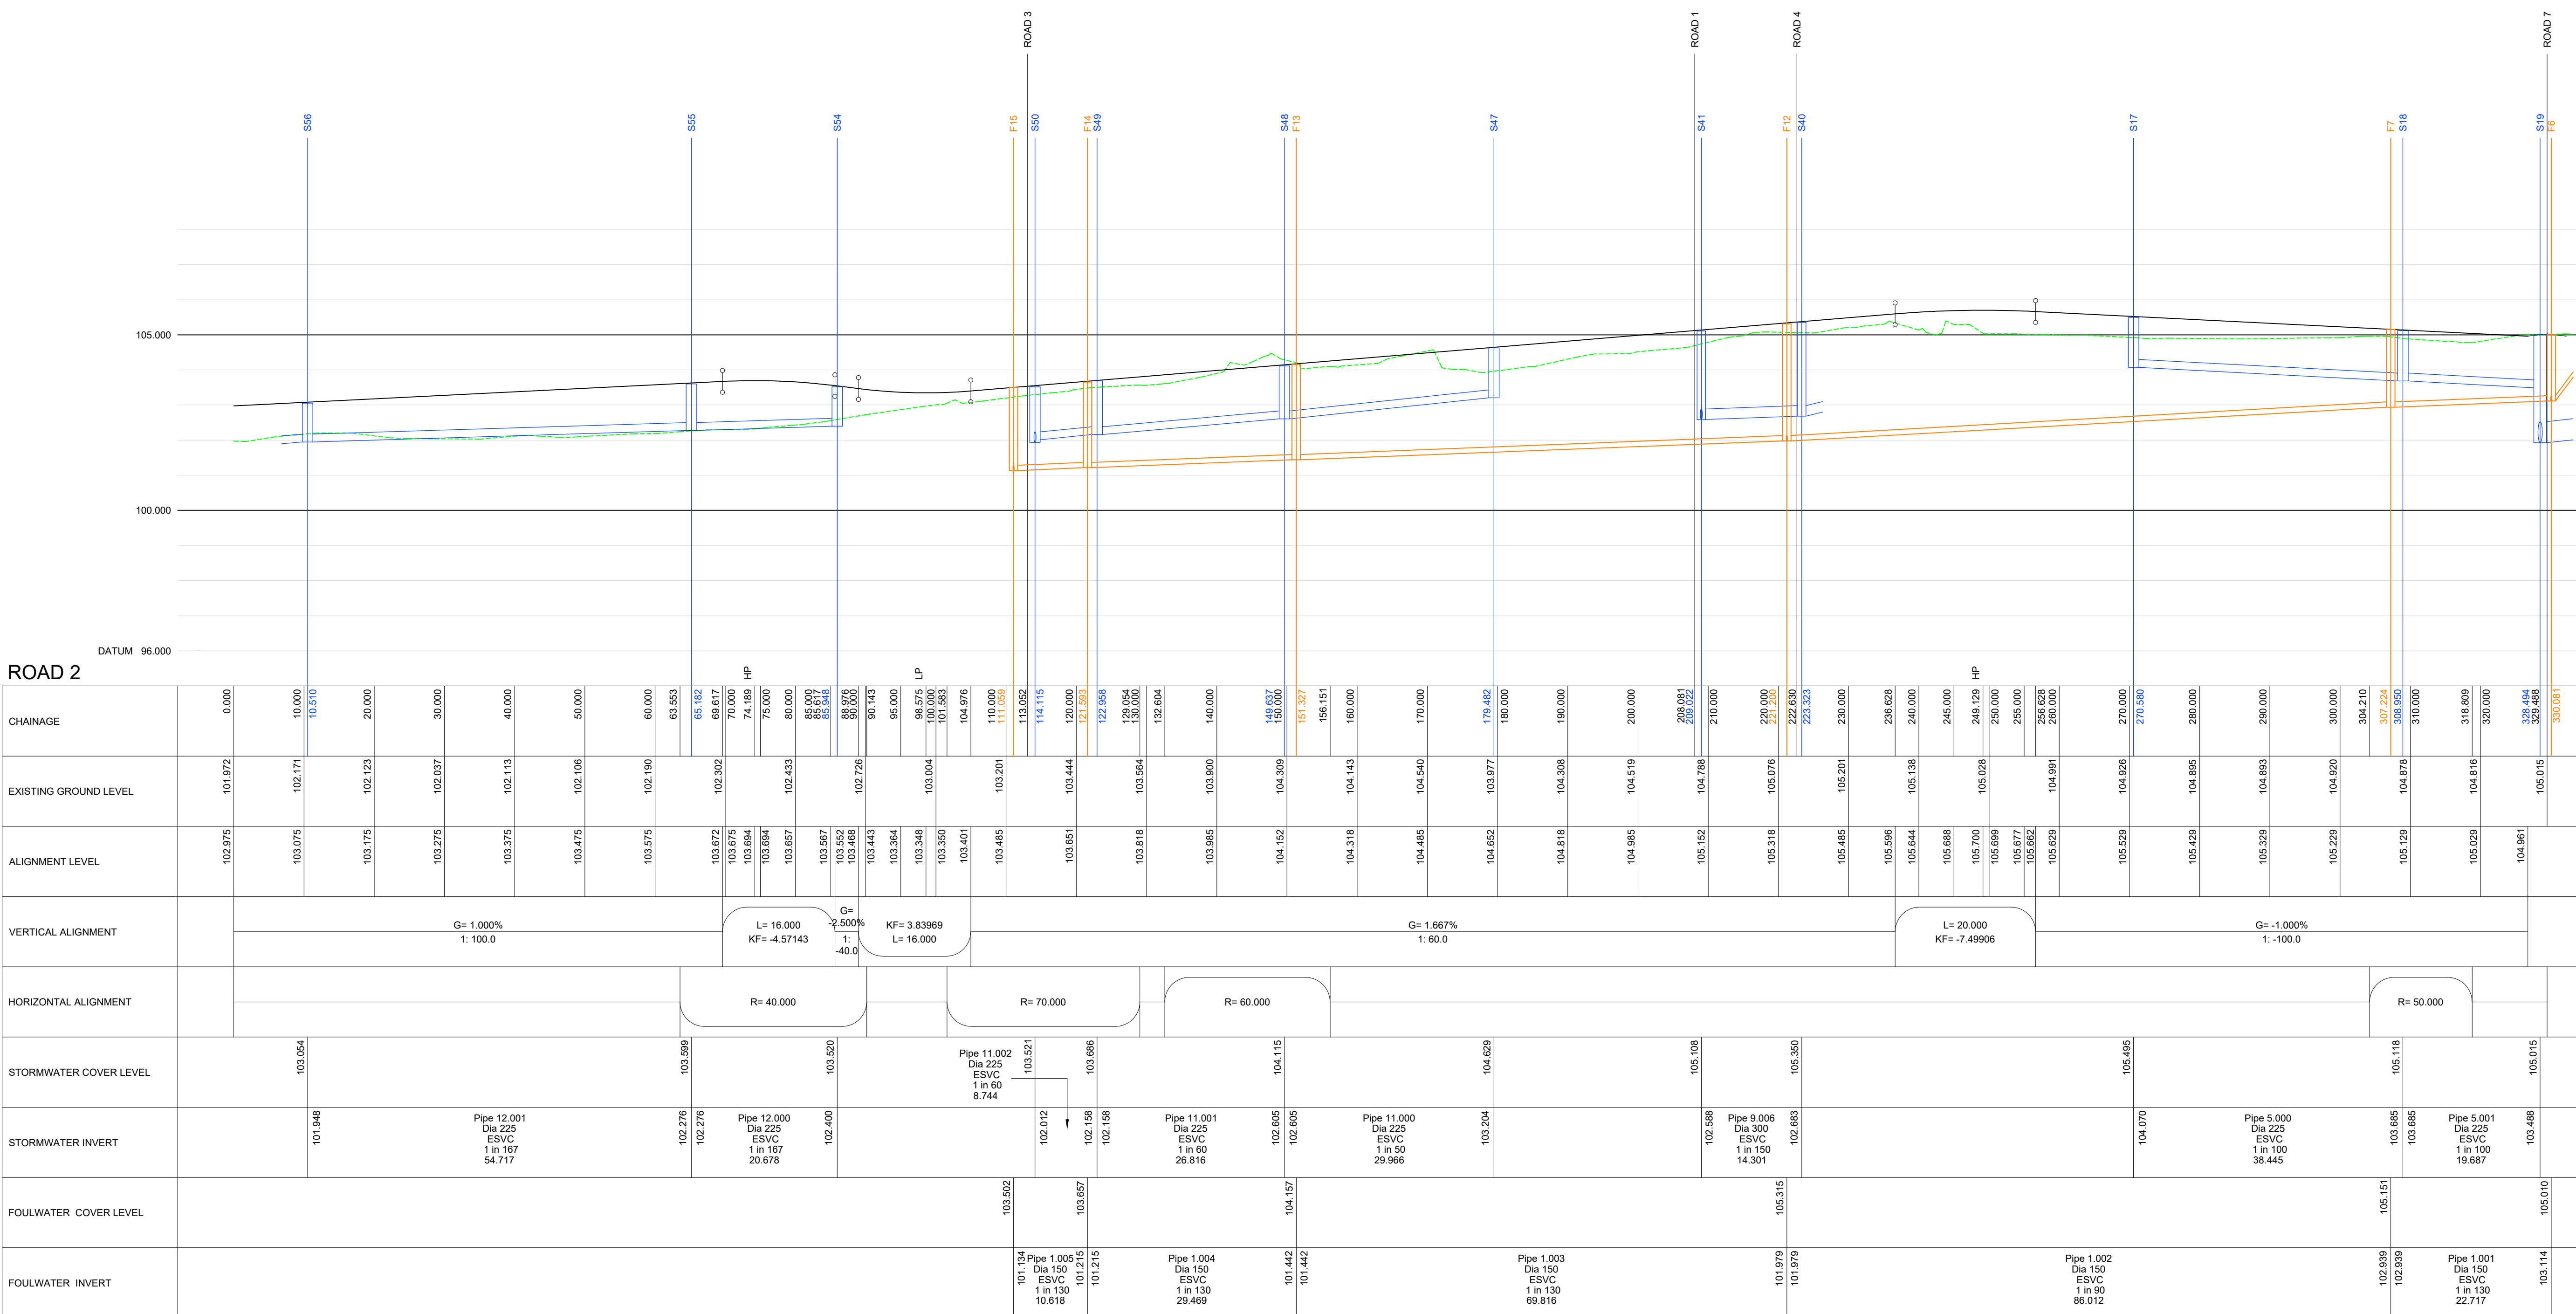
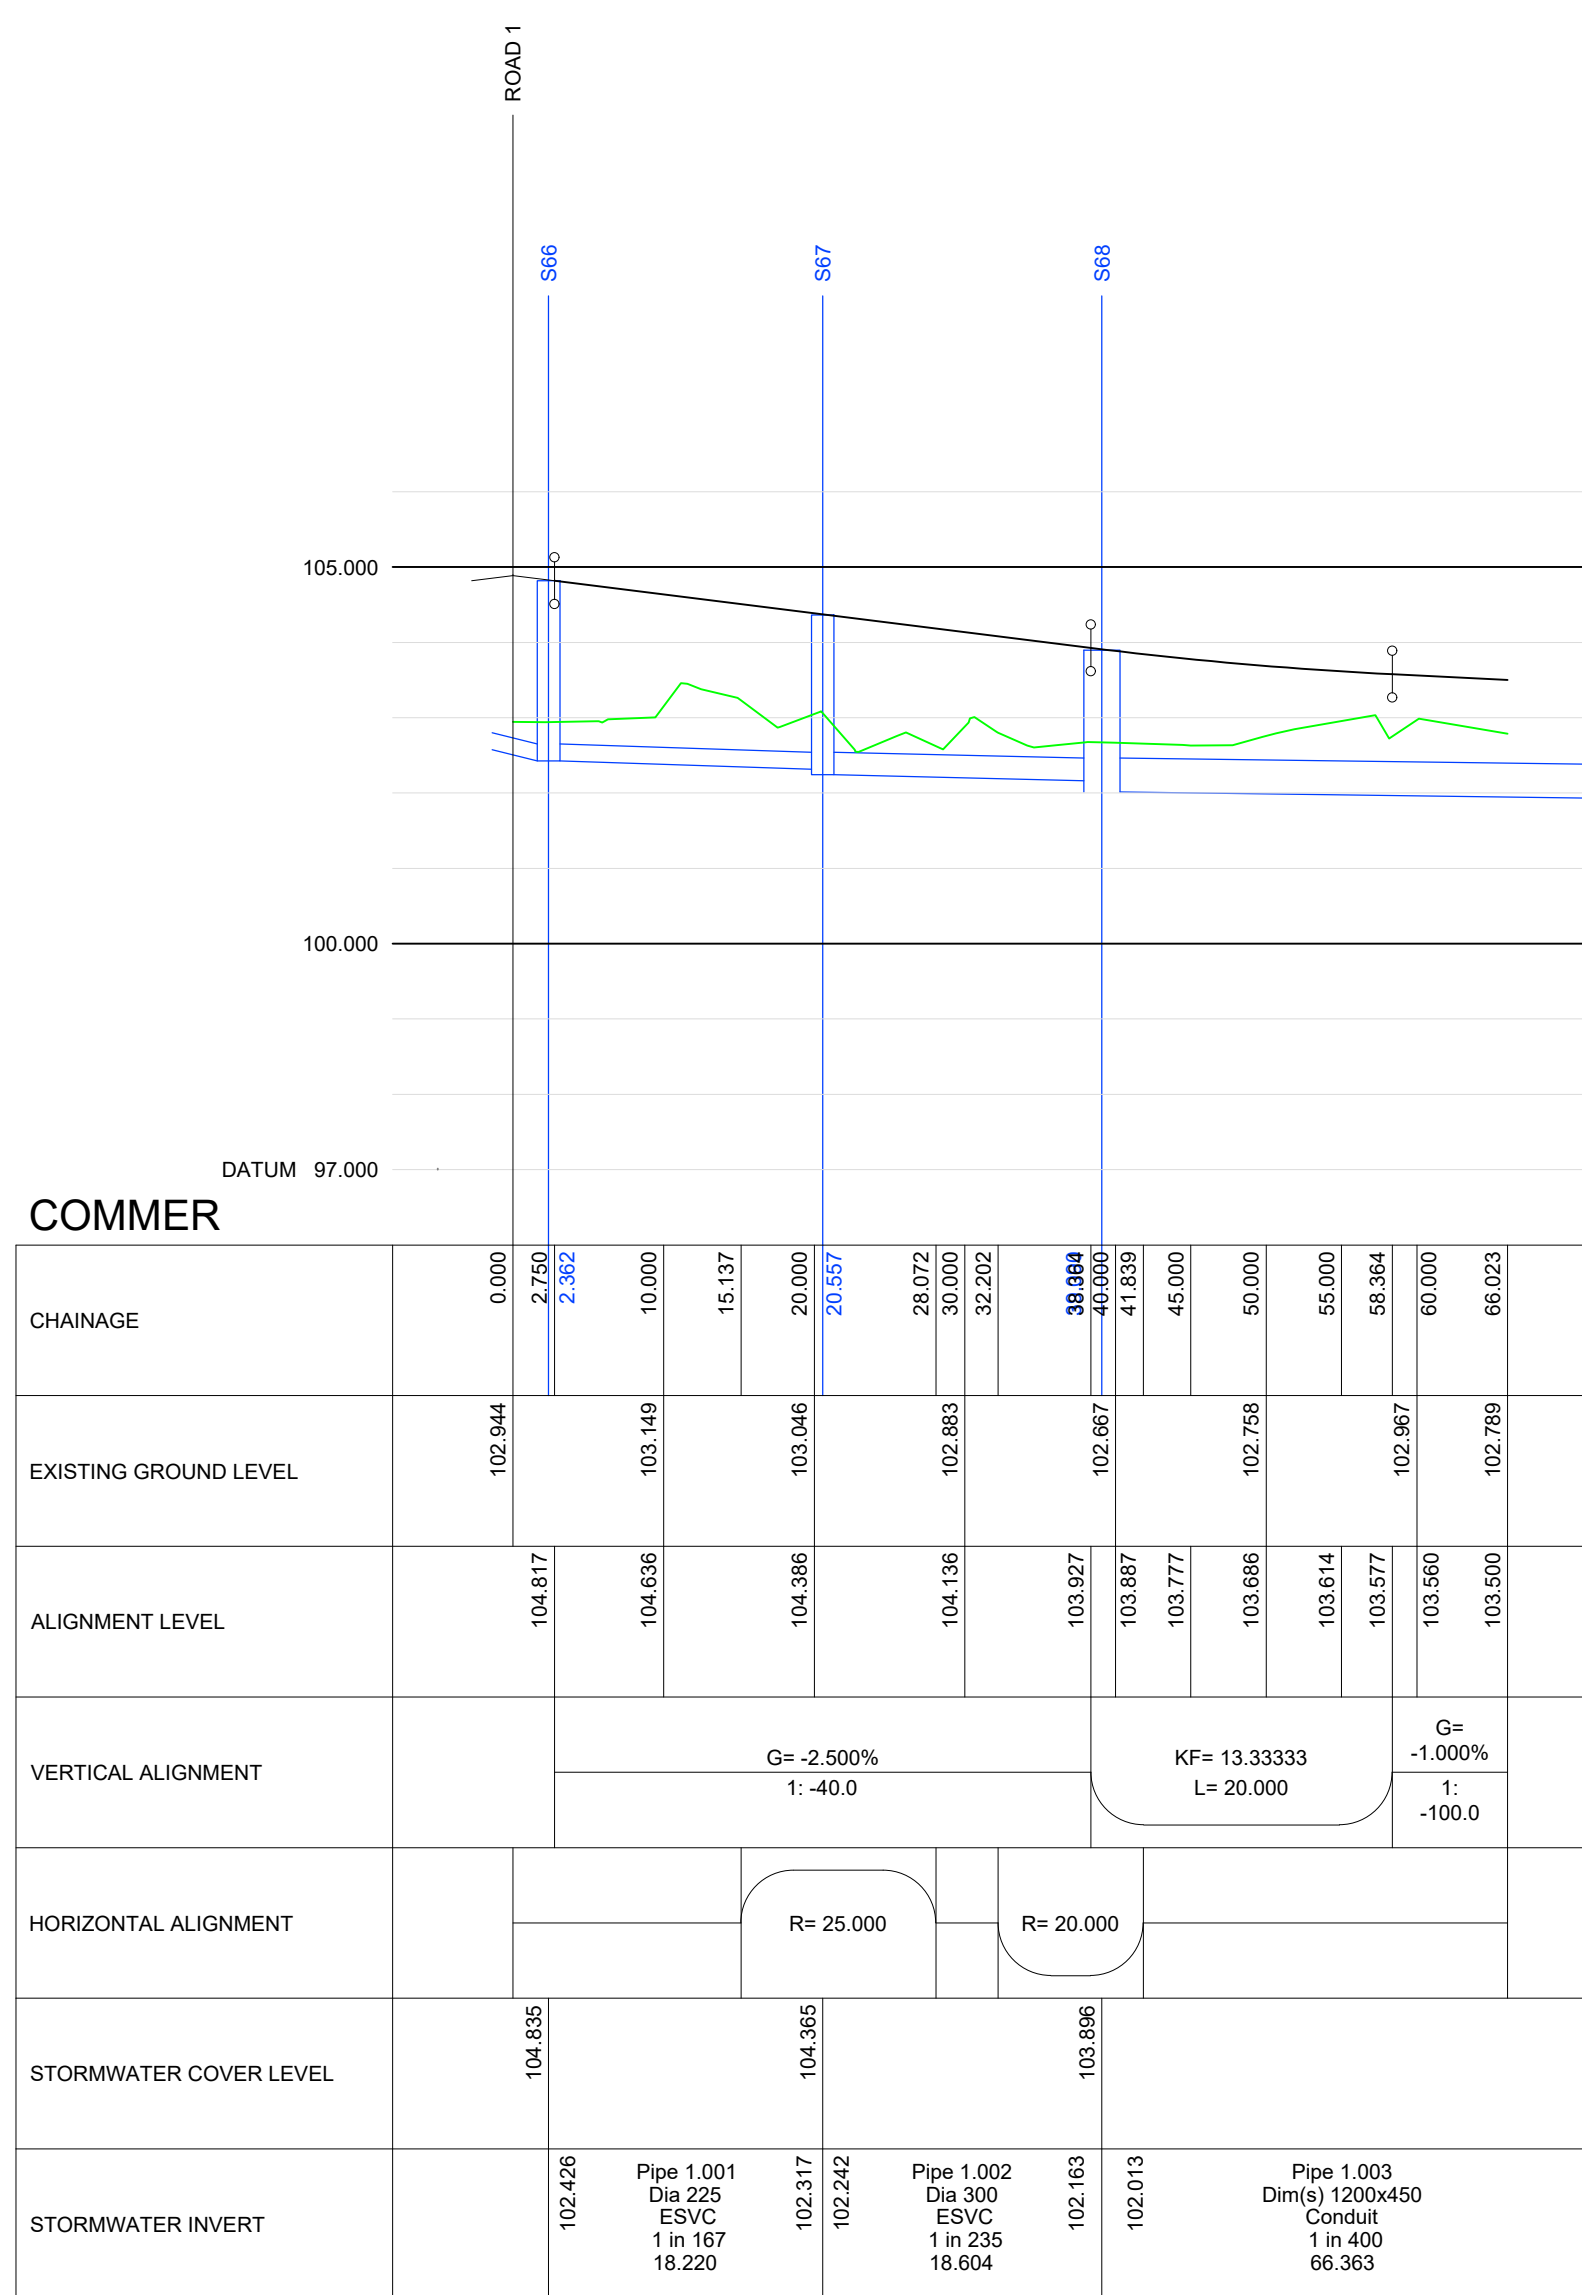


IF IN DOUBT - ASK

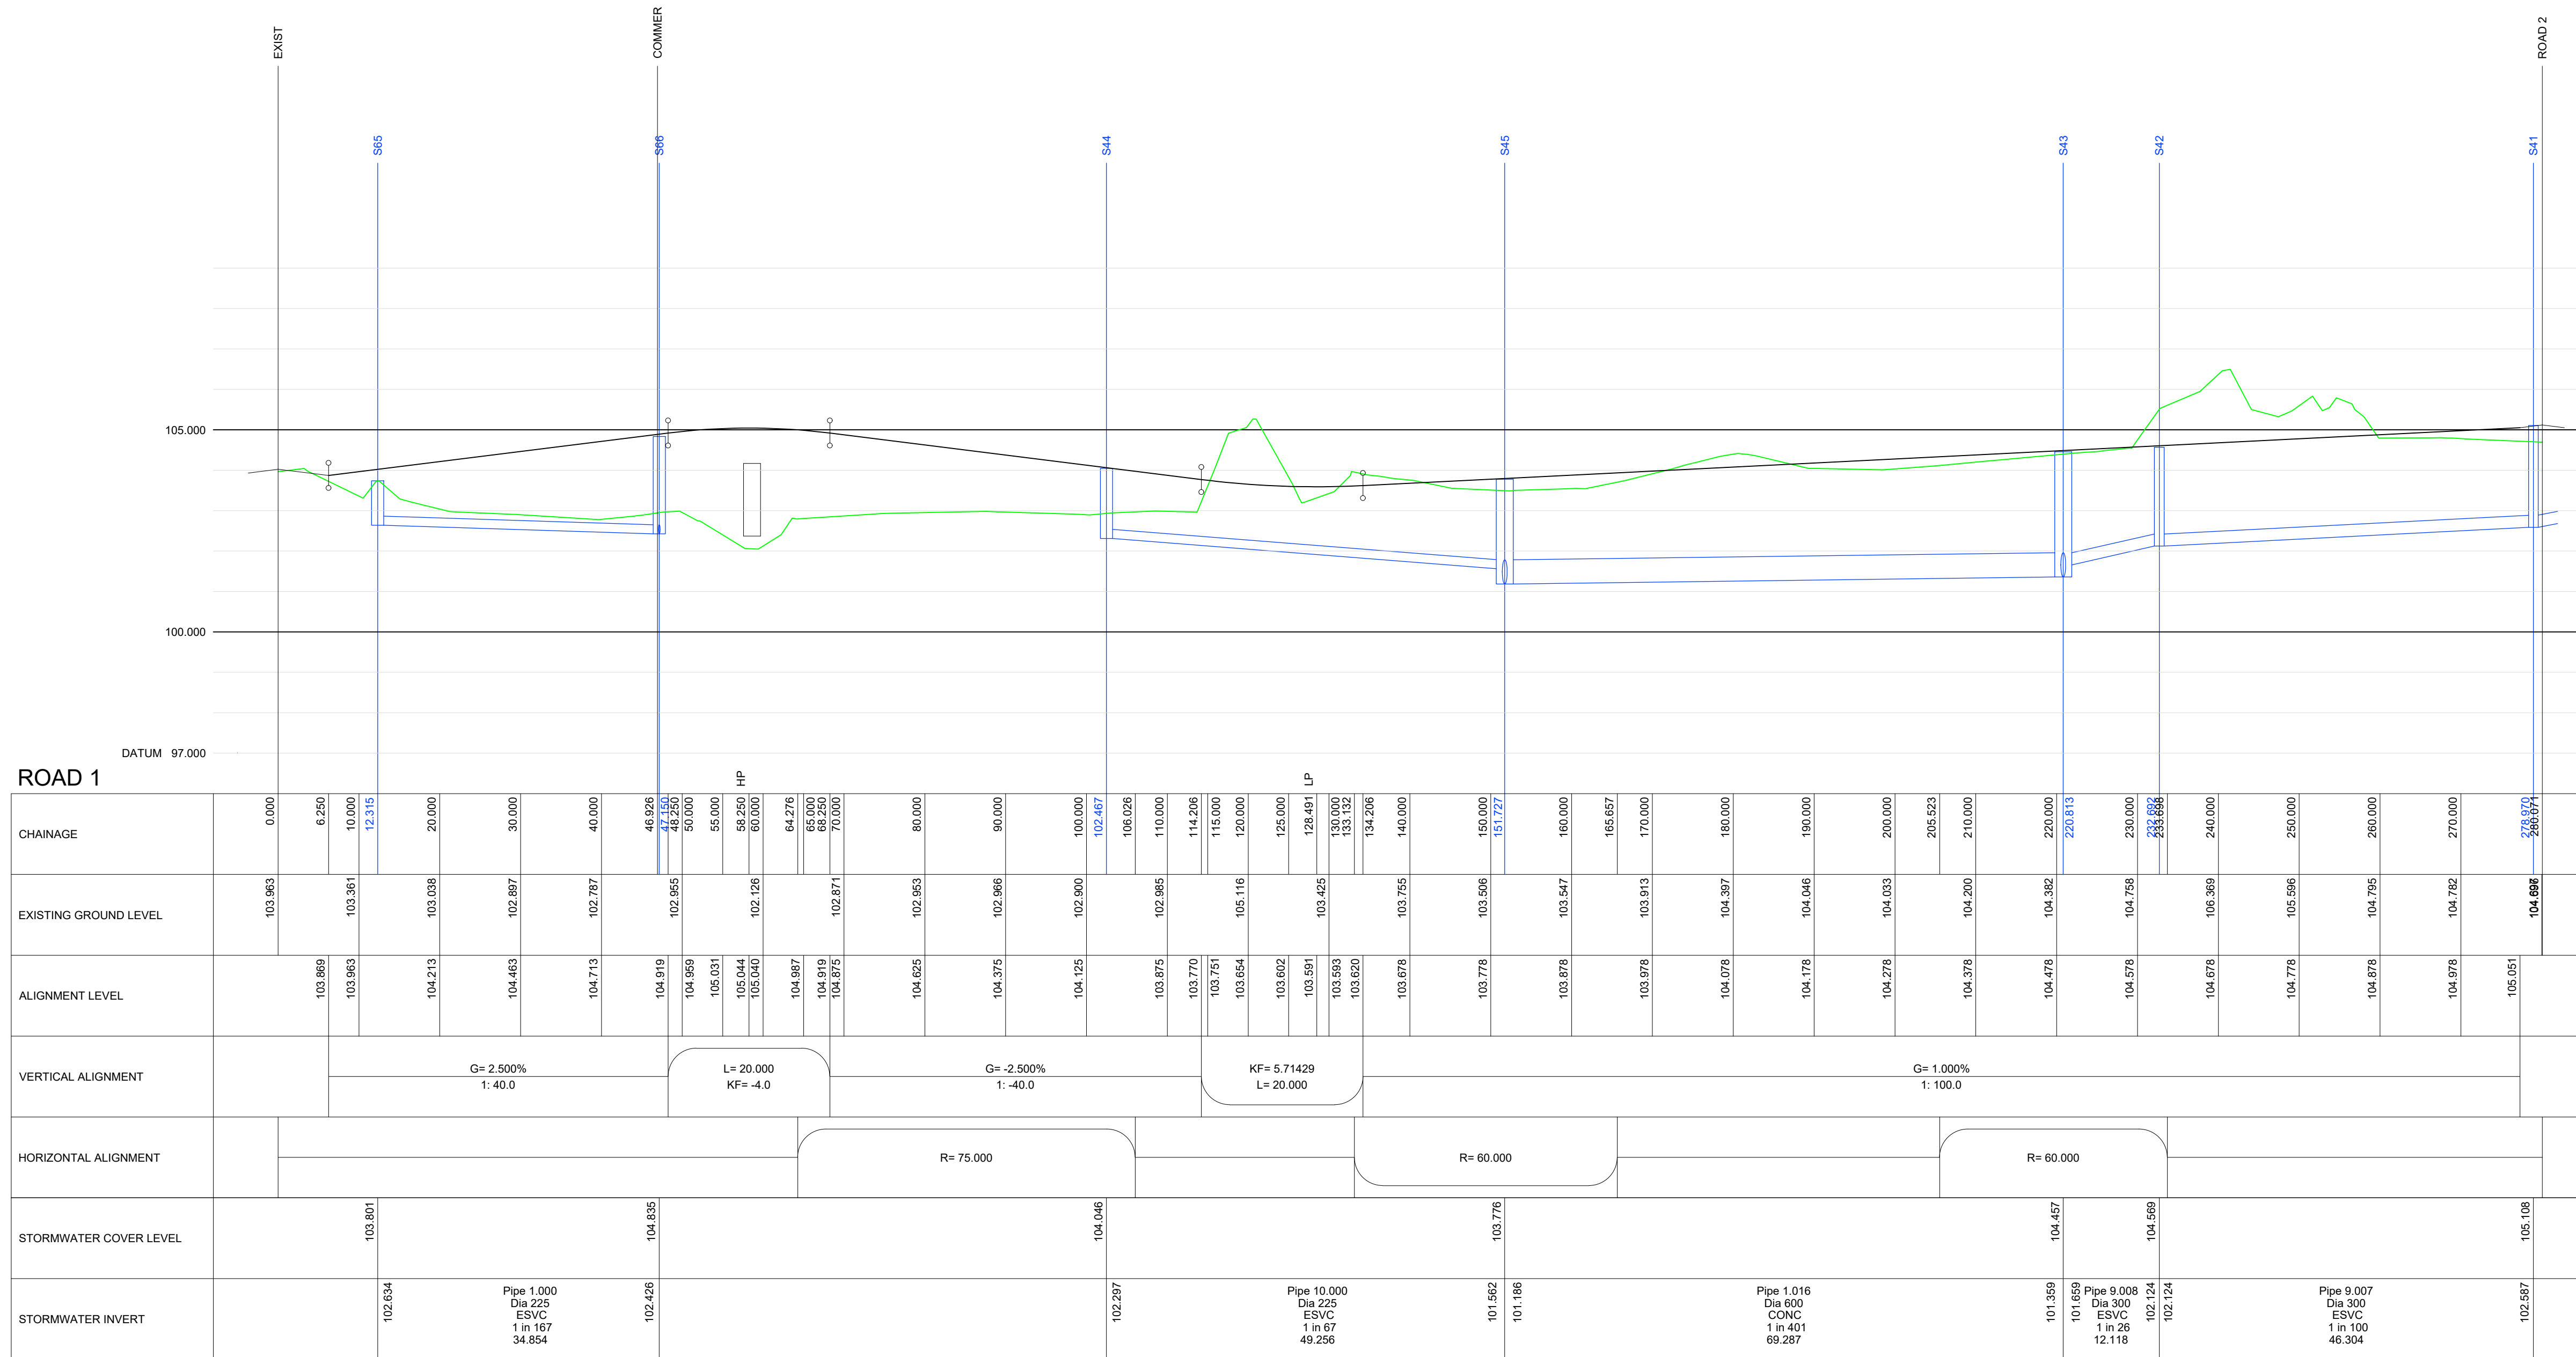

Notes

This design is subject to ongoing detailed design development and comment by all adopting authorities. Additional information and comments to be reviewed and incorporated into design as required.

A	Notes updated	CB	01.11.23
---	---------------	----	----------

Rev	Revision	By	Date
-----	----------	----	------



Hafod Road
Johnstown

Longitudinal Sections
Sheet 1 of 4

Lees Roxburgh
Consulting Engineers
The Genesis Centre
Science Park South
Birchwood
Warrington
WA3 7BH

01925 812898
office@leesroxburgh.co.uk
www.leesroxburgh.co.uk

Job No.	Drawing No.	Revision.
---------	-------------	-----------

6697	01-03-1	-
------	---------	---

Scale: H1:500, V1:1000A0	Date: October 2023
--------------------------	--------------------

Drawn By	Designed By	Checked By
----------	-------------	------------

CB	CB	
----	----	--